


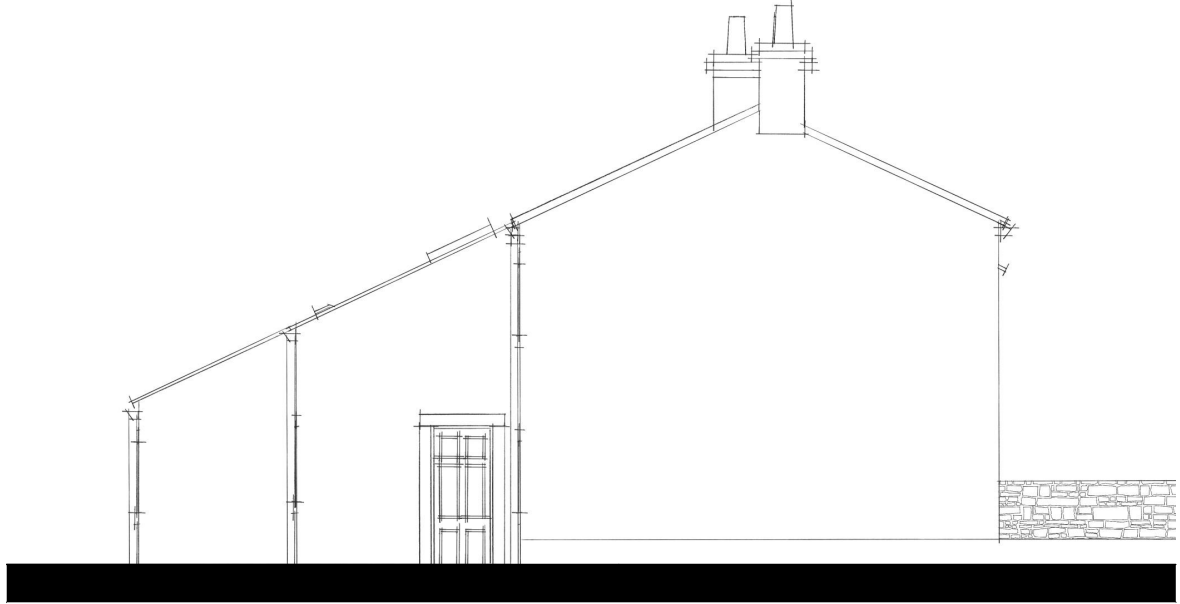

Existing North East Elevation - 1:100



Existing North West Elevation - 1:100




Existing South West Elevation - 1:100


Notes

Do not scale from drawing, use figured dimensions only.
All dimensions must be checked and verified on site prior to commencement of work and Architect to be notified of any discrepancies.
This drawing is intended to permit overall scheme proposals only and cannot be used for construction purposes without further information.


Rev	Description	Drawn	Date

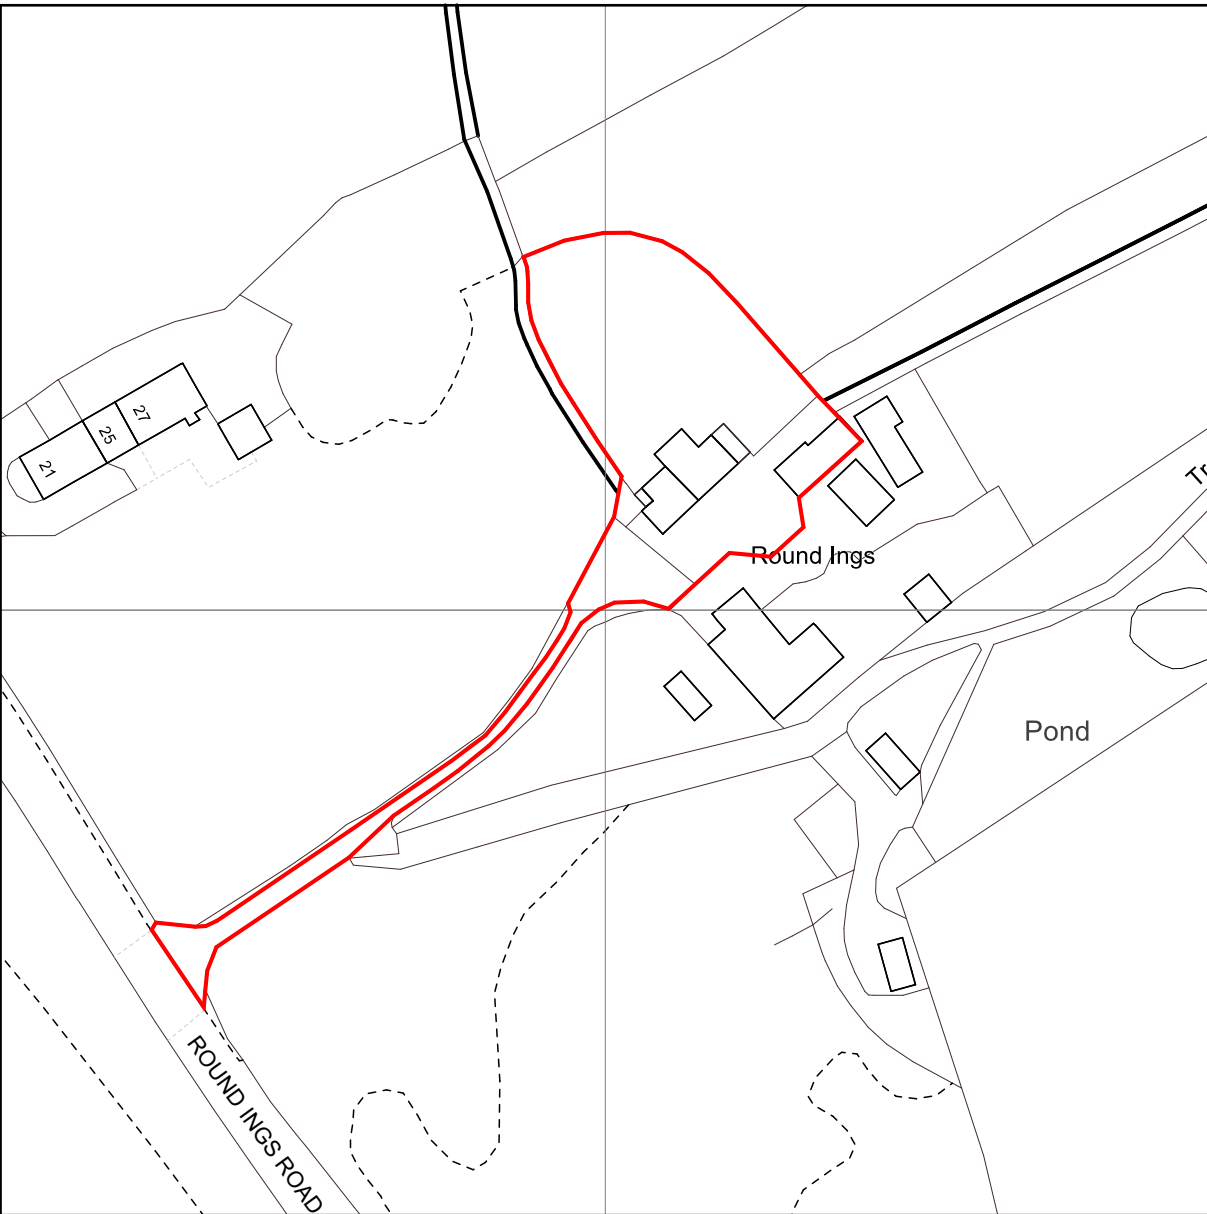


Site Location OS Plan - 1:1250

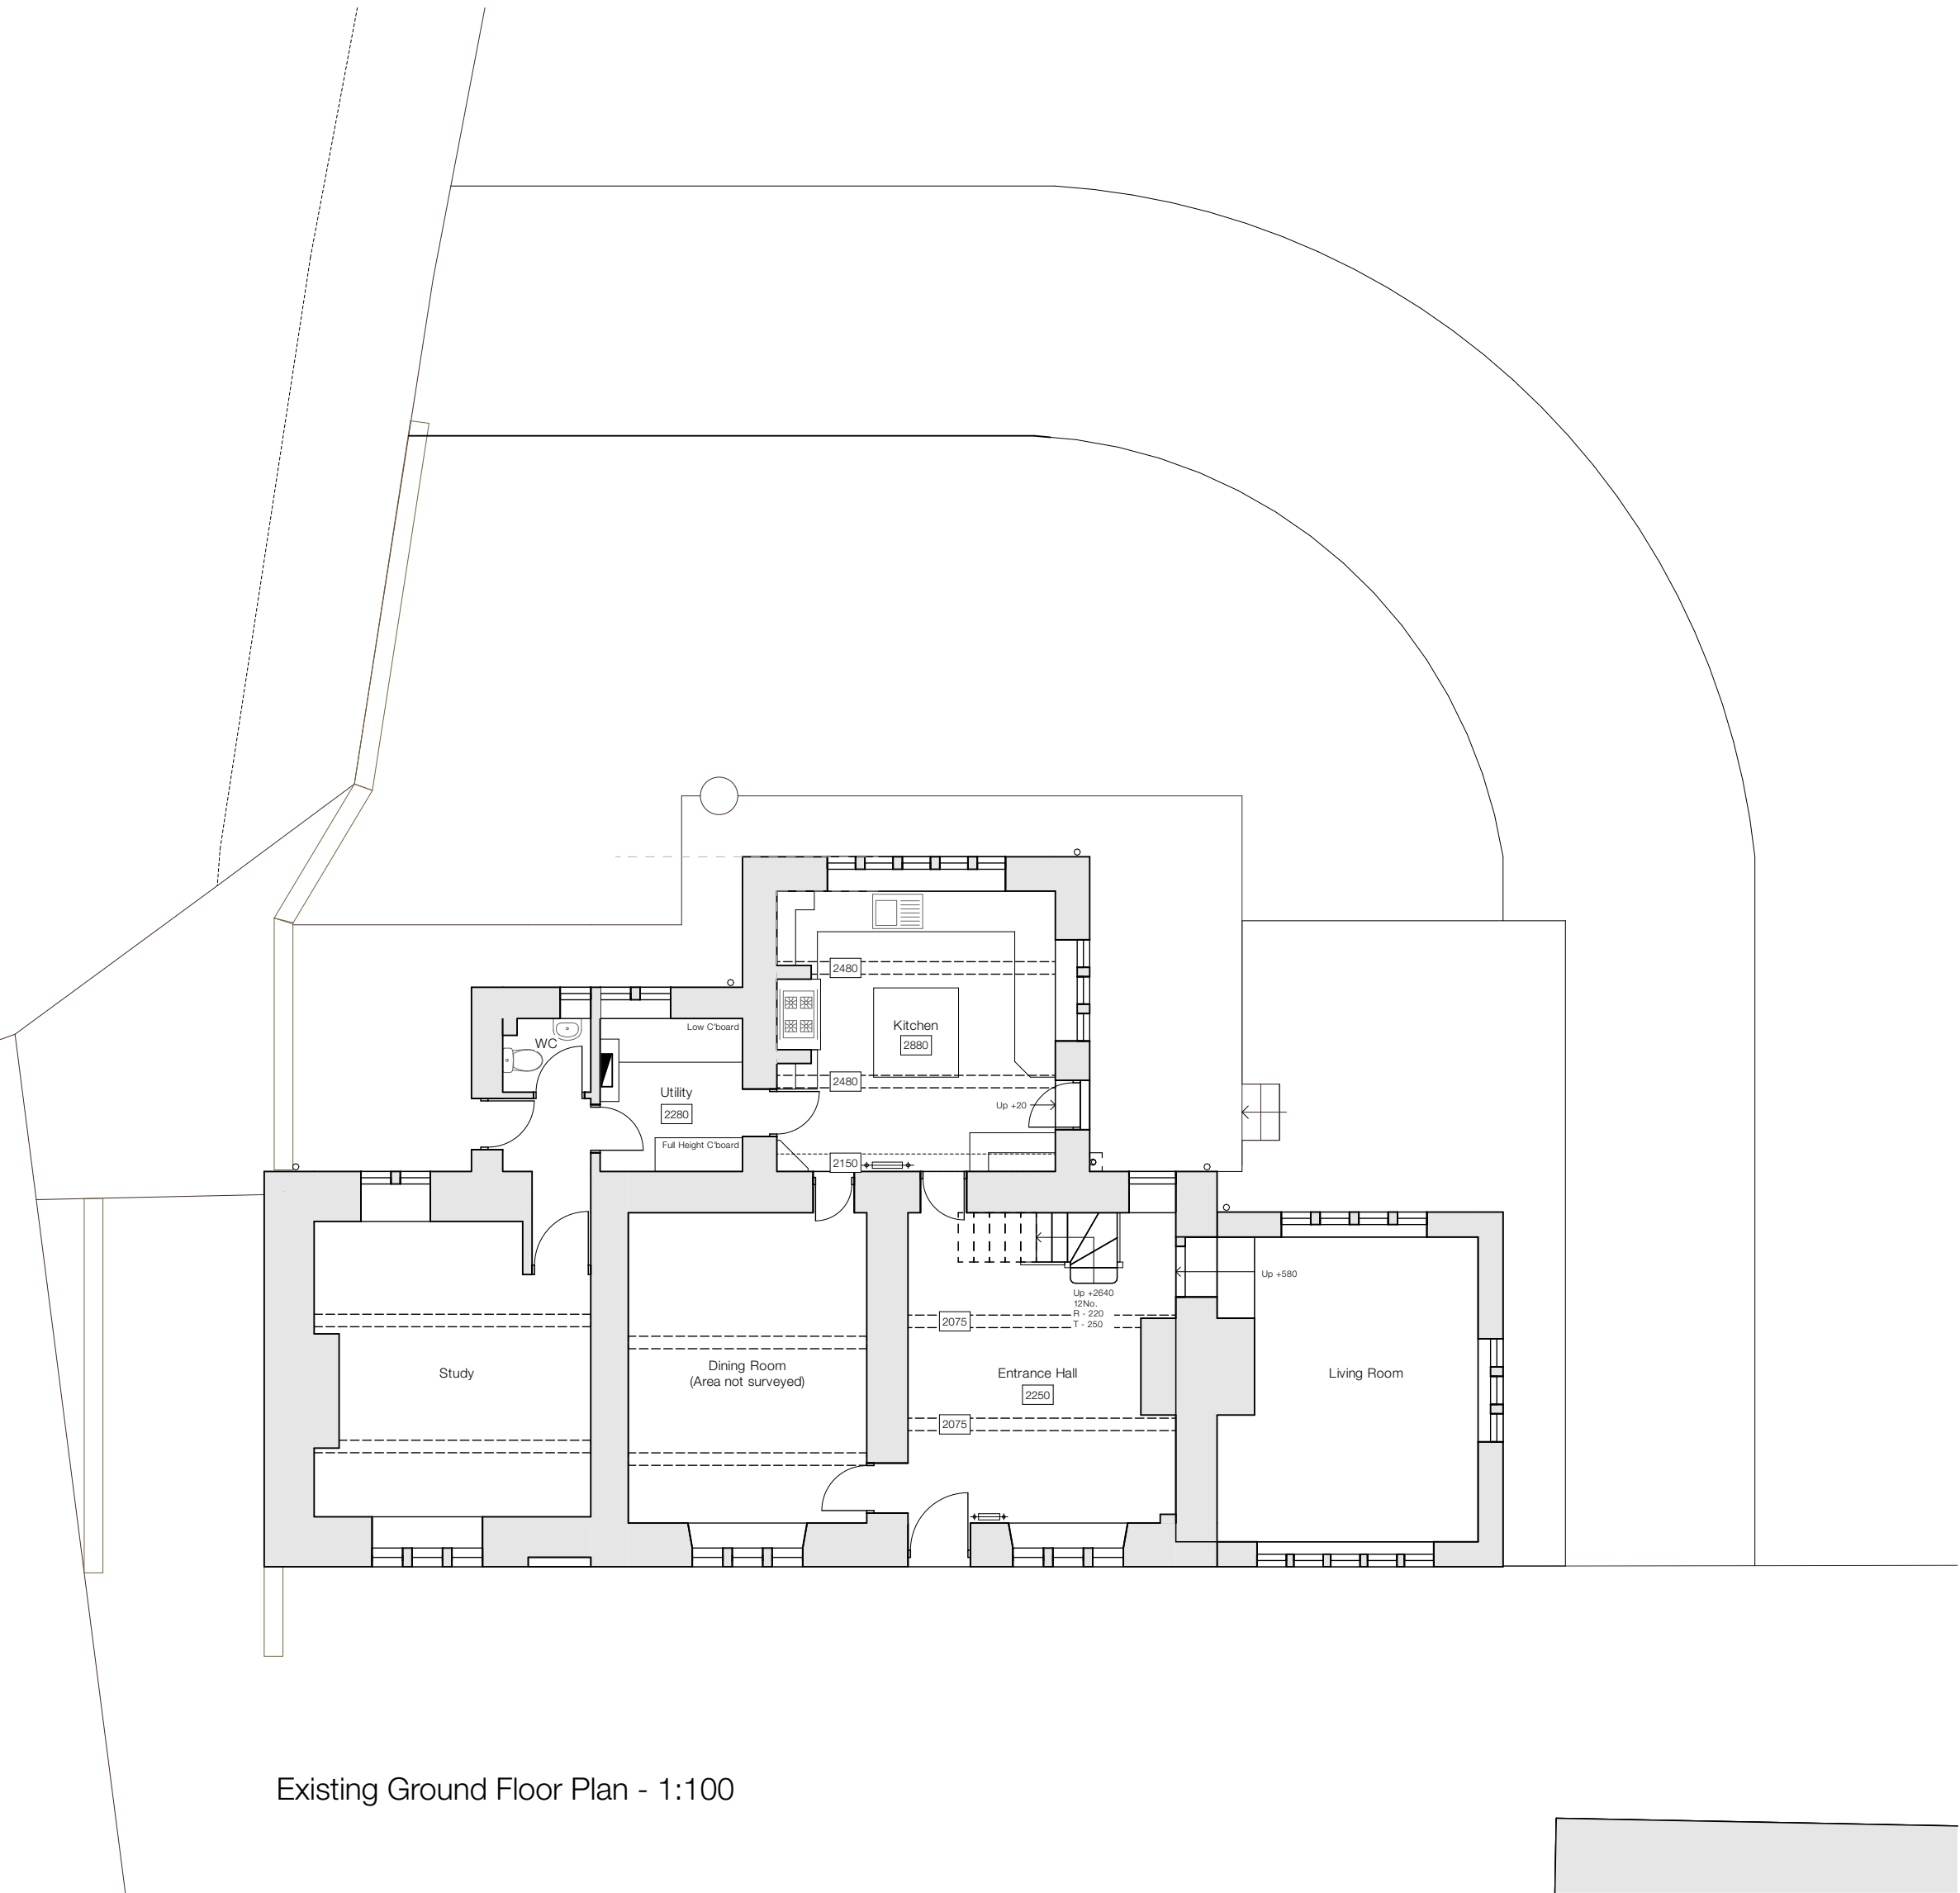

Existing Ground Floor Plan - 1:100

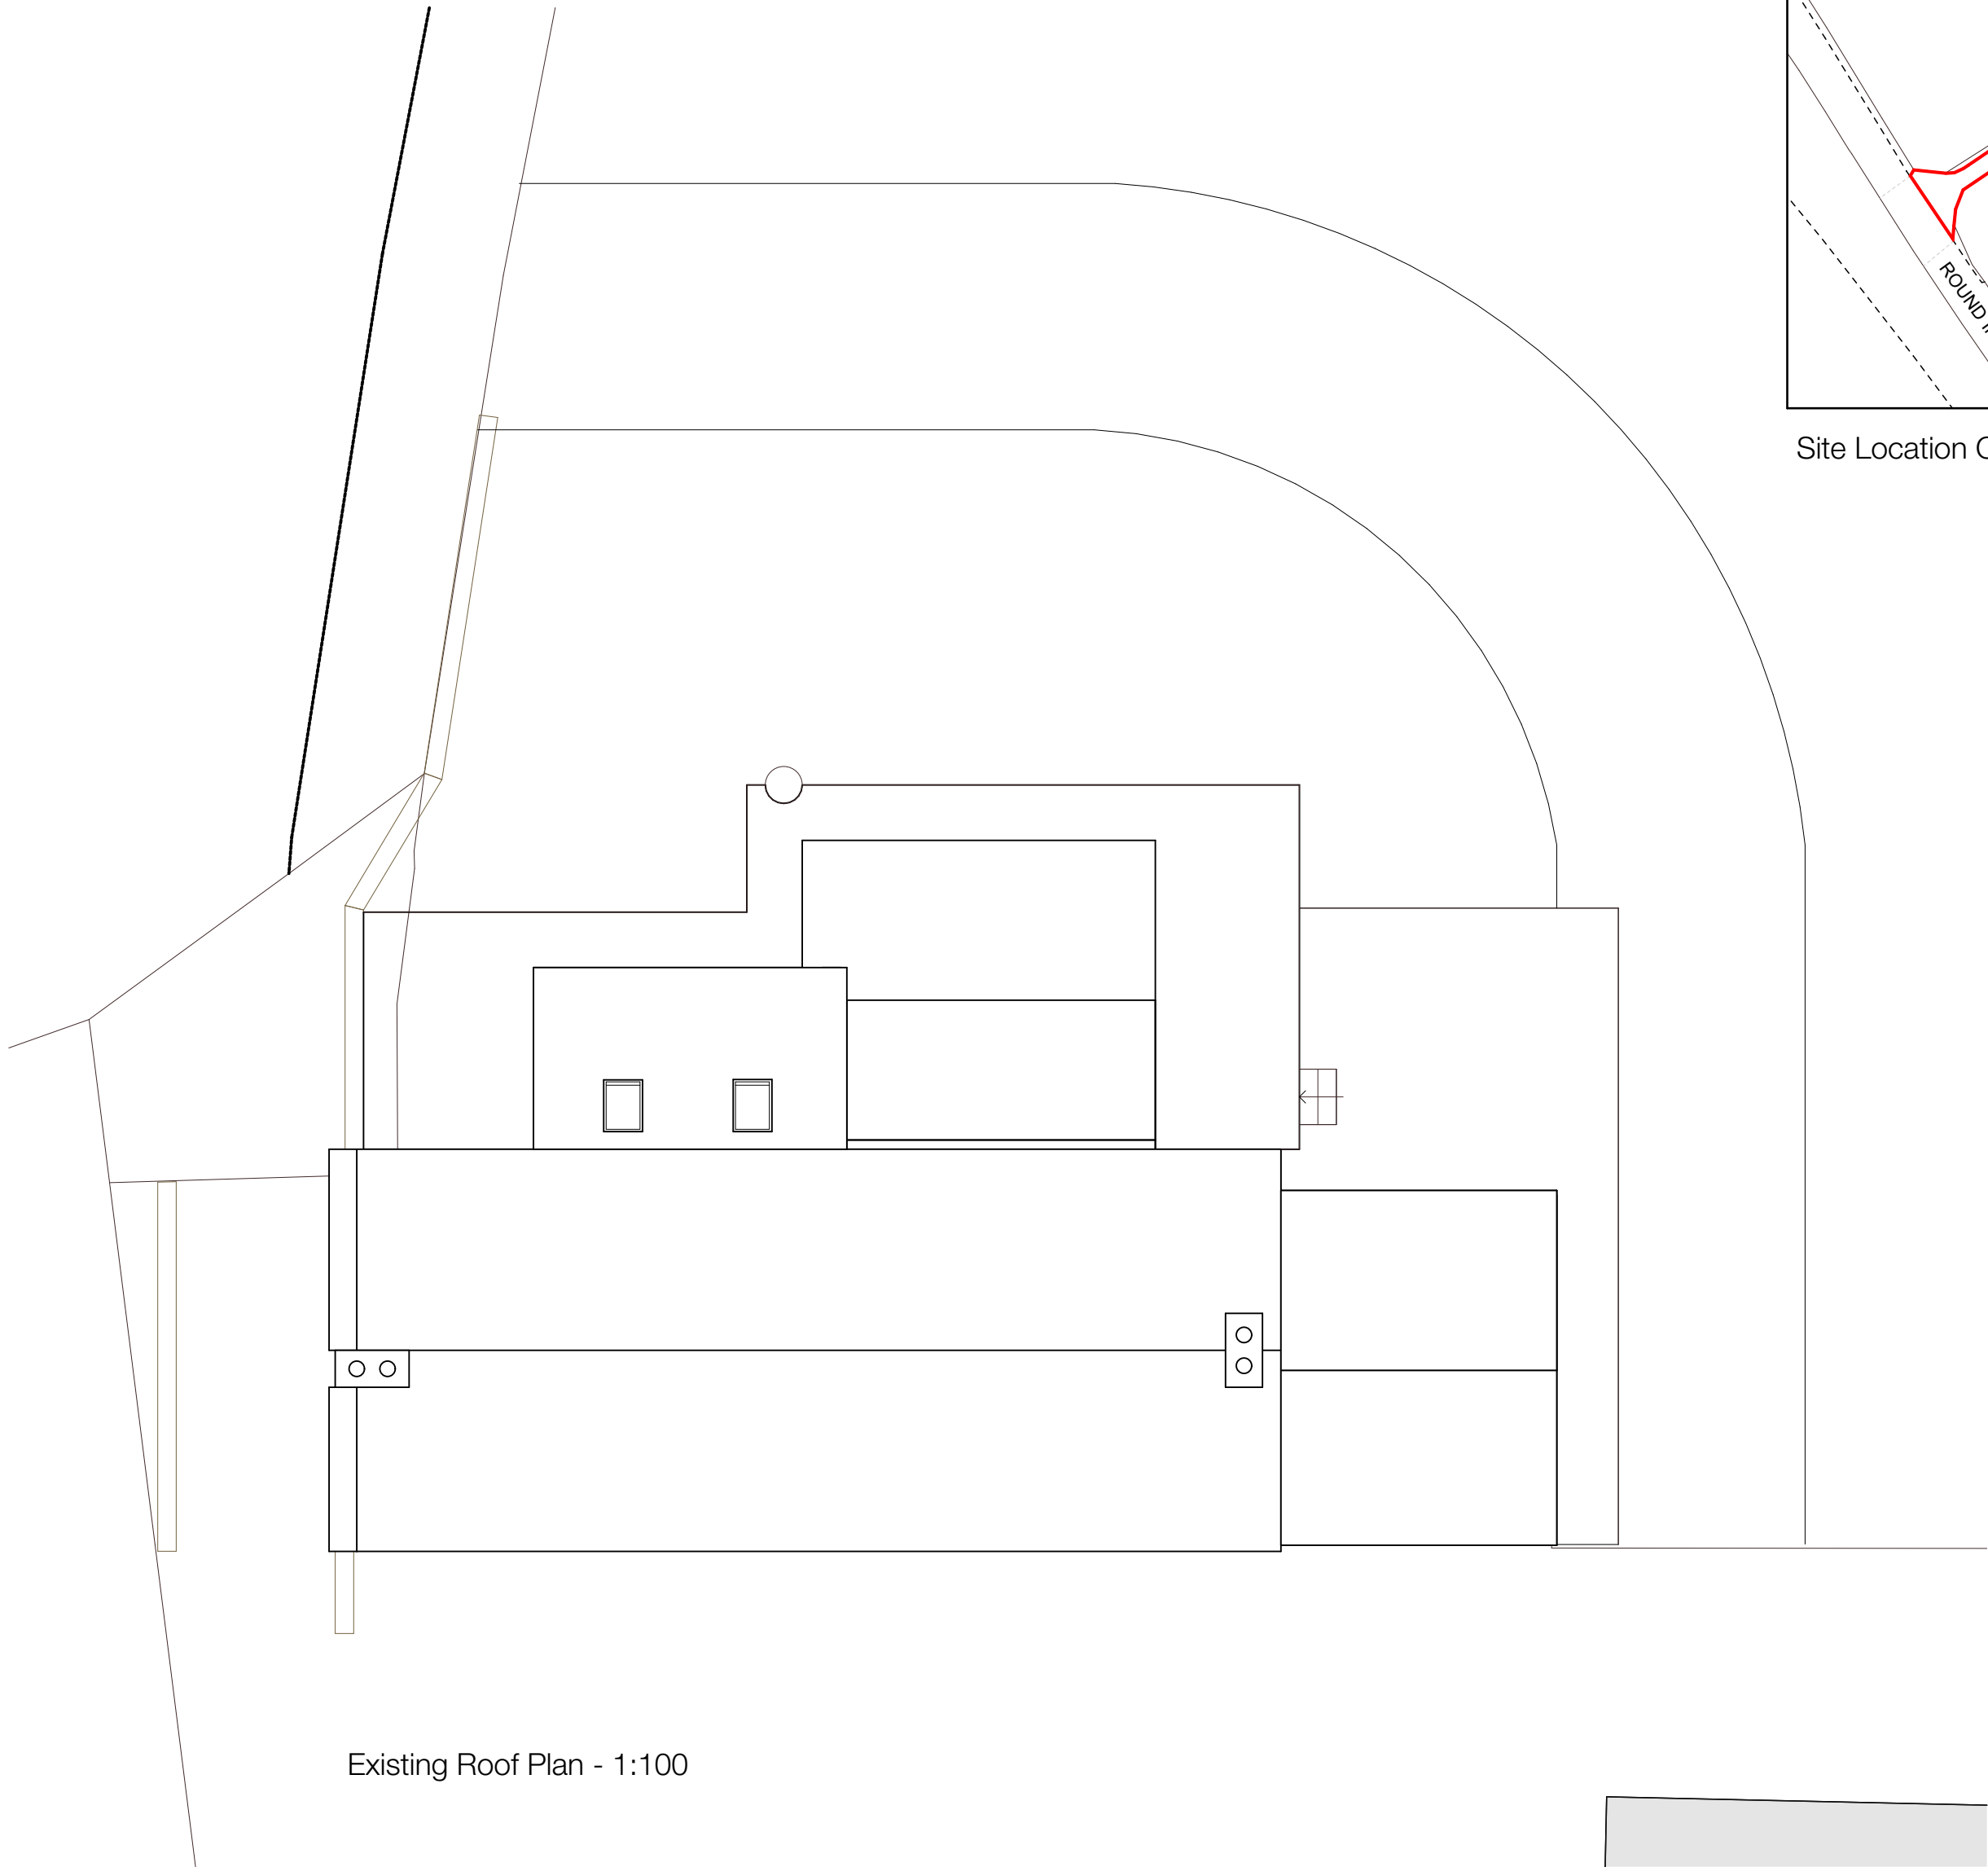

Existing Roof Plan - 1:100

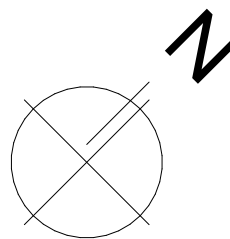

Scale 1:500
0 1500 3000mm

Client Mr & Mrs Smith		
Site Address Round Ings Farm, Round Ings Road, Outlane, Huddersfield, HD3 3FQ		
Project Description Kitchen Extension		
Status Planning		
Date September 2024	Drawn JPH	Checked •
Drawing Existing Plans & Elevations		Scale @ A1 1:100, 1:50, 1:1250
Drawing No. 3616 (0-) 05		Revision •

ONE17
DESIGN
THE DYEHOUSE, ARMITAGE BRIDGE
HUDDERSFIELD, WEST YORKS HD4 7PD
T 01484 668000 E SOLUTIONS@ONE17DESIGN.COM
ONE17DESIGN.COM