




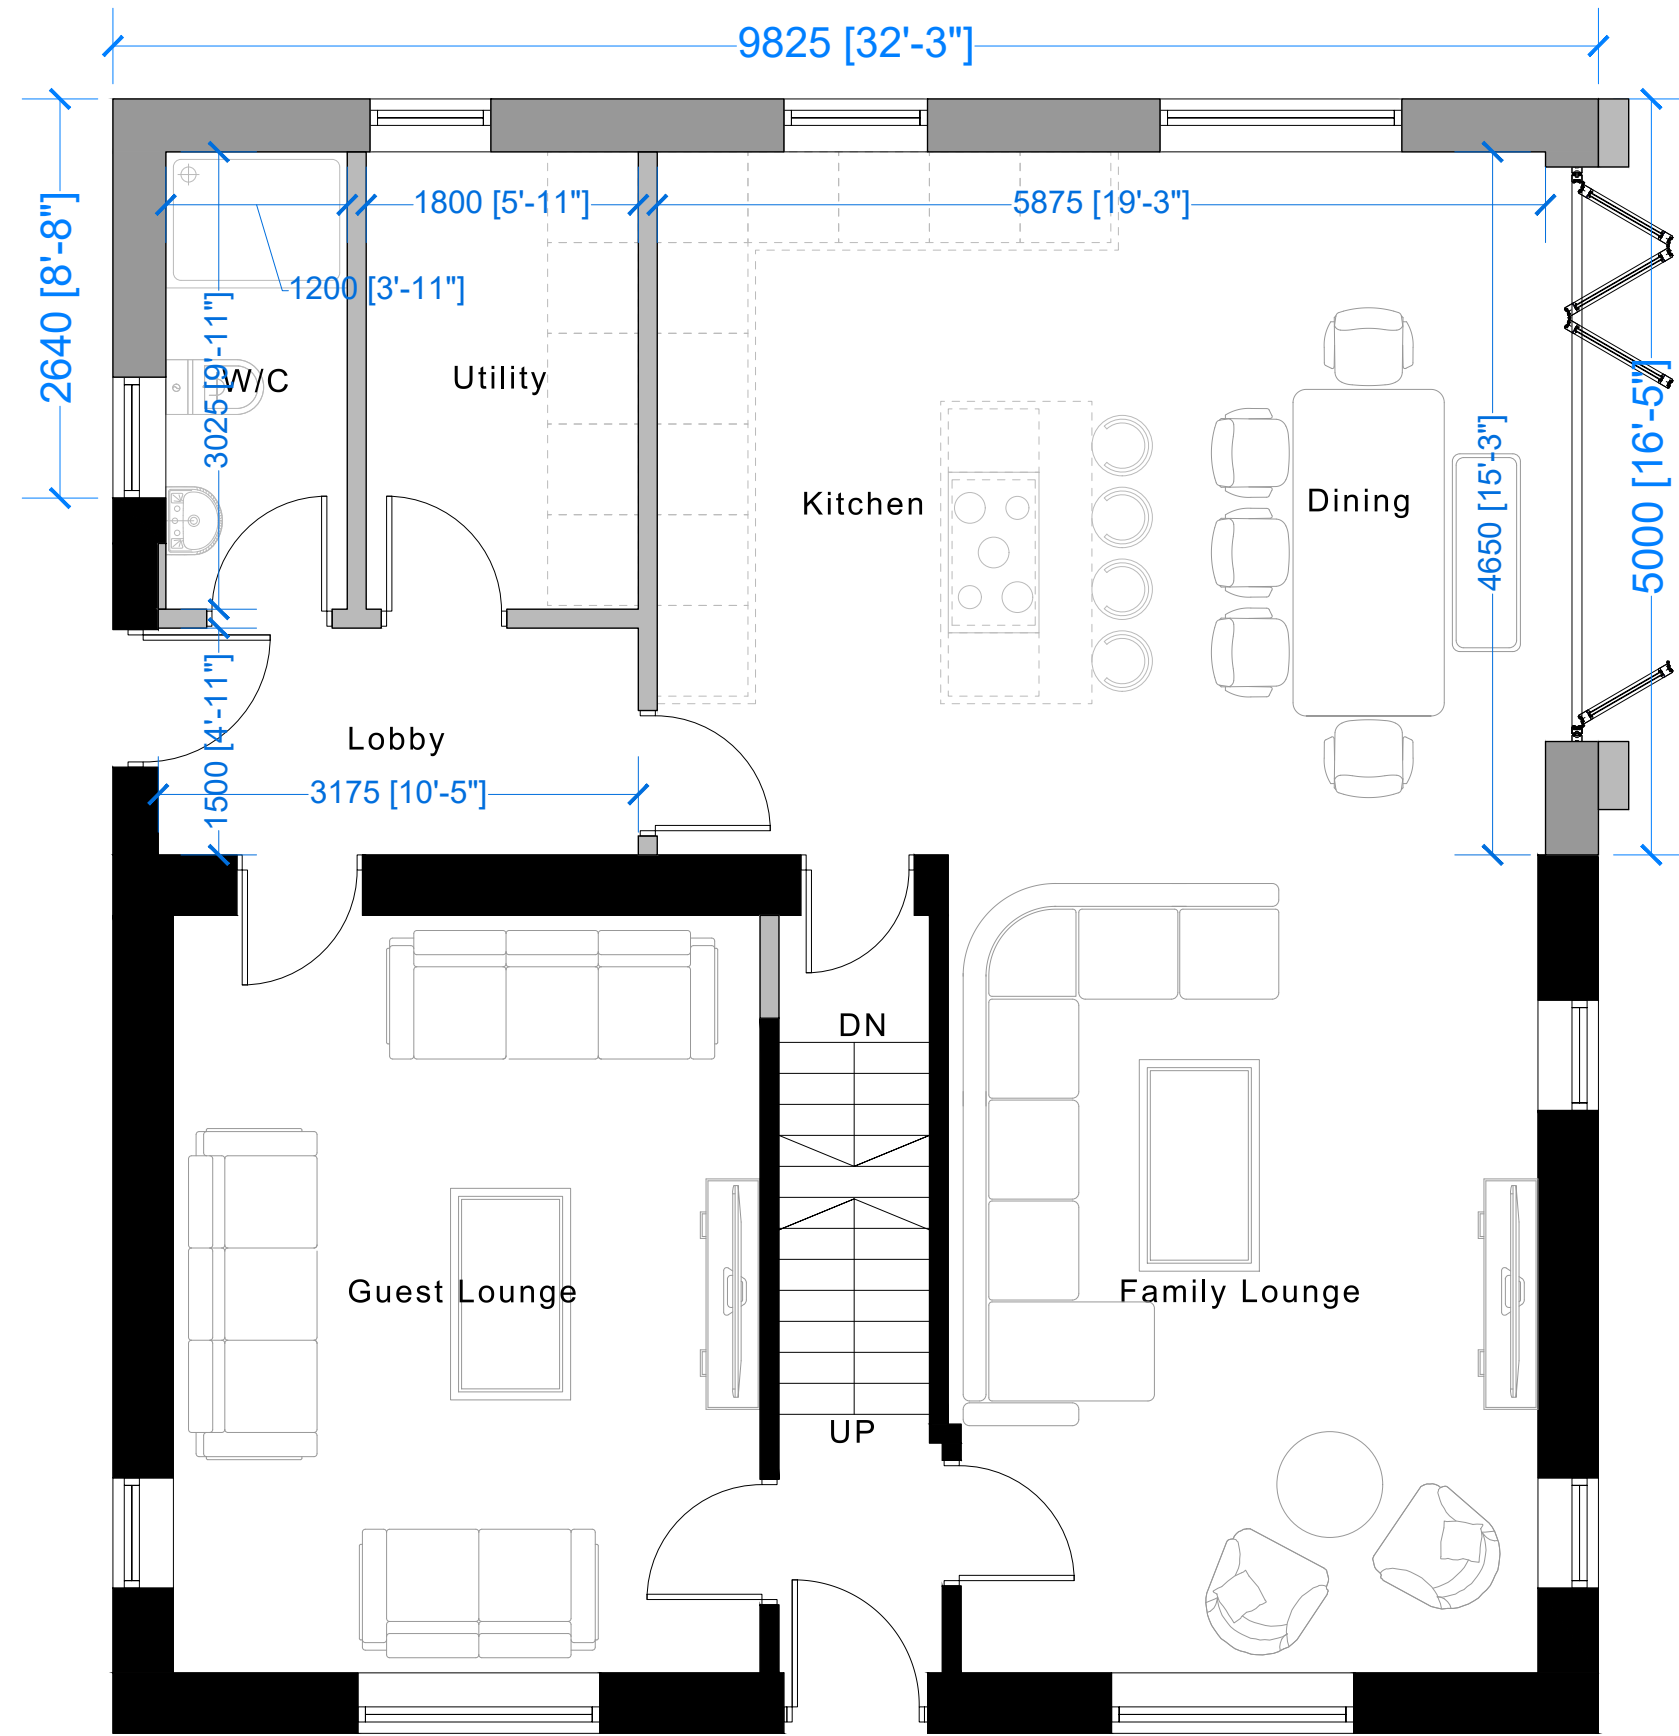


PROPOSED GROUND FLOOR PLAN
Scale 1:50@A1

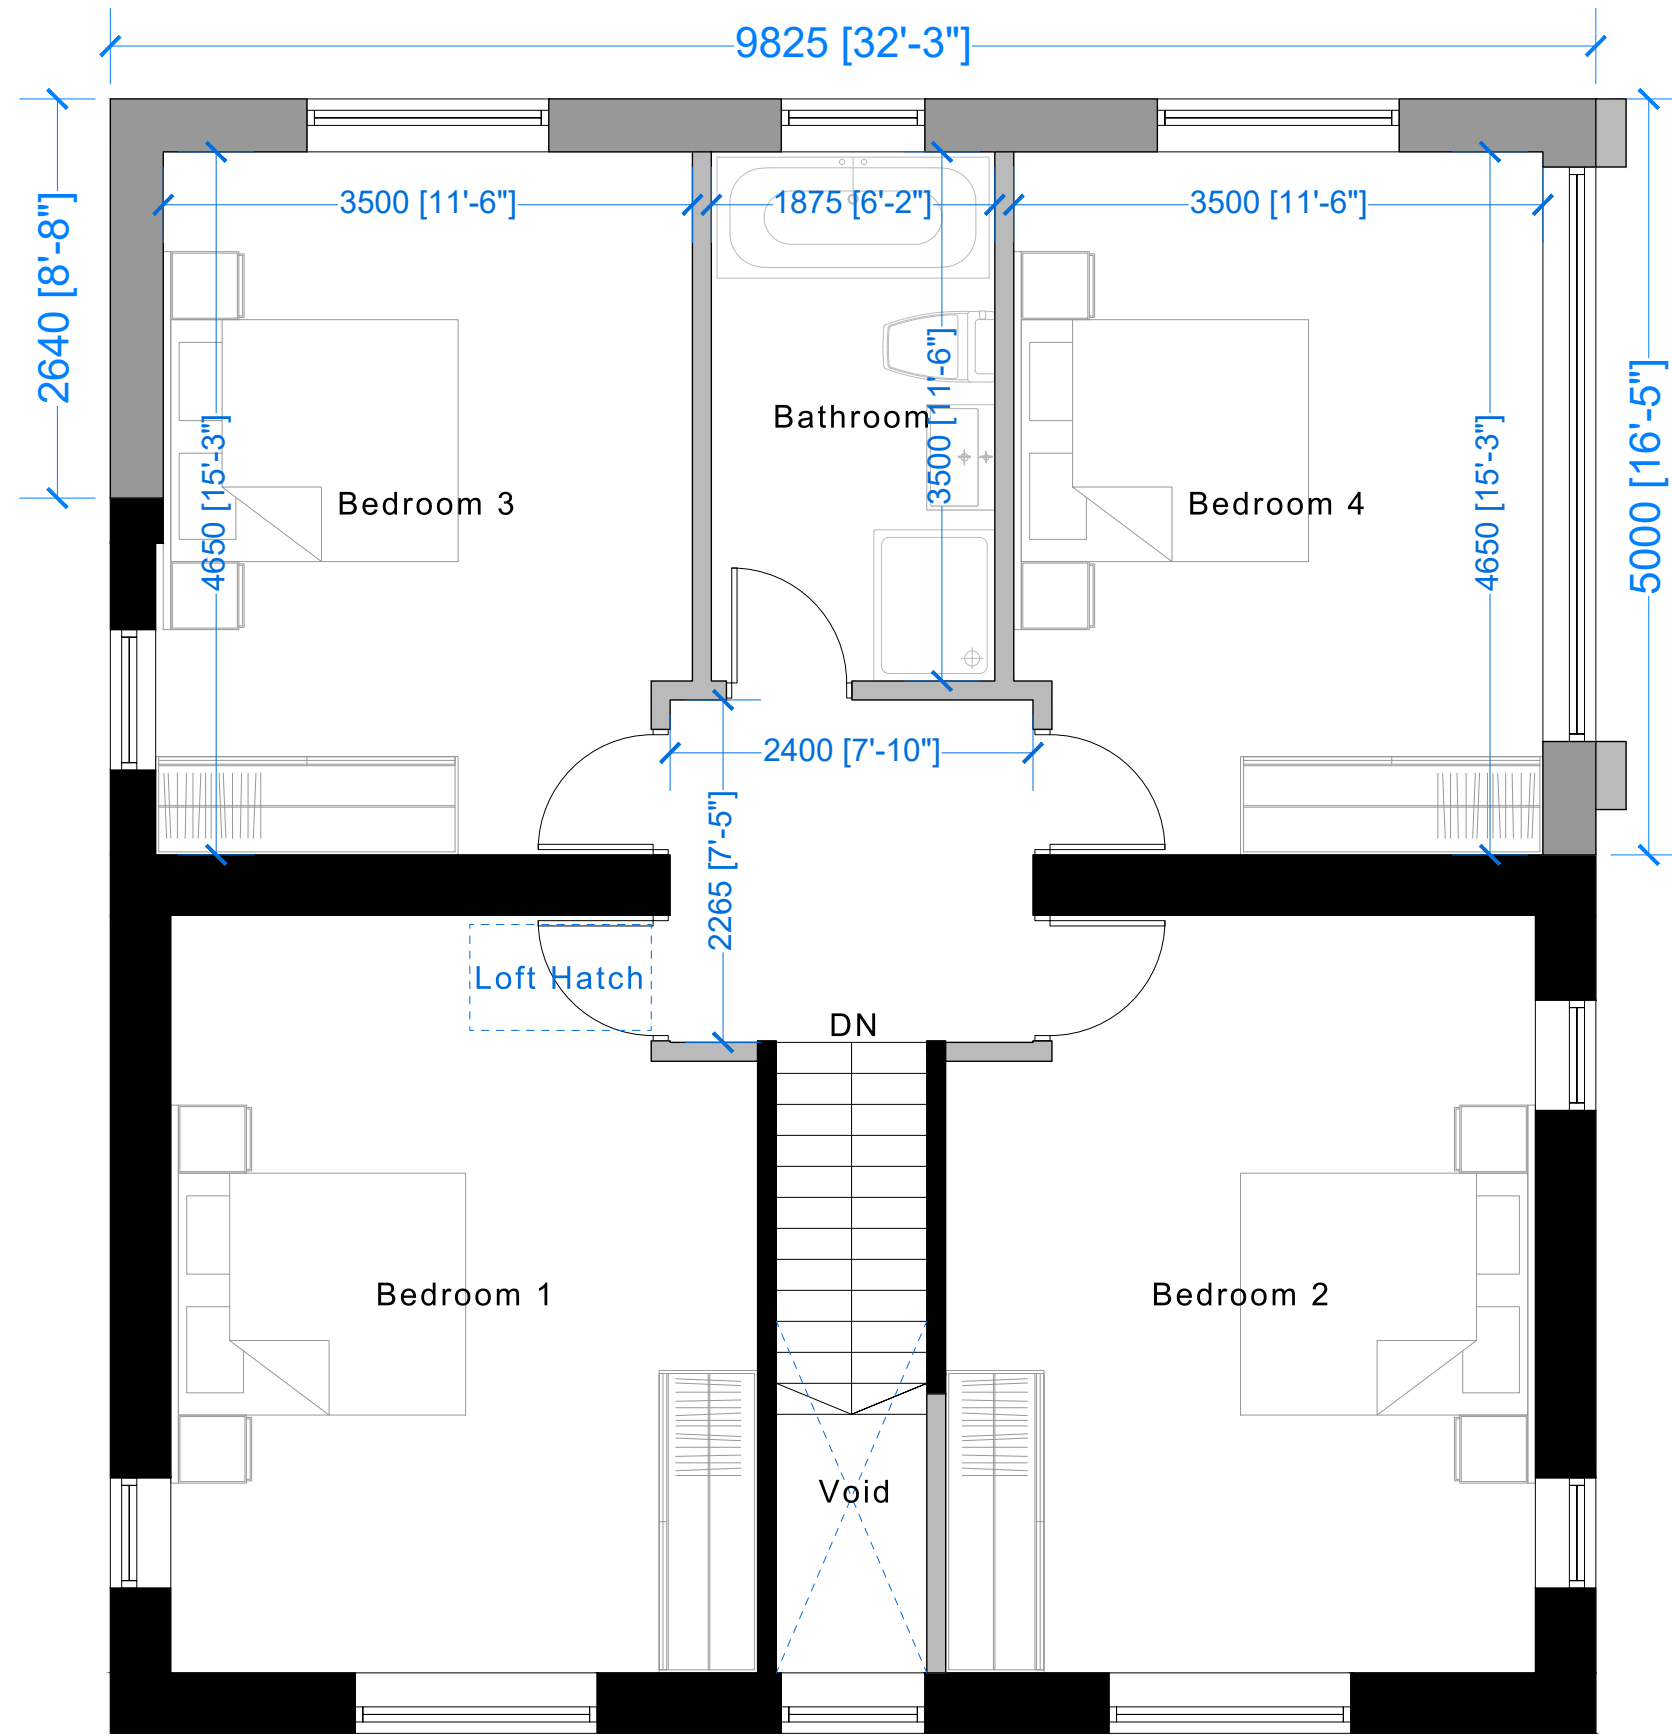


PROPOSED FIRST FLOOR PLAN
Scale 1:50@A1

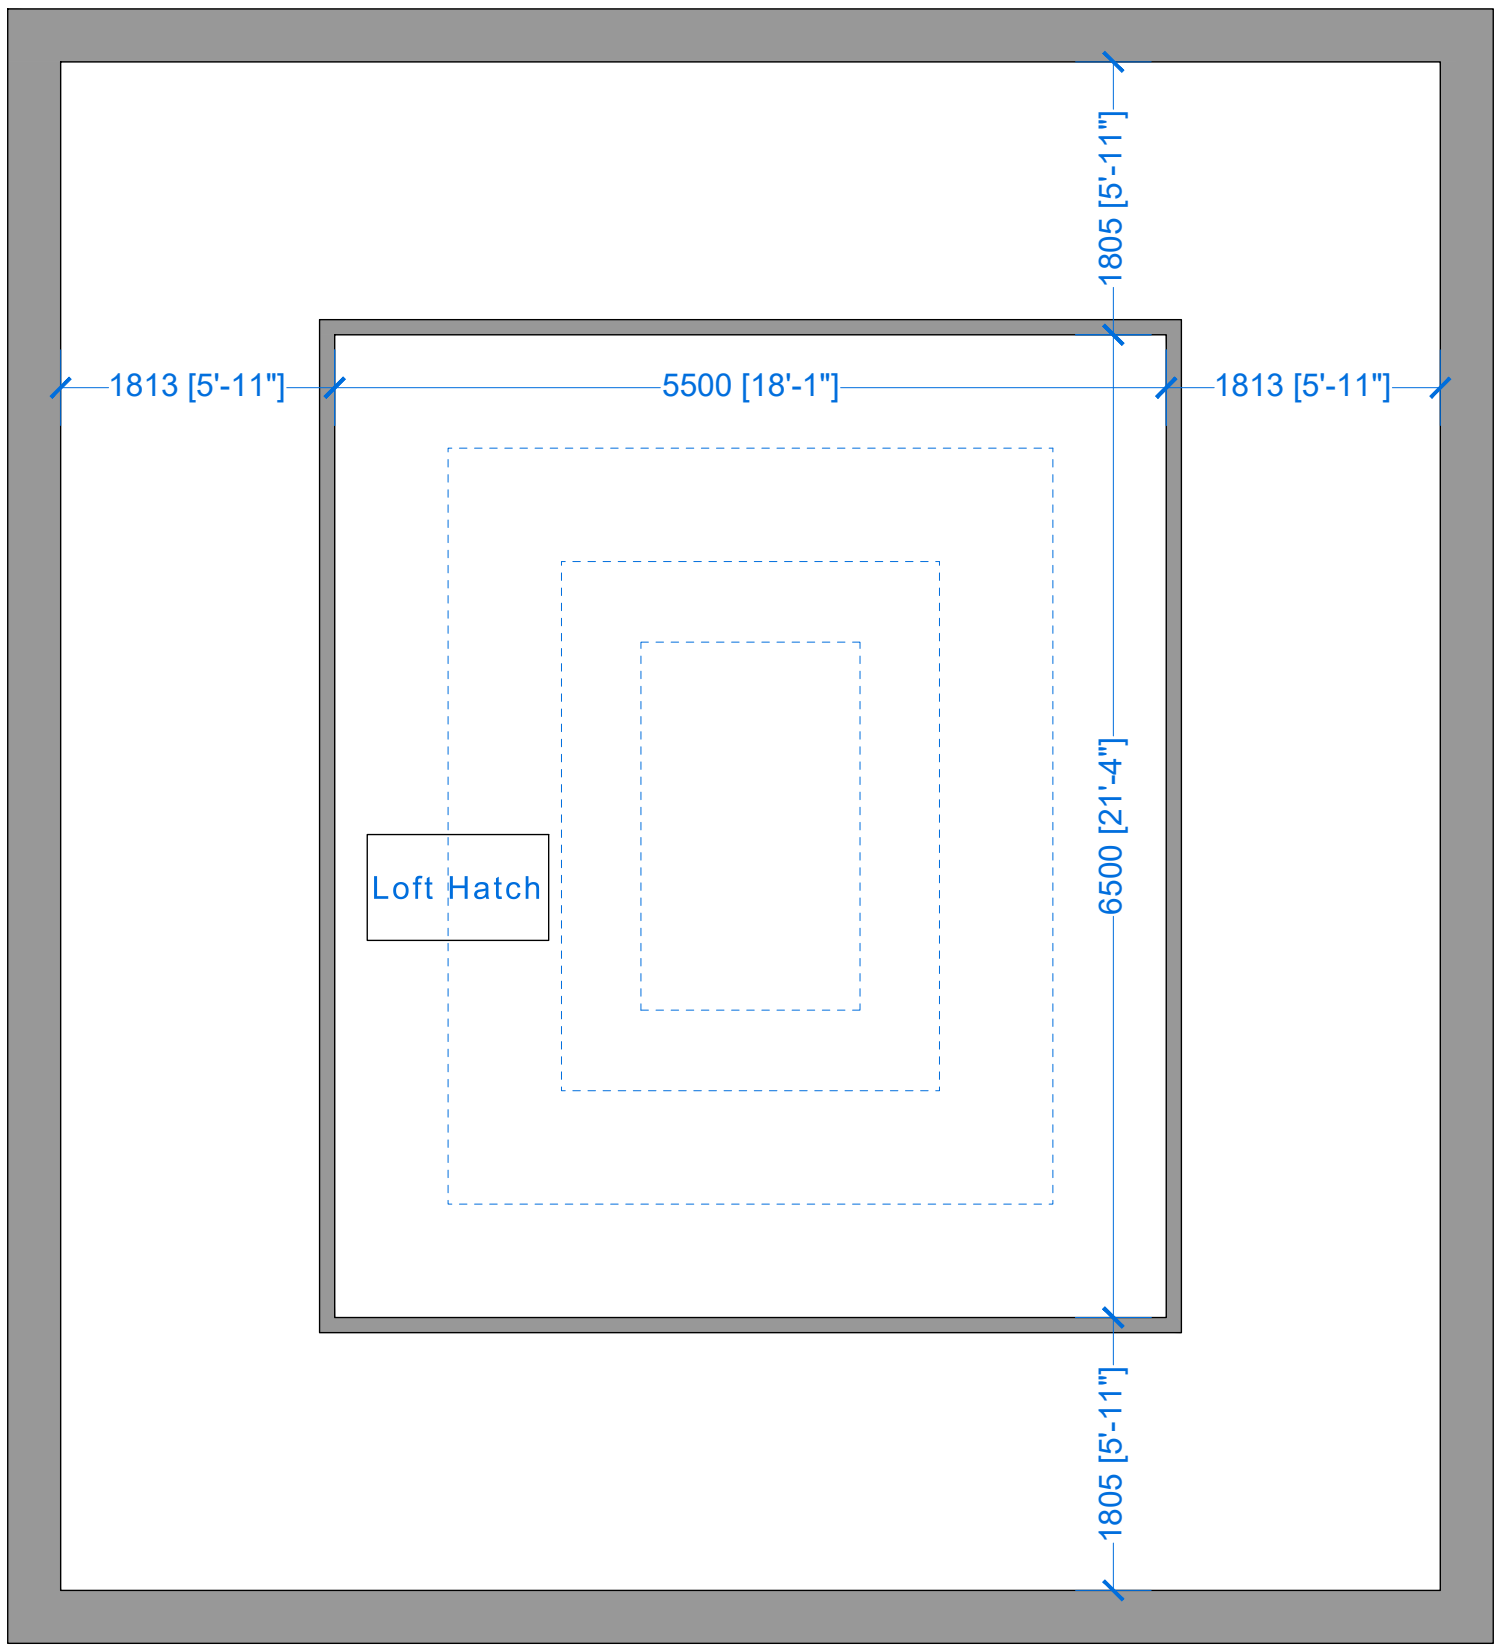


PROPOSED LOFT FLOOR PLAN
Scale 1:50@A1

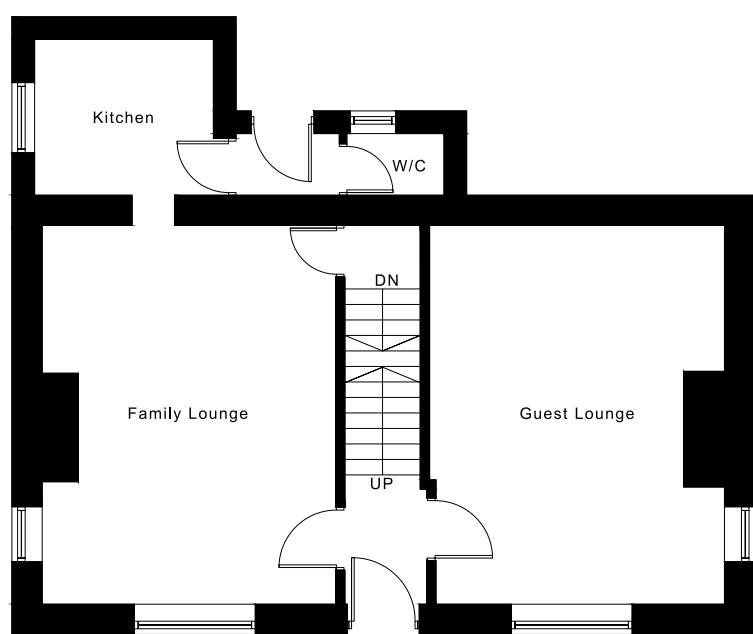


EXISTING GROUND FLOOR PLAN
Scale 1:100@A1

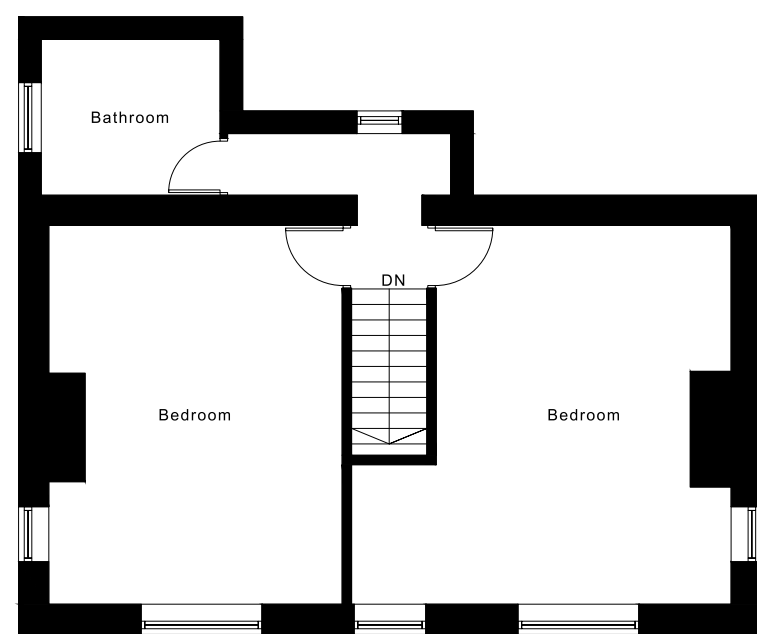


EXISTING FIRST FLOOR PLAN
Scale 1:100@A1

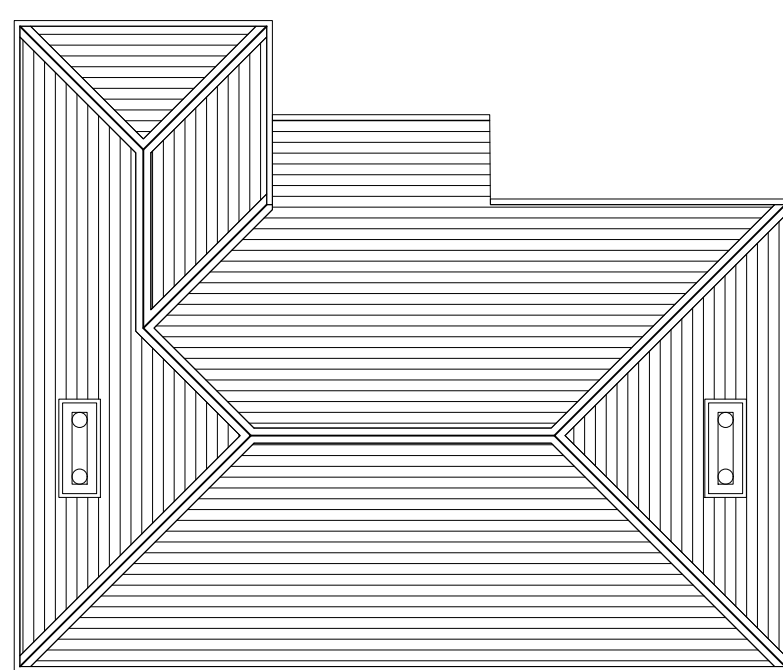

EXISTING ROOF PLAN
Scale 1:100@A1

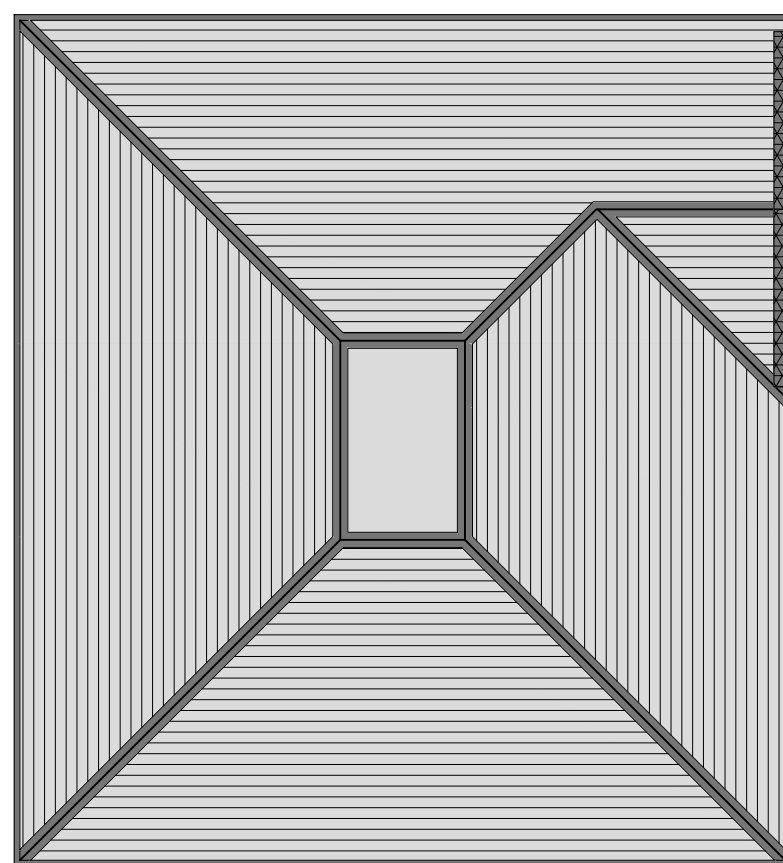

PROPOSED ROOF PLAN
Scale 1:100@A1

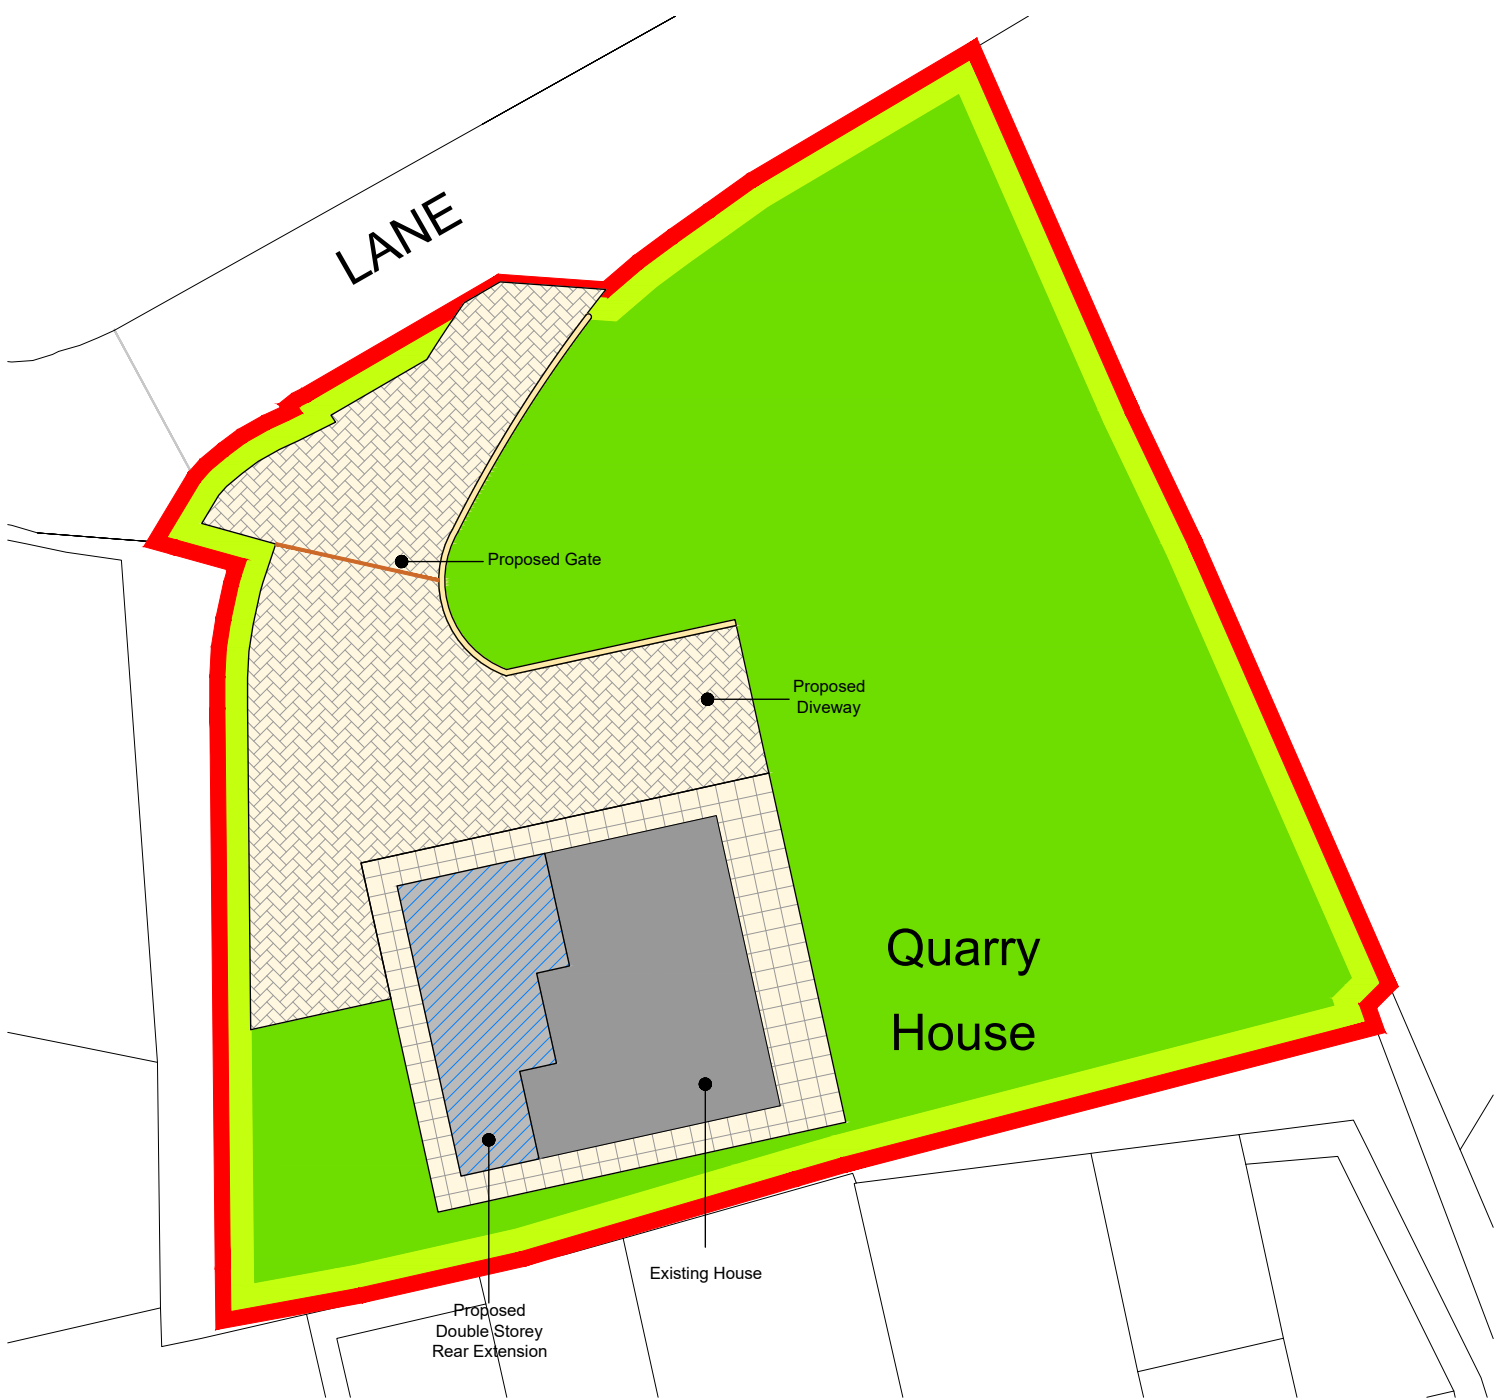

PROPOSED SITE PLAN
Scale 1:250@A1



EXISTING SITE PLAN
Scale 1:500@A1

NOTE: Do not scale drawing. Work to figured dimensions. This drawing has been prepared for planning purposes only and is to be read in conjunction with all other relevant specialists drawings, details and specifications. All works are to be carried out in accordance with the latest edition of the Building Regulations and any amendments, together with all relevant British Standards and codes of practice. All dimensions unless noted otherwise are in millimetres. All dimensions and levels are to be checked by the contractor on site prior to order, fabrication or commencement of work on site. Contractor to check and satisfy himself of the positions of all existing statutory authorities marks services on and around site. All materials and proprietary items are to be fixed / installed / applied in strict accordance with the respective manufacturers recommendations. At all stages of work, the contractor will be responsible for and must ensure the overall stability of all buildings, structures and excavations etc. is maintained. During the construction works all existing live drainage is to be adequately protected and normal flows maintained.

Issue Purpose : Building Regulations Application

Client	N/A	Drawn	EH
Project	Double Storey Rear Extension	Date	01-03-2024
		Scale	1:50,100,250,500 @ A1
Address	Quarry House, Halifax Road, Dewsbury, WF13 4BD	Stage Identification	
		Design - D	Sketch Scheme - SK
Title	Existing and Proposed Plans	Planning - P	Construction - C

Rev - : DD-MM-YYYY : Initial : Issue.

Drawing Number 24-029 - P - 02 - B

Faum Architecture

Studio 2,
First Floor,
610 Leeds Road,
Bradford,
BD3 9TY

01274 928259

www.faumarchitecture.co.uk

FAUM
ARCHITECTURE