


NOTES:

Any errors or omissions to be reported to Code L6 immediately.


This drawing and design is the copyright of Code L6 and is not to be used for any purpose without their consent.

A Blue Line added		23/01/25
rev	details	date
Code L6 Architecture Ltd		
No 2 Warehouse, The Wharf, Sowerby Bridge, HX6 2AG T: 01422 648431 E: info@codeL6.com W: www.CODEL6.com		
Project: 21 Kertland St, Dewsbury, WF12 9PU		
Client: Mr T Sadiq		
Drawing: Plans As Existing		
Date: 17/01/25	Scale: 1:1250/1:200/ 1:100	Size: A1
Drawing Number: 23-006-02A		

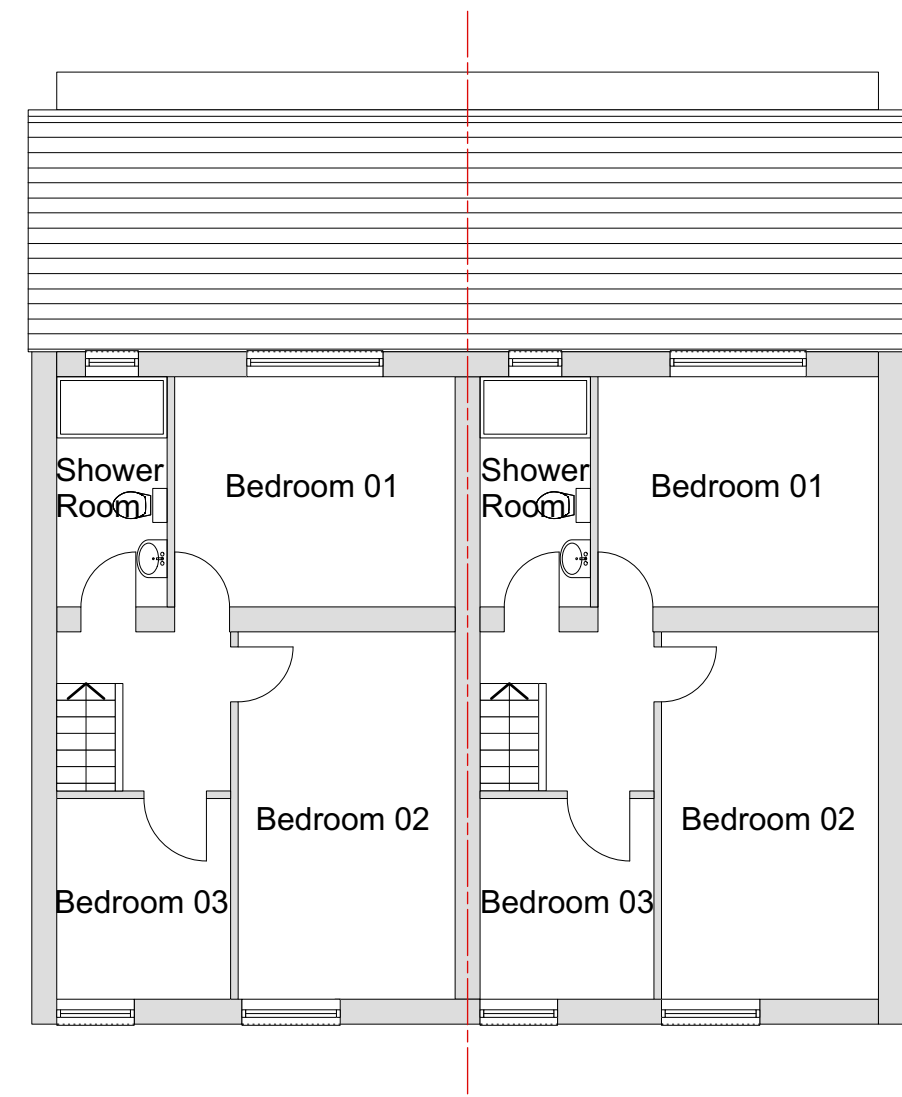


First Floor Plan As Existing
Scale 1:100

0m 1m 2m 3m 4m 5m

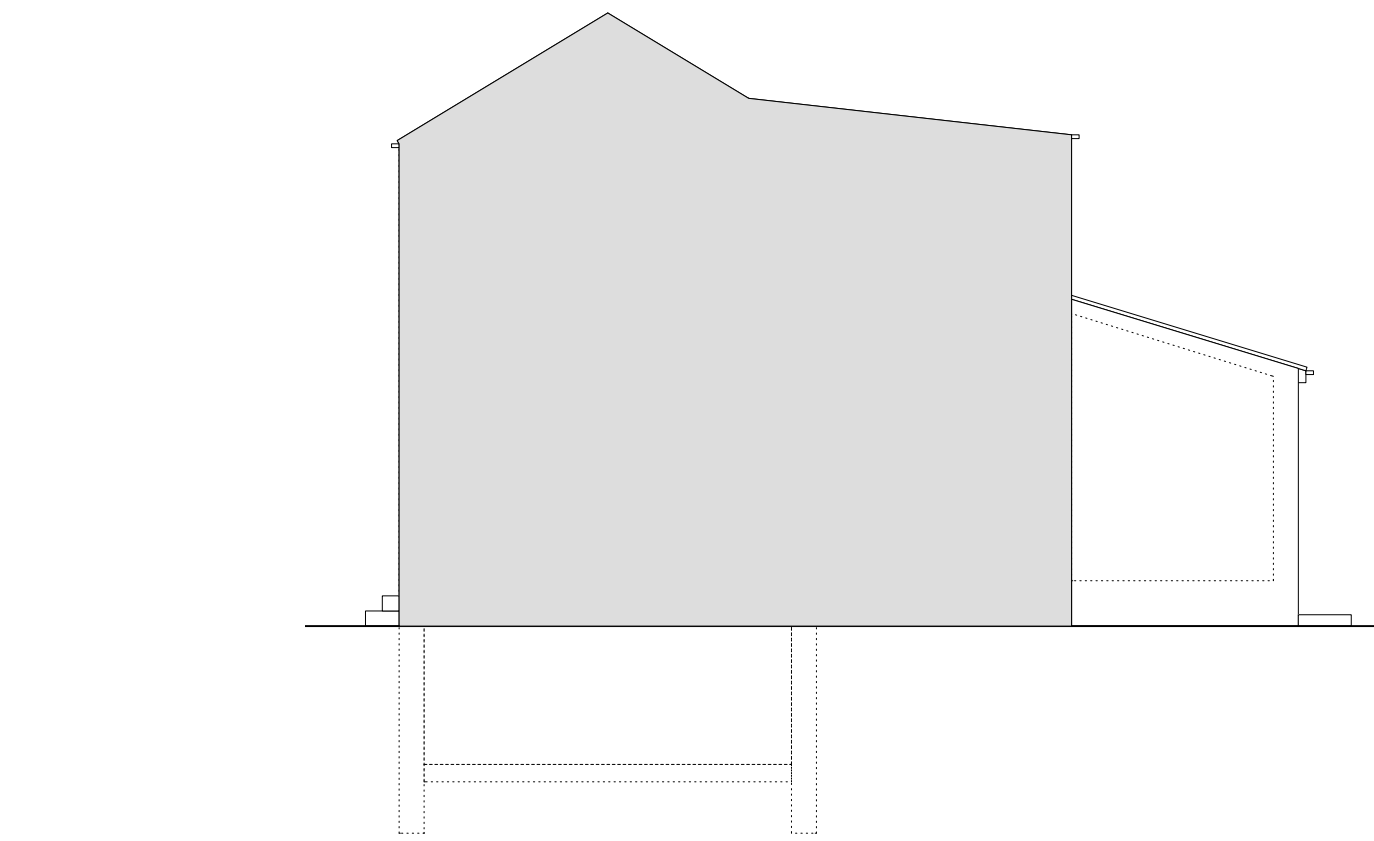


Side Elevation As Existing
Scale 1:100

0m 1m 2m 3m 4m 5m

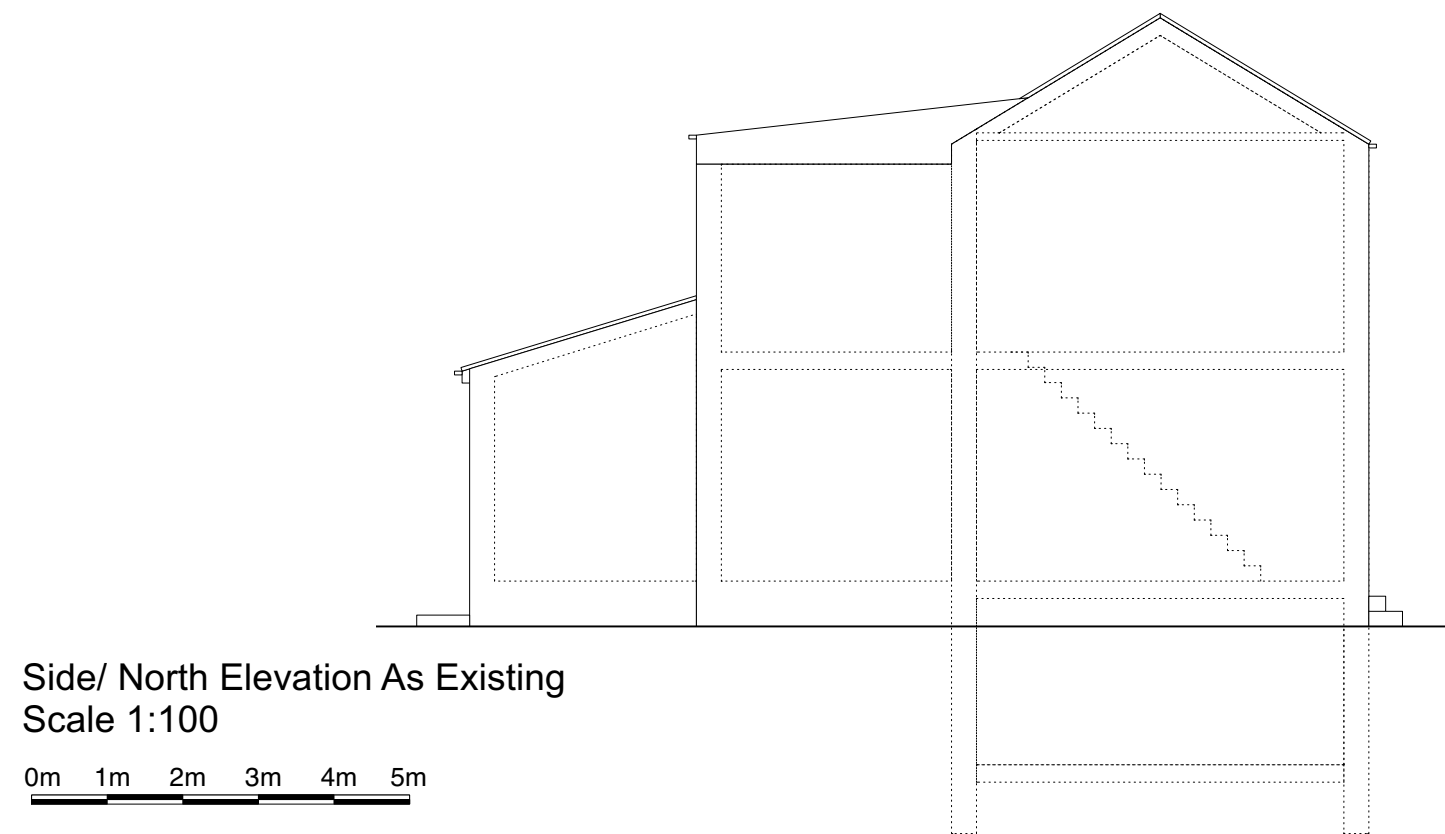

Side/ North Elevation As Existing
Scale 1:100


0m 1m 2m 3m 4m 5m

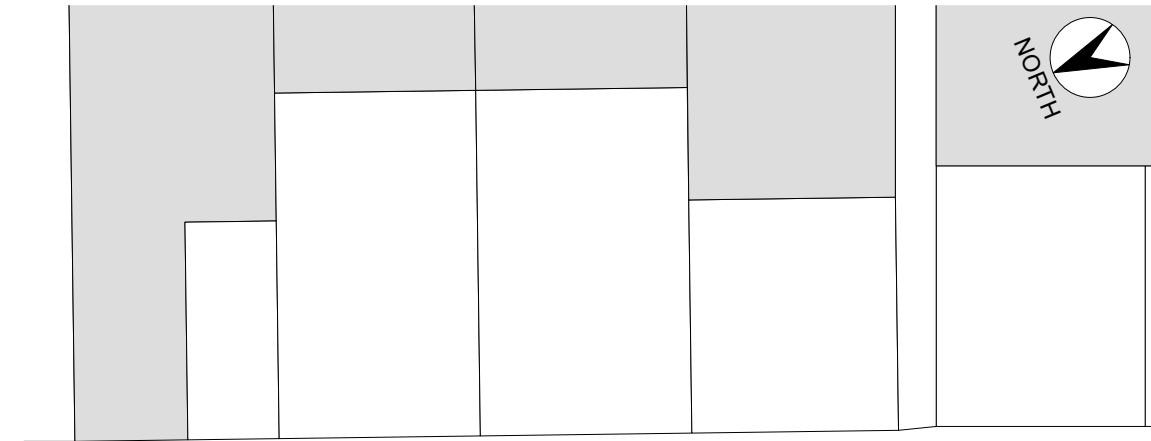

Kertland Street


Roof/Block Plan As Existing
Scale 1:200

0m 5m 10m

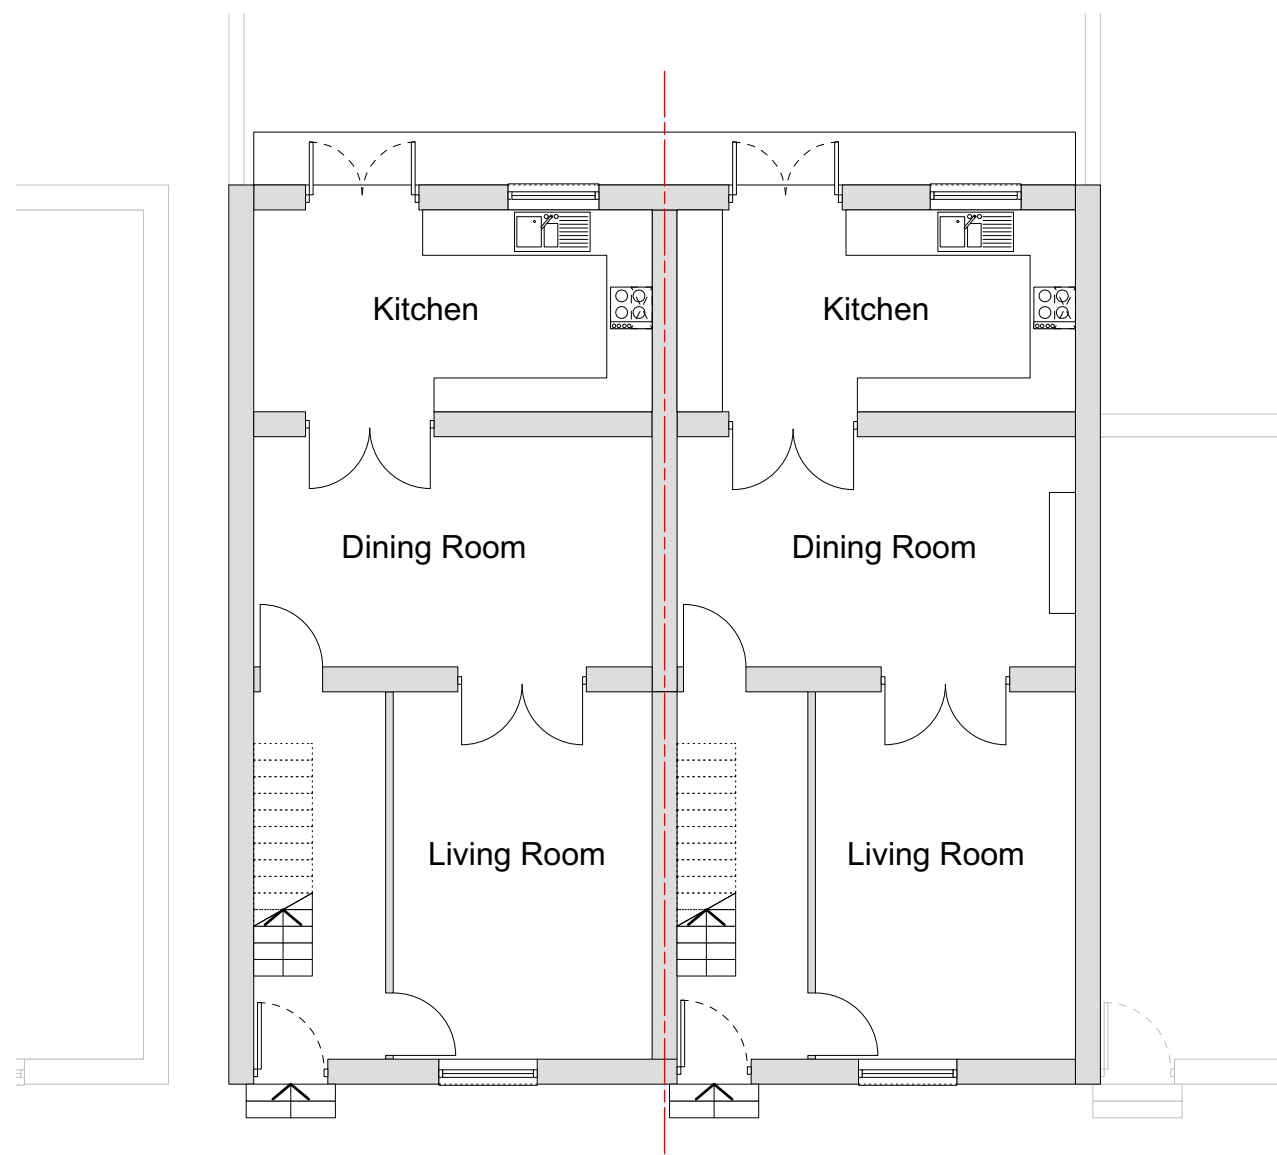

Ground Floor Plan As Existing
Scale 1:100

0m 1m 2m 3m 4m 5m

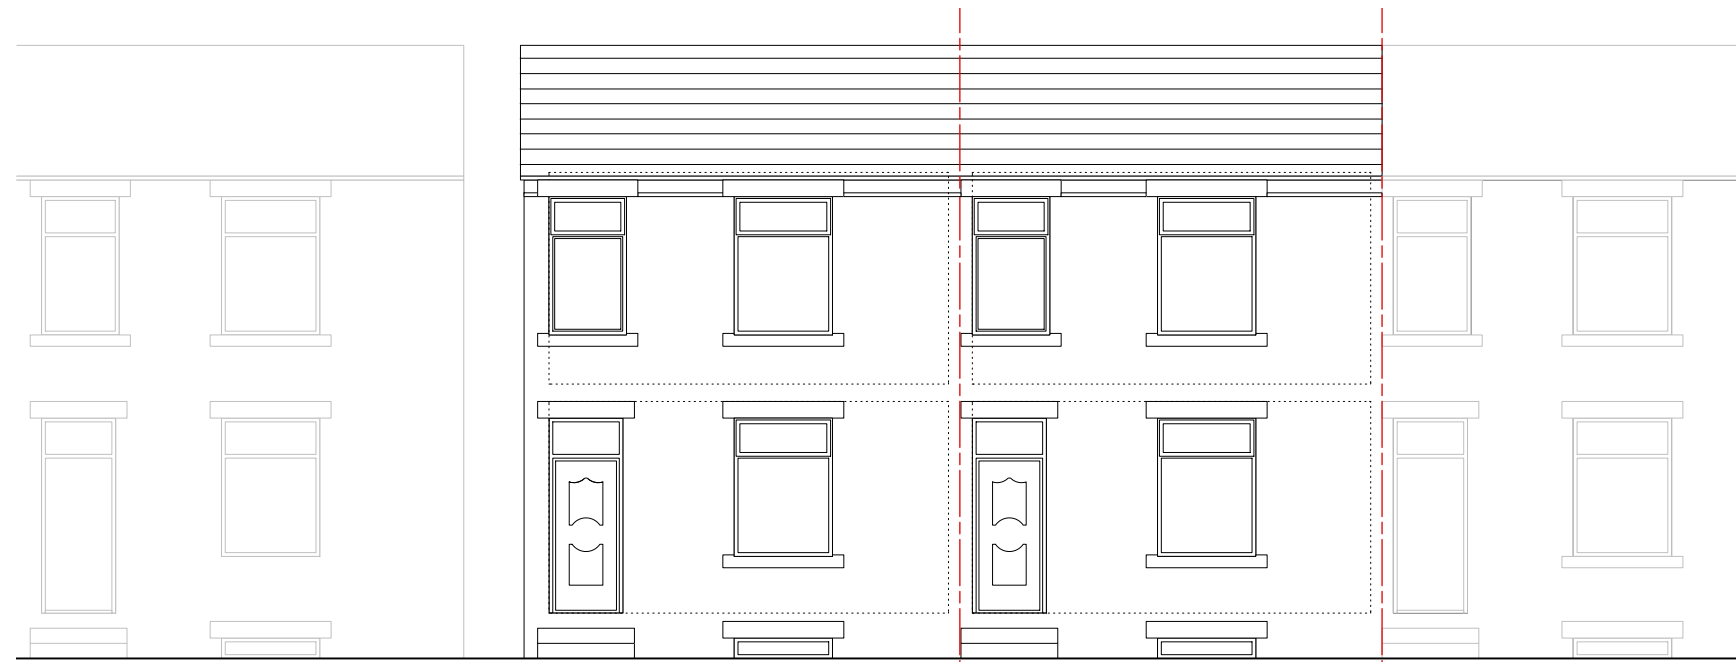


Front Elevation As Existing
Scale 1:100

0m 1m 2m 3m 4m 5m



Rear Elevation As Existing
Scale 1:100

0m 1m 2m 3m 4m 5m

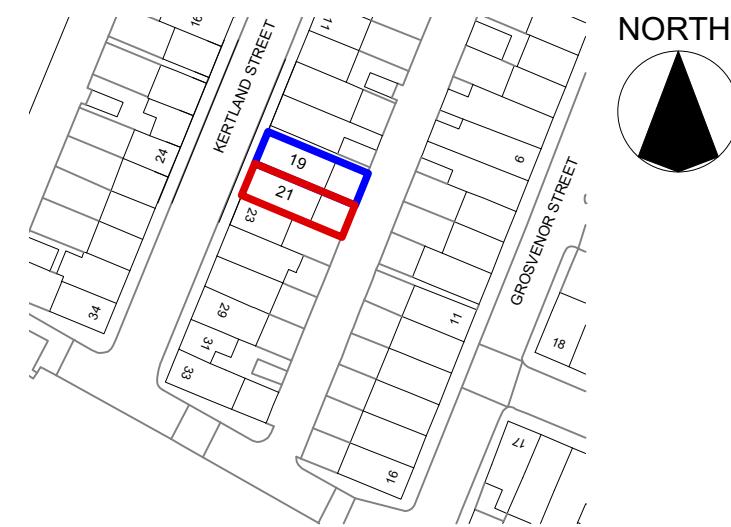

Site Location Plan
Scale 1:1250
Site/ Red Line Area: 103 sqm

0m 50m

AS EXISTING