



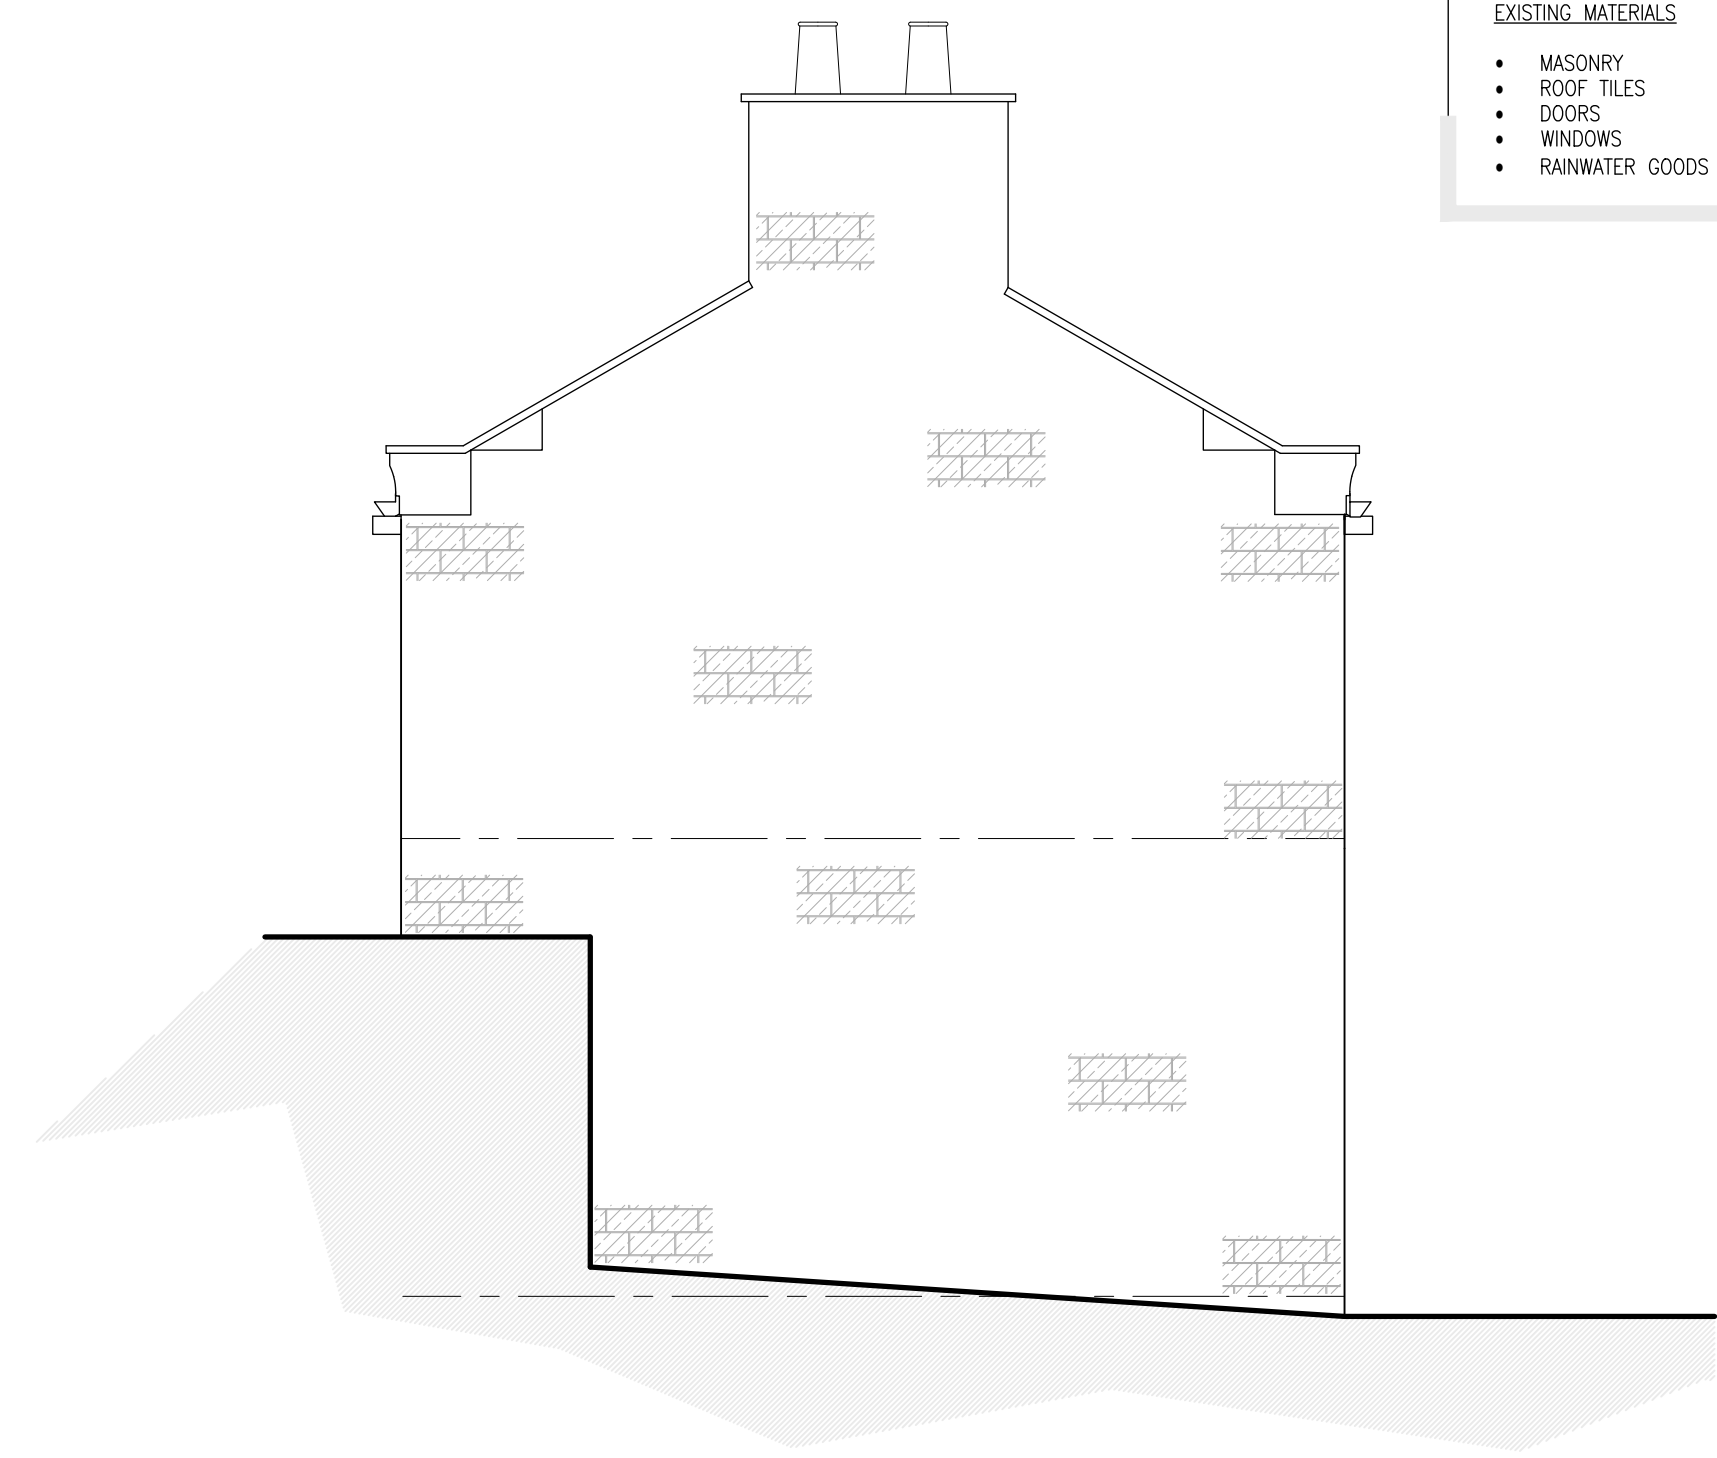

Existing South East Facing Elevation
Scale 1:50

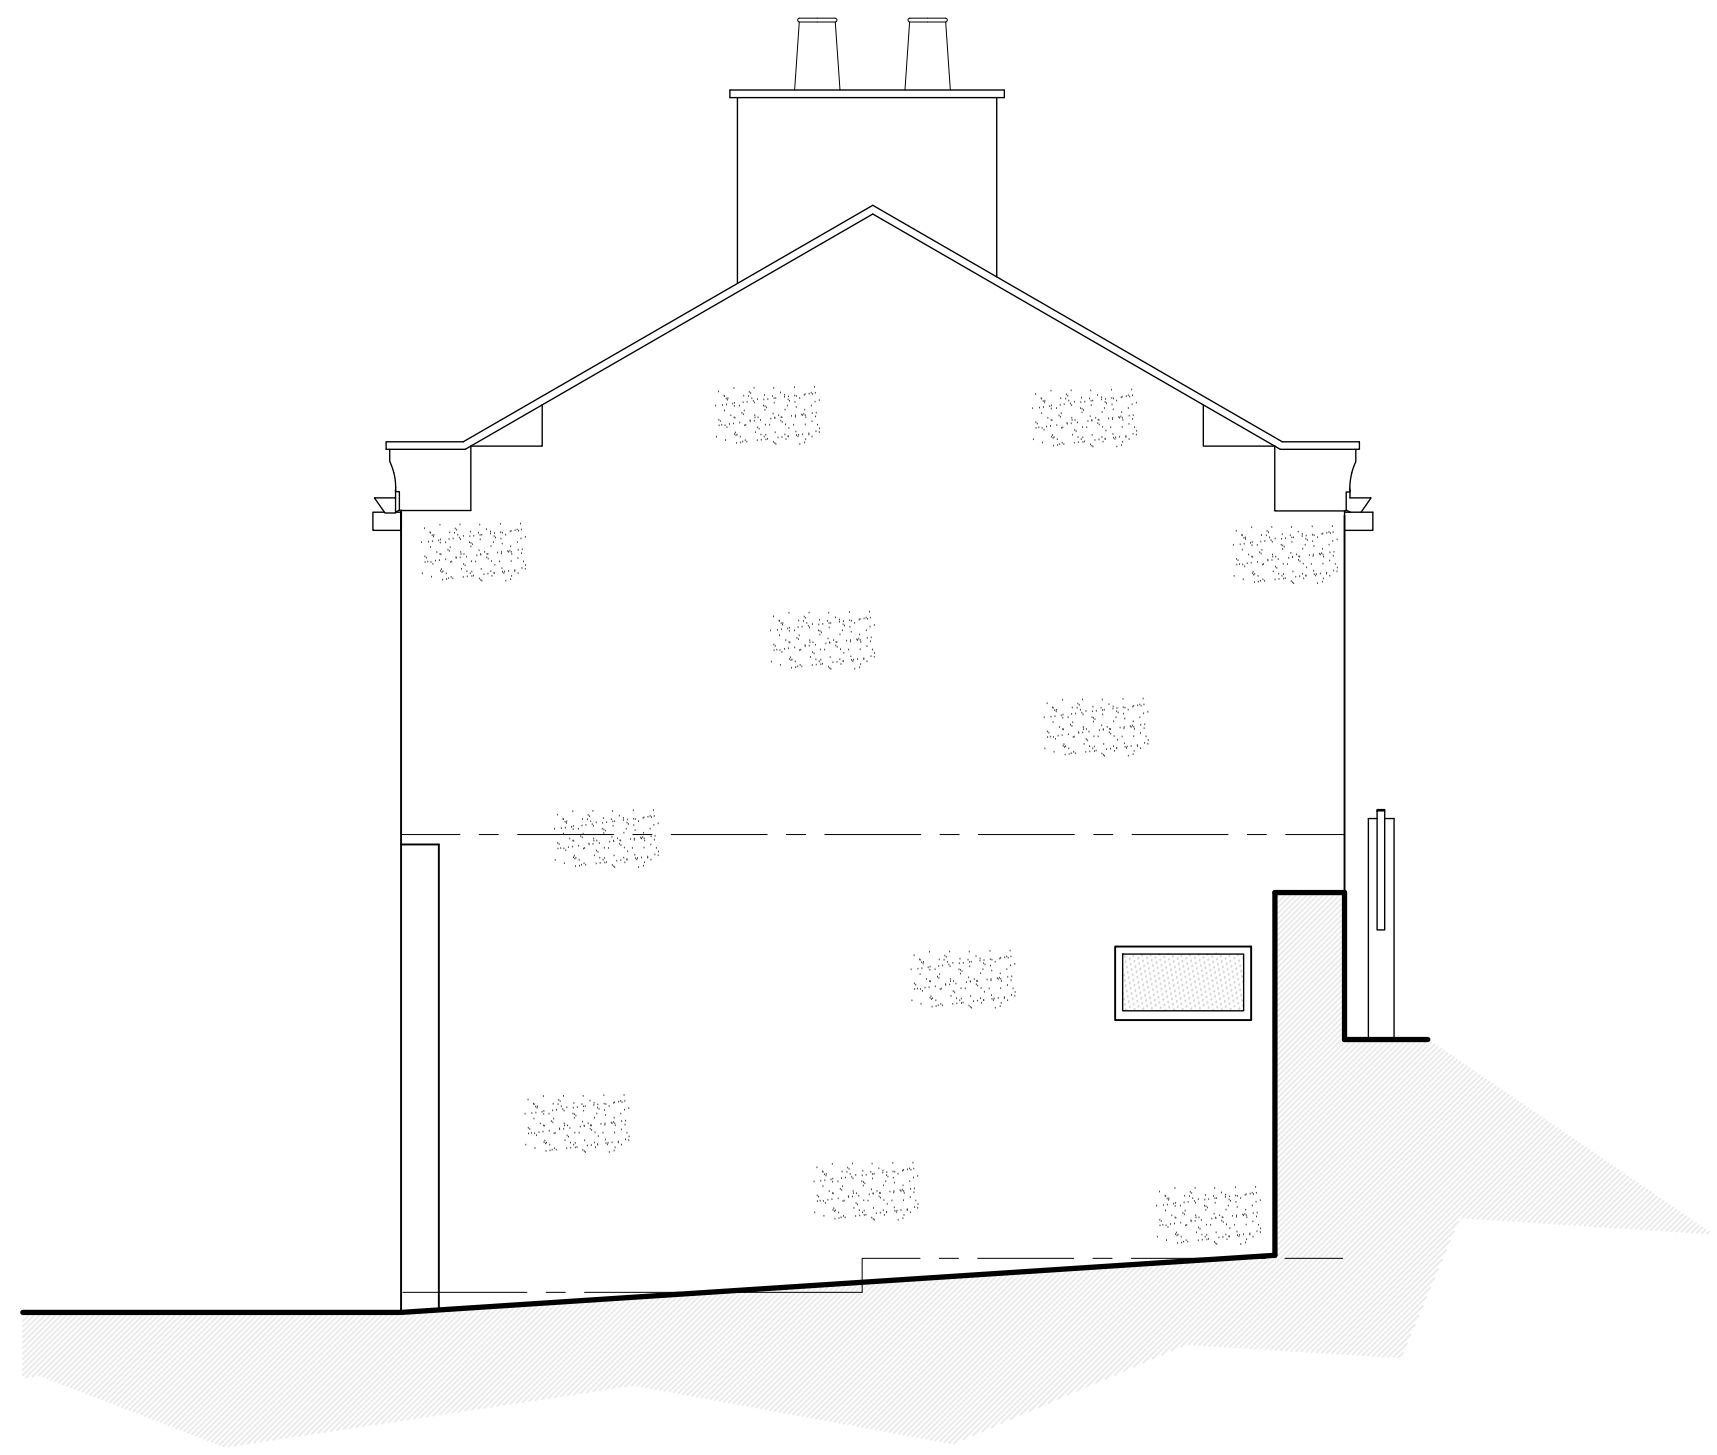


Existing North West Facing Elevation
Scale 1:50


- EXISTING MATERIALS
- MASONRY - NATURAL COURSED STONE
 - ROOF TILES - STONE SLATE
 - DOORS - GREY TIMBER
 - WINDOWS - CREAM PVCu
 - RAINWATER GOODS - BLACK GUTTERS/FALLPIPES




Existing North East Facing Elevation
Scale 1:50

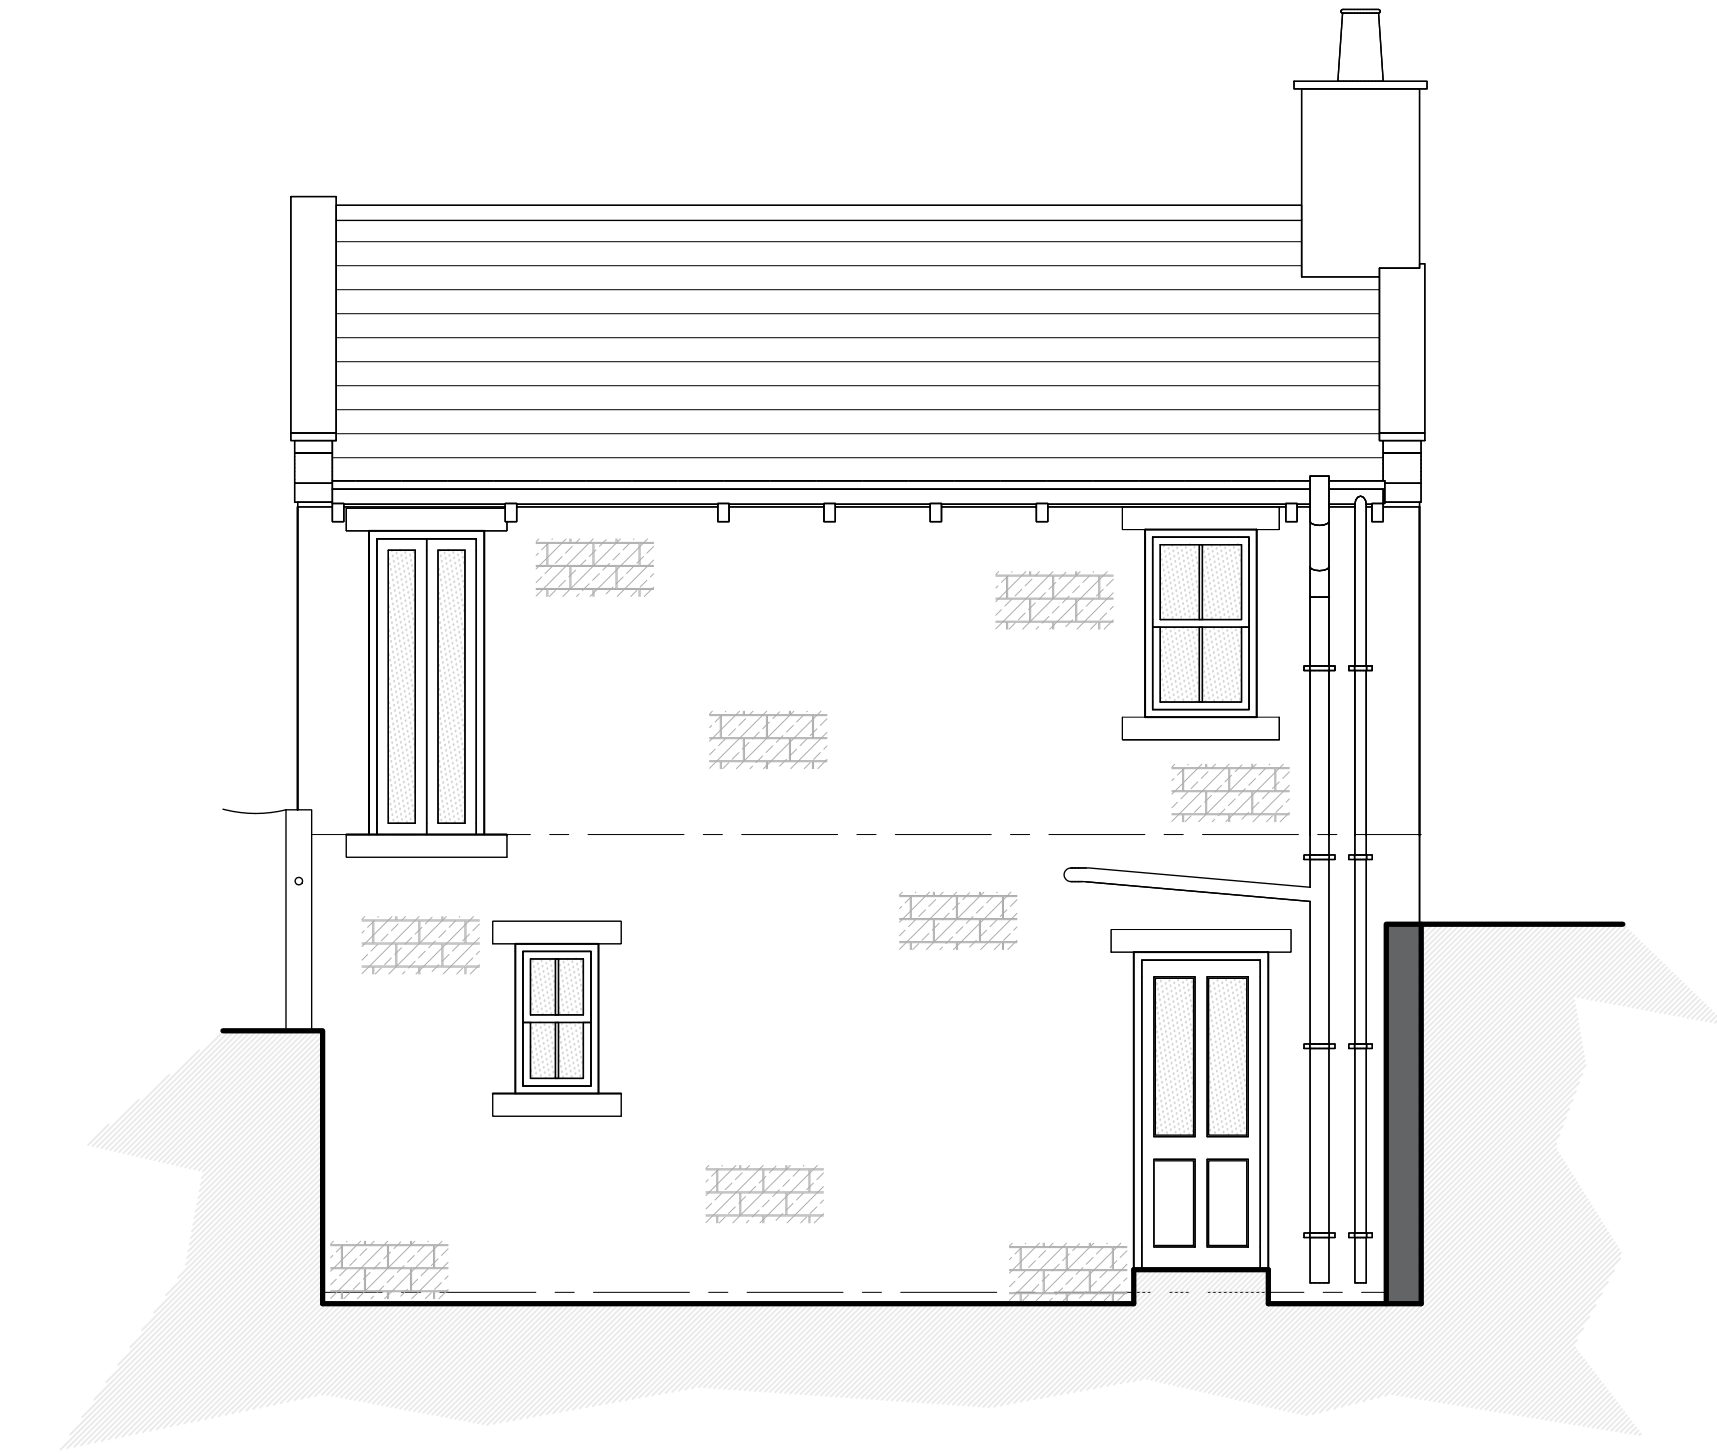

Existing South West Facing Elevation
Scale 1:50

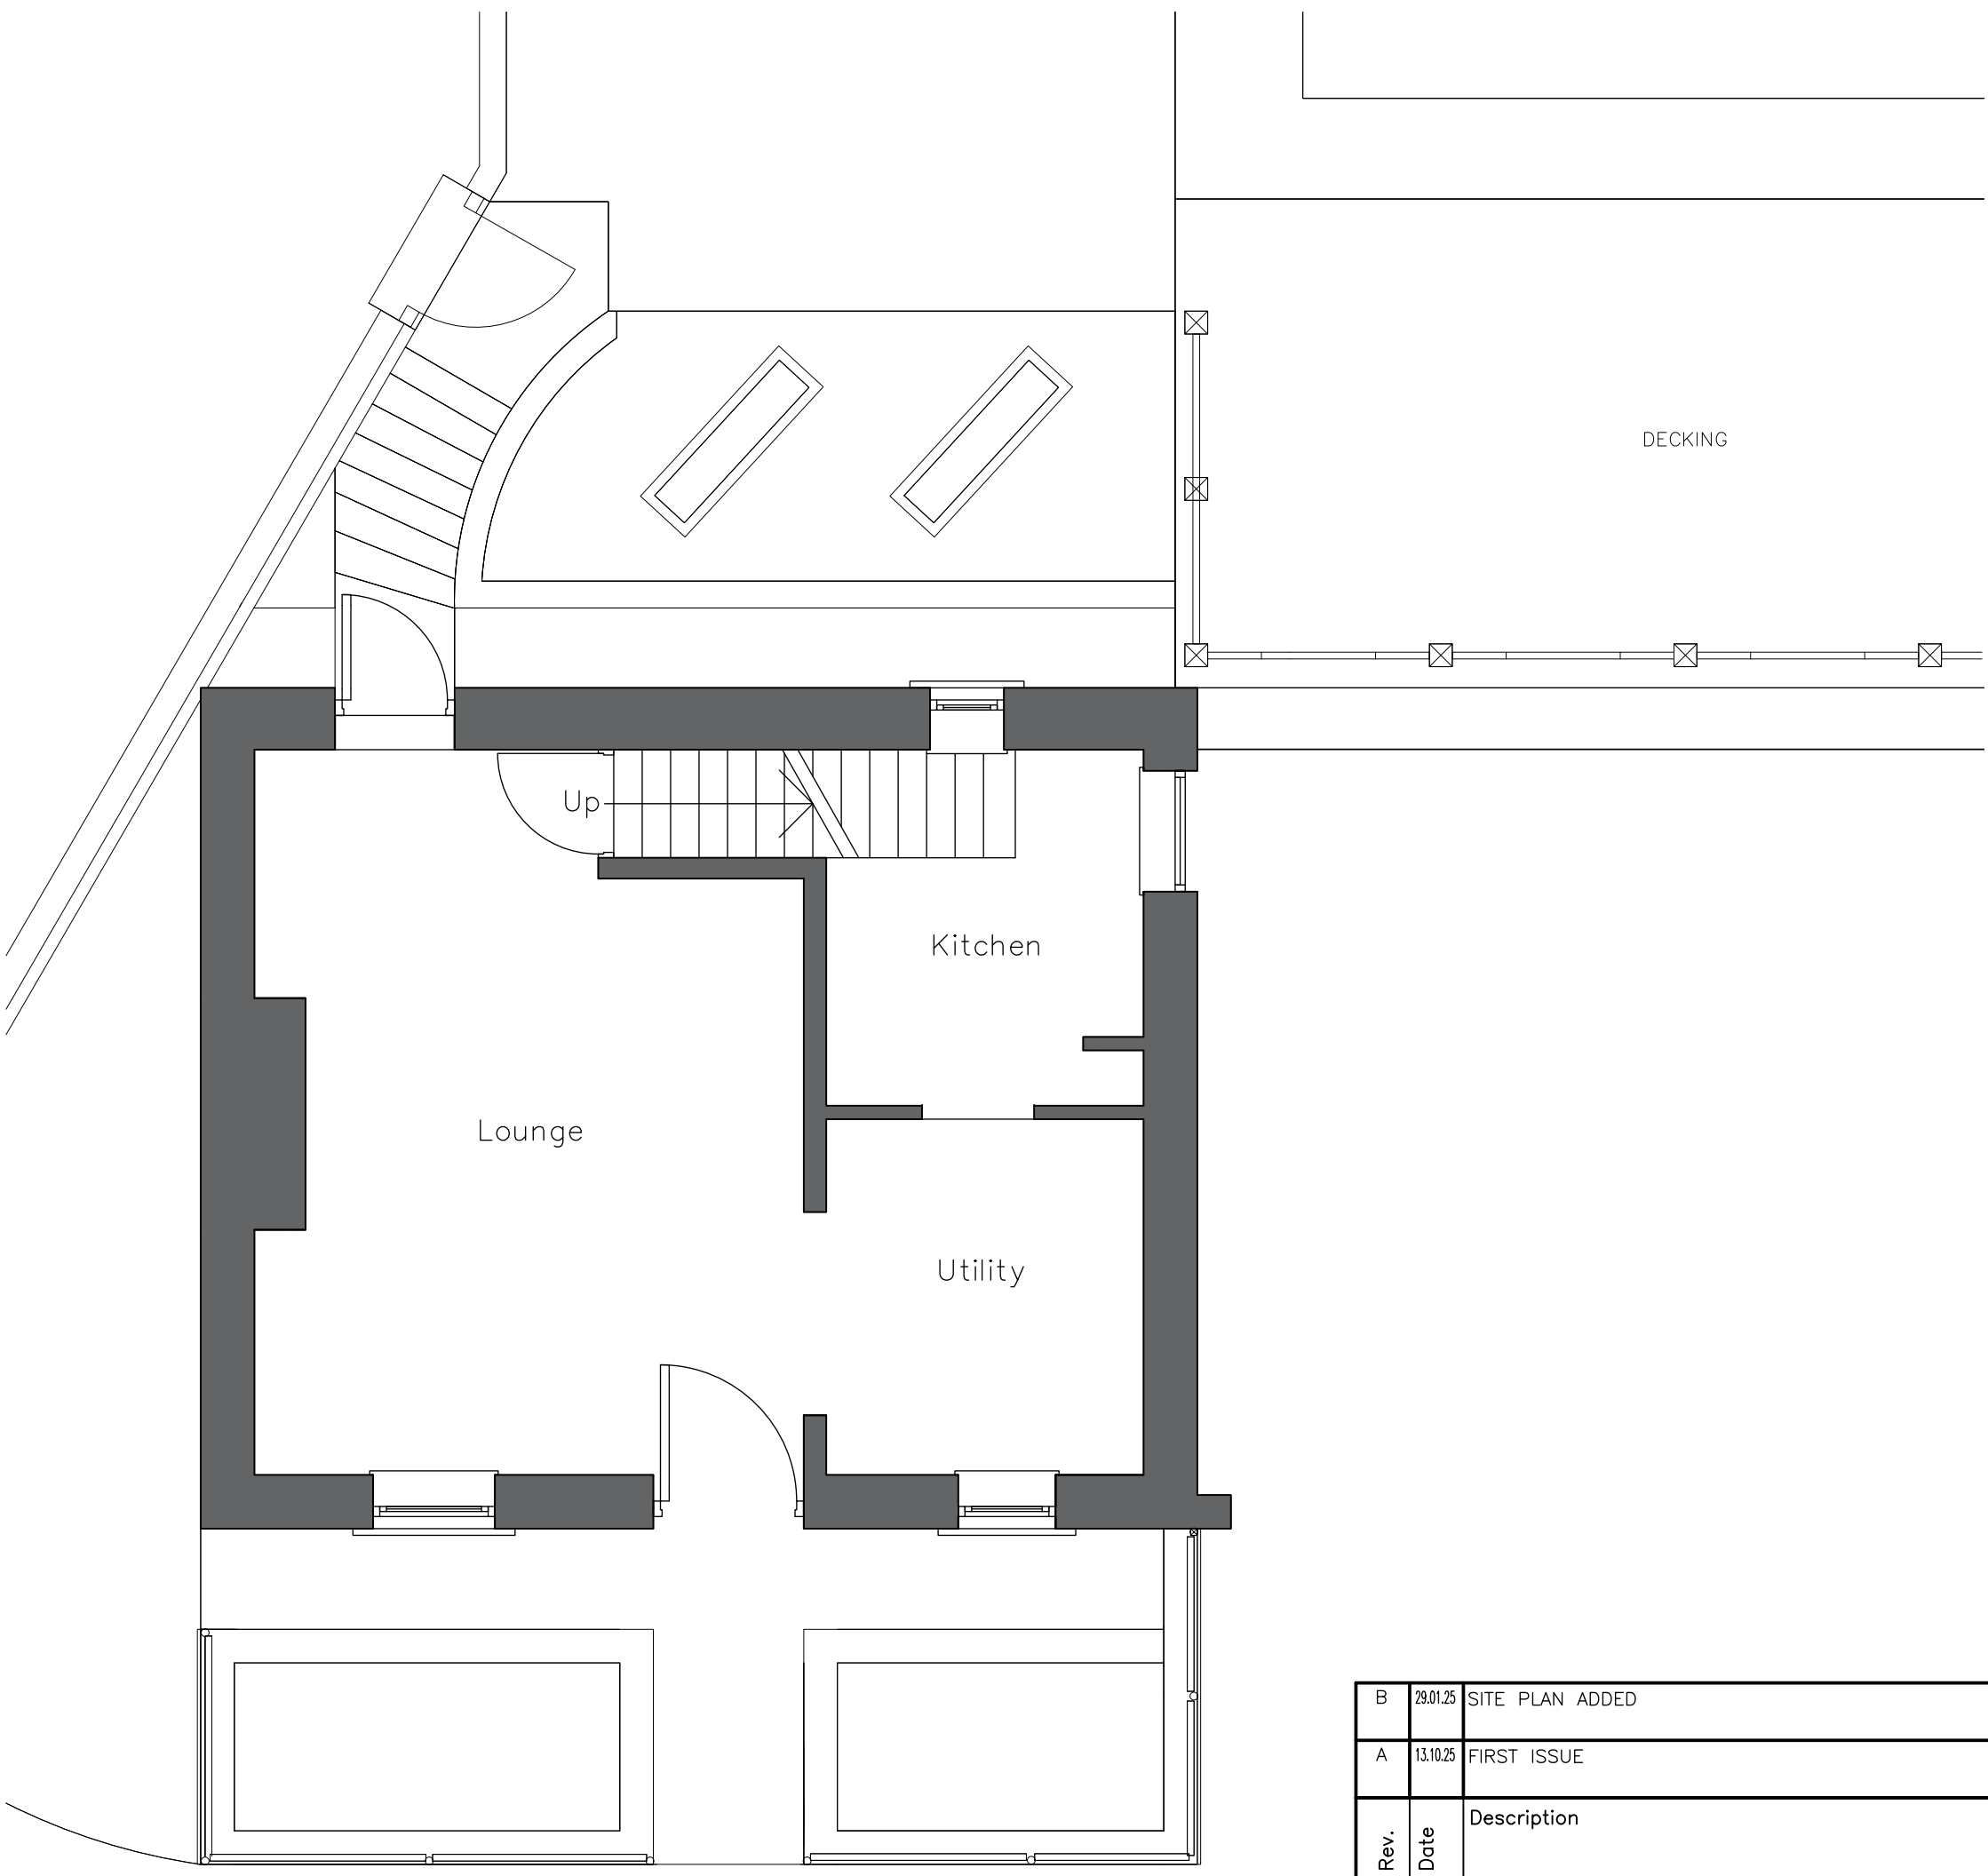

Existing Ground Floor Layout
Scale 1:50

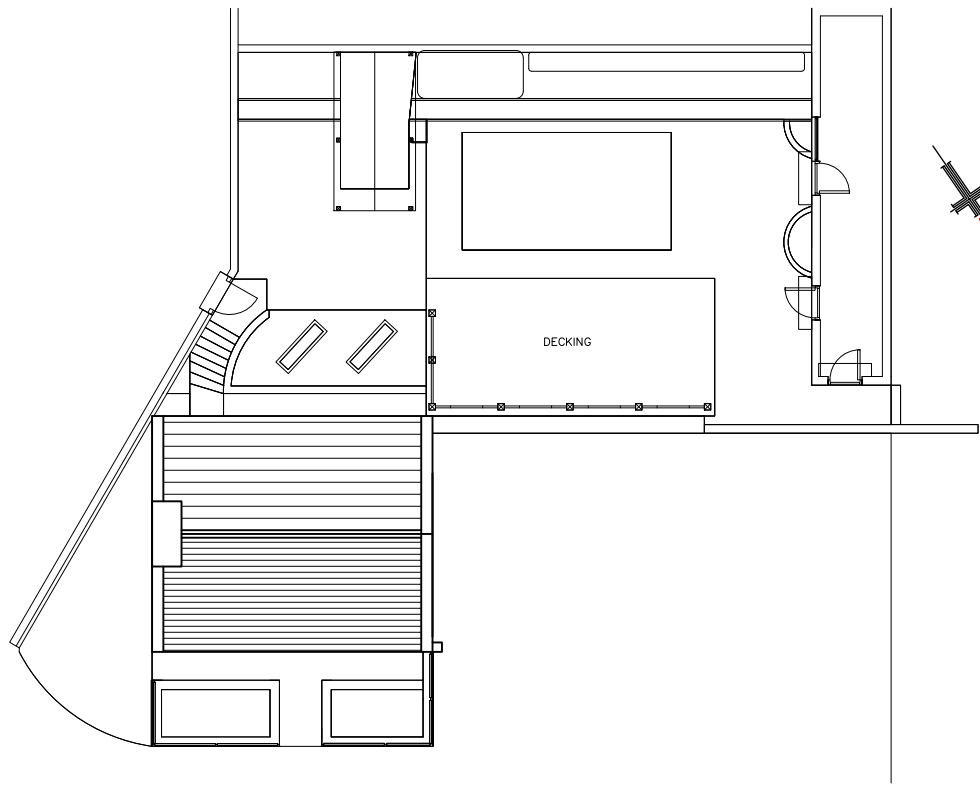

Existing Site Plan
Scale 1:200

- NOTES
1. No dimensions to be scaled. IF IN DOUBT ASK.
 2. All dimensions must be checked and verified on site by the Contractor prior to the commencement of works and Hinchliffe Architecture & Design Ltd. to be notified of any discrepancies.
 3. The copyright of these drawings remains the property of Hinchliffe Architecture & Design Ltd. They must not be reproduced in any way without prior written consent from the originator (Hinchliffe Architecture & Design Ltd.)

B	20/25	SITE PLAN ADDED
A	13/02	FIRST ISSUE
Rev.	Date	Description
Status		
PLANNING		
hinchliffe architecture & design Hinchliffe A&D 24 Carr View Road Hepworth Holmfirth West Yorkshire HD9 1HS 01921 937 182 01484 833 744 info@hinch-architecture.co.uk www.hinch-architecture.co.uk		
Client		
MR C. DIXON		
Project		
THE GABLES TOWNGATE HEPWORTH HOLMFIRTH, HD9 1TE		
Drawing Title		
EXISTING FLOOR PLANS & ELEVATIONS		
Scale (at A1)		Date
AS SHOWN		JAN' 25
Org. no.	258-25-PL01a	Rev.
		B