



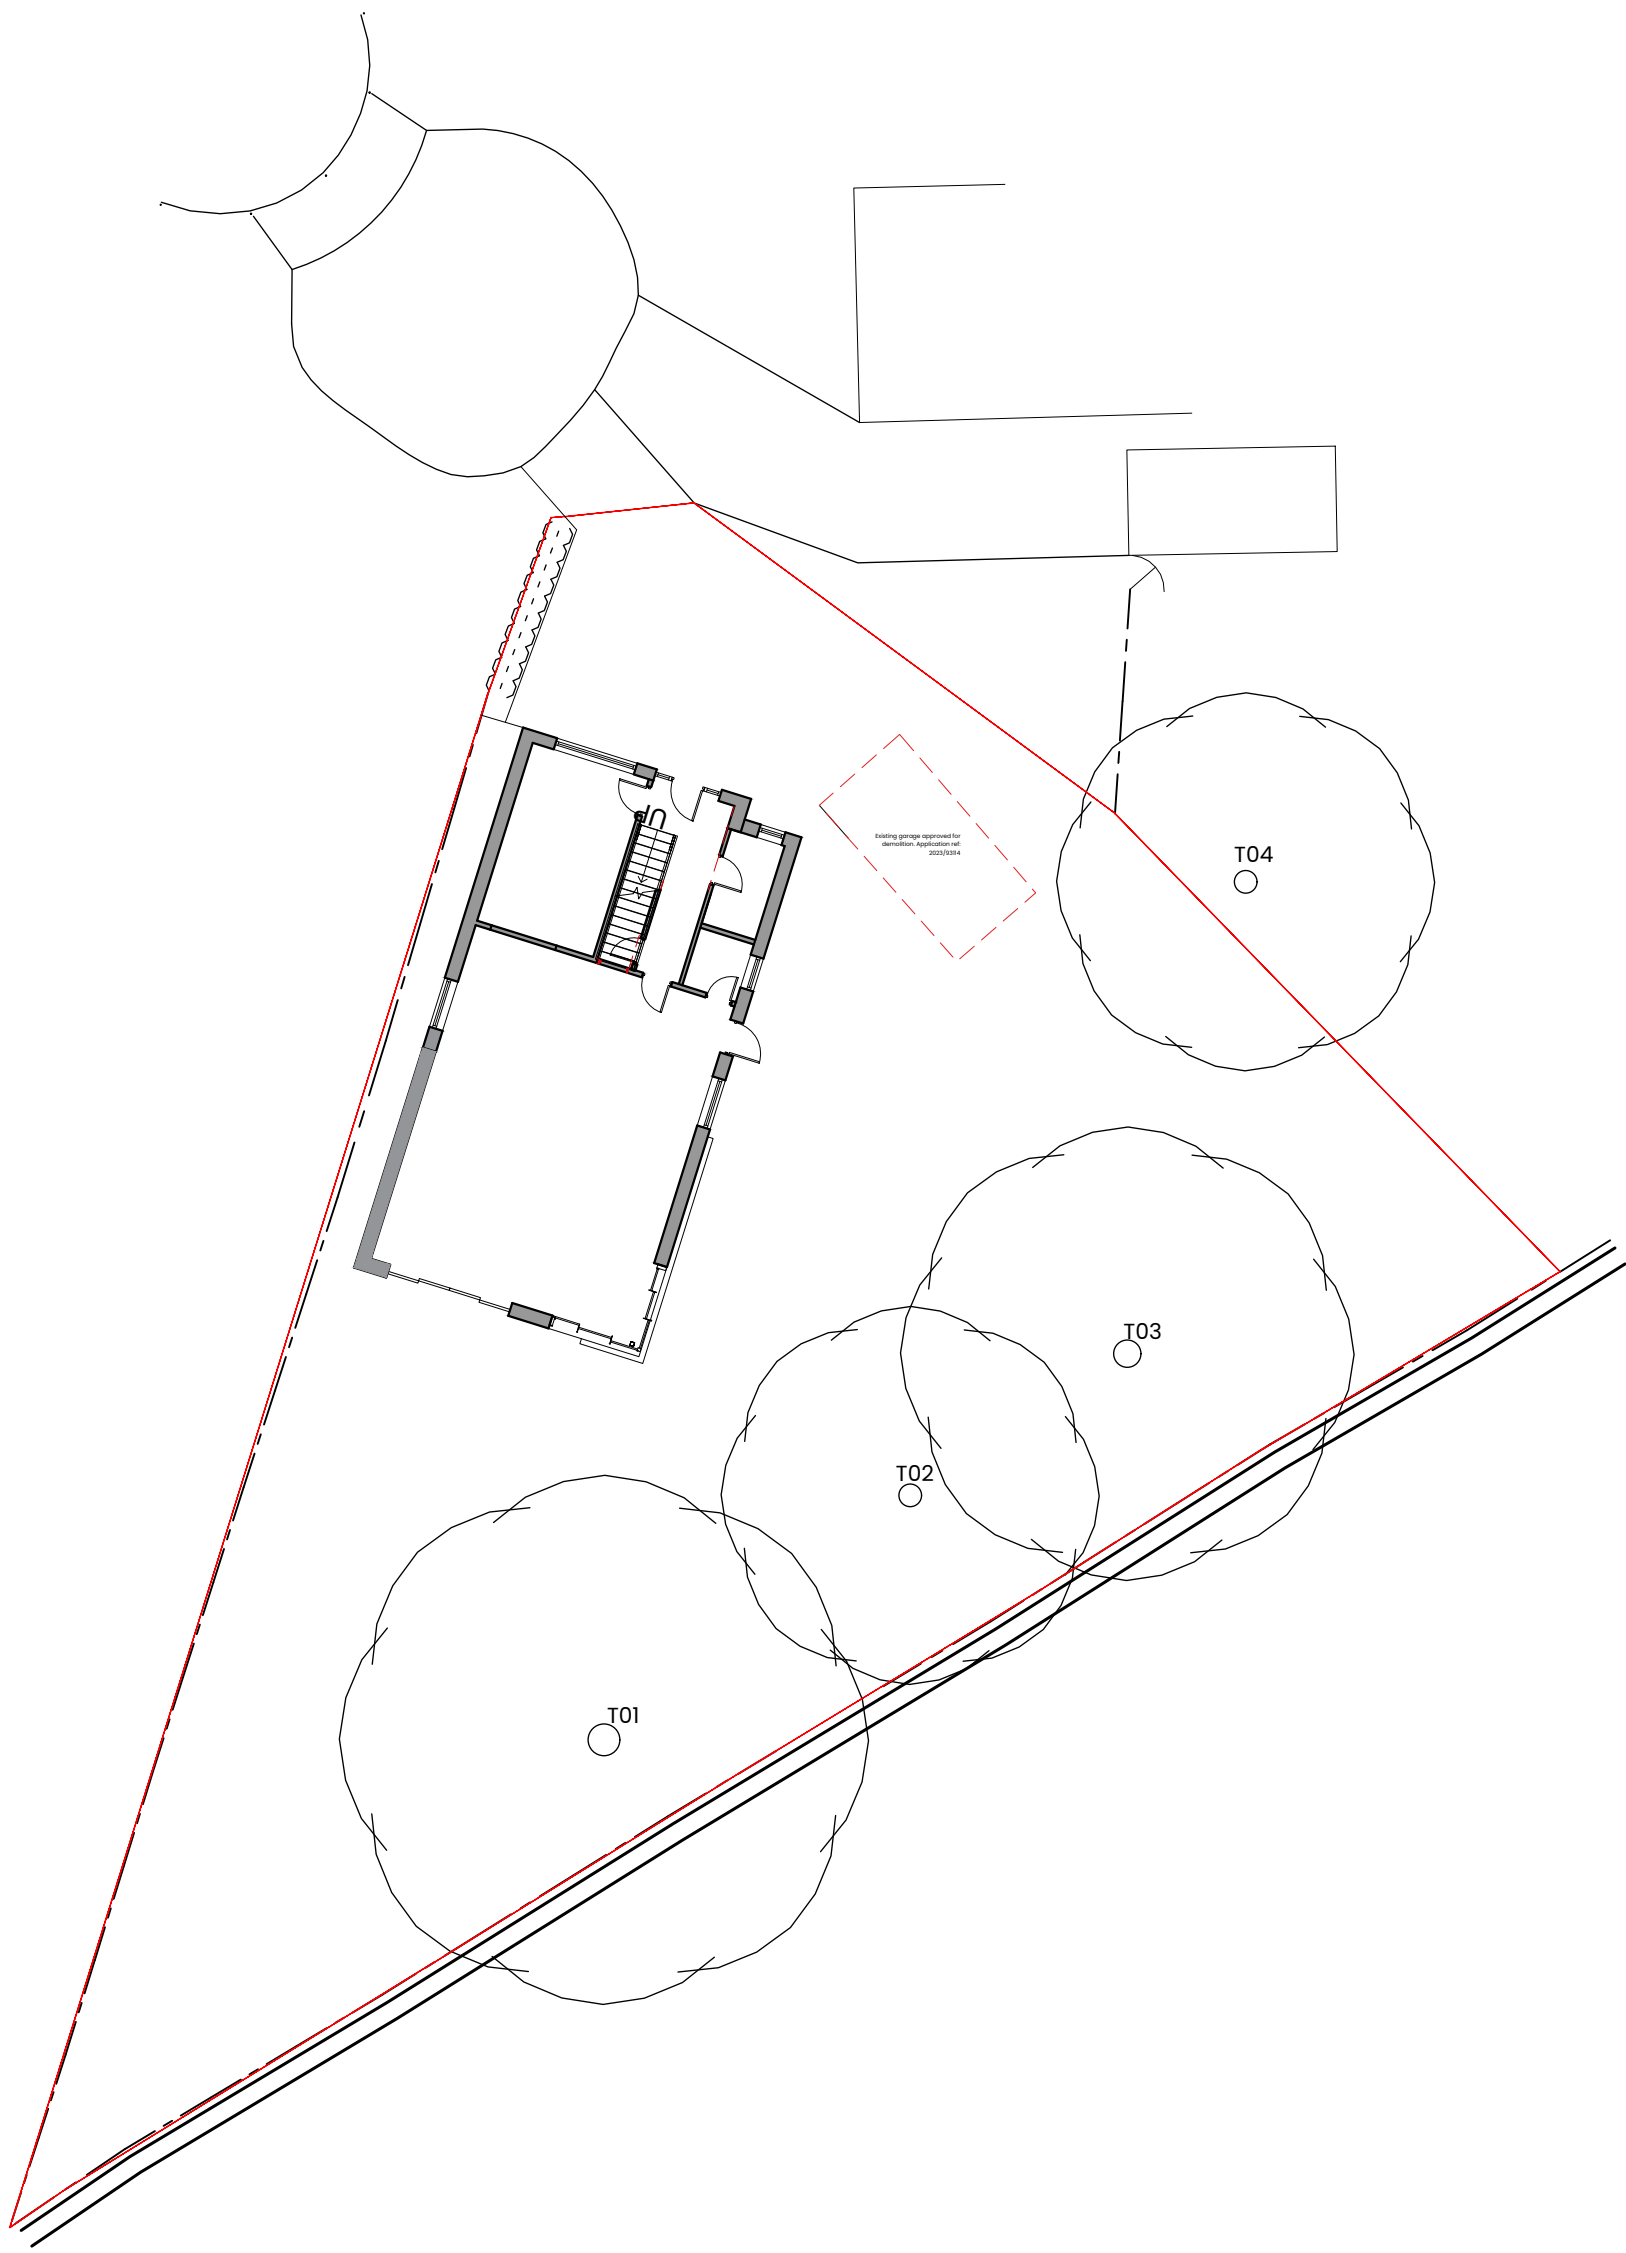

01 Existing Site Plan
Scale 1:200 @ A2

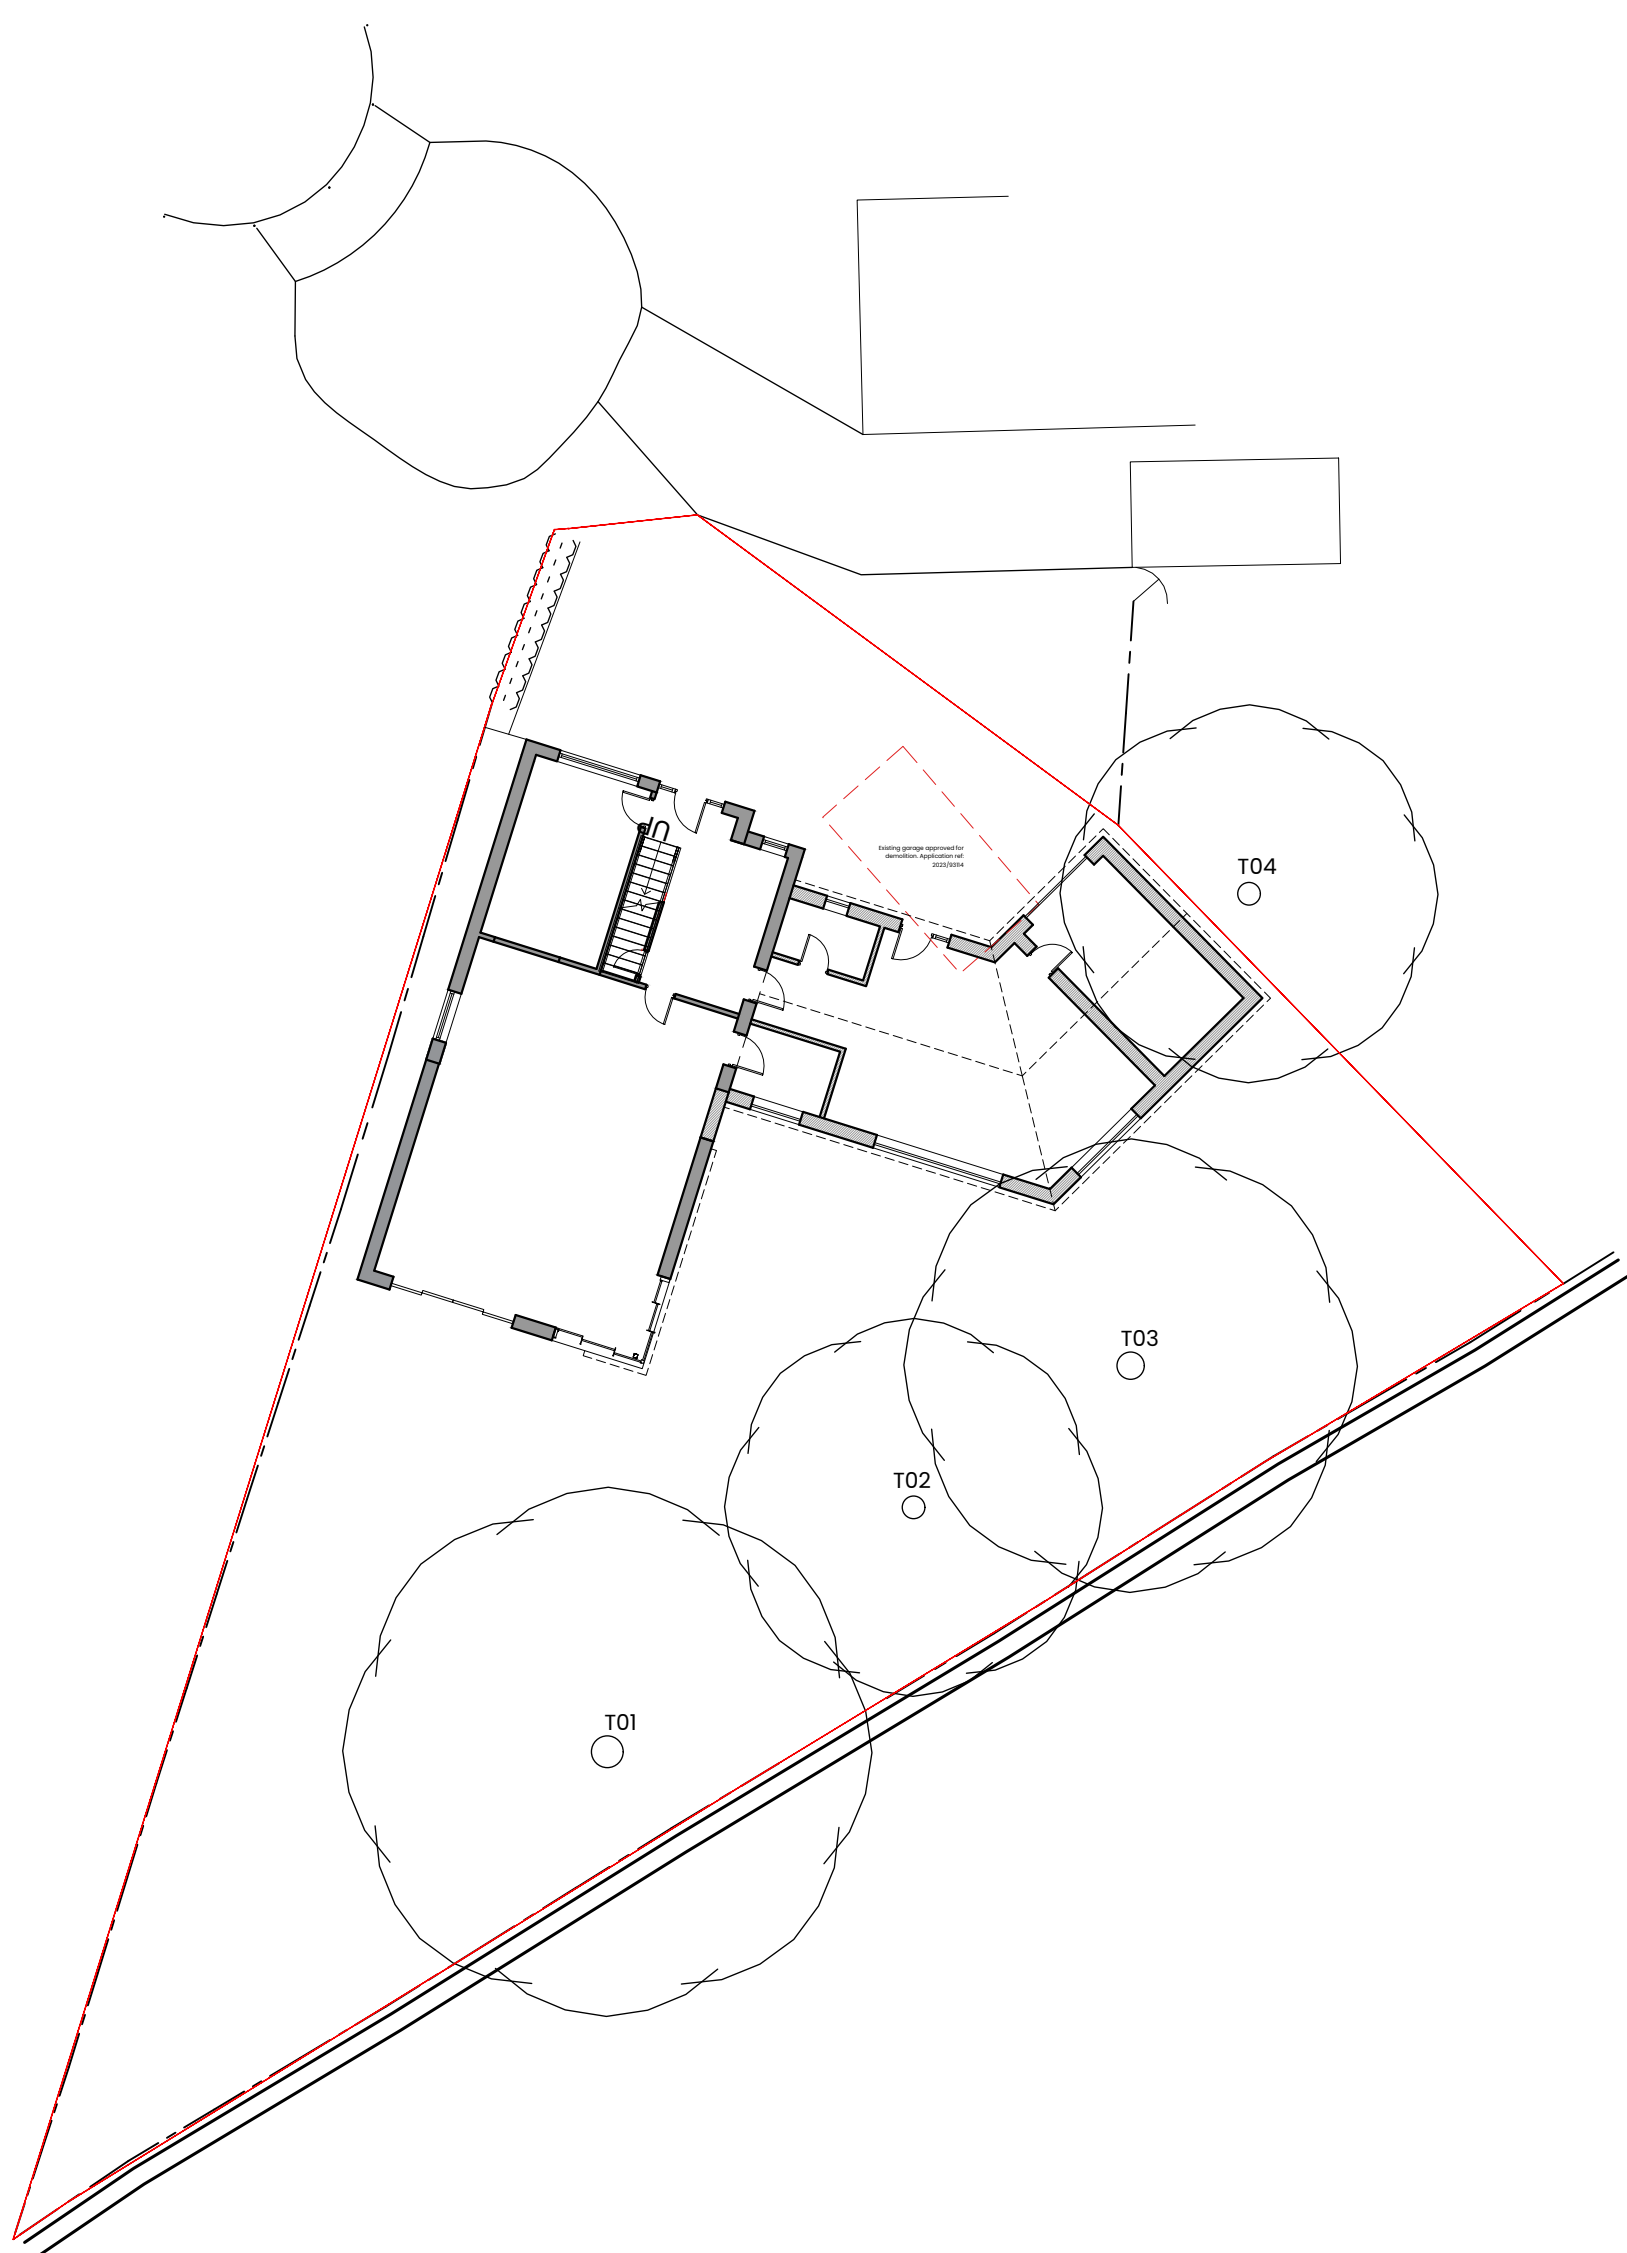

02 Proposed Site Plan
Scale 1:200 @ A2



Scale Bar 1:50

General Notes:

All site dimensions shall be verified by the Contractor on site prior to commencing any works.

Do not scale from this drawing.

Design intent drawing only. Construction to comply with latest building regulation requirements.

This drawing is the property of "Design Studio Architecture" and copyright is reserved by them. The drawing is not to be copied or disclosed by or to any unauthorised persons without the prior written consent of Design Studio Architecture.

- First issue 24.01.2025 SM AM

Rev	Description	Date	Dr by	App by
-----	-------------	------	-------	--------

DESIGN ARCHITECTURE STUDIO.

client name

Mr Zubair Patel

project

23 Oldroyd Way

drawing

Existing and Proposed Site Plan

project number		scale	
DAS009		1:200 @ A2	
drawing number	rev	issue status	
A200	-	Planning	

This drawing is to be read in conjunction with all related drawings. All dimensions must be checked and verified on site before commencing any work or producing shop drawings. The originator should be notified immediately of any discrepancy. This drawing is copyright and remains the property of Design Studio Architecture.