




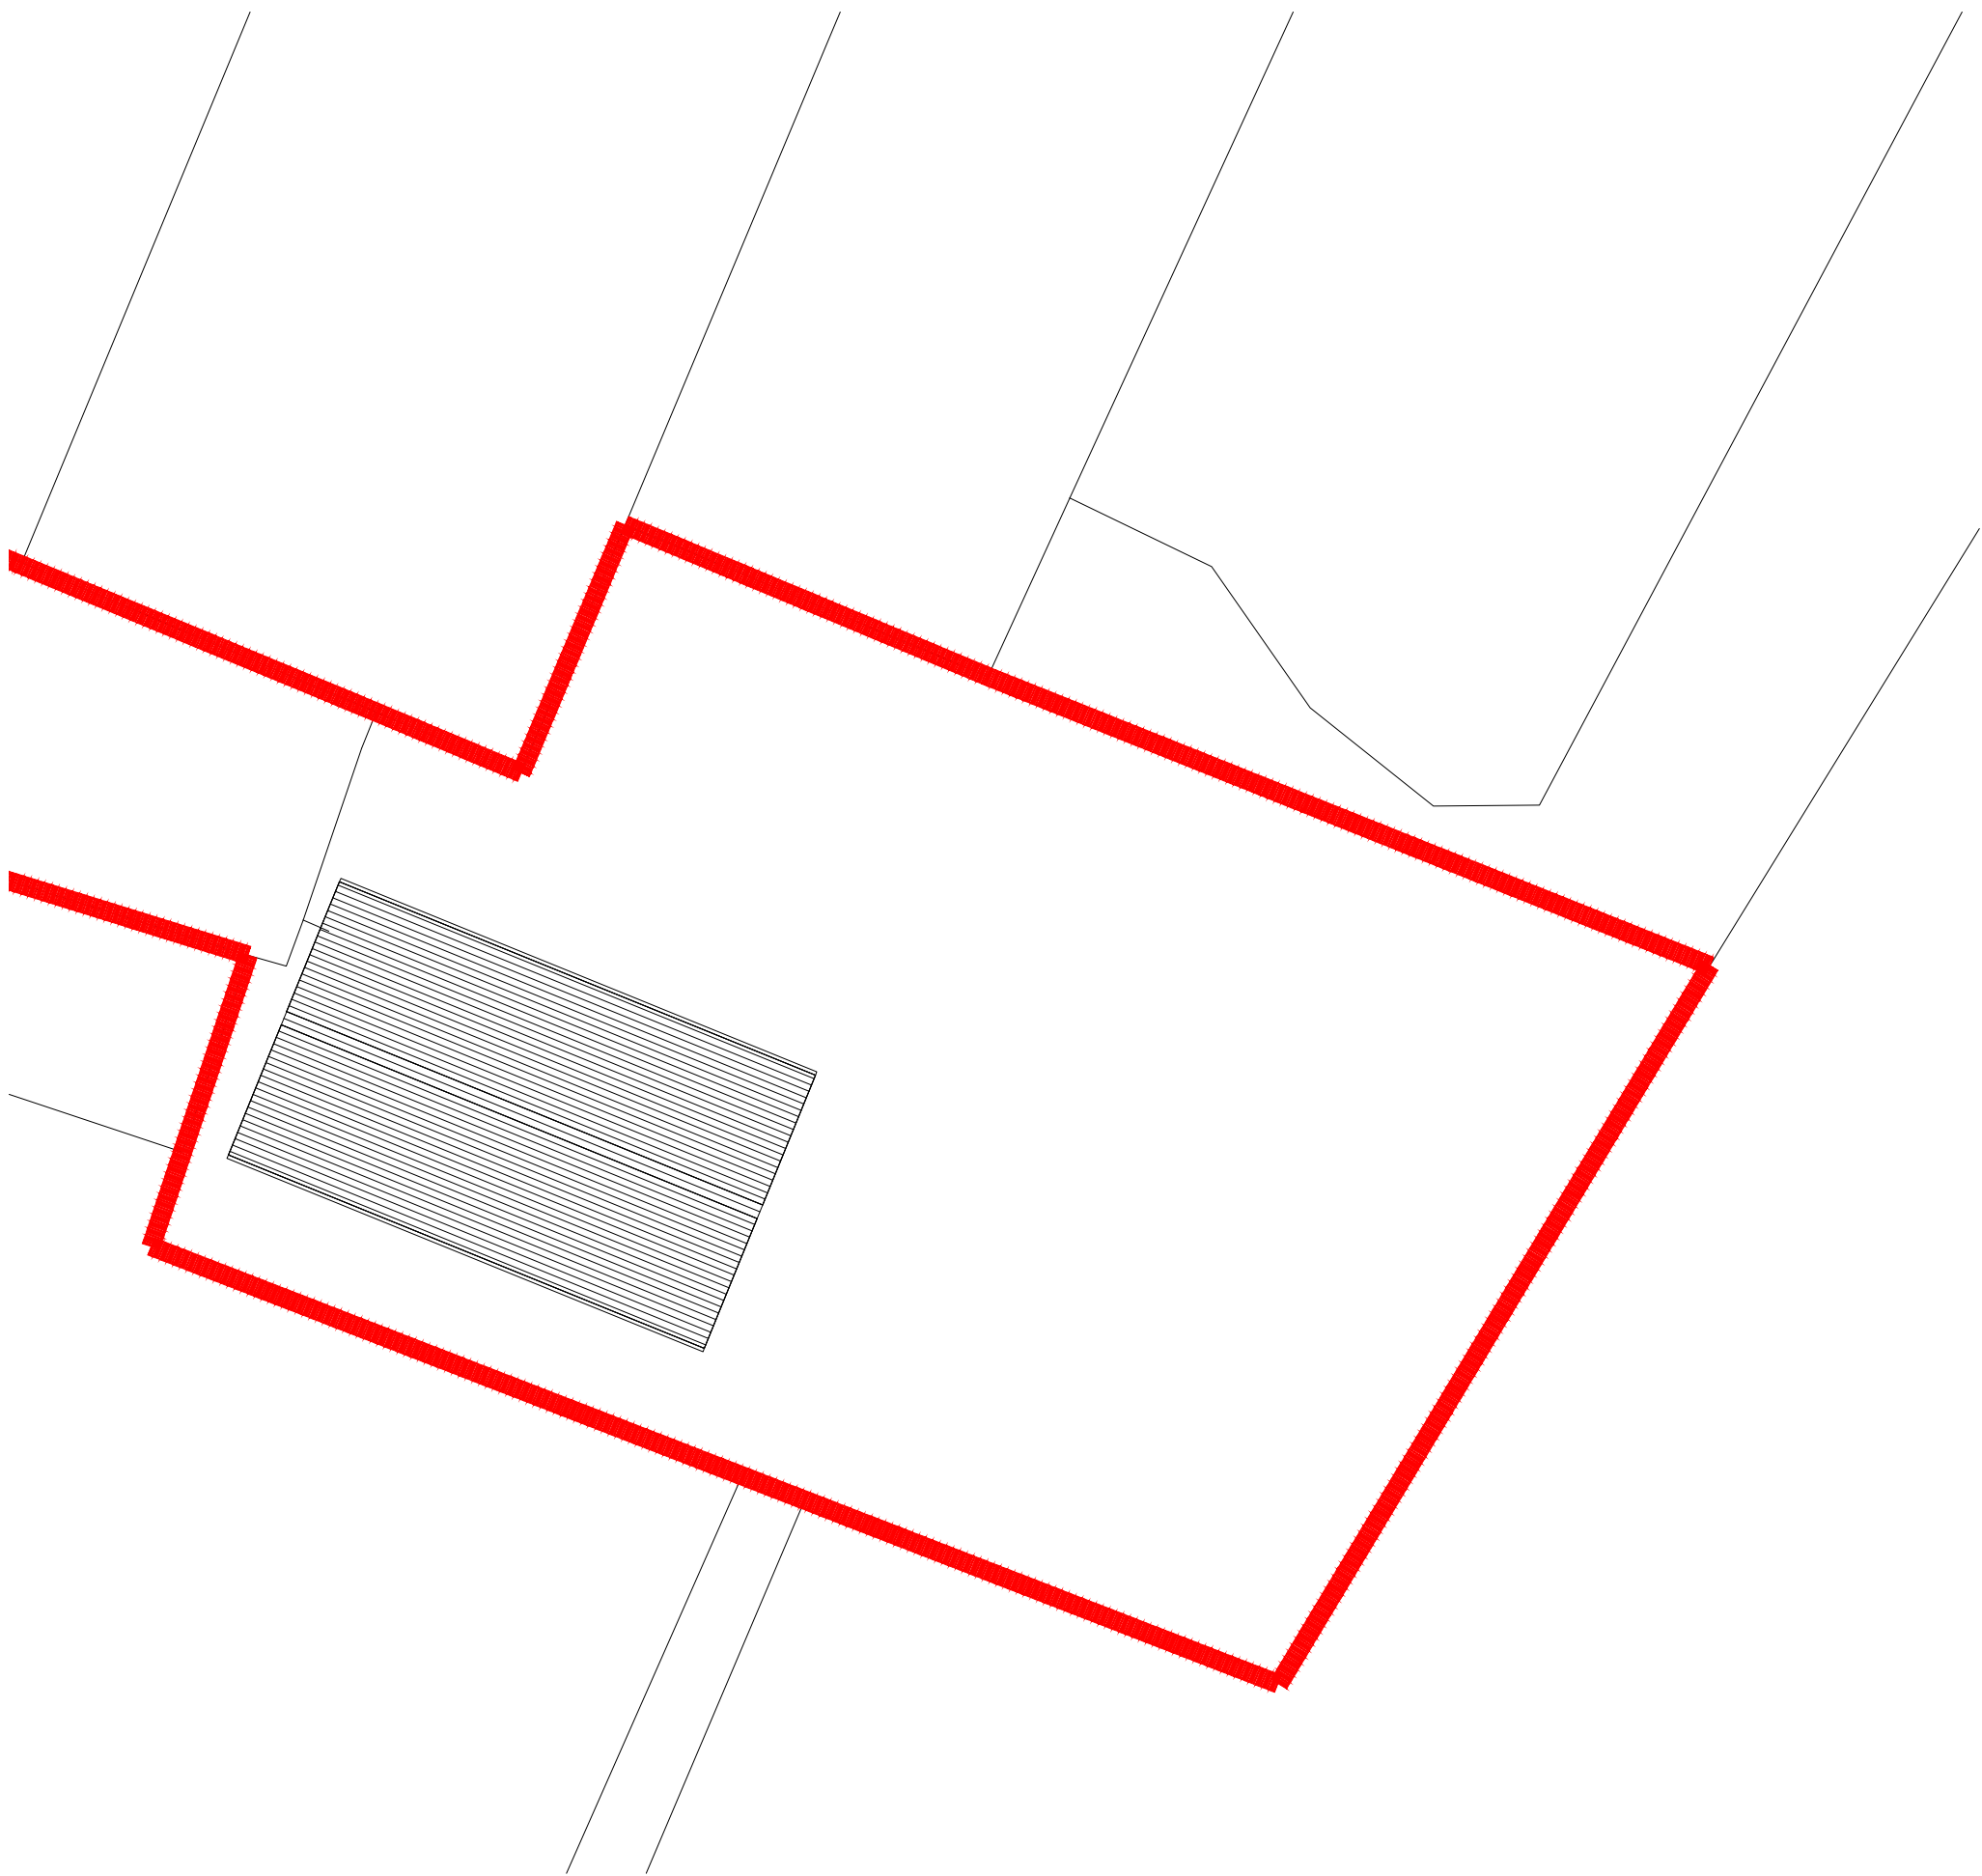

ORIGINAL SITE PLAN 1:200

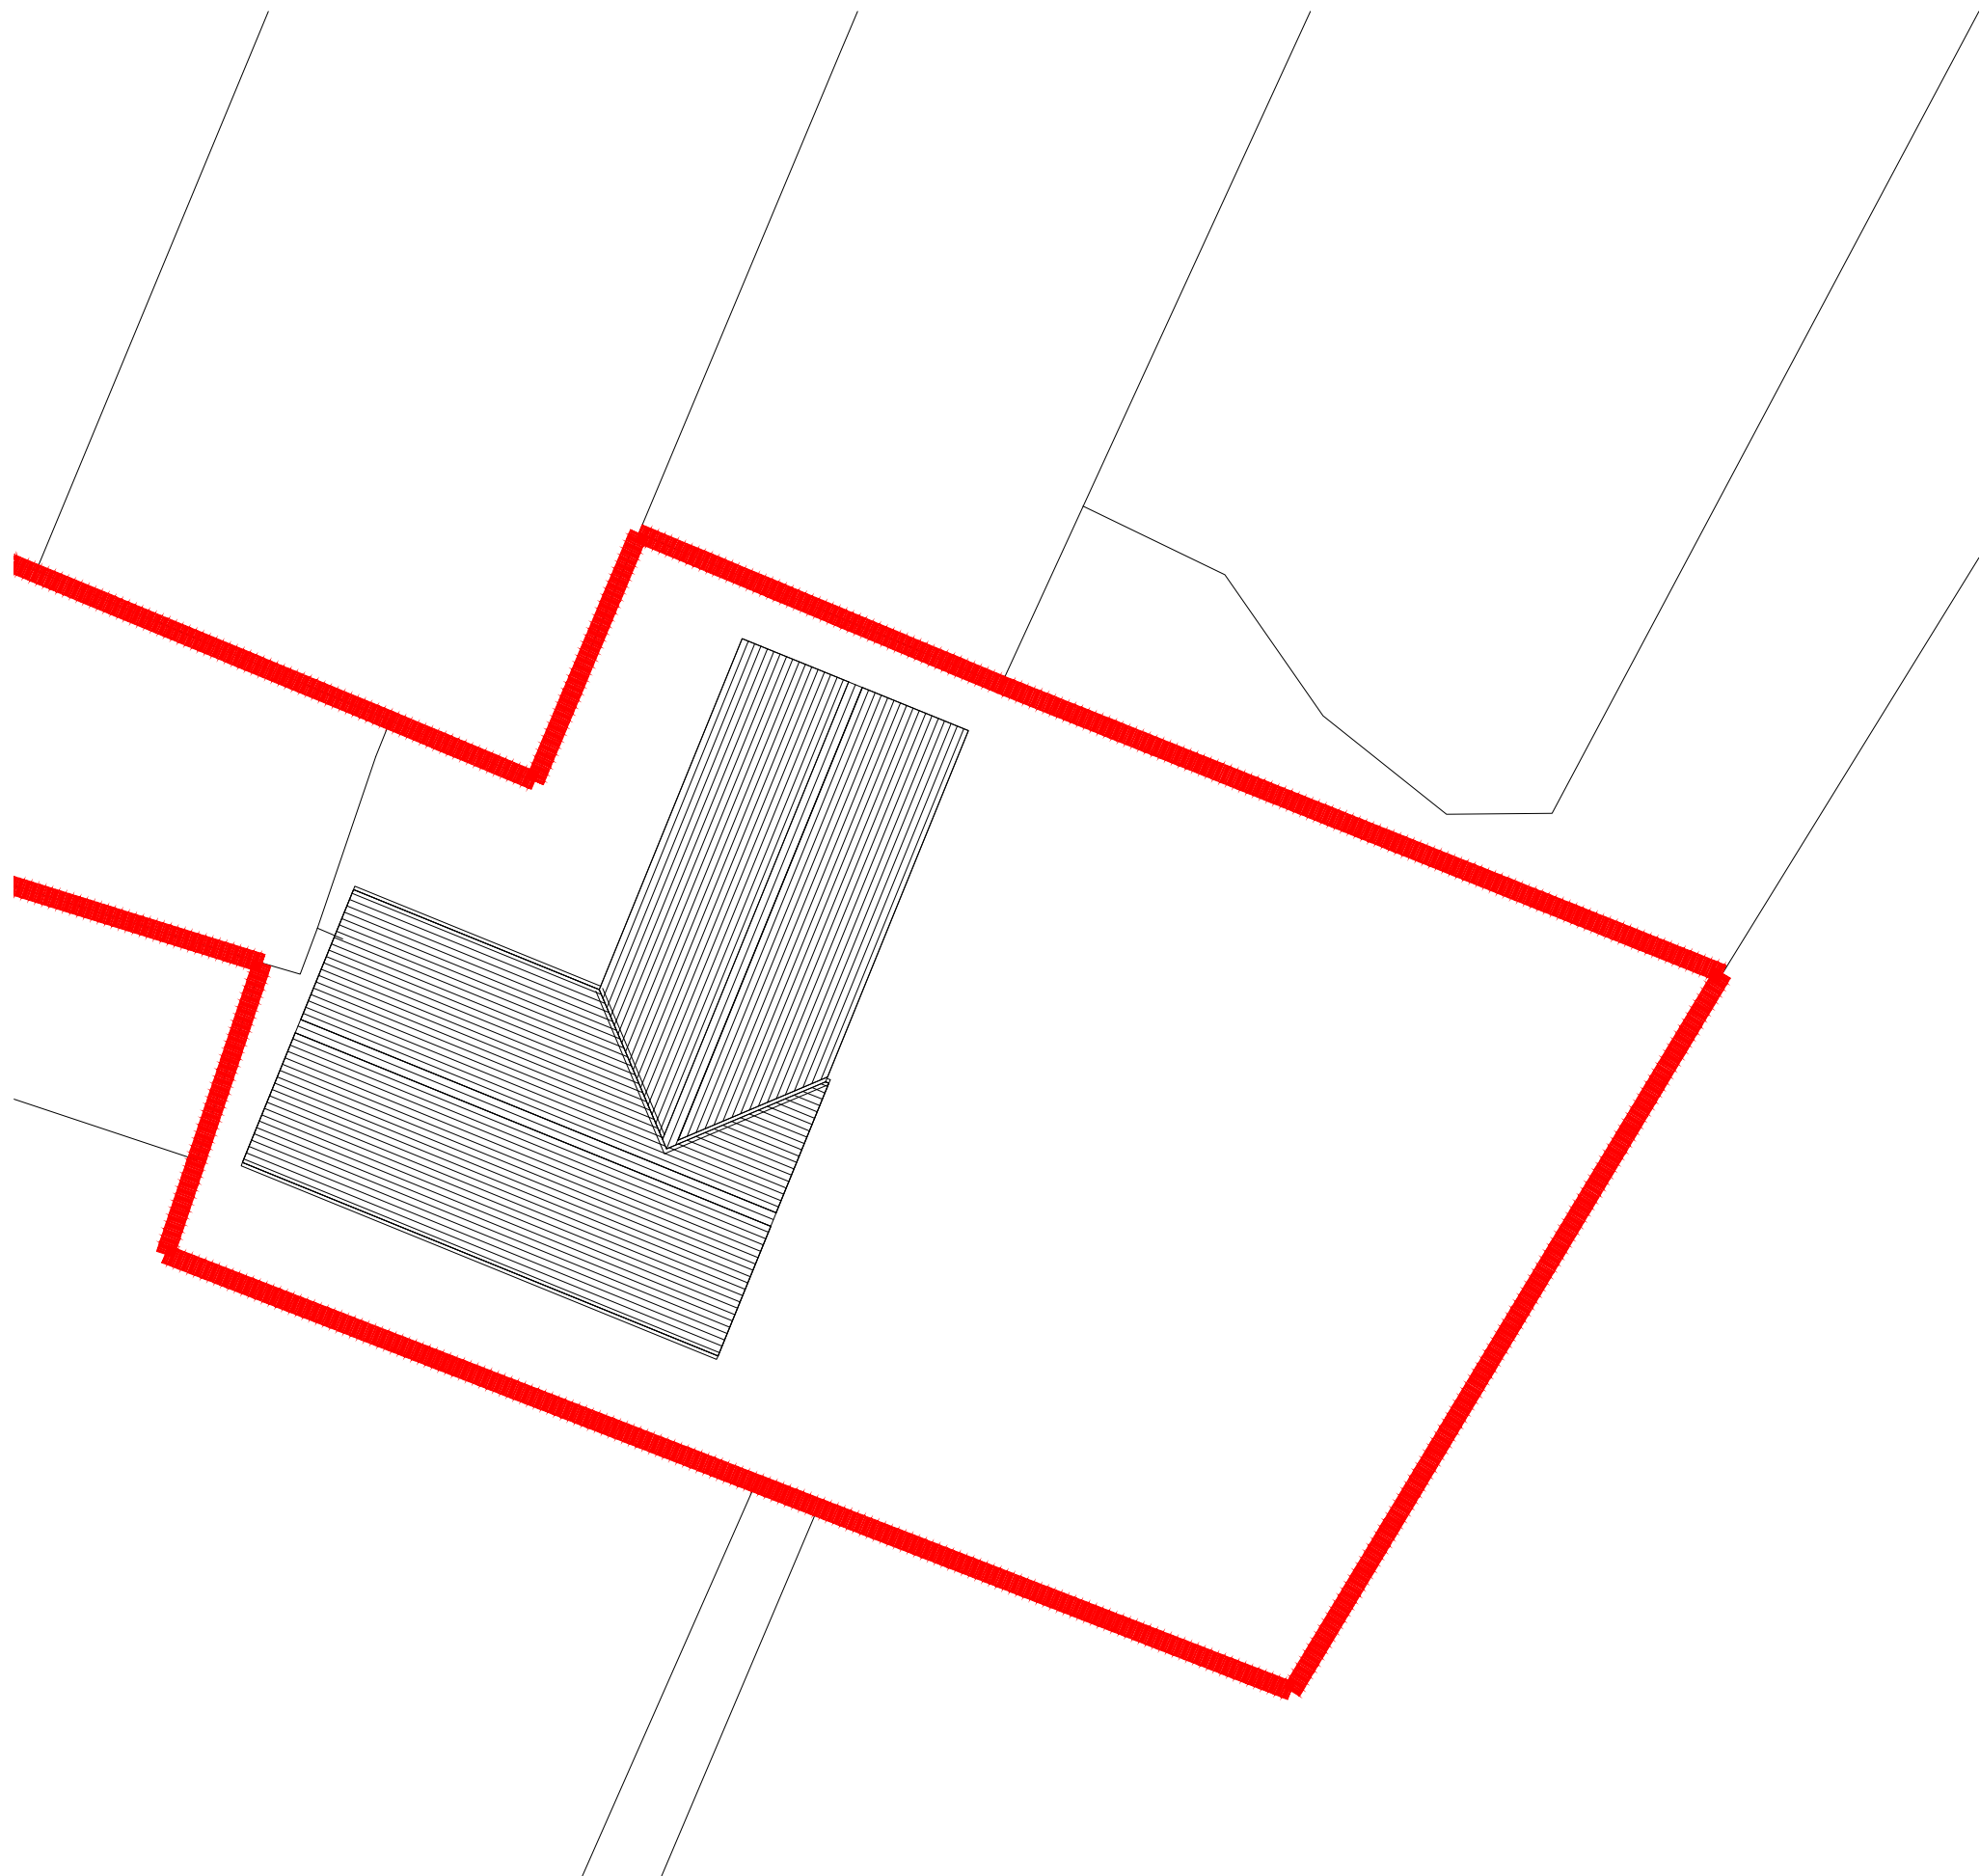

CURRENT SITE PLAN 1:200

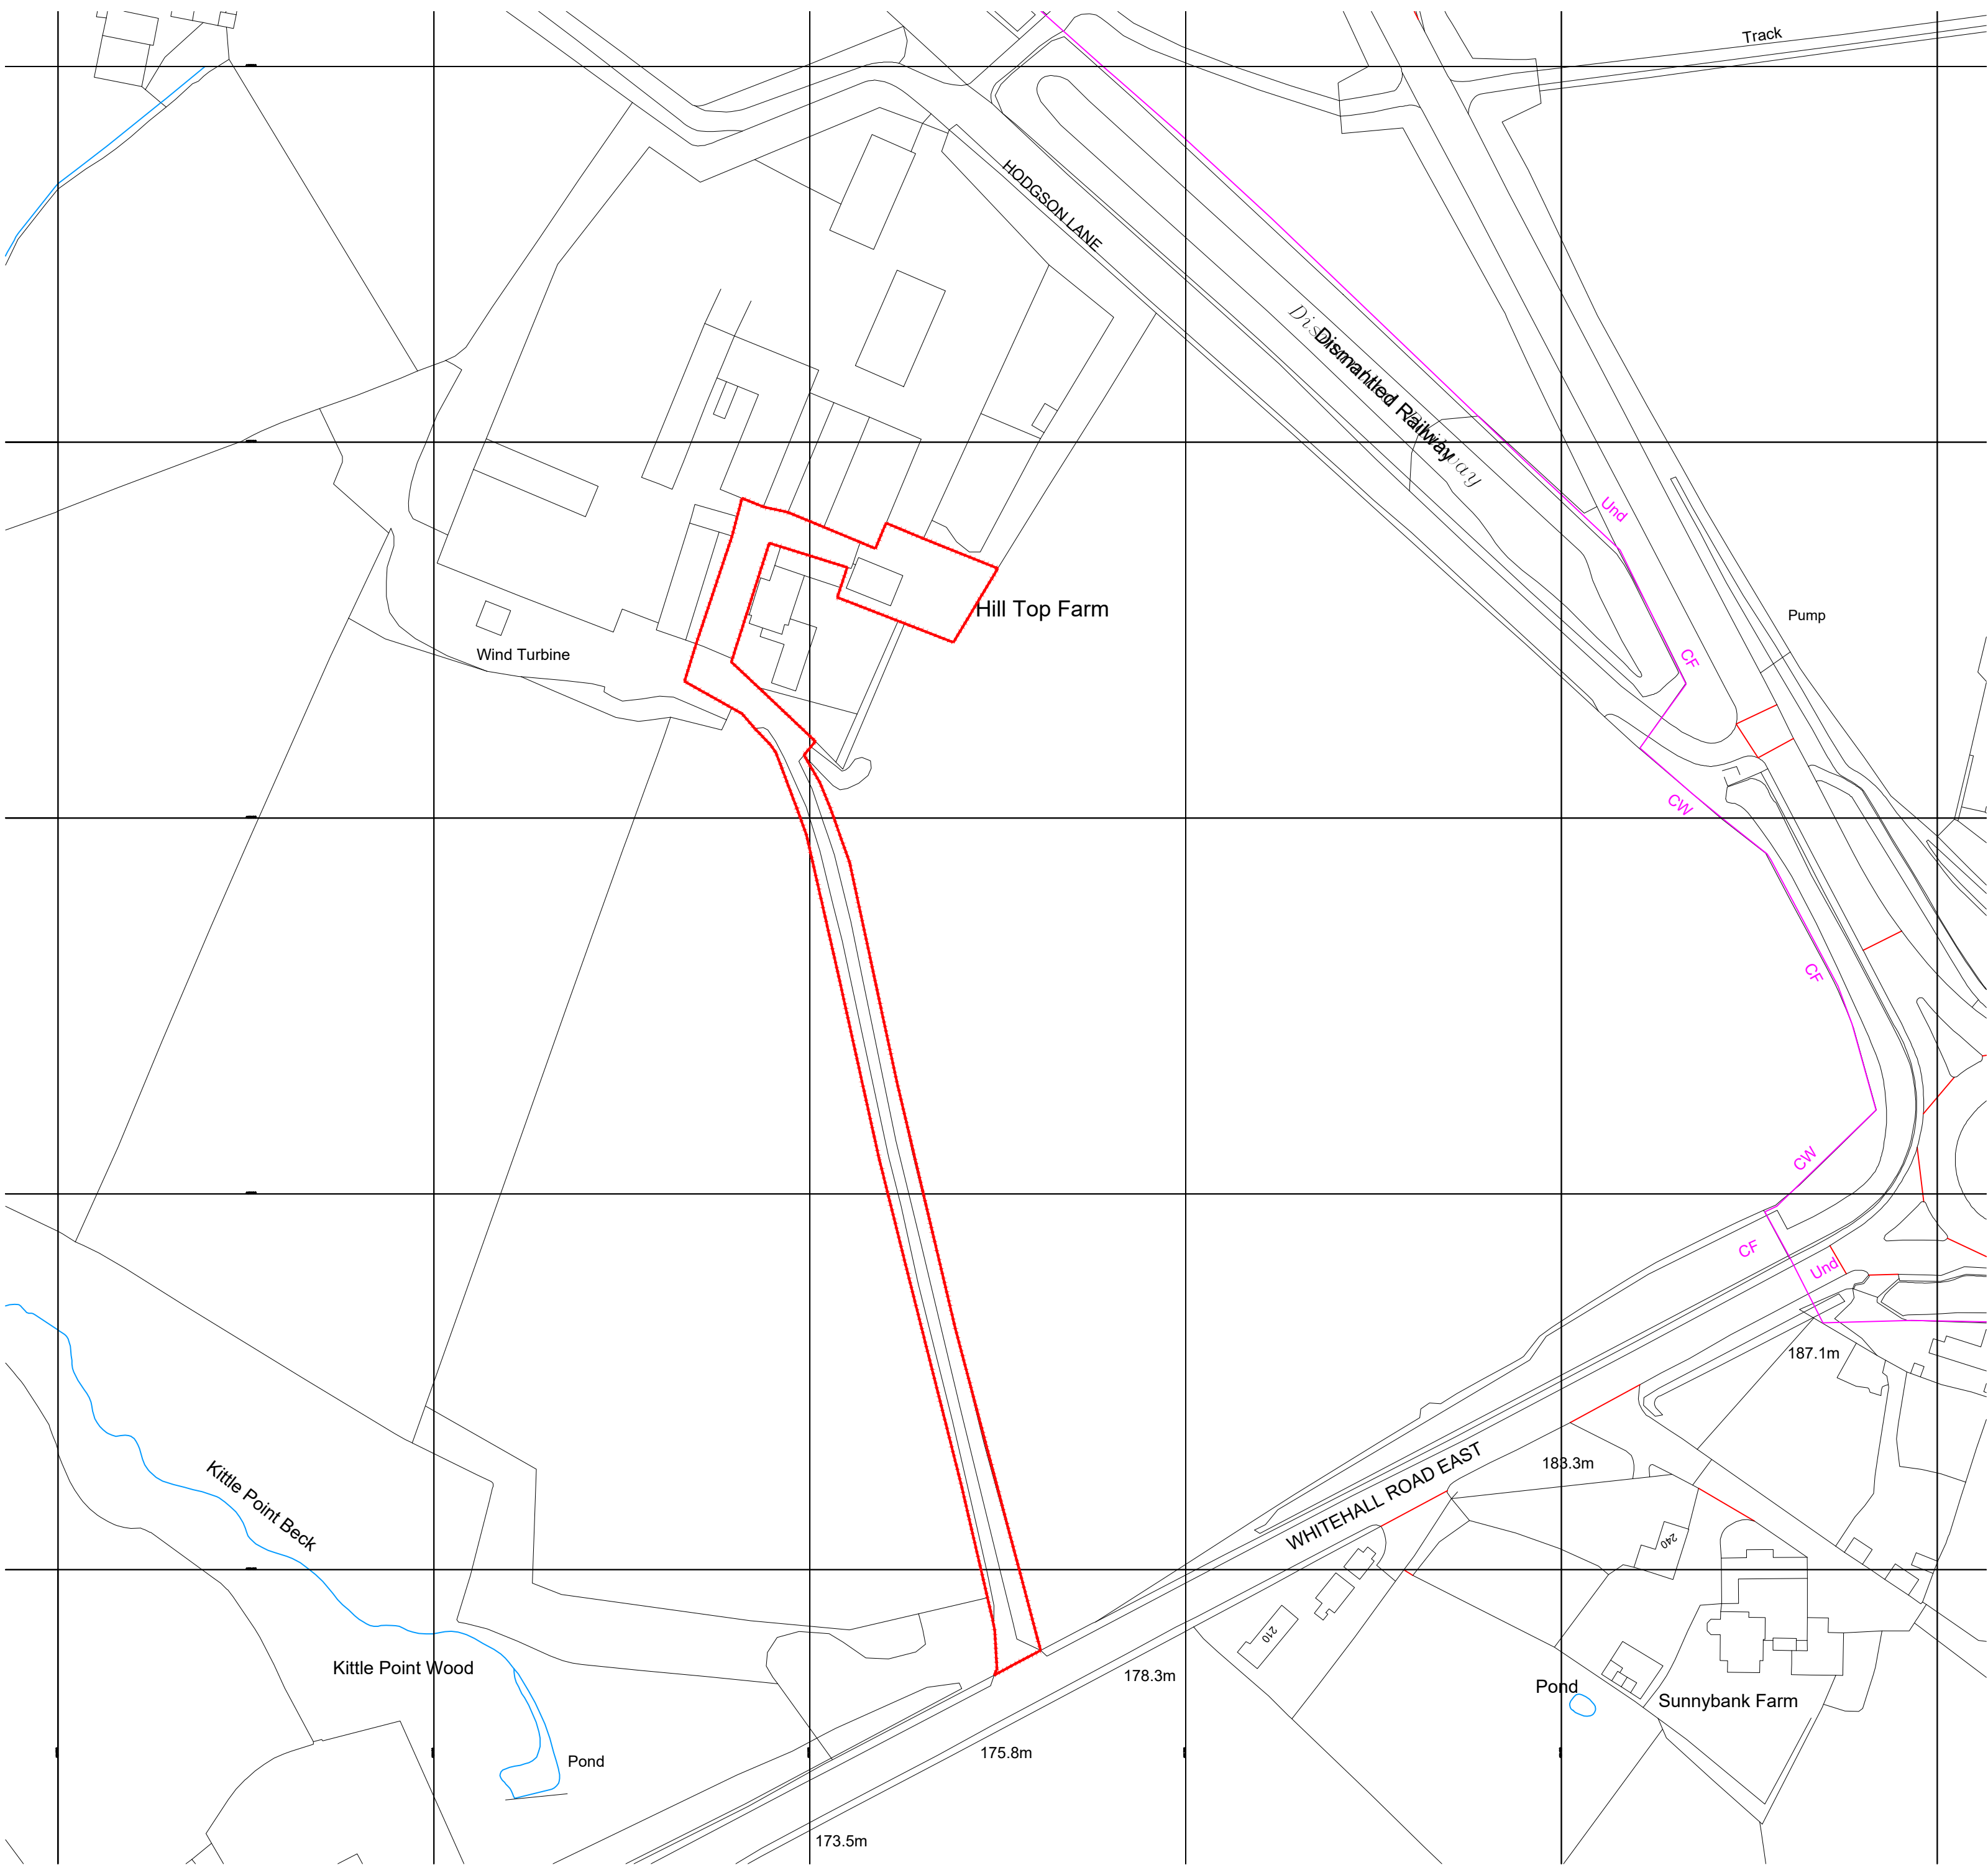

LOCATION PLAN 1:1250

CLIENT		
MR HALL		
PROJECT		
HILL TOP		
DRAWING TITLE		
SITE BLOCK PLANS & LOCATION PLAN		
Scale	Drawn By	Date Drawn
1:100 @A1	RW	
	Checked By	Date Checked
Drawing No.		Revision
0099 - P500		A