

ARCHITECTURE | PLANNING | DESIGN

Malkin Farm

Brow Lane

Holmfirth

HD9 2RJ

07946872499

paul@paulmatthewsarchitectural.co.uk

www.paulmatthewsarchitectural.co.uk

Company Registration Number: 09898149 – Company
Registered in England and Wales

Project

Erection of Single Storey Rear Extension and
Associated Alterations to Dwelling at, 8 Heys Road,
Thongsbridge, Holmfirth, HD9 7SD



Client

Mr & Mrs I Denney


Drawing Title/Issue

Floor Plans as Proposed


scale 1:100 date 12/2024 sheet size A2 dwg. no. 24/1110/05a

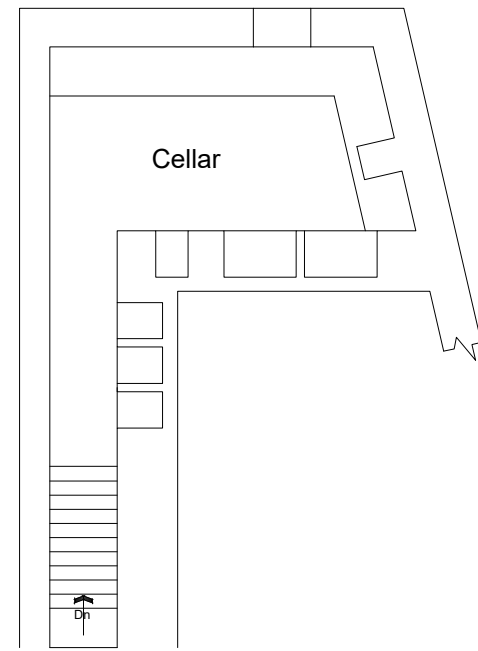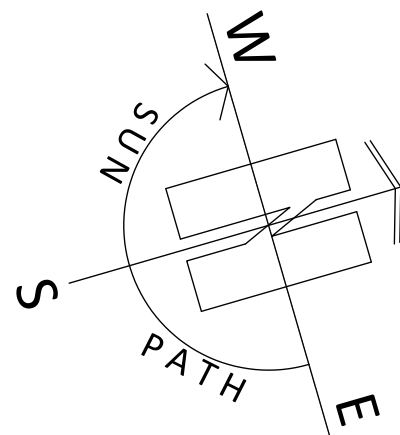


Cellar Floor Plan

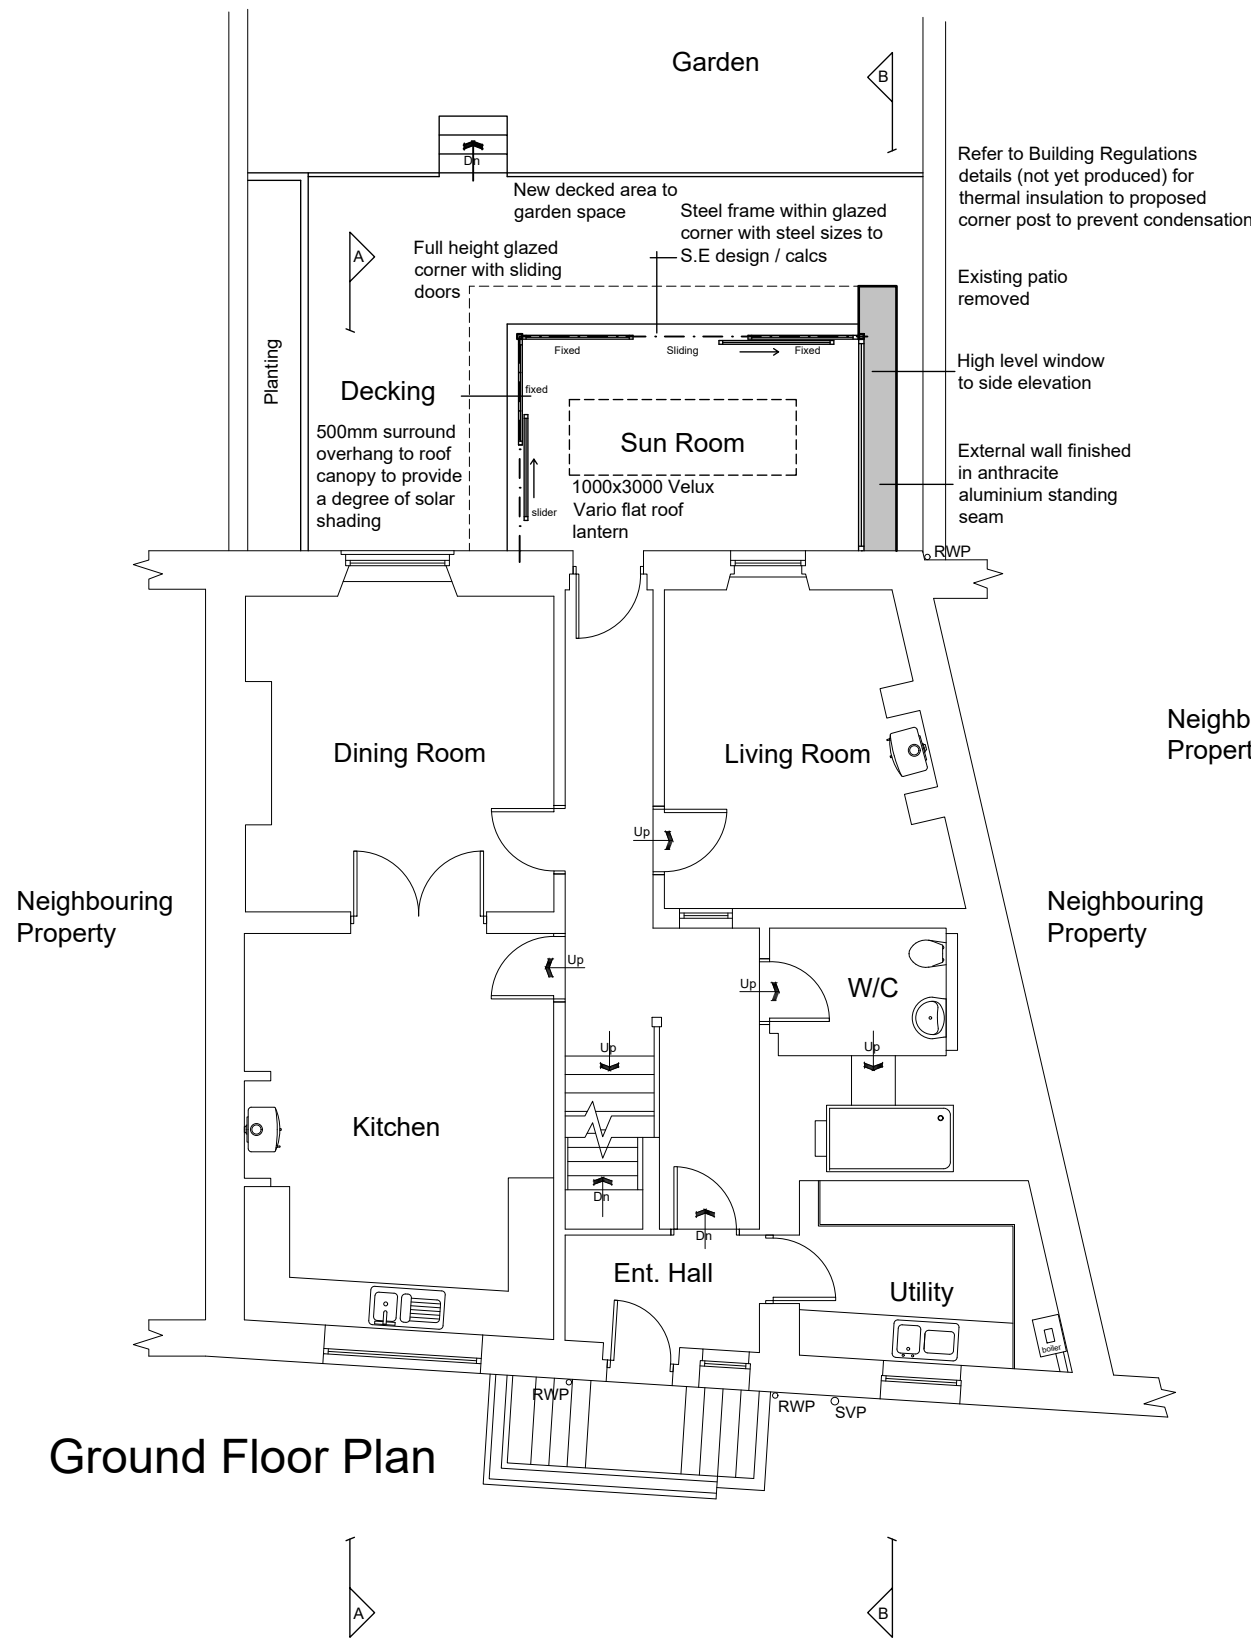

Ground Floor Plan

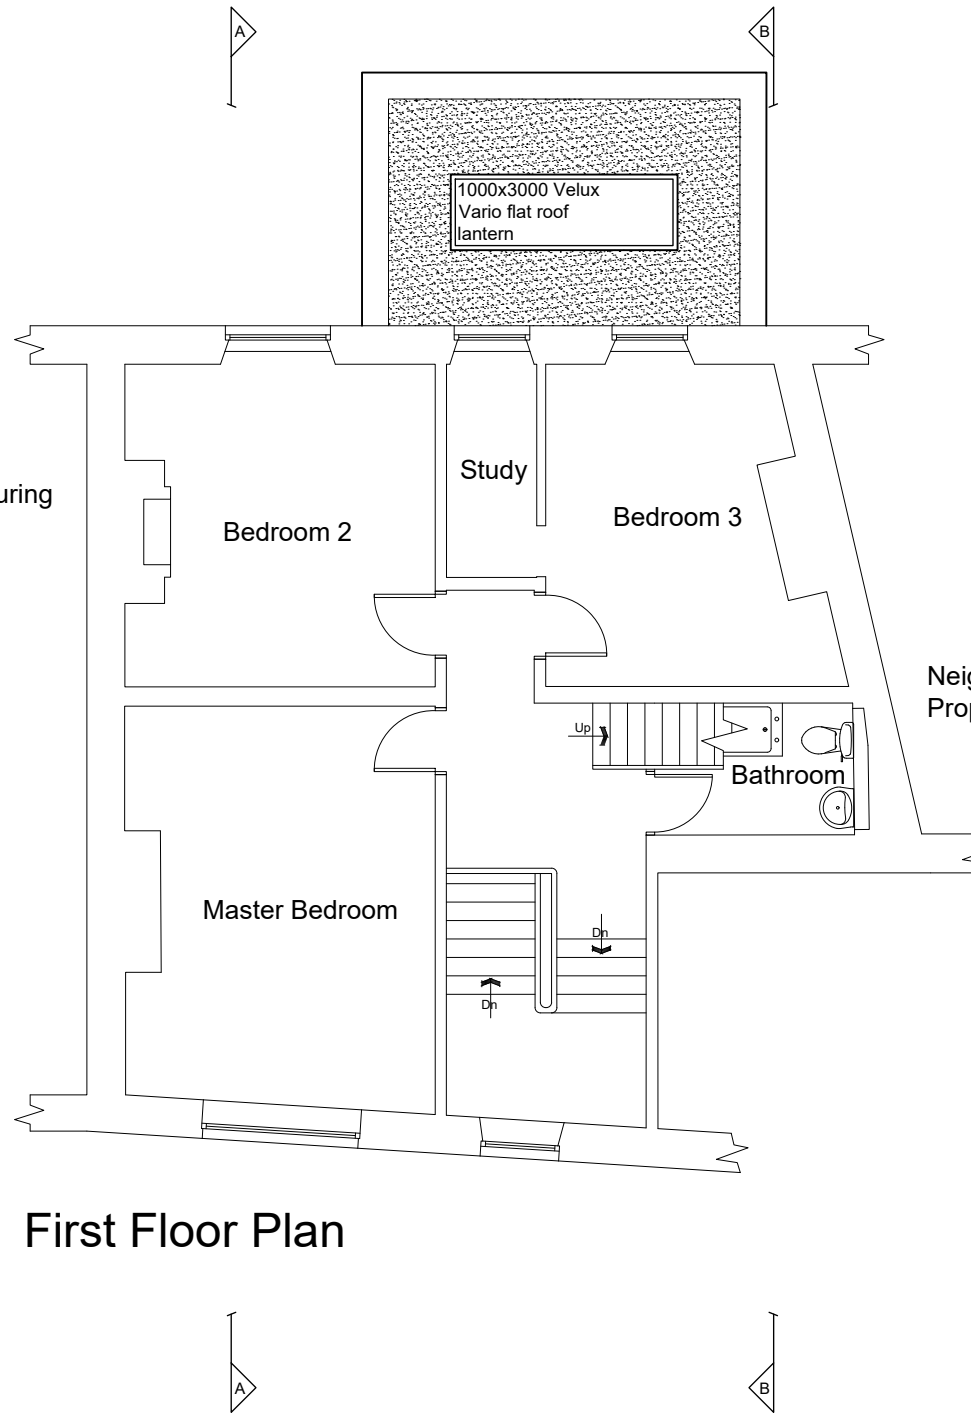

First Floor Plan

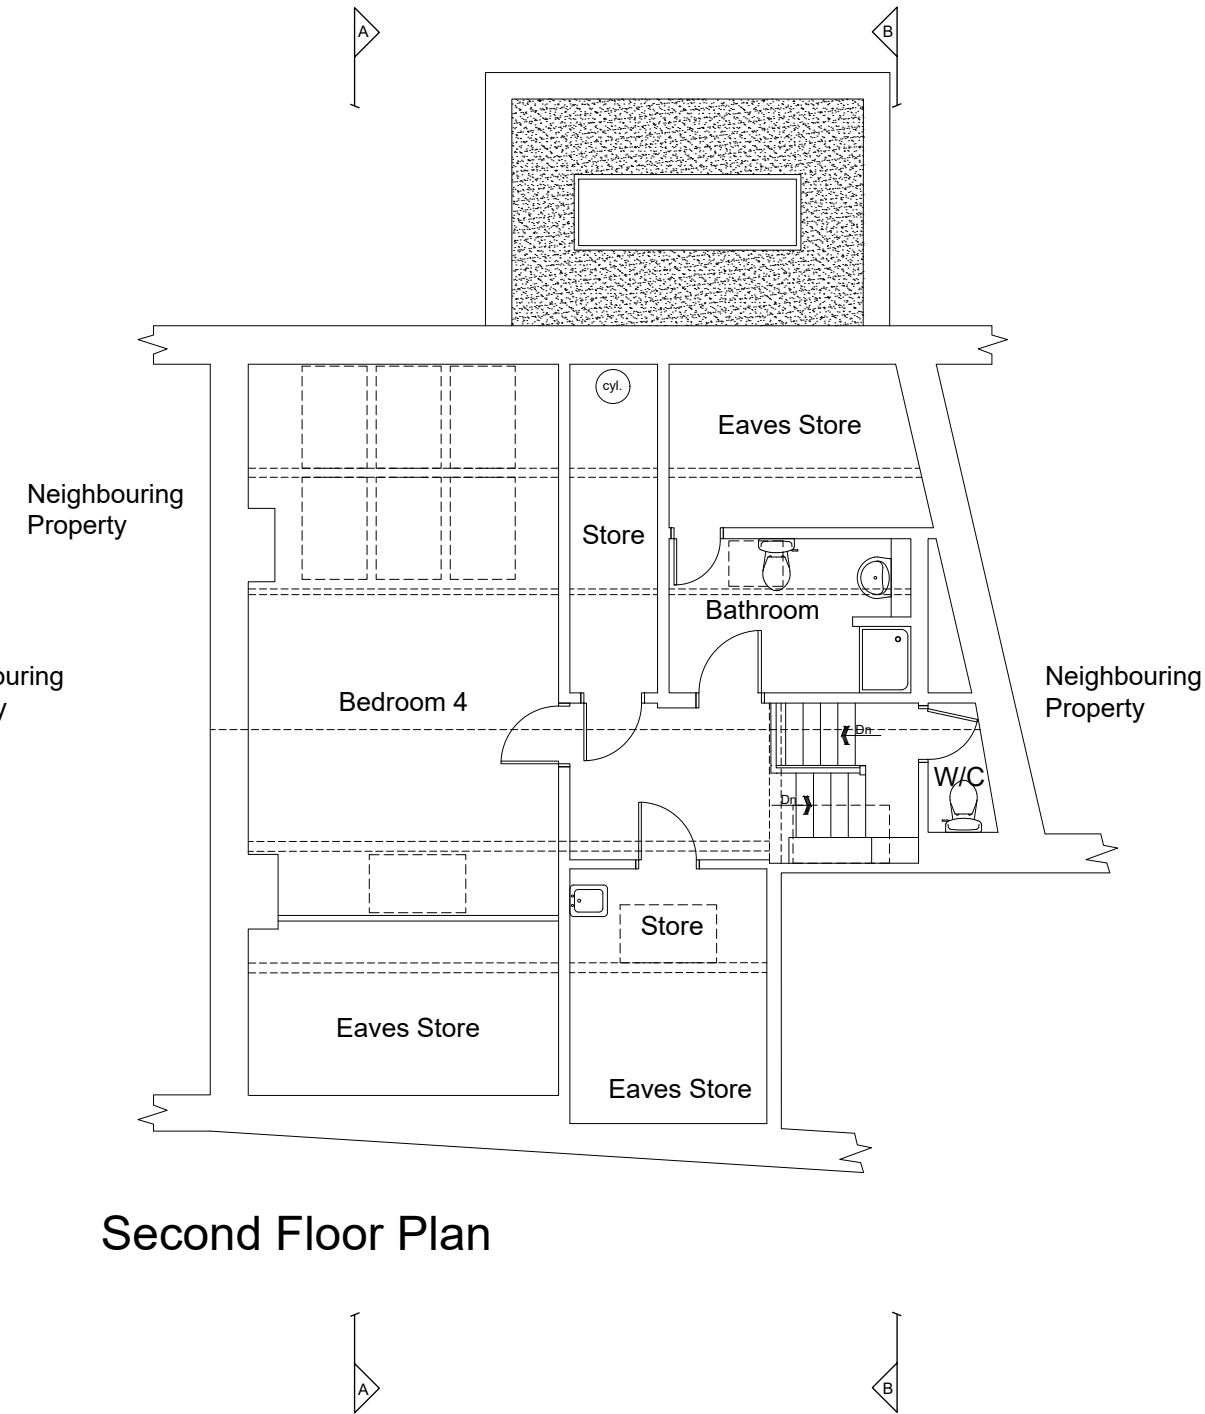

Second Floor Plan

1:100

