





Front (South) elevation

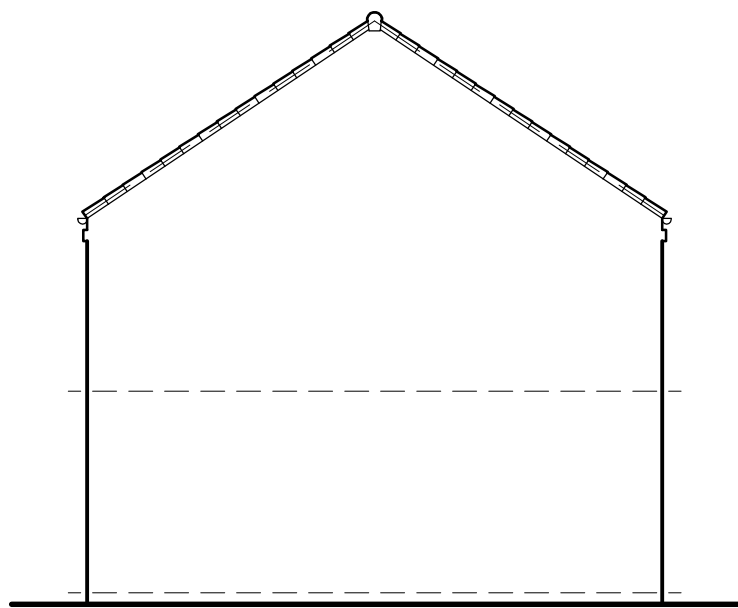


Side (West) elevation




Rear (North) elevation

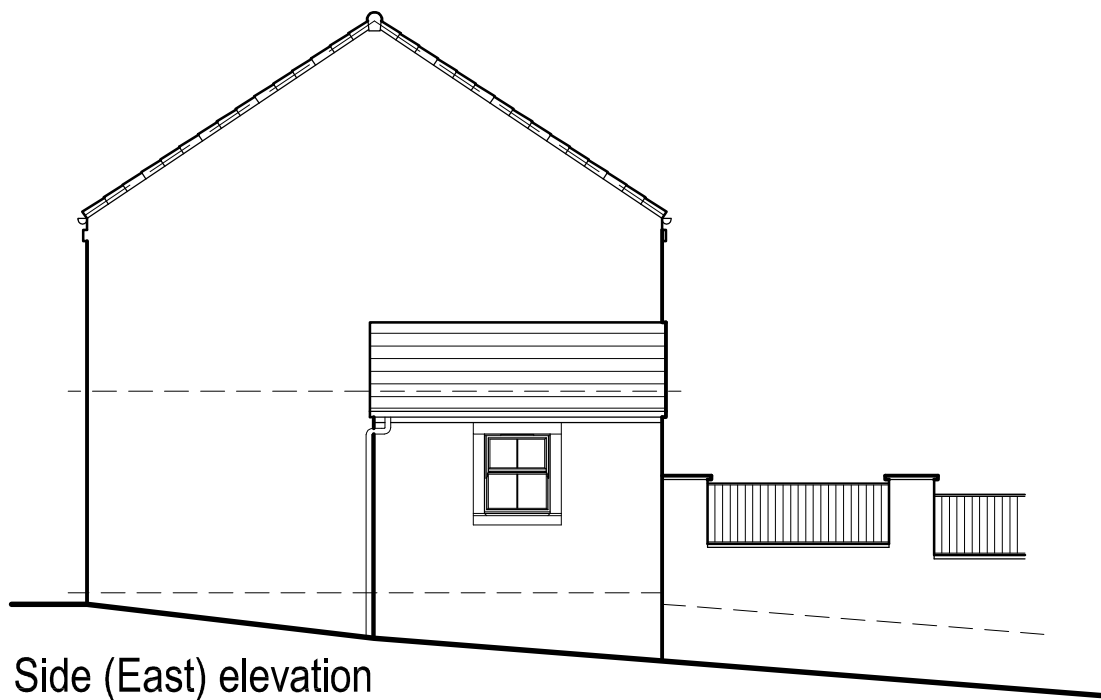



Side (East) elevation

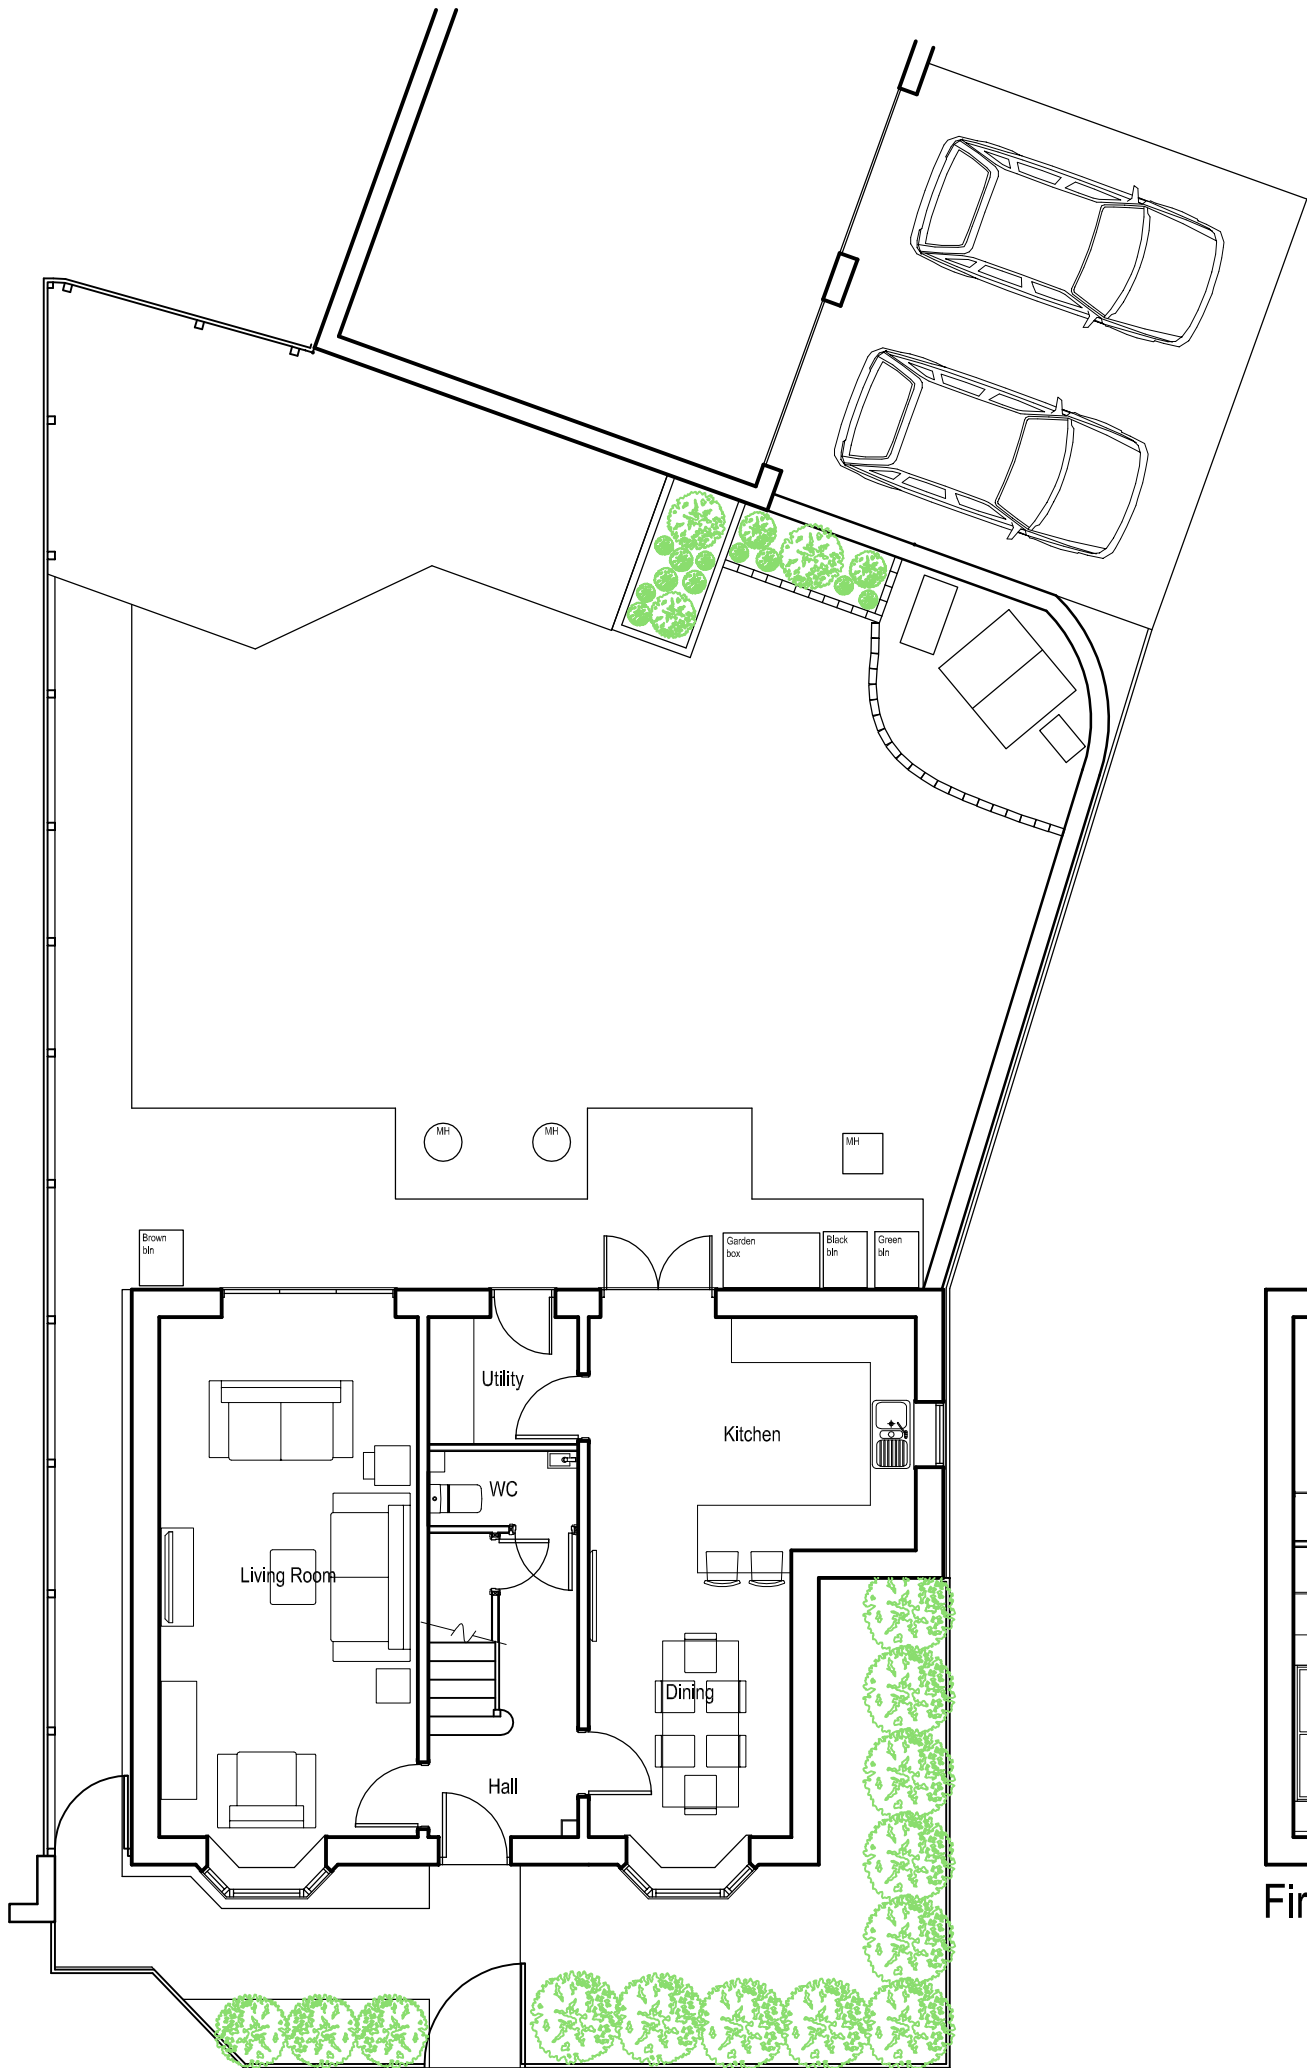

Ground Floor plan

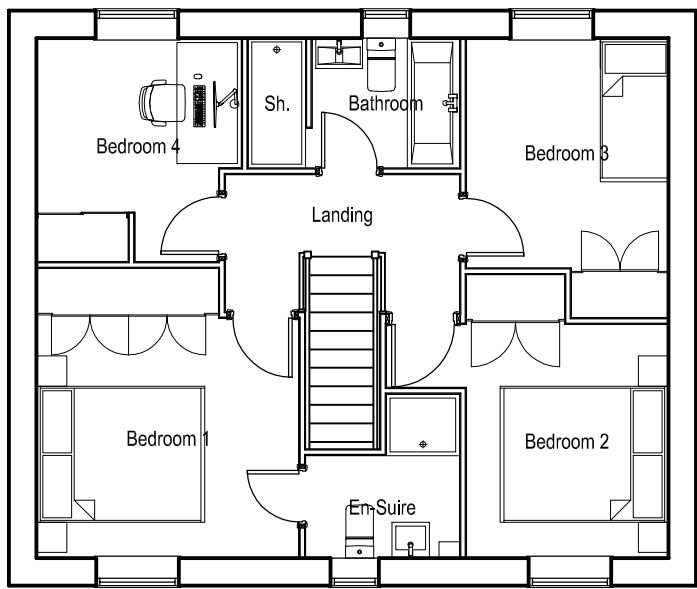

First Floor plan

 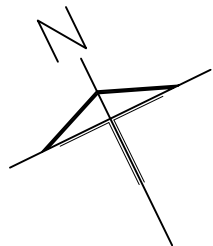

ITEM NAME	5 Meltham Grange		DRAWN BY	GC	
IDENTIFIER	Drawing as existing		SCALE	1:100	
DRAWING NUMBER	5 Mel Gr - As existing		DATE	Feb 2024	SIZE A2