





Front (South) elevation

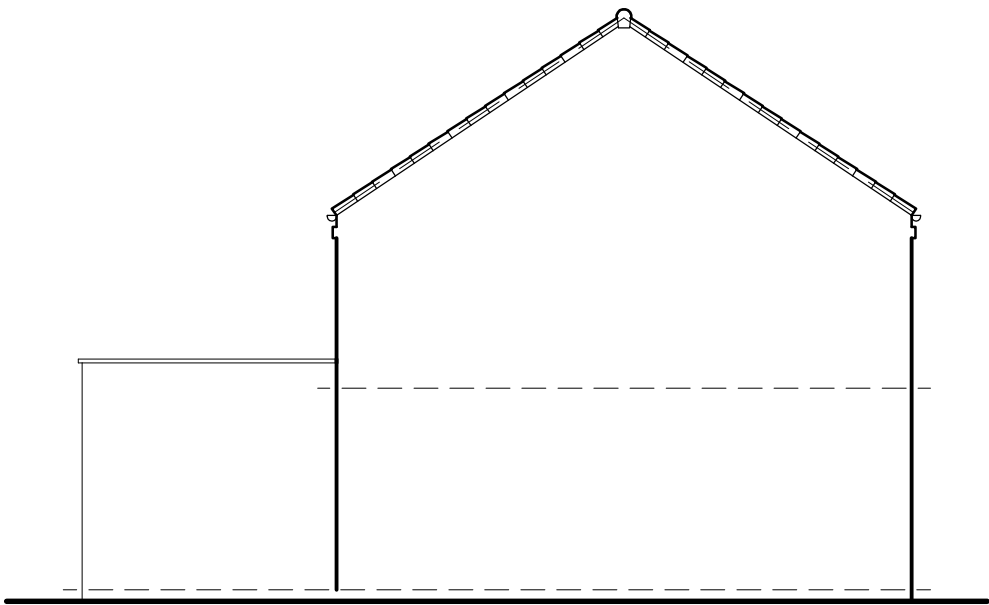

Side (West) elevation




Rear (North) elevation

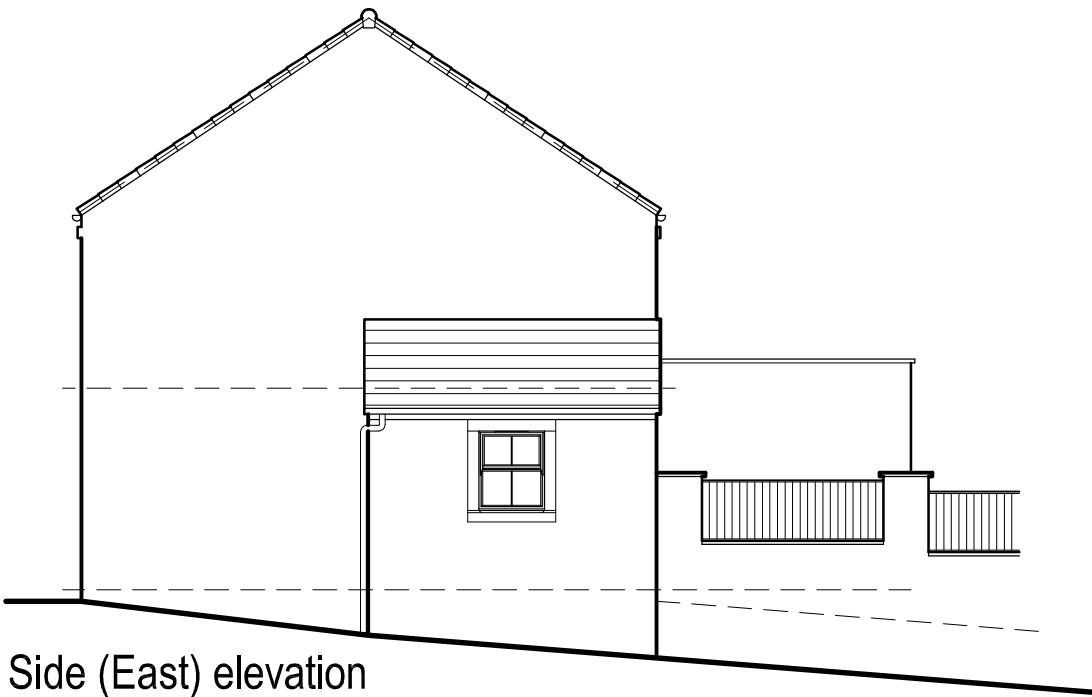


Side (East) elevation

Proposed materials:



Walls - Stone to match existing.
Windows/doors - To match existing.
Roof - Single ply membrane finish.

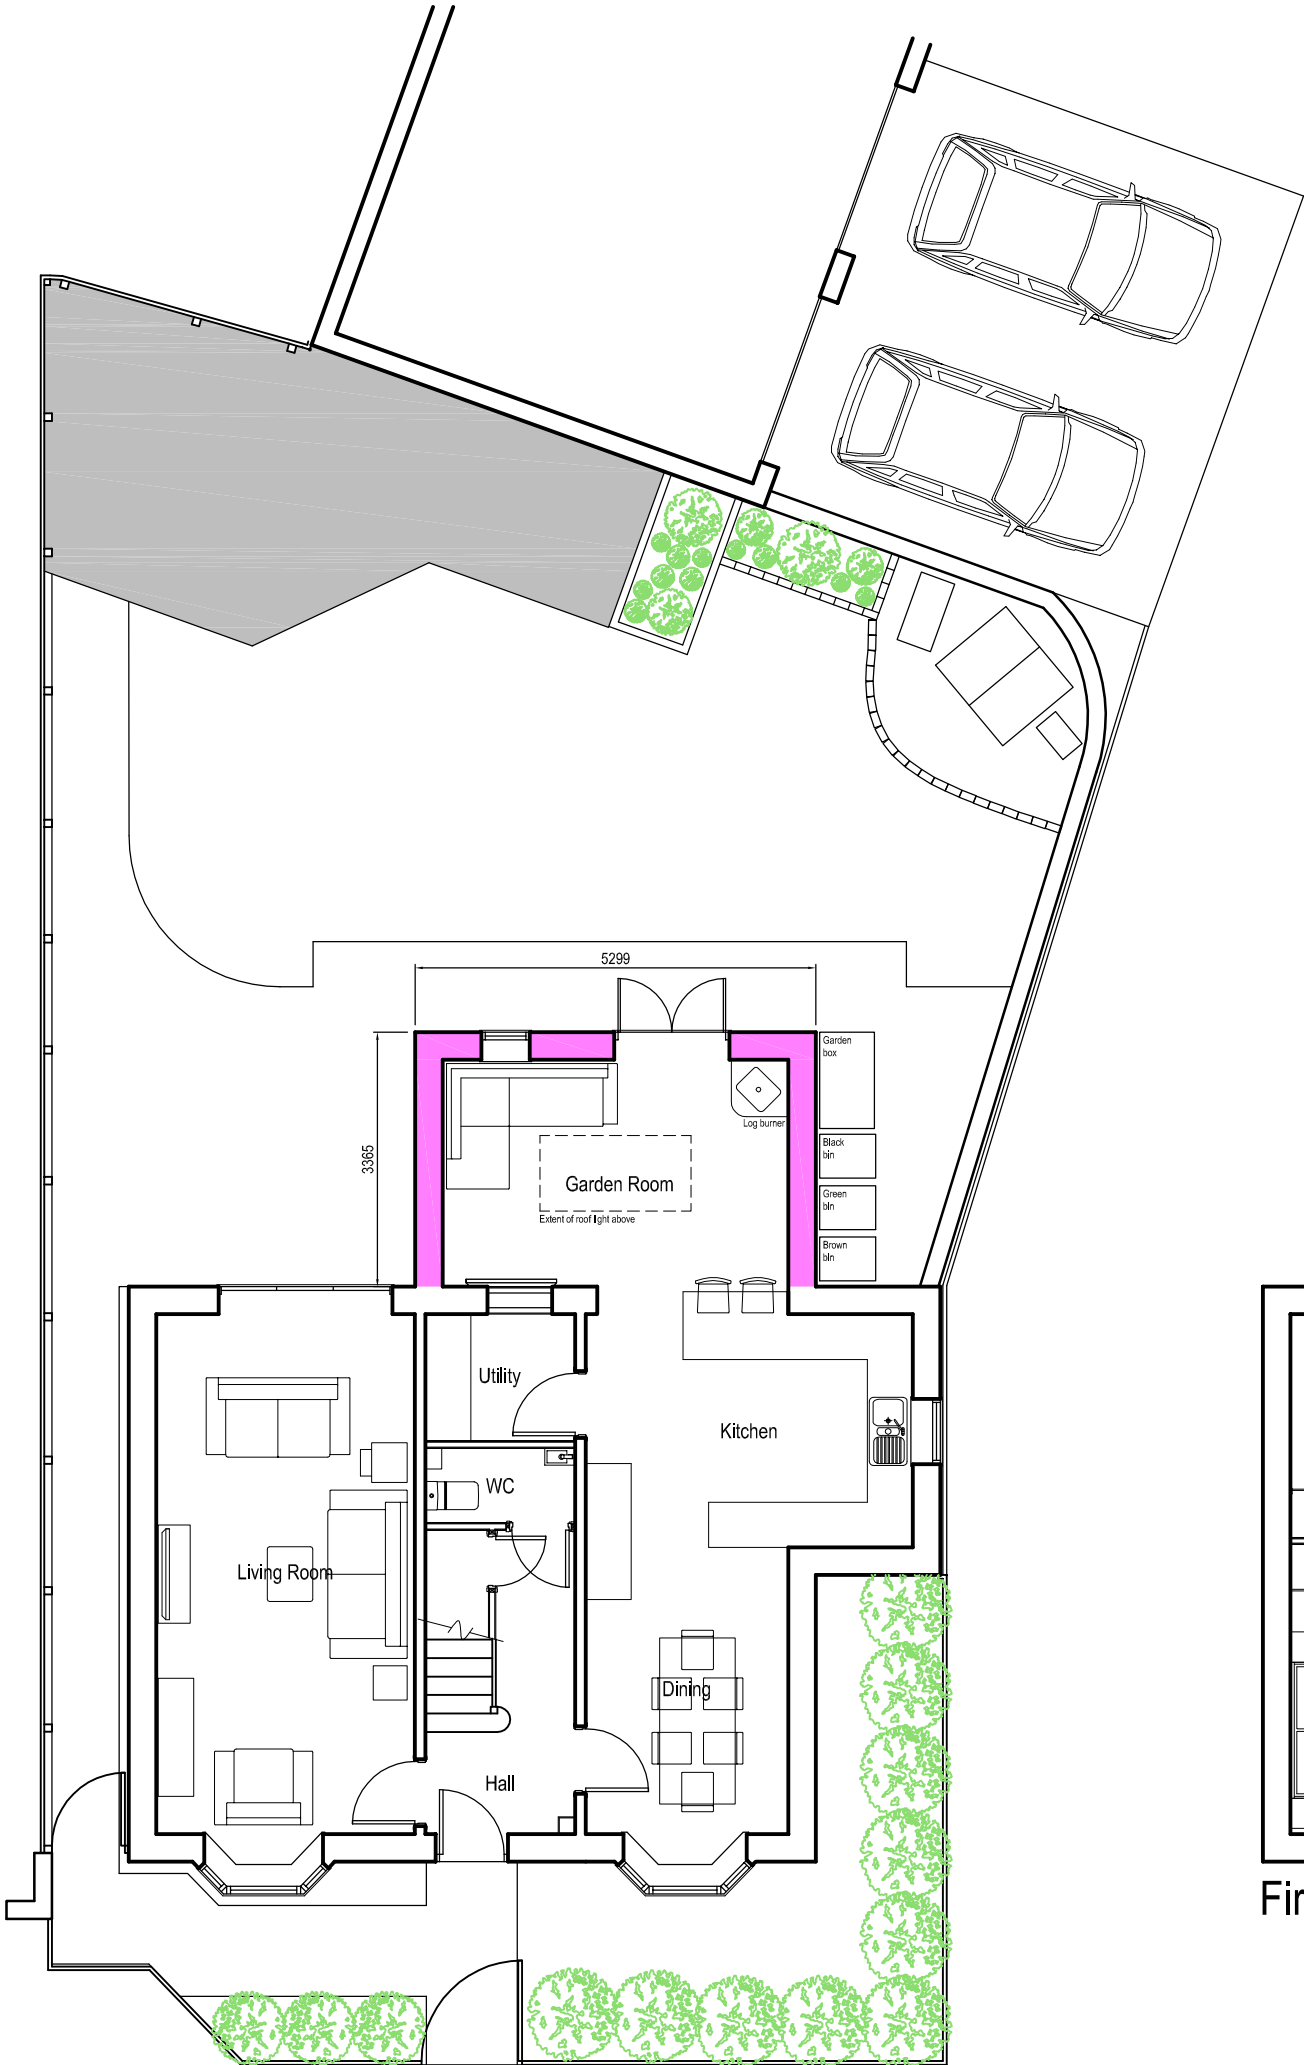

Ground Floor plan as proposed

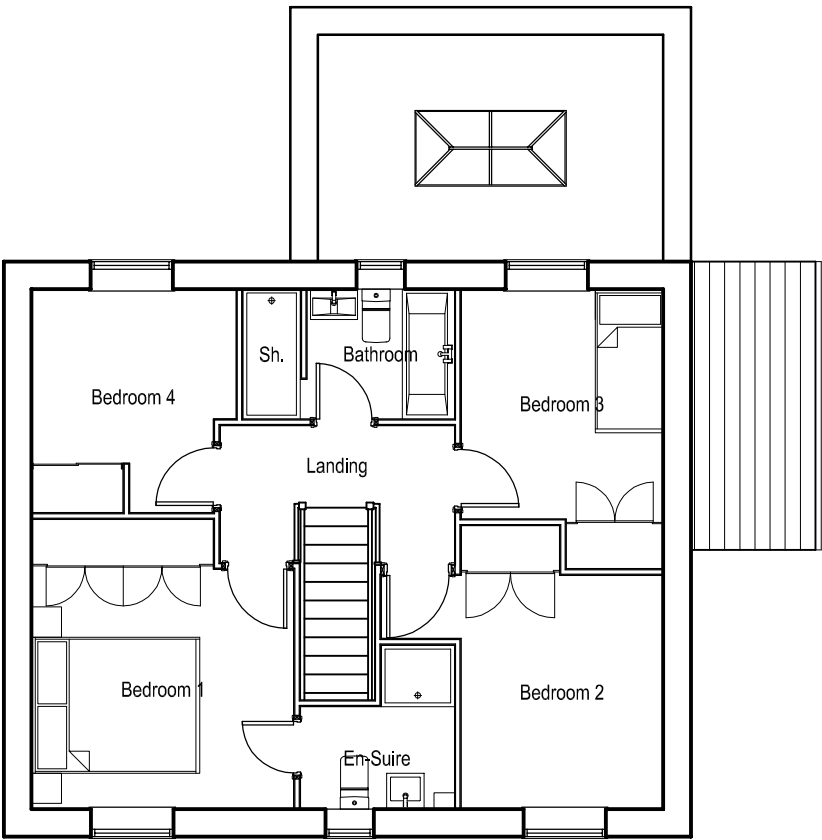

First Floor plan

 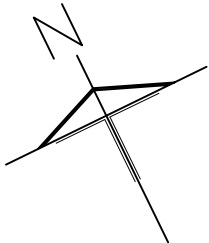

ITEM NAME	5 Meltham Grange		DRAWN BY	GC	
IDENTIFIER	Drawing as proposed		SCALE	1:100	
DRAWING NUMBER	5 Mel Gr - As proposed		DATE	Feb 2024	SIZE A2