


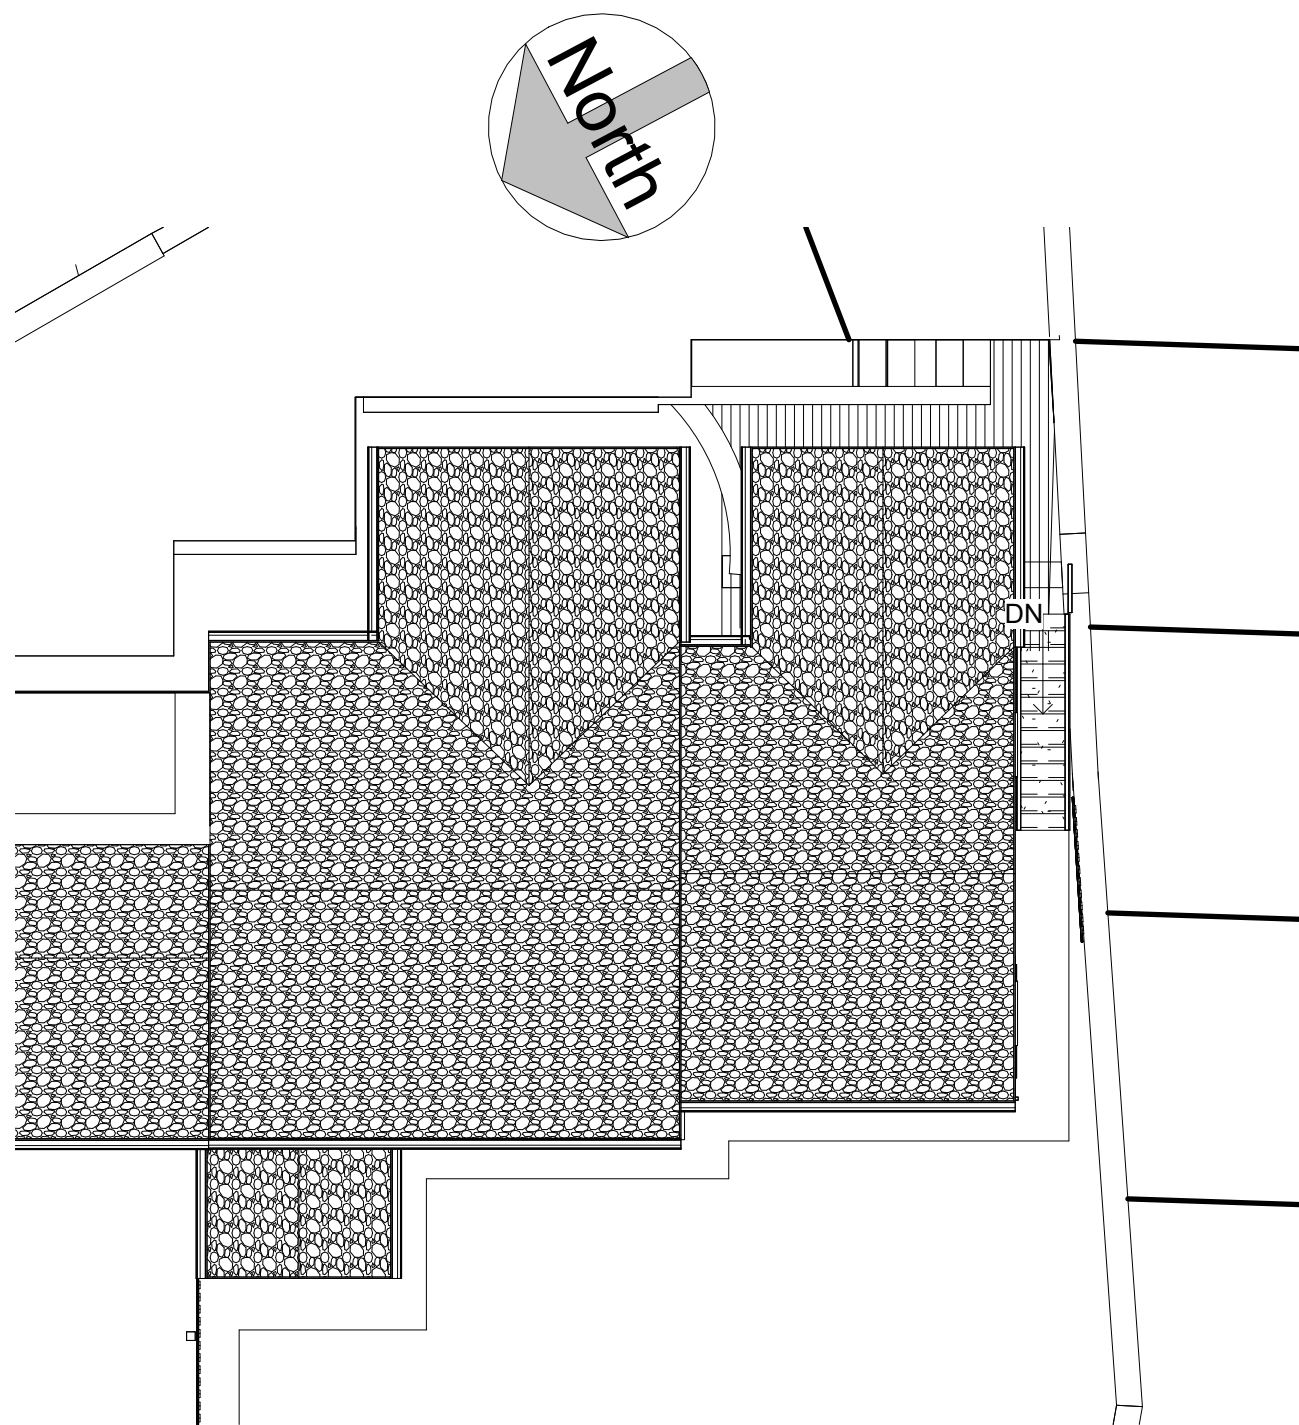

1

Roof Plans

1 : 100

PROJECT	Side Extension	CLIENT			Sykes
		Date Issue Date	Project number 00106	Scale (@ A3) 1 : 100	
SHEET	Proposed Roof Plans	Drawn by GB	DRAWING NUMBER		REV
		Checked by GB	A106		