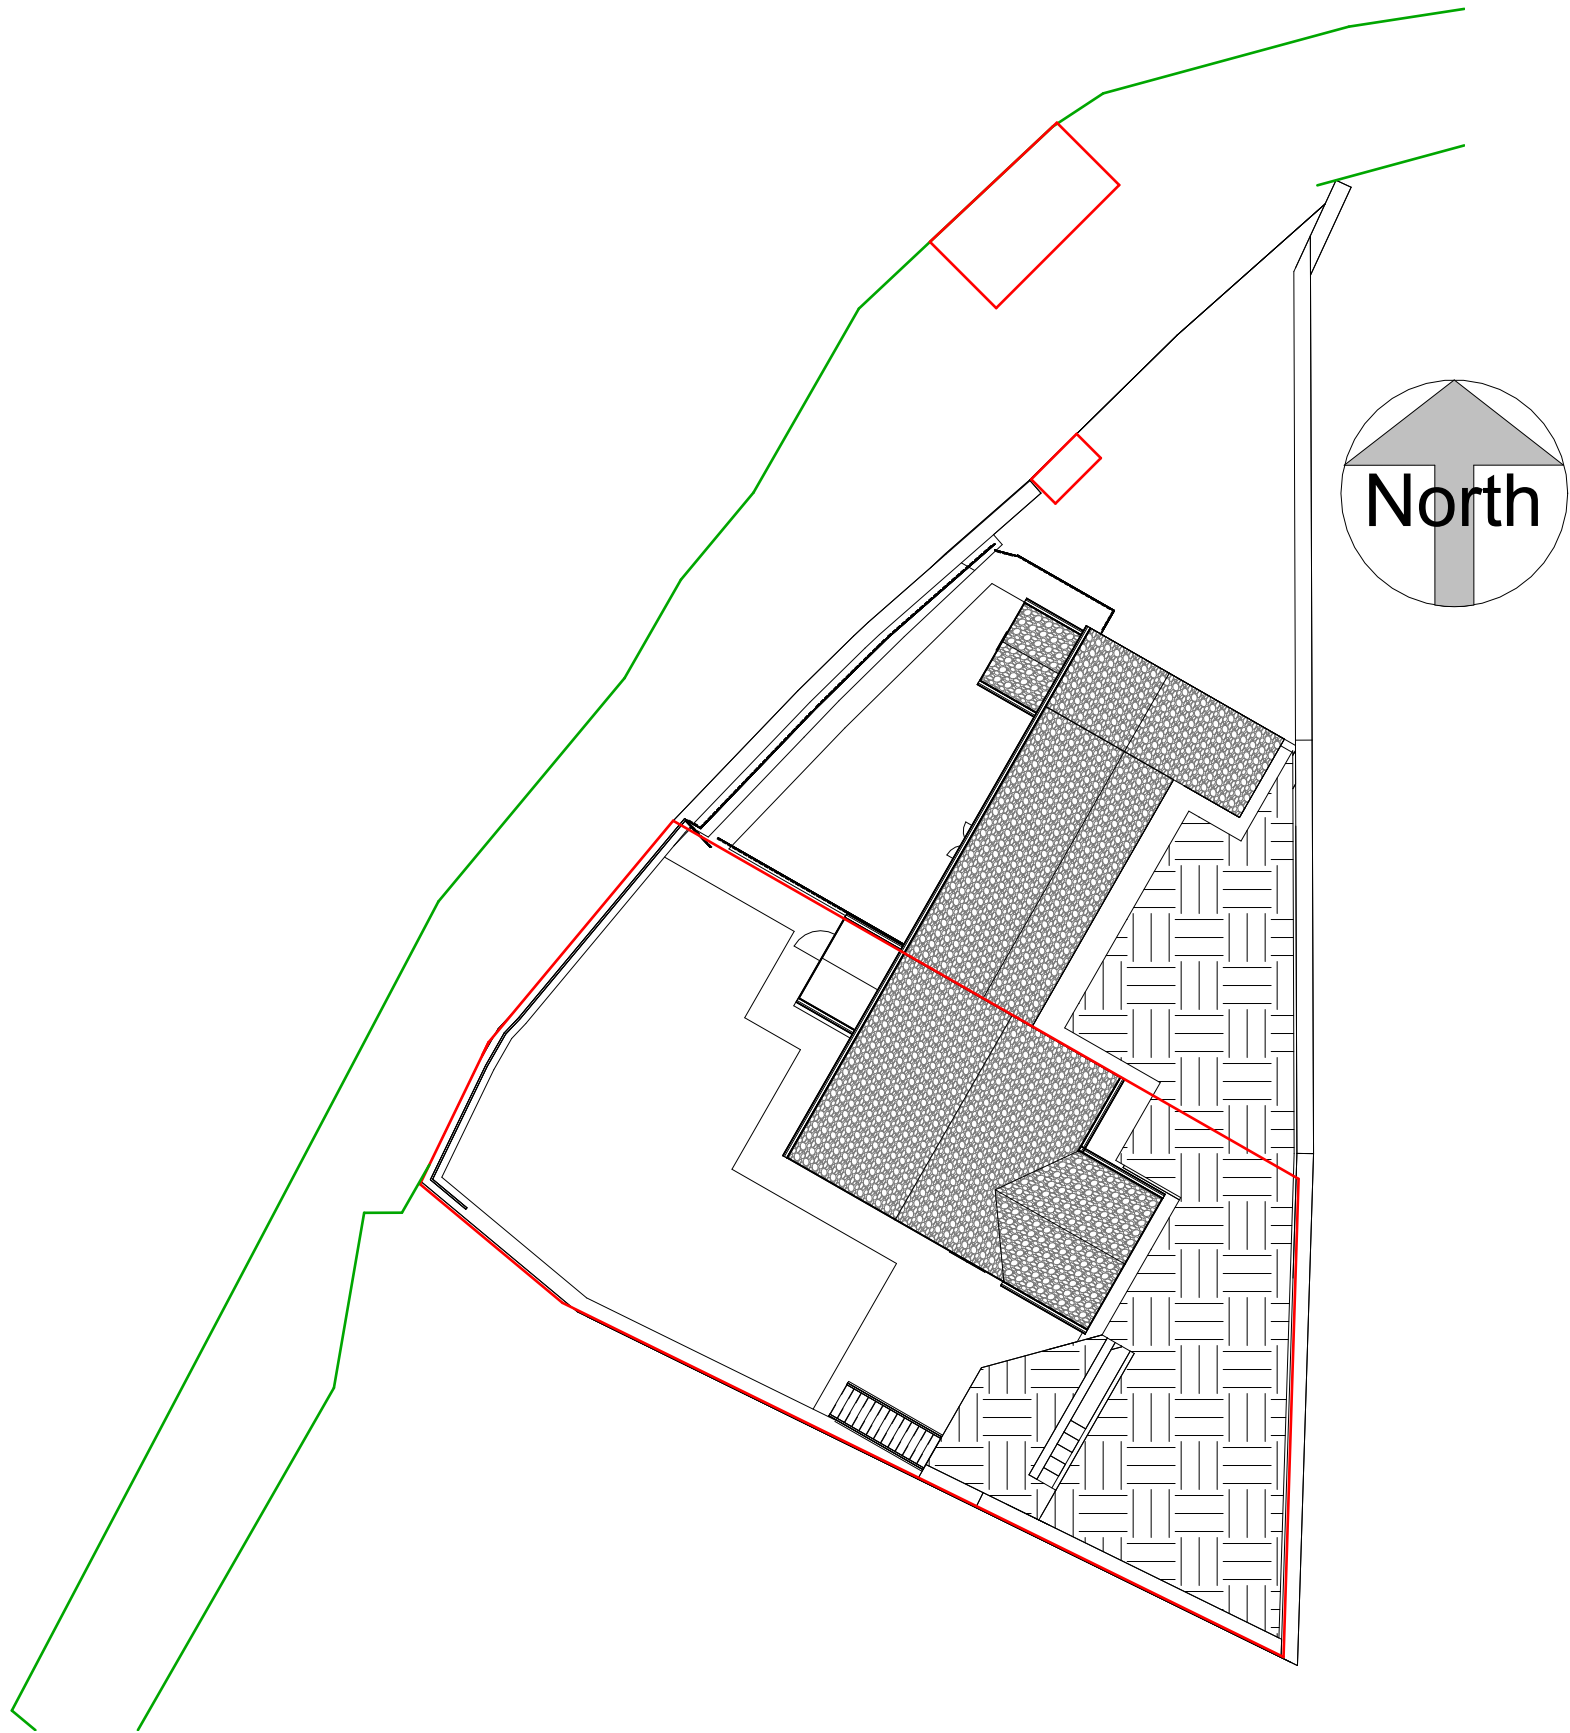


1 **Site**
1 : 200

PROJECT Side Extention	SITE ADDRESS 3 Well Hill Underbank HOLMFIRTH HD9 1EG	CLIENT Sykes		
		Date Issue Date	Project number 000106	Scale (@ A3) 1 : 200
SHEET Existing Site Plan		Drawn by GB	DRAWING NUMBER A101	REV
		Checked by GB		