



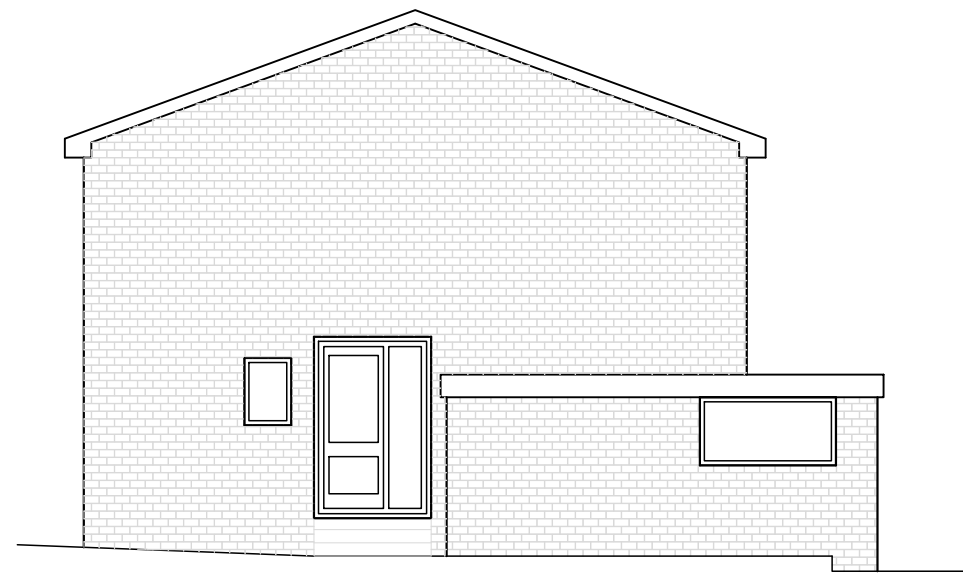


Existing Side Elevation

Scale 1:100

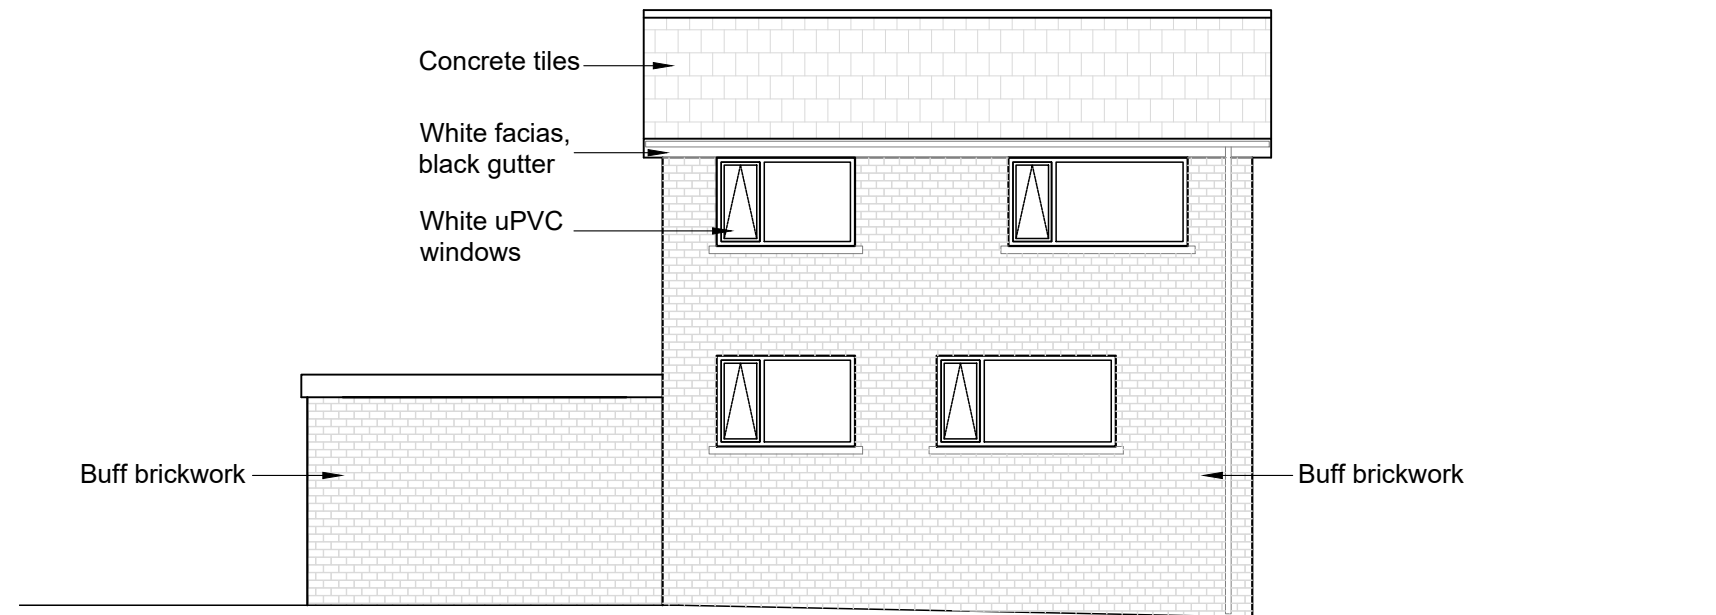


Existing Rear Elevation

Scale 1:100

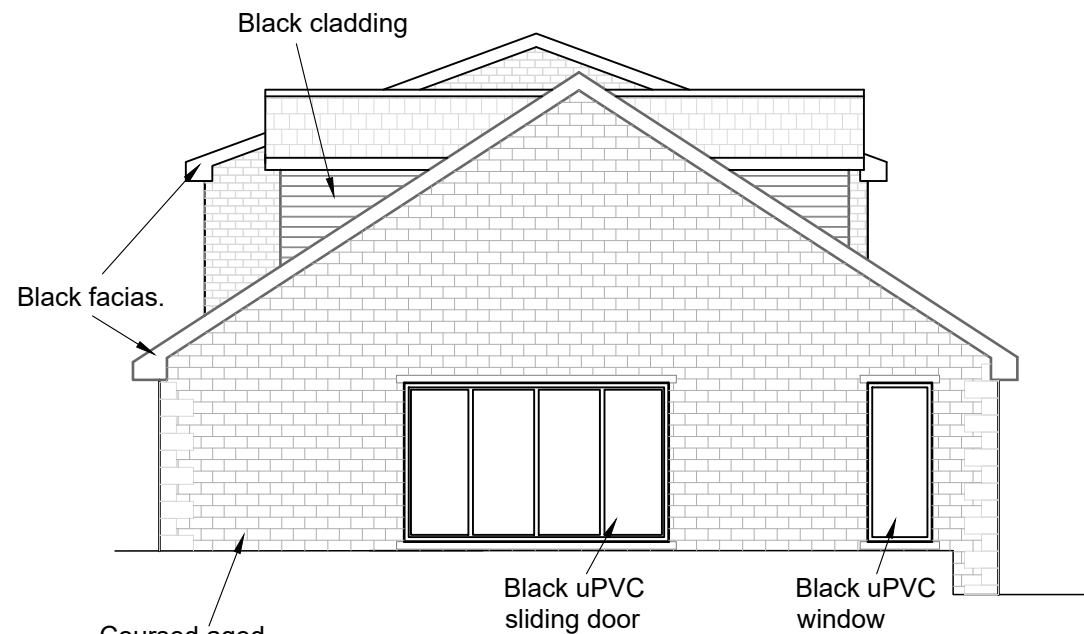

Proposed Side Elevation

Scale 1:100

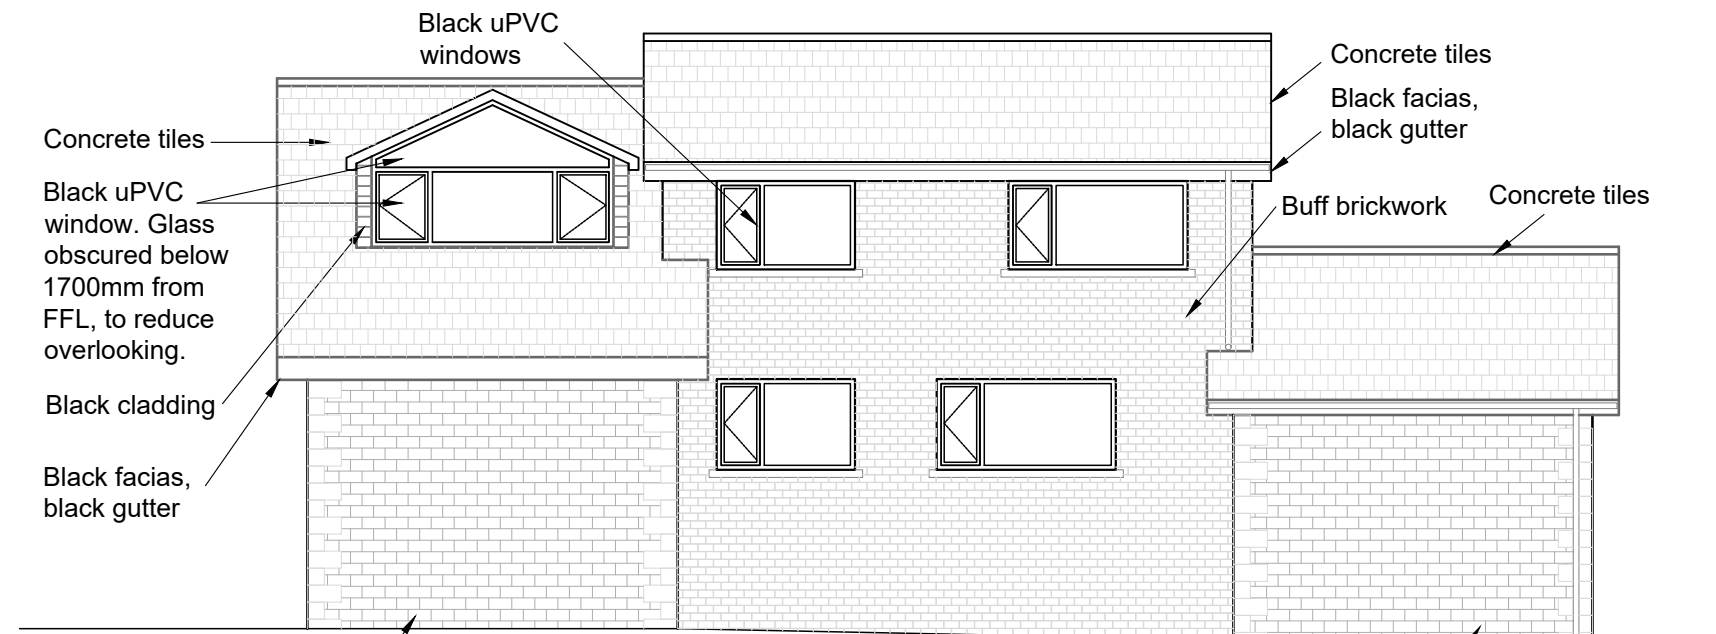

Proposed Rear Elevation

Scale 1:100

P02	Proposed dormers revised from flat to pitched roof. Glazing increased on rear dormer.	23.04.25
P01	First Issue	24.02.25

CLIENT:
Miss Schofield

PROJECT:
11 Town End Avenue
Wooldale

DRAWING TITLE:
Elevations, Sheet 2 of 2

	DRG STATUS	APPROVED
☐	Client Approval	
☒	Planning Approval	
☐	Construction	

Drawing no: C342-DRG-007	Rev: P02	Date of issue: 24.02.25
Scale @ A3: 1:100	Drm: JC	Check: GF

PELIOFF
RESIDENTIAL DESIGN

Aizlewood's Mill, Nursery Street
Sheffield, S3 8GG
www.pelioff.com