
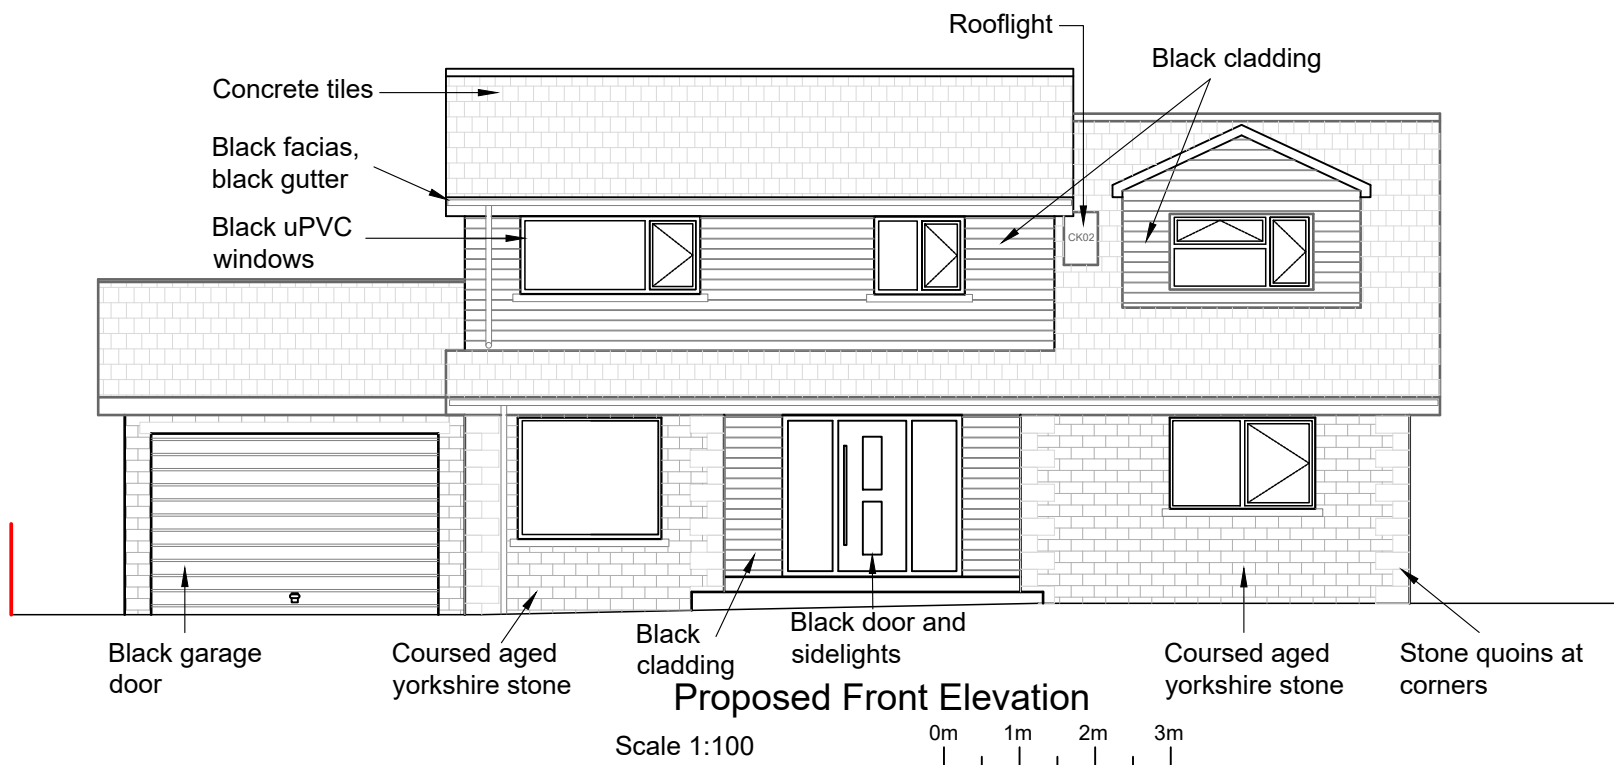
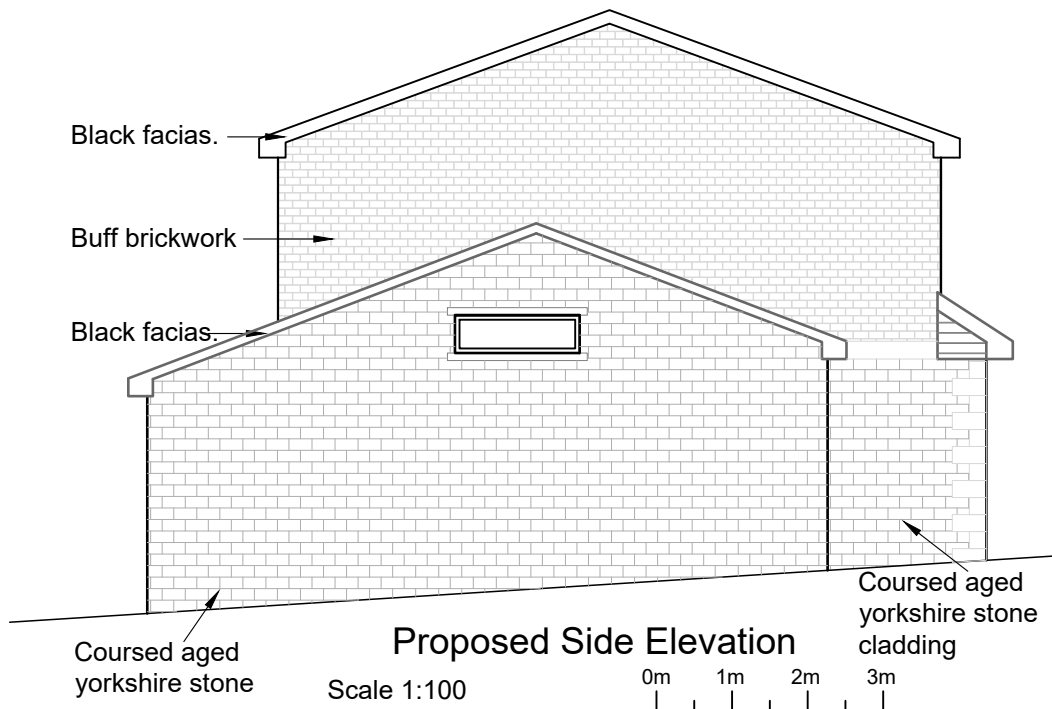
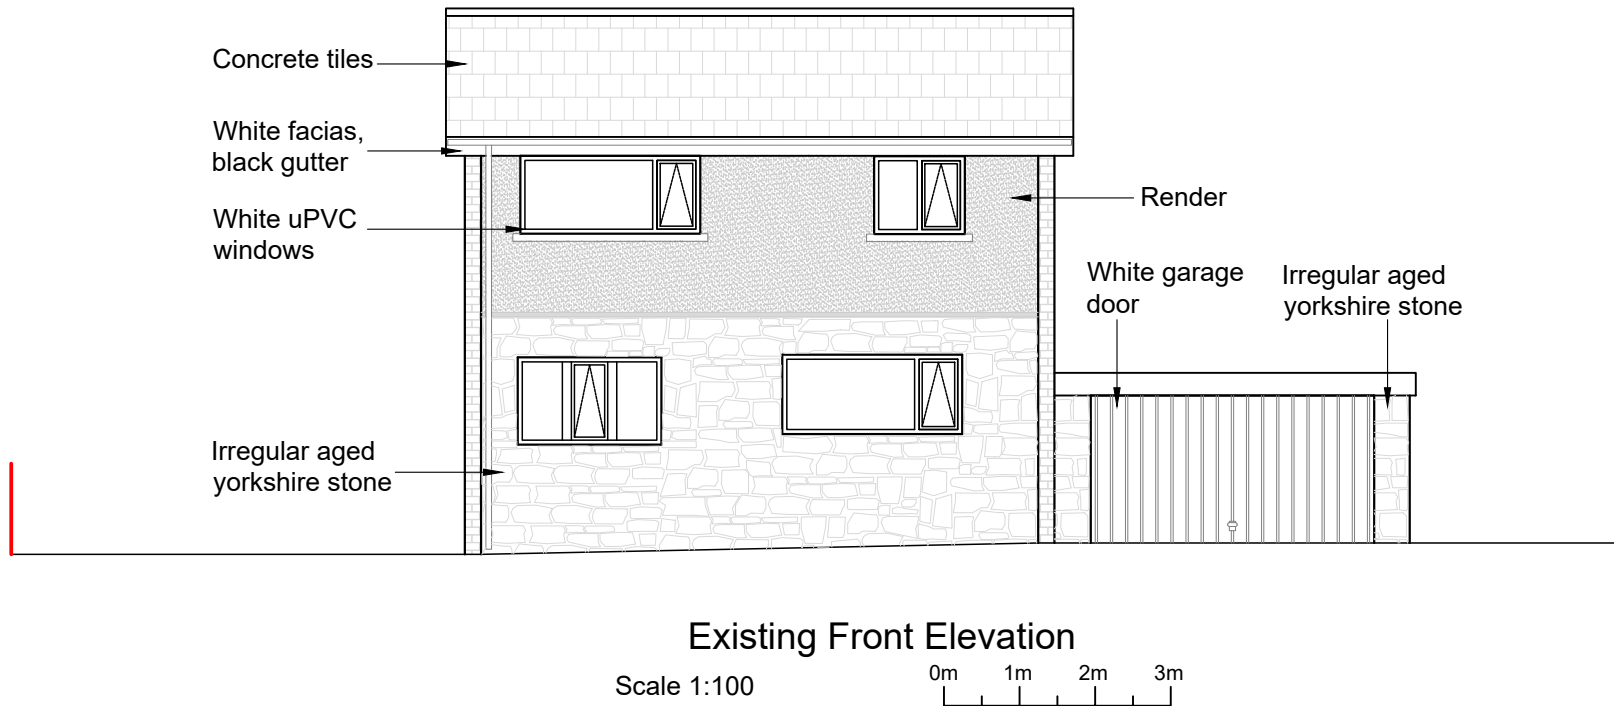


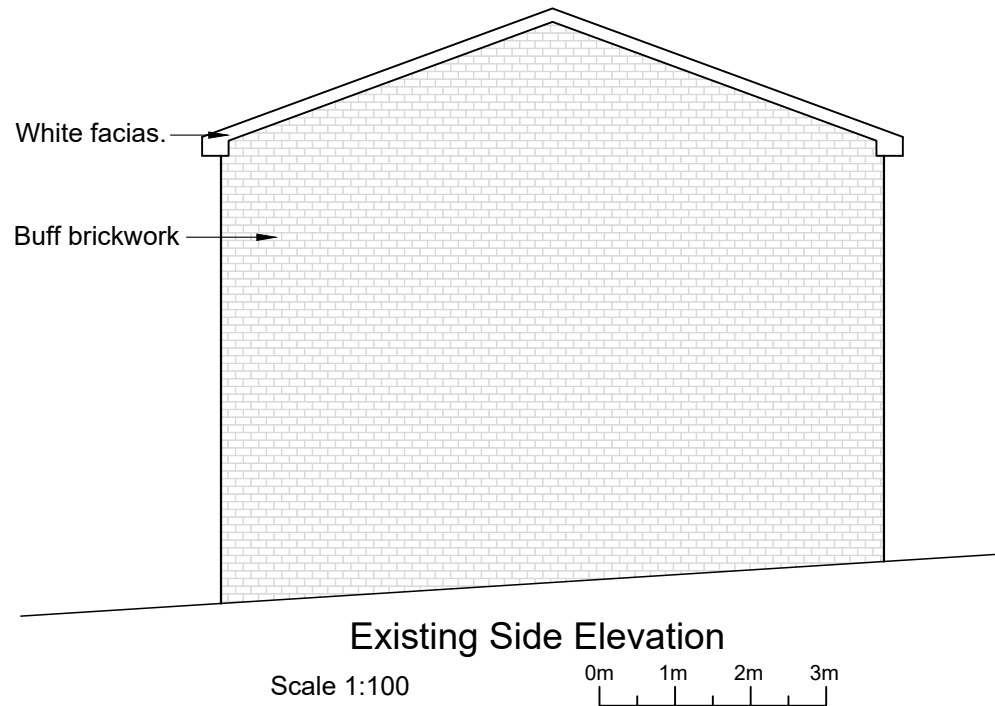

P03	Proposed dormer revised from flat to pitched roof.	23.04.25
P02	Garage soffit line corrected on front elevation.	16.04.25

CLIENT:
Miss Schofield

PROJECT:
11 Town End Avenue
Wooldale

DRAWING TITLE:
Elevations, Sheet 1 of 2

	DRG STATUS	APPROVED
☐	Client Approval	
☒	Planning Approval	
☐	Construction	

Drawing no: C342-DRG-006	Rev: P03	Date of issue: 24.02.25
Scale @ A3: 1:100	Drm: JC	Check: GF

PELIOFF
RESIDENTIAL DESIGN
Aizlewood's Mill, Nursery Street
Sheffield, S3 8GG
www.pelioff.com