




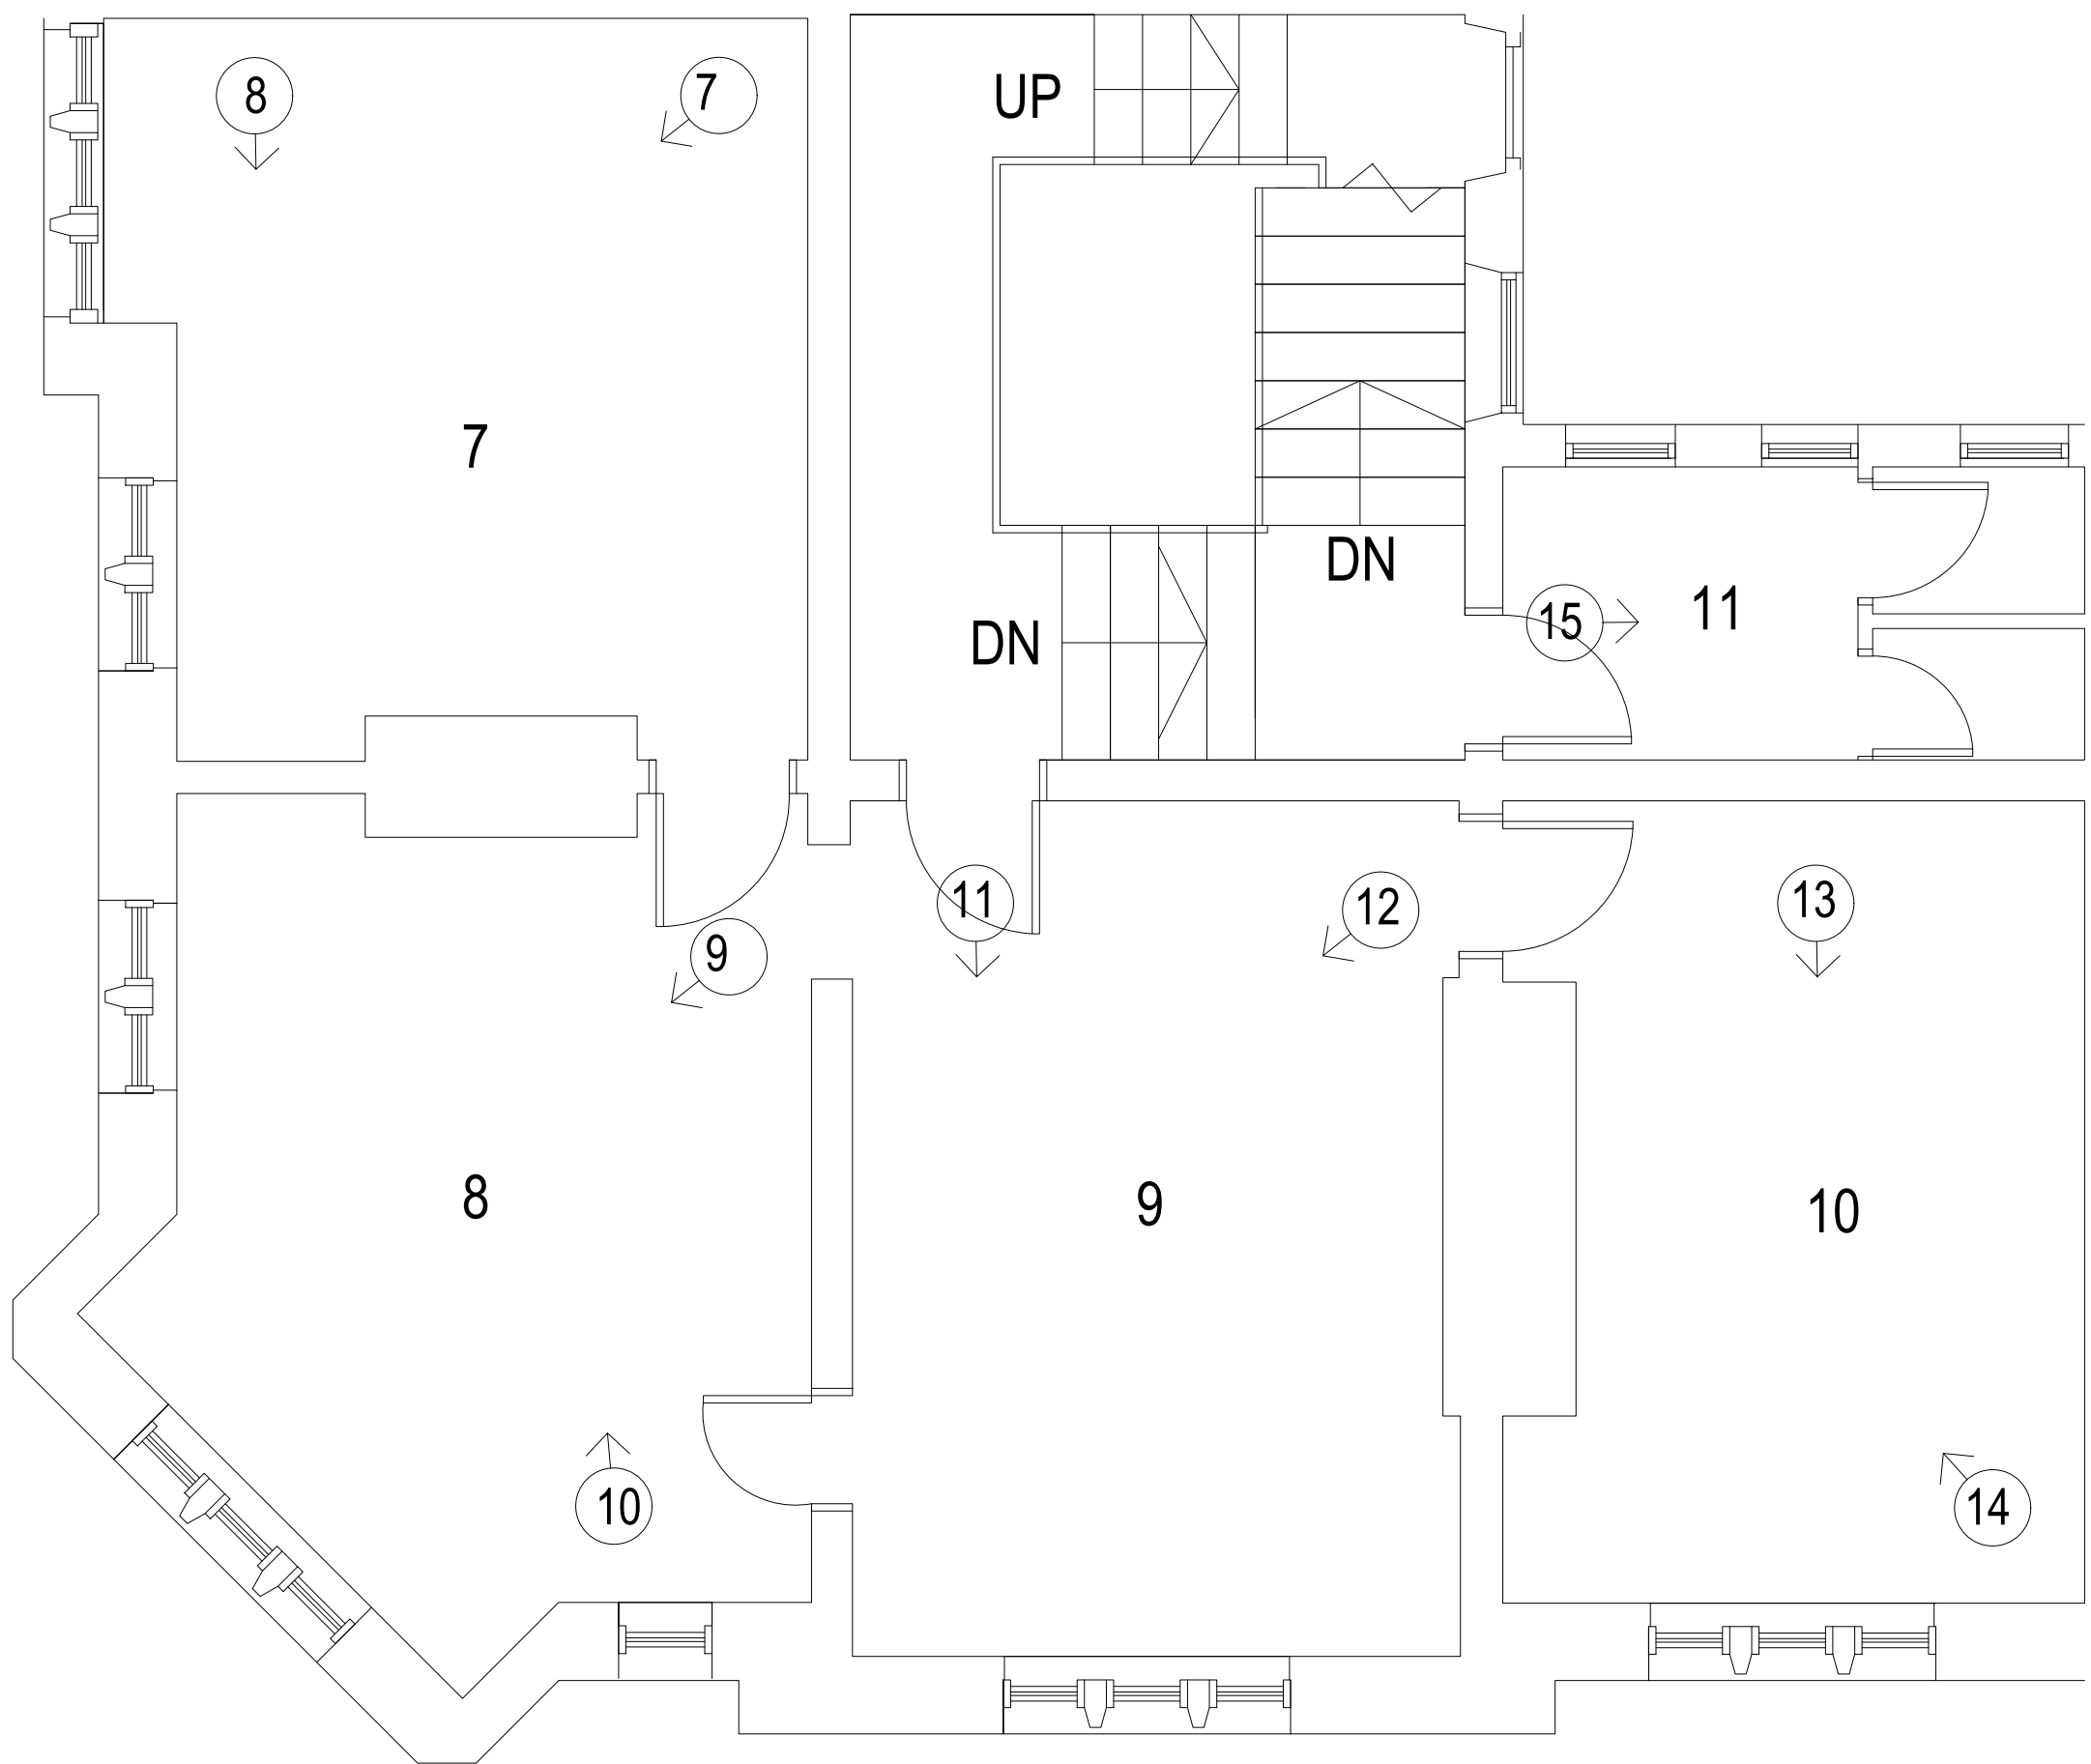


SECOND FLOOR PLAN

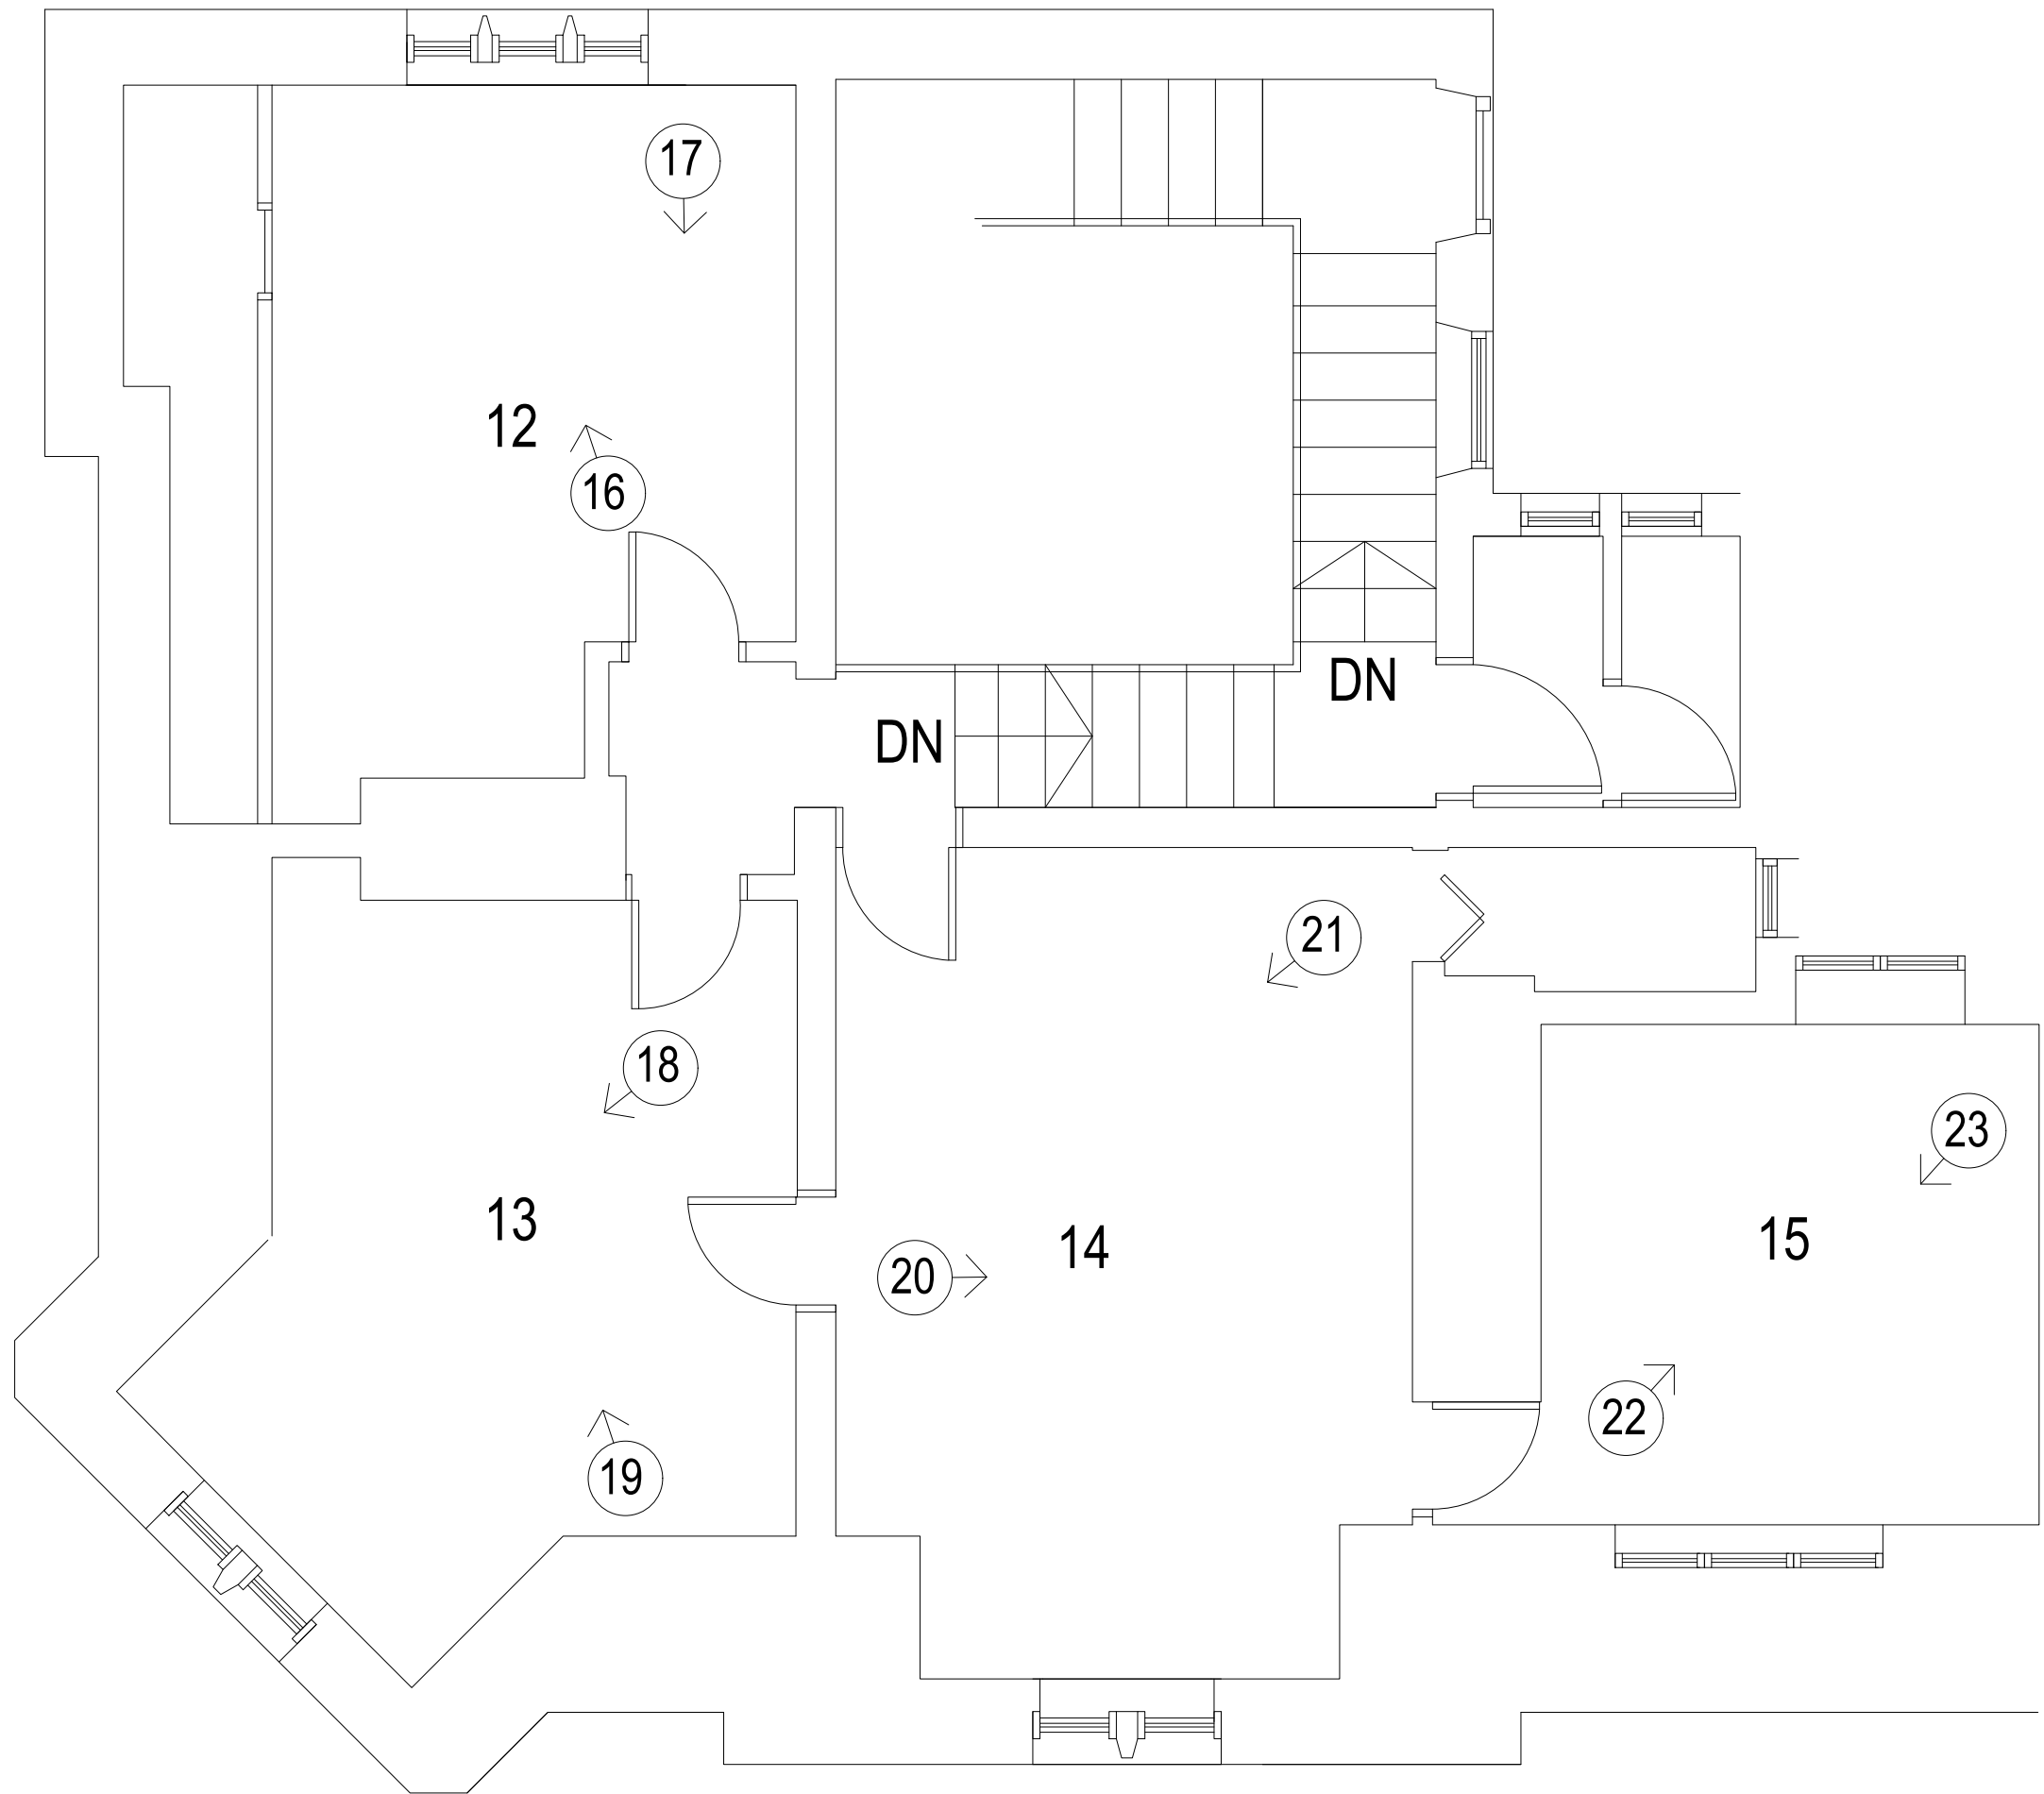

THIRD FLOOR PLAN

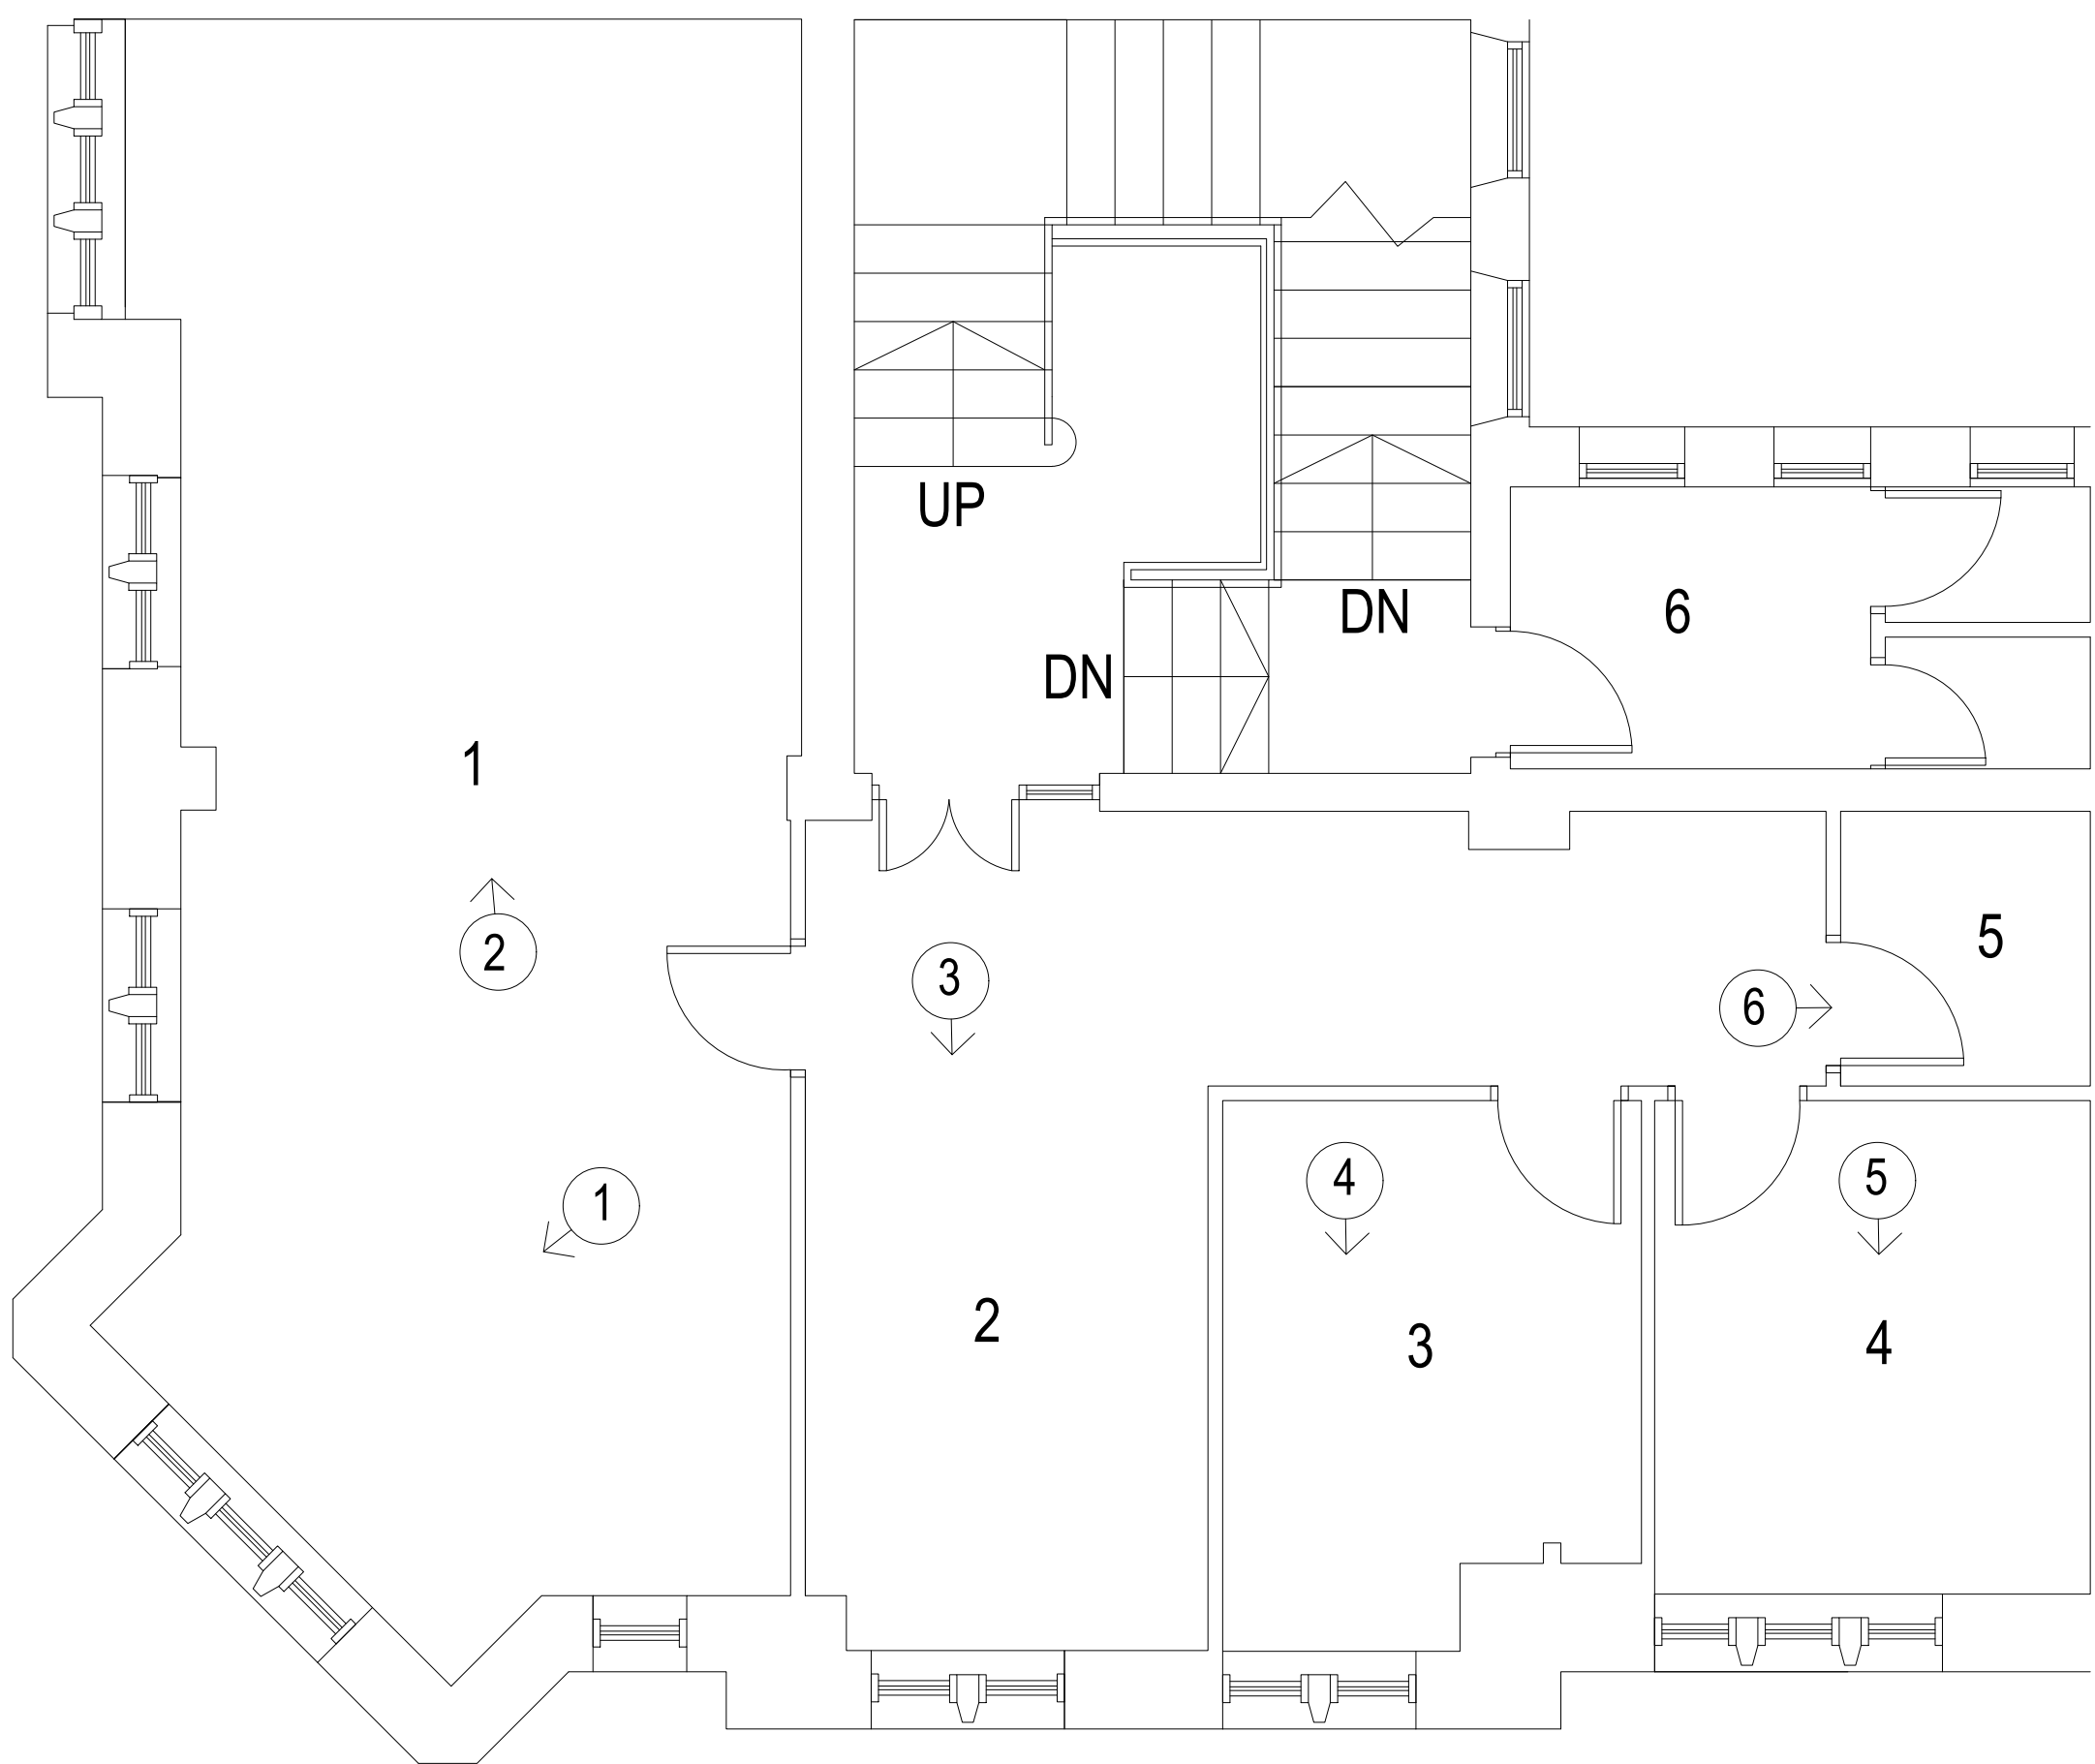


FIRST FLOOR PLAN

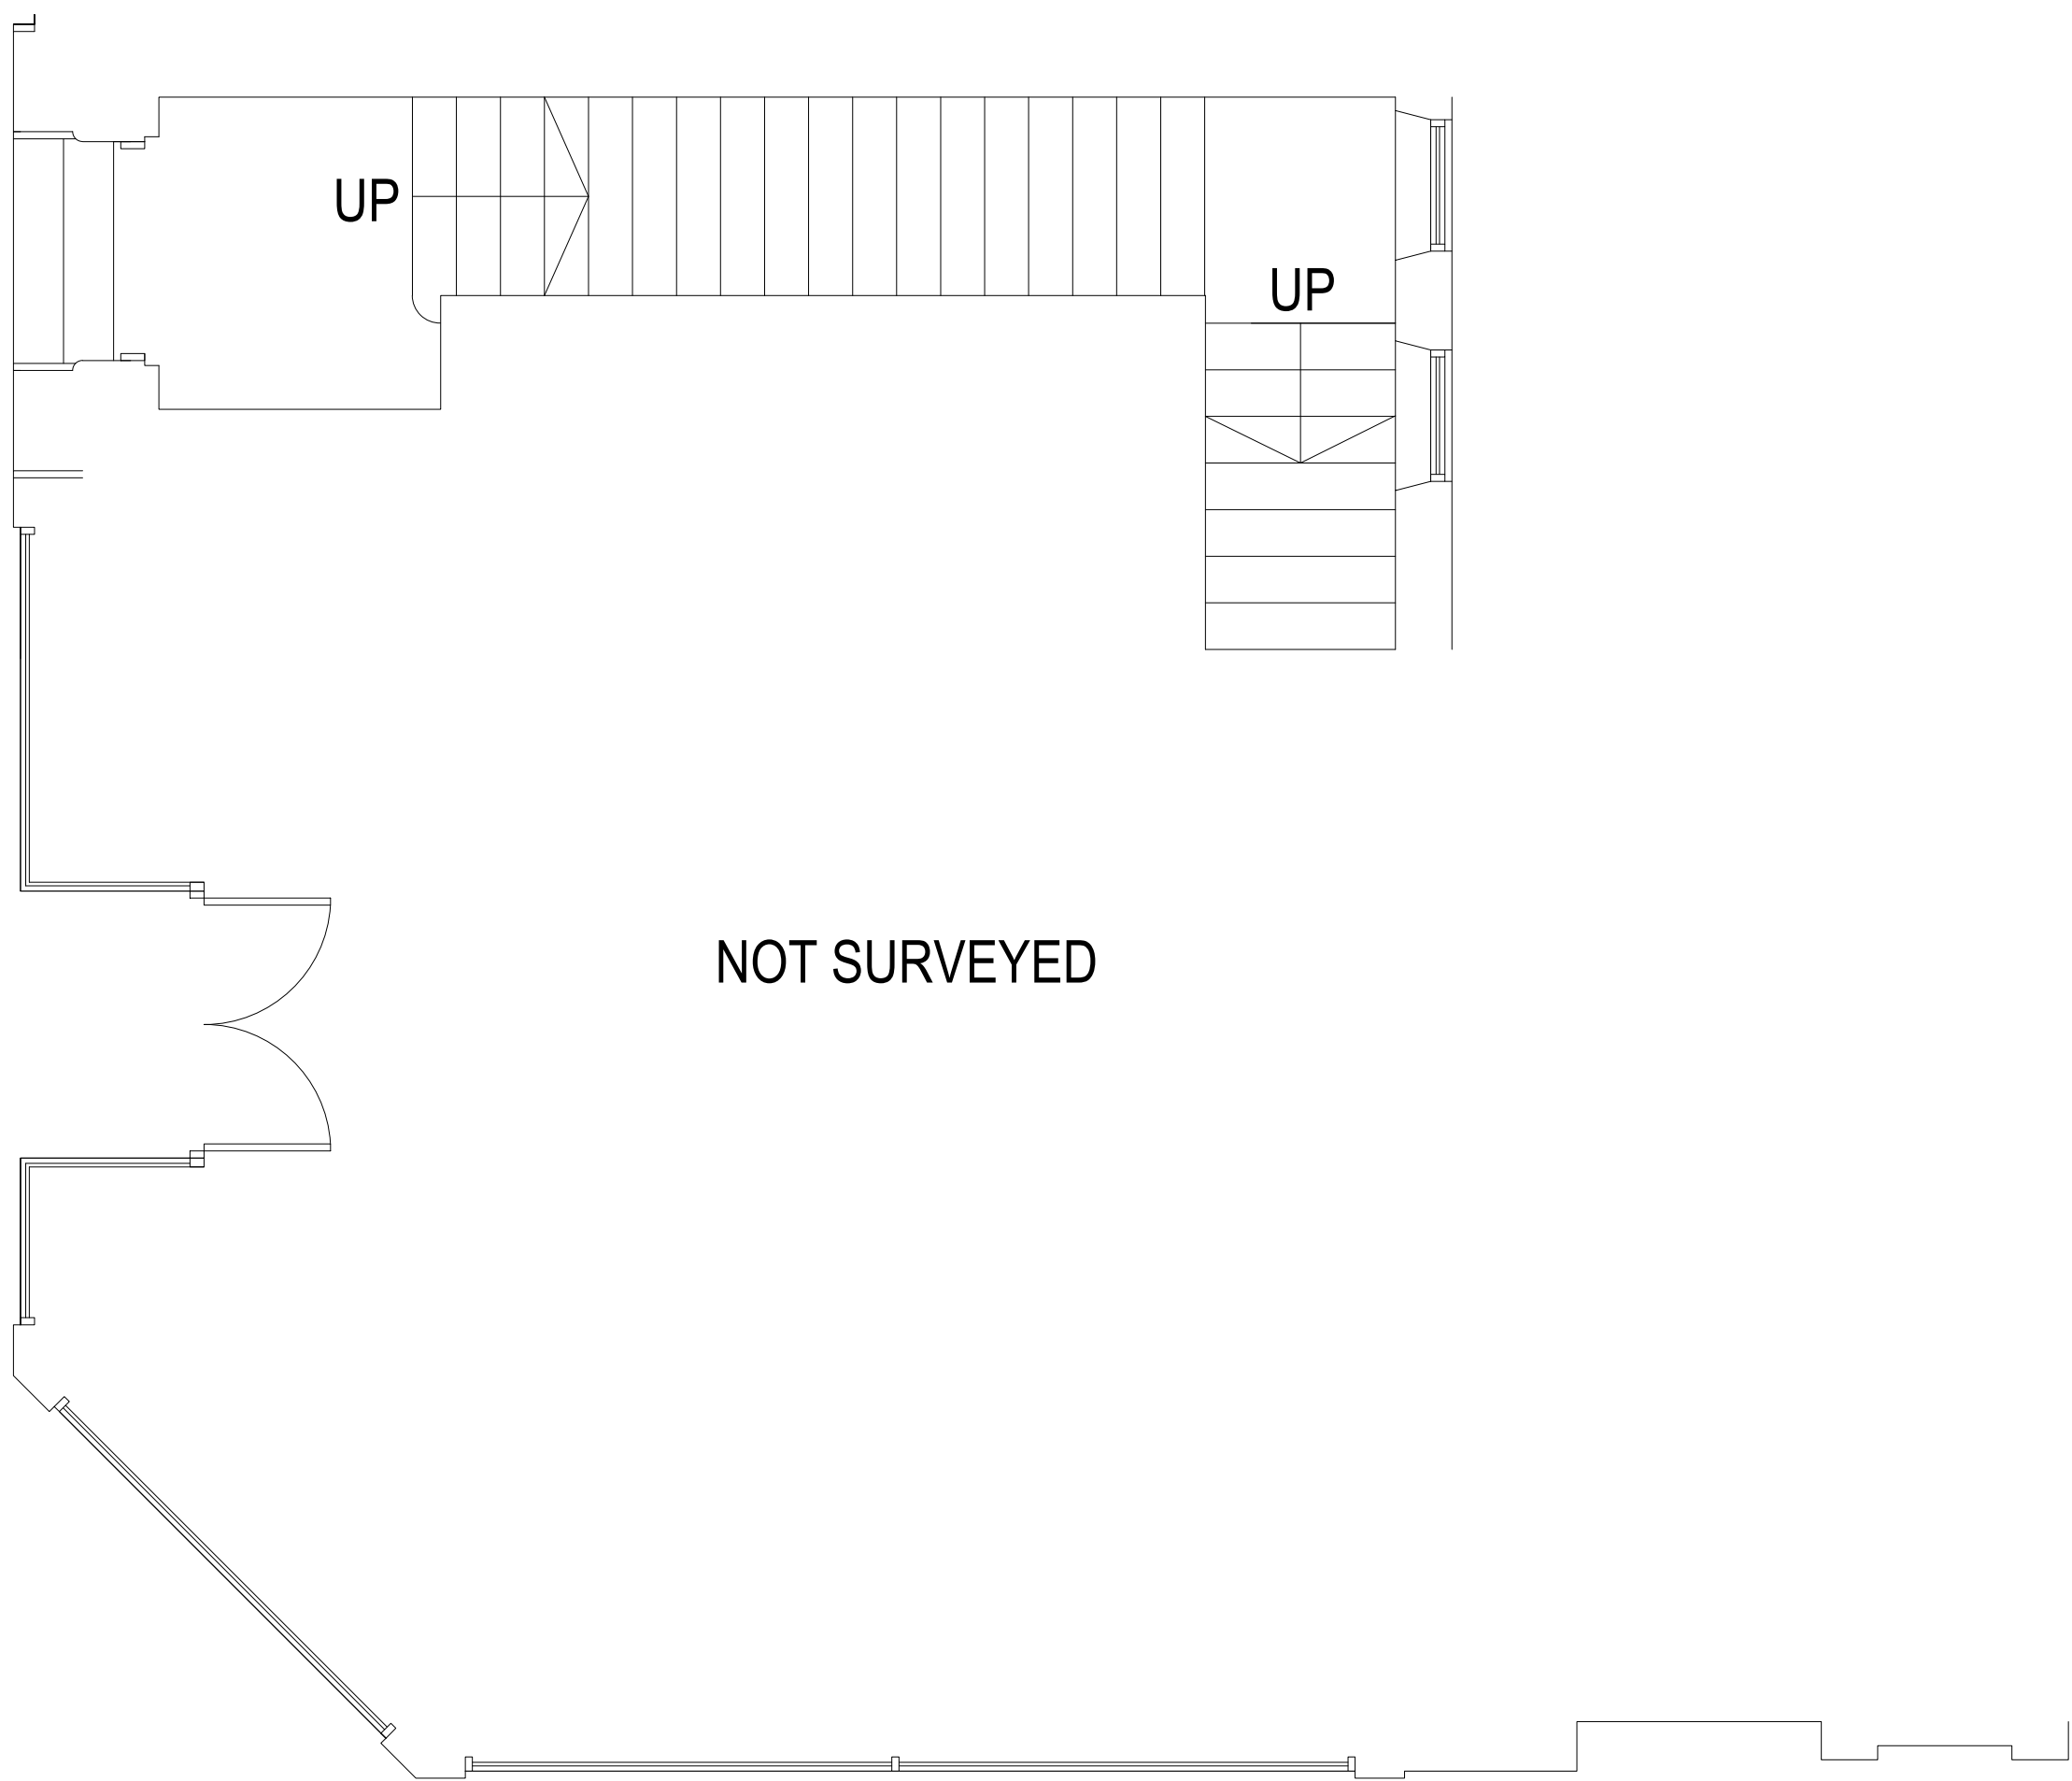

GROUND FLOOR PLAN

IF IN ANY DOUBT PLEASE ASK THE ARCHITECT FOR CLARIFICATION.
DO NOT SCALE FROM DRAWING. ALL DIMENSIONS TO BE CHECKED ON SITE.
THE COPYRIGHT FOR THESE DRAWINGS REMAINS THE PROPERTY OF THE ARCHITECT. THEY MUST NOT BE REPRODUCED IN ANY WAY WITHOUT THE ARCHITECTS PRIOR WRITTEN CONSENT.

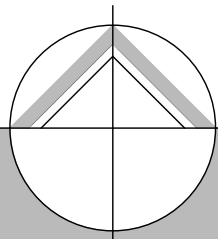

northern design
partnership

Chartered Architects
The Chapel, Millmoor Road,
Meltham, Holmfirth, HD9 5JU

www.northerndesignpartnership.co.uk
Instagram: @northerndesignp
Telephone: (01484) 854848

client	HD CENTRAL		
project	CHANGE OF USE OP UPPER FLOORS INTO APARTMENTS 69-71 NEW STREET HUDDERSFIELD HD1 2BQ		
drawing	EXISTING PLANS (WITH APPENDIX PHOTOGRAPH REFERENCES)		
revision	notes	date	drawn
*	*	*	*
scale :	1:100 AT A1	10.24	MG
project no.	drawing no.	revision	
2388	01		