



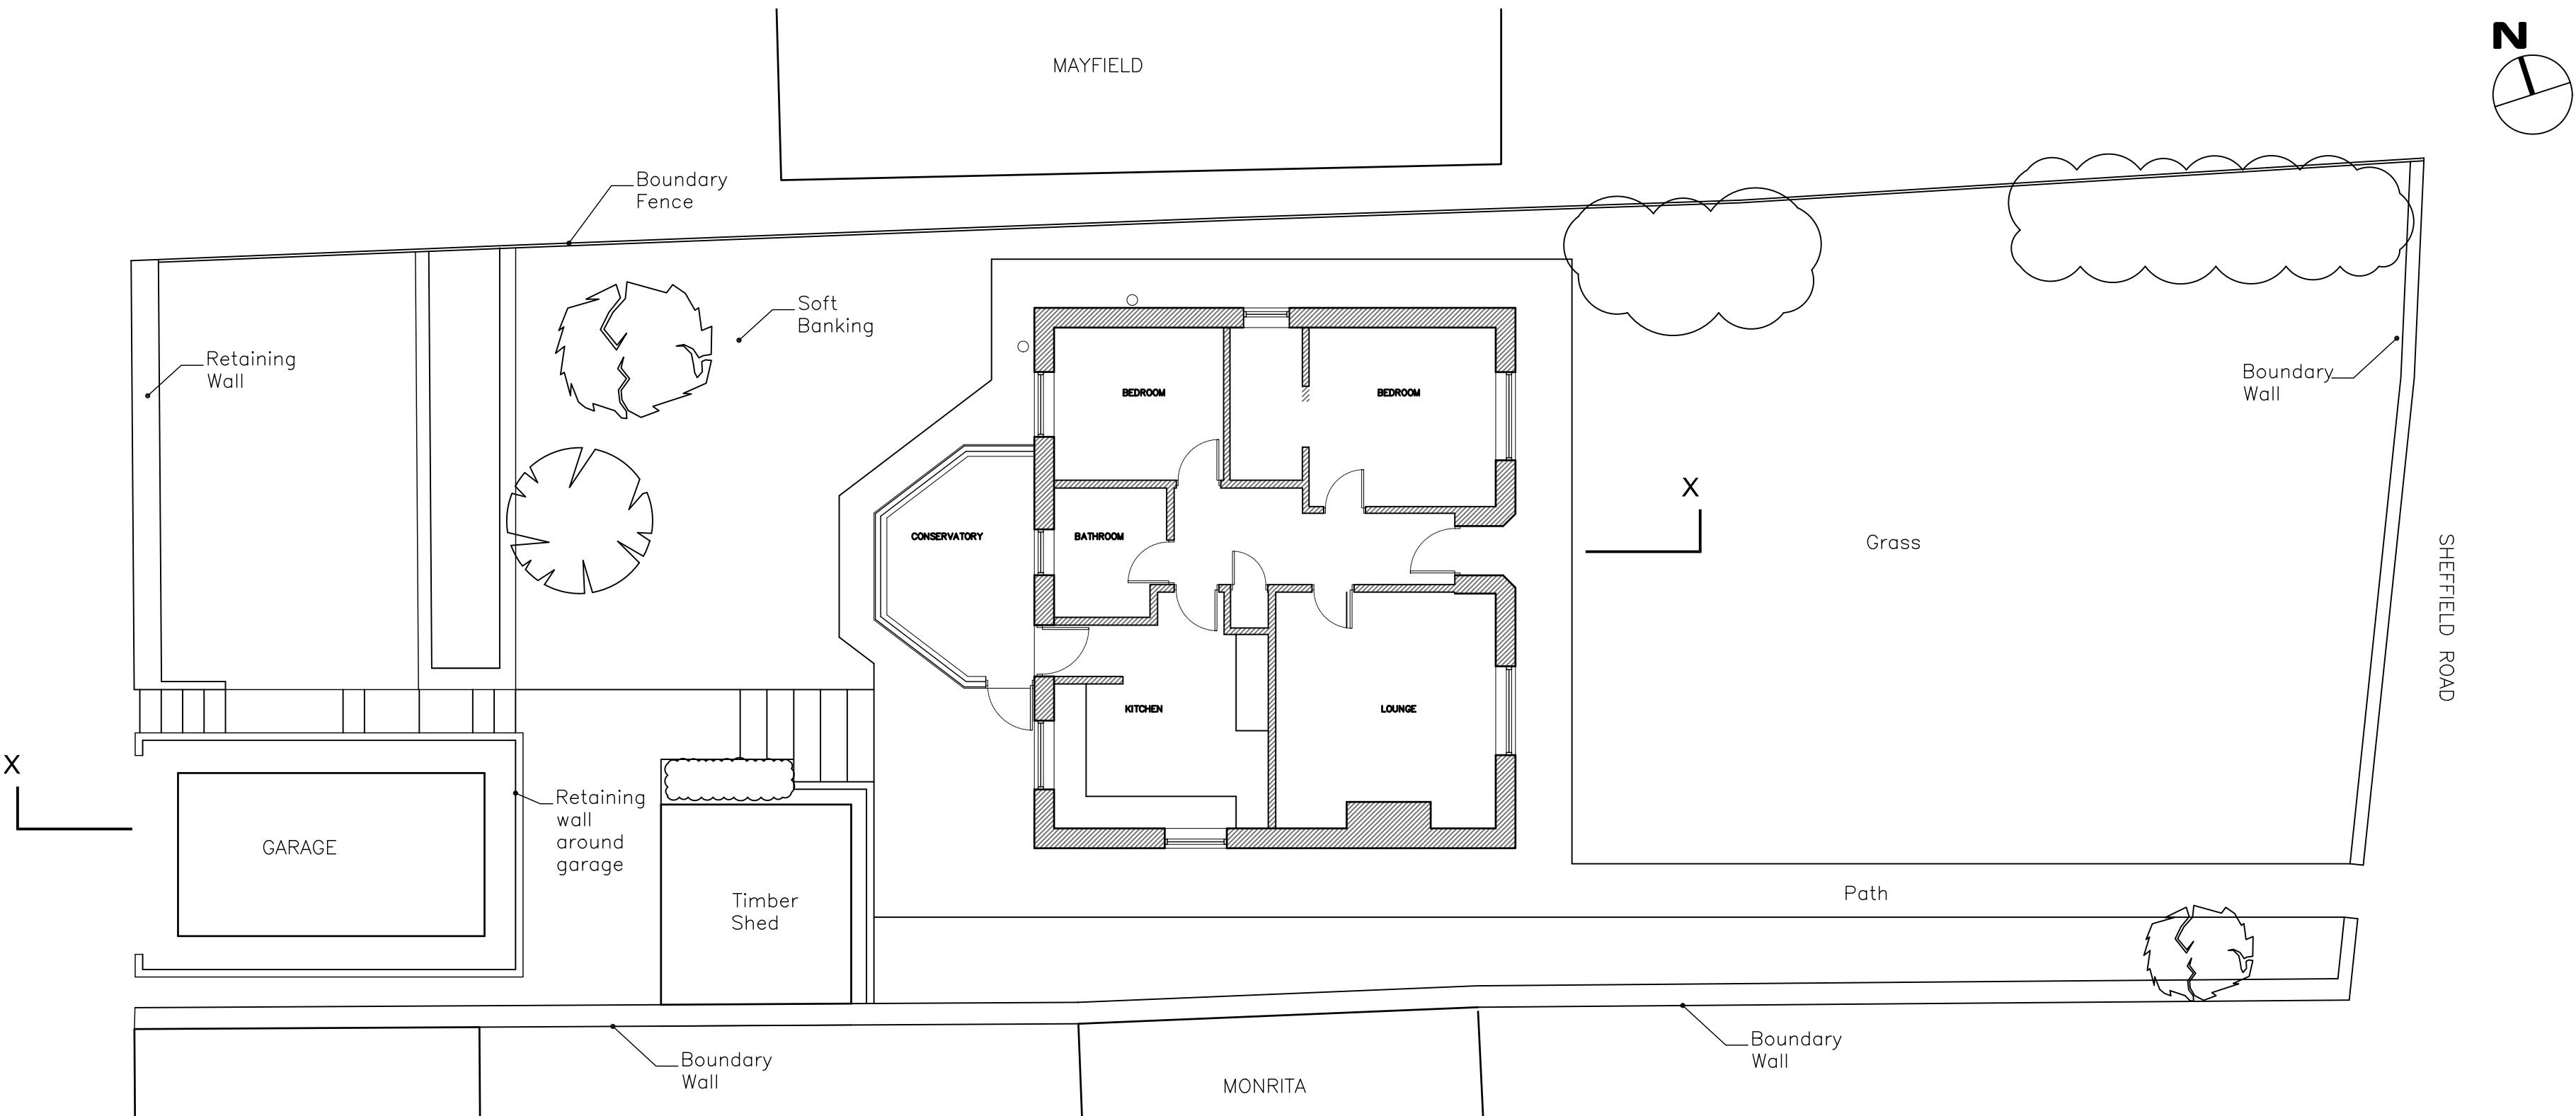


GROUND FLOOR PLAN

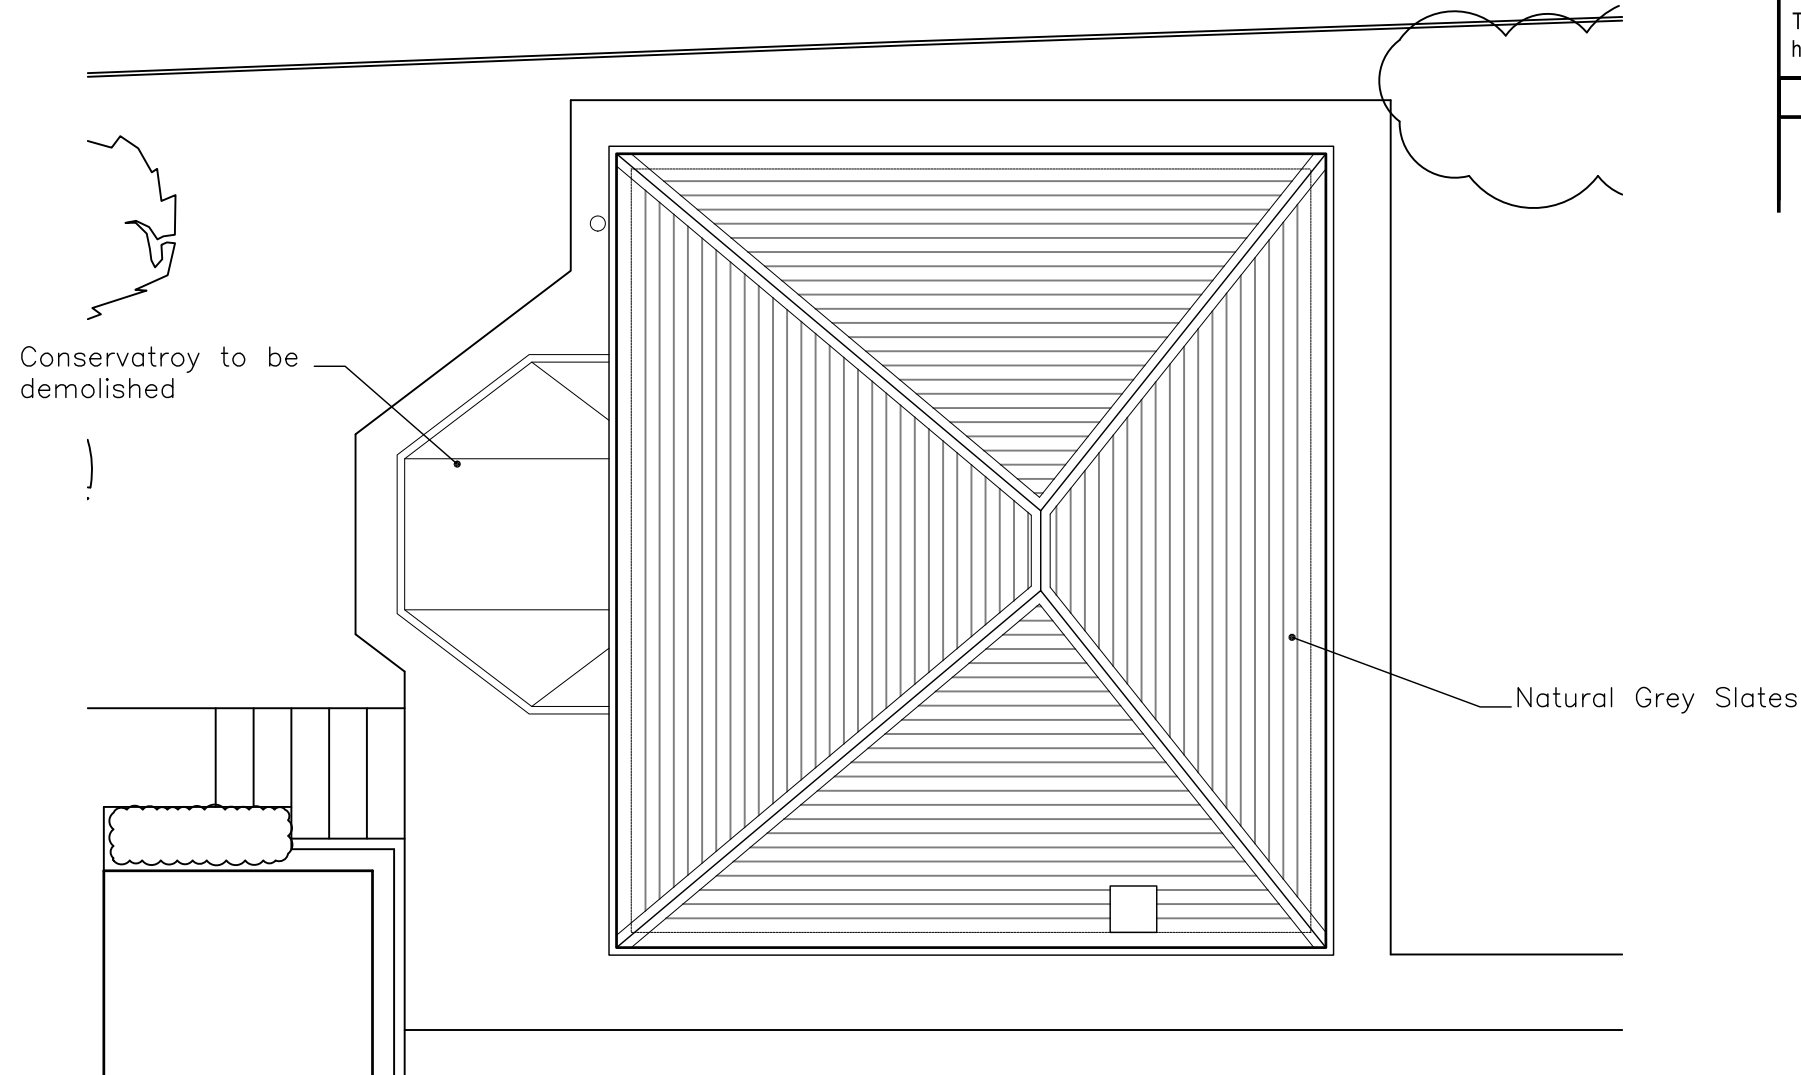


ROOF PLAN

Construction staff and operatives must ensure the principal contractor has provided thorough and accurate information on all health and safety aspects relating to the designs identified on this drawing including the review of:	
• Designers/contractors risk assessments • Method statements • Permit to work • Pre construction information	
The designers note that the following health and safety risks relating to this drawing have not been eliminated during the design process:	
ref	residual risk

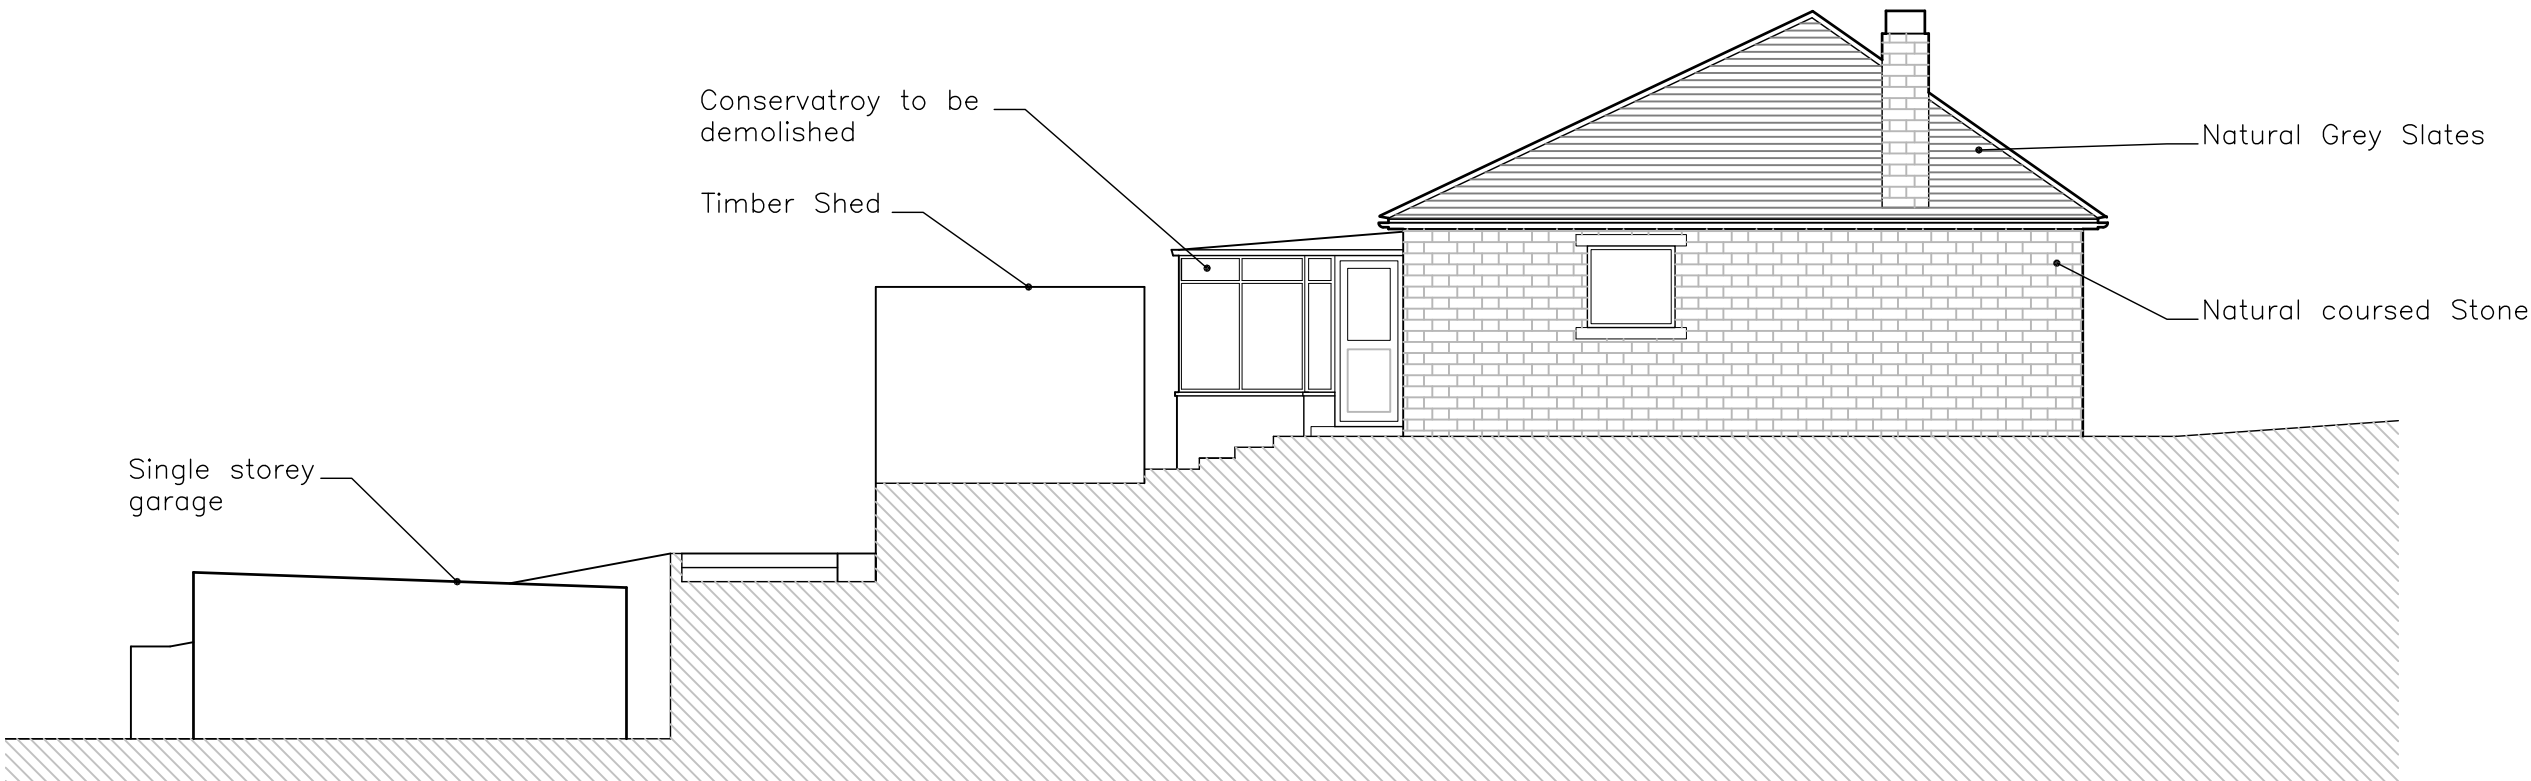


SIDE ELEVATION (SOUTH)

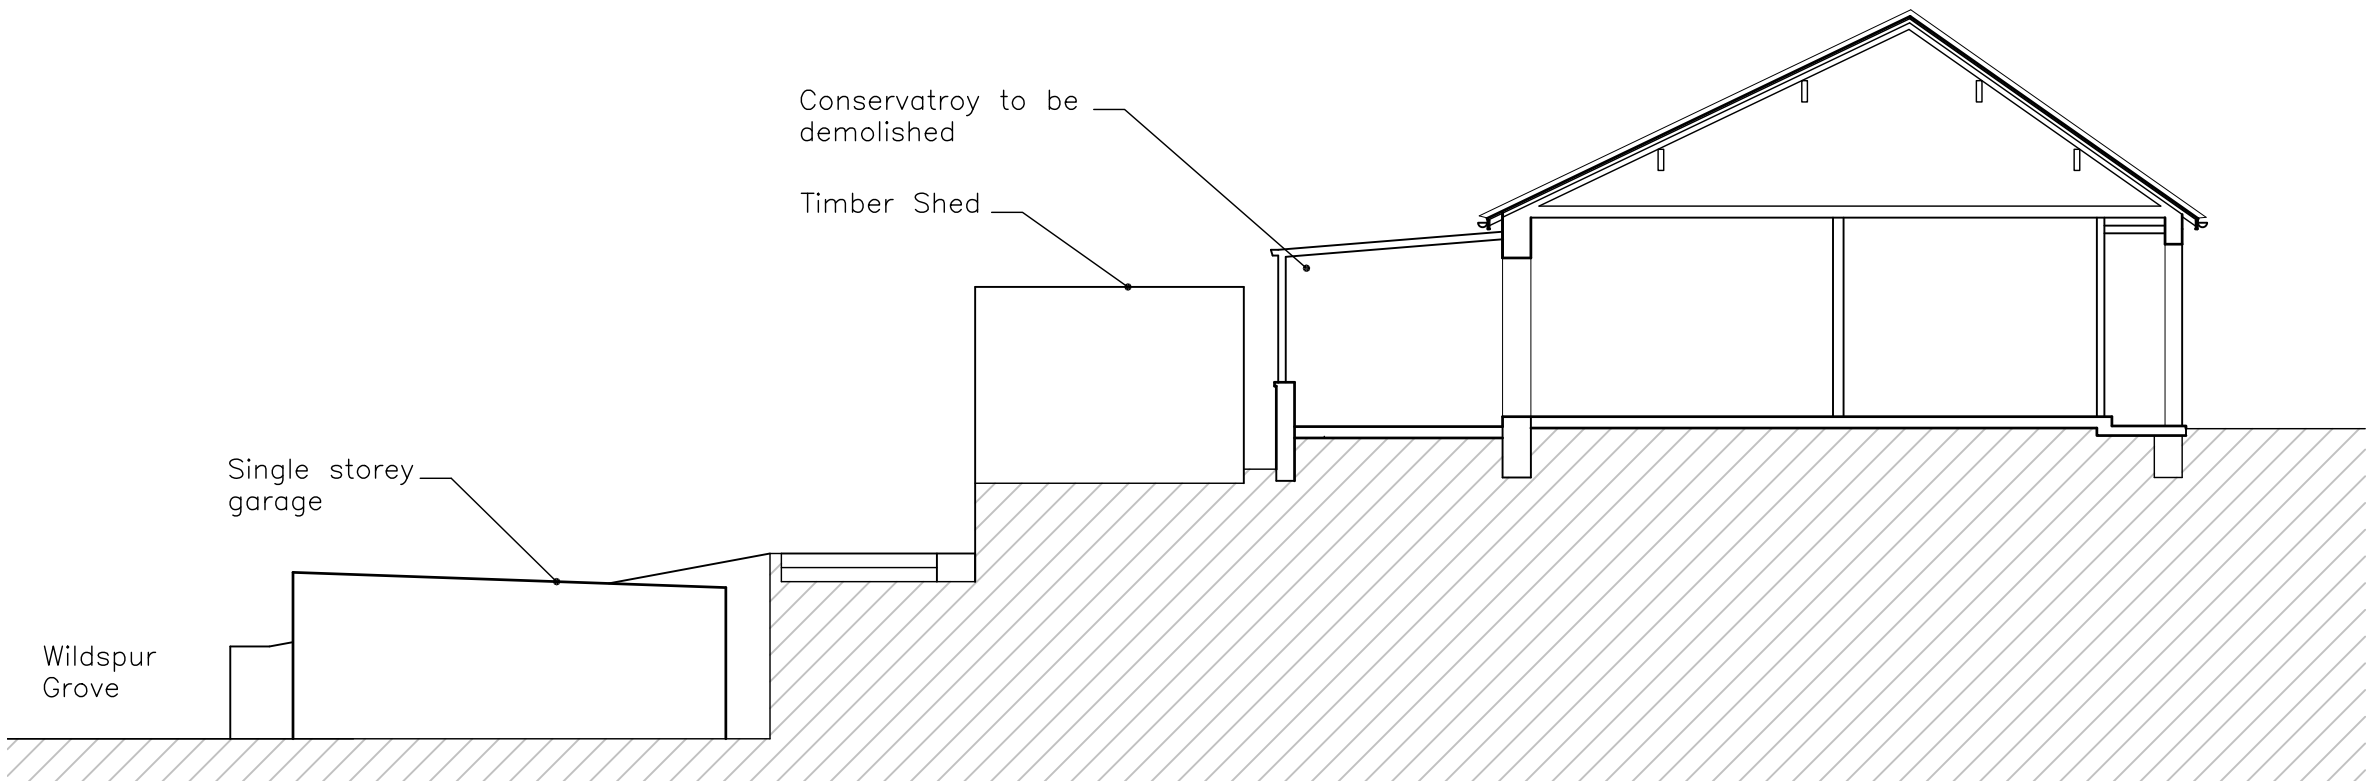


CROSS SECTION XX




FRONT ELEVATION

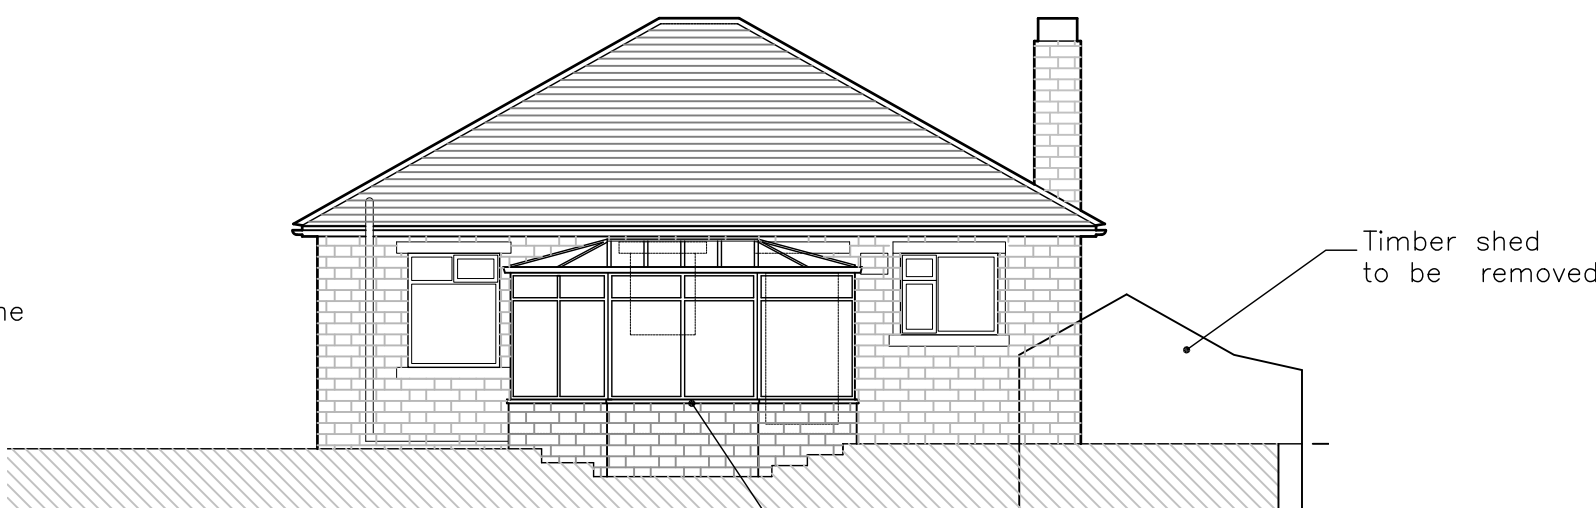

REAR ELEVATION

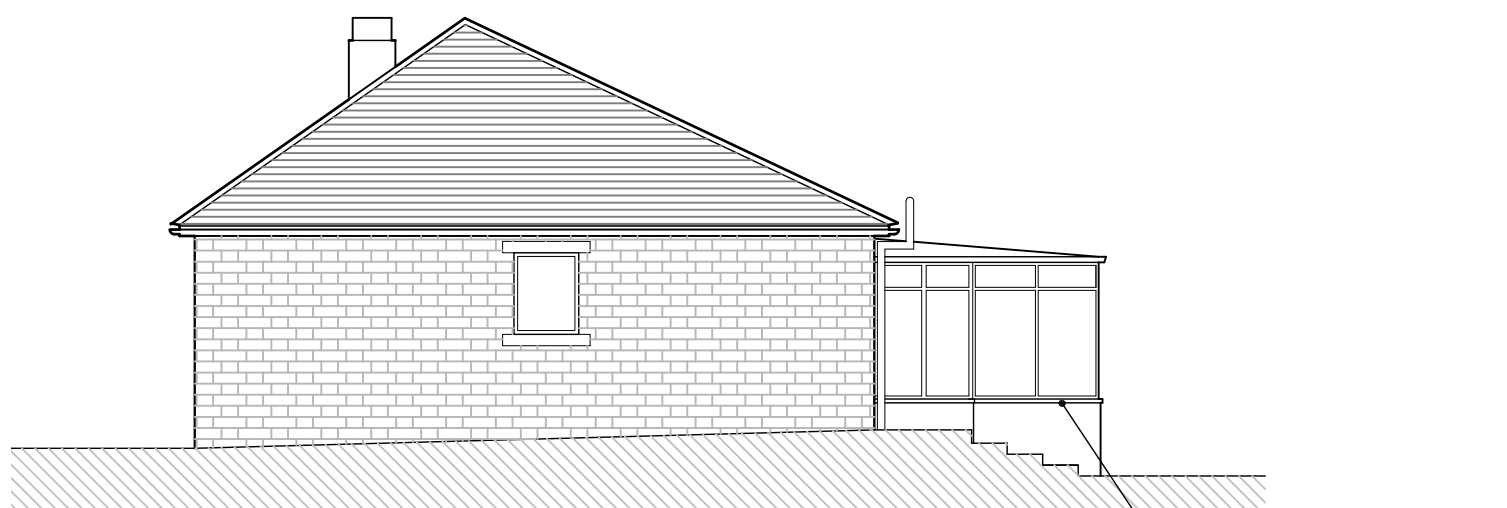

SIDE ELEVATION (NORTH)

 

revision	date	by	chk

All dimensions to be verified on site and the Architect informed of any discrepancy. All drawings and specifications should be read in conjunction with the Health and Safety Plan; all conflicts should be reported to the CDM Co-ordinator.
This drawing is the Property of Holme Architecture Limited ©
DO NOT SCALE FROM THIS DRAWING

☐ preliminary	☐ comment	☐ construction
☐ planning	☐ tender	☐ record

holmearchitecture
17a Chapelgate · Scholes · Holmfirth · HD9 1SX
tel: 07975977532
matt@holmearchitecture.com
www.holmearchitecture.com

Neil and Angela Bellas
Mount View, New Mill

drawn by	checked by	date	scale @ A1
MC	MC	07.09.21	1:100

Proposed House Alteratons and
Garage

Existing Plans, Sections
and Elevations

project number	drawing number	revision
116	200	

cad reference: D:\02 Projects\116 Mount View, New Mill\02 Design\200 Existing Plans Sections and Elevations.dwg