




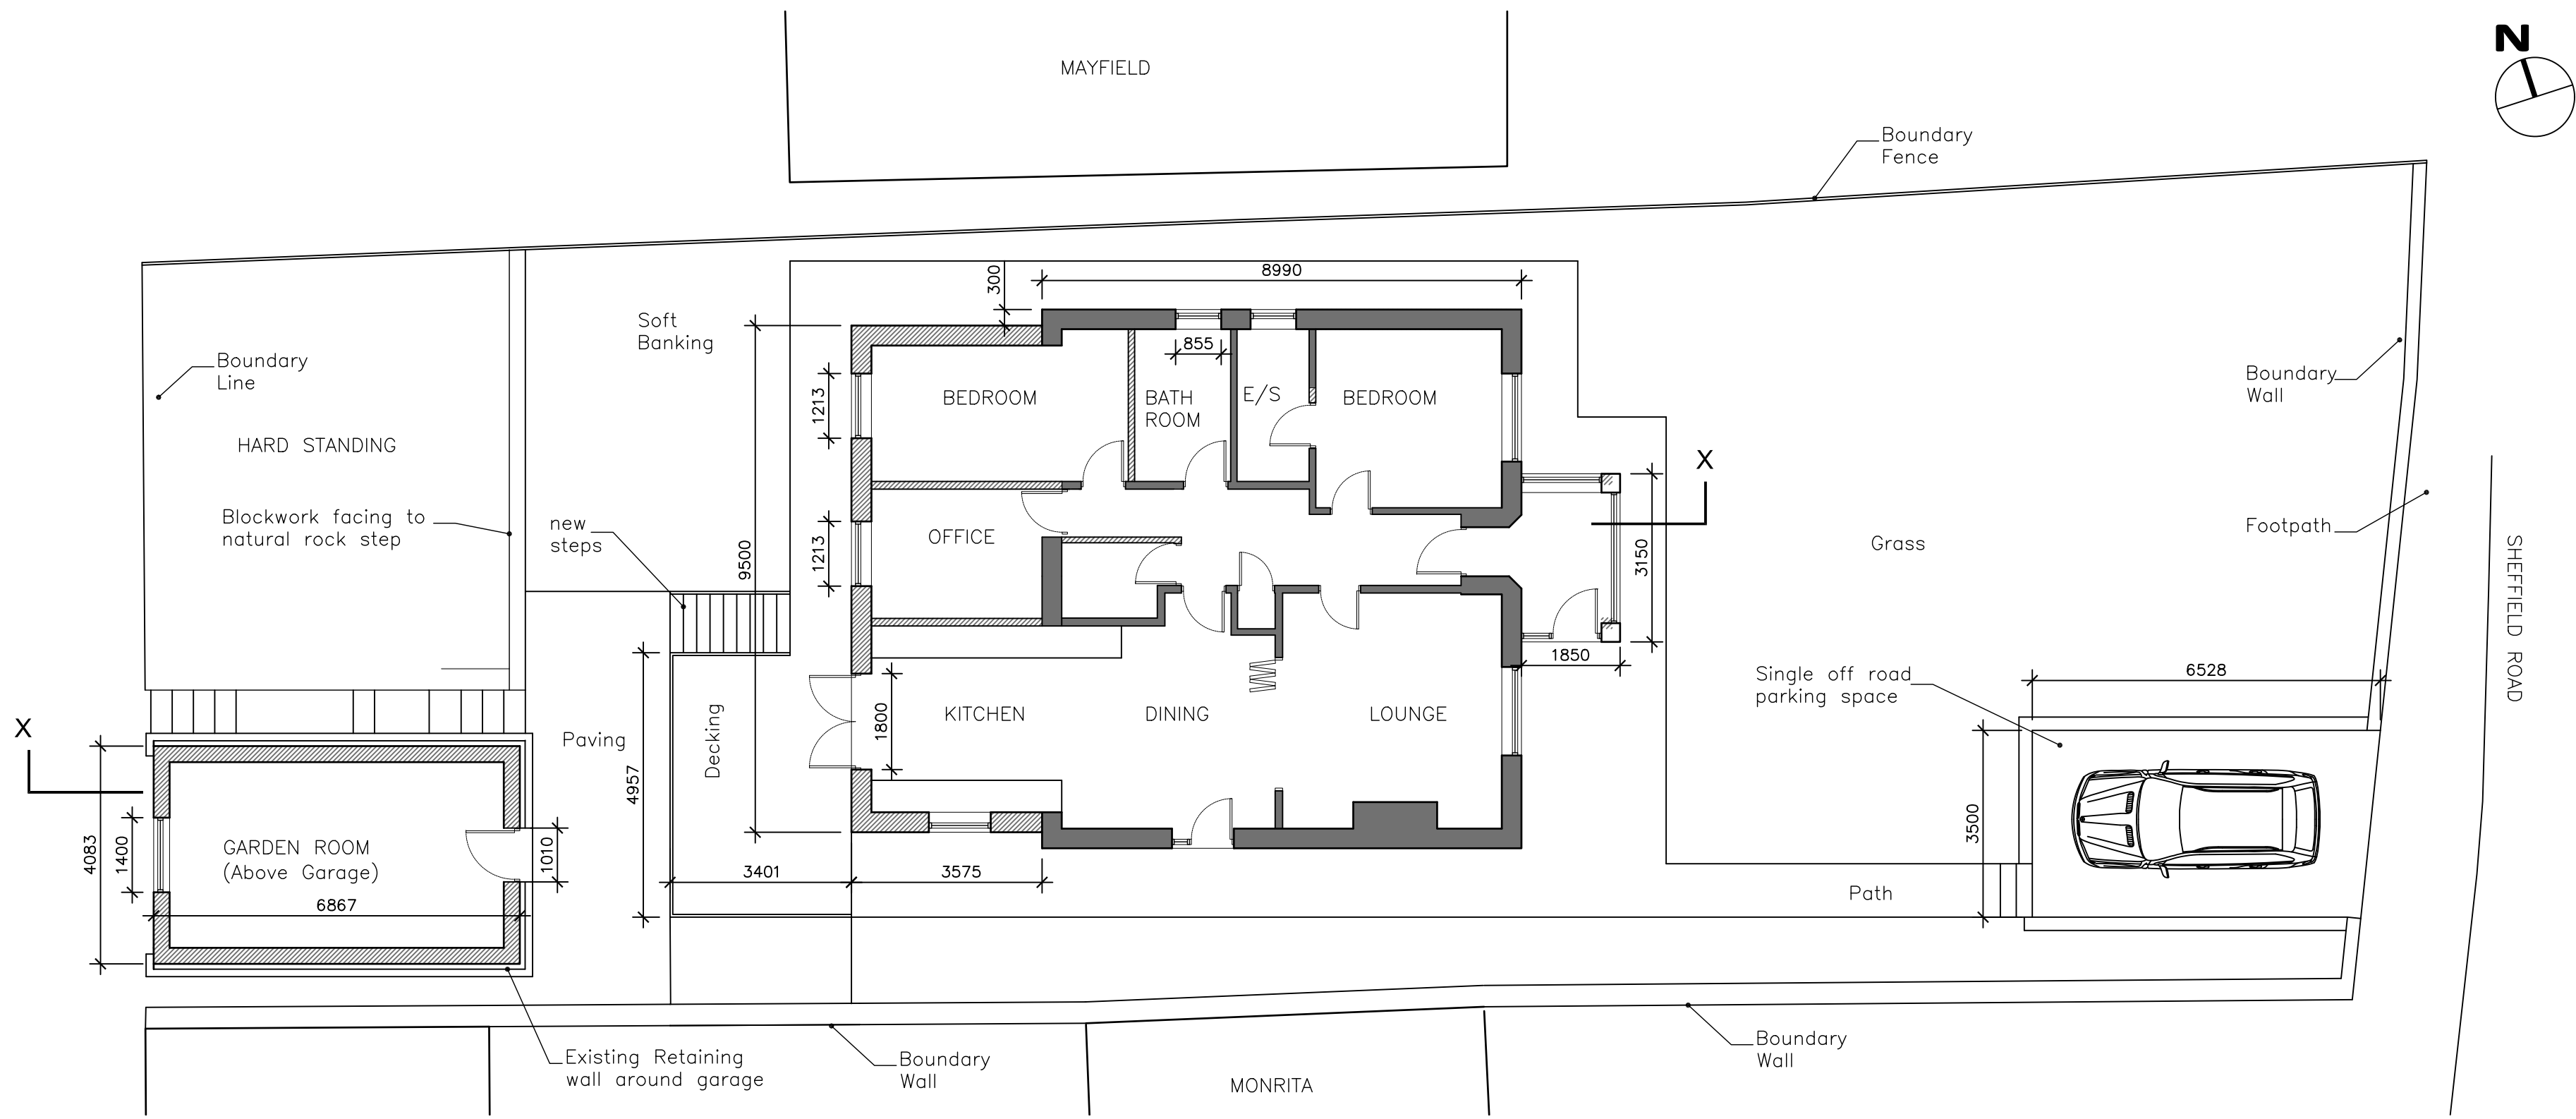


SITE AND GROUND FLOOR PLAN

 


Pitched roof to new extension in matching slates

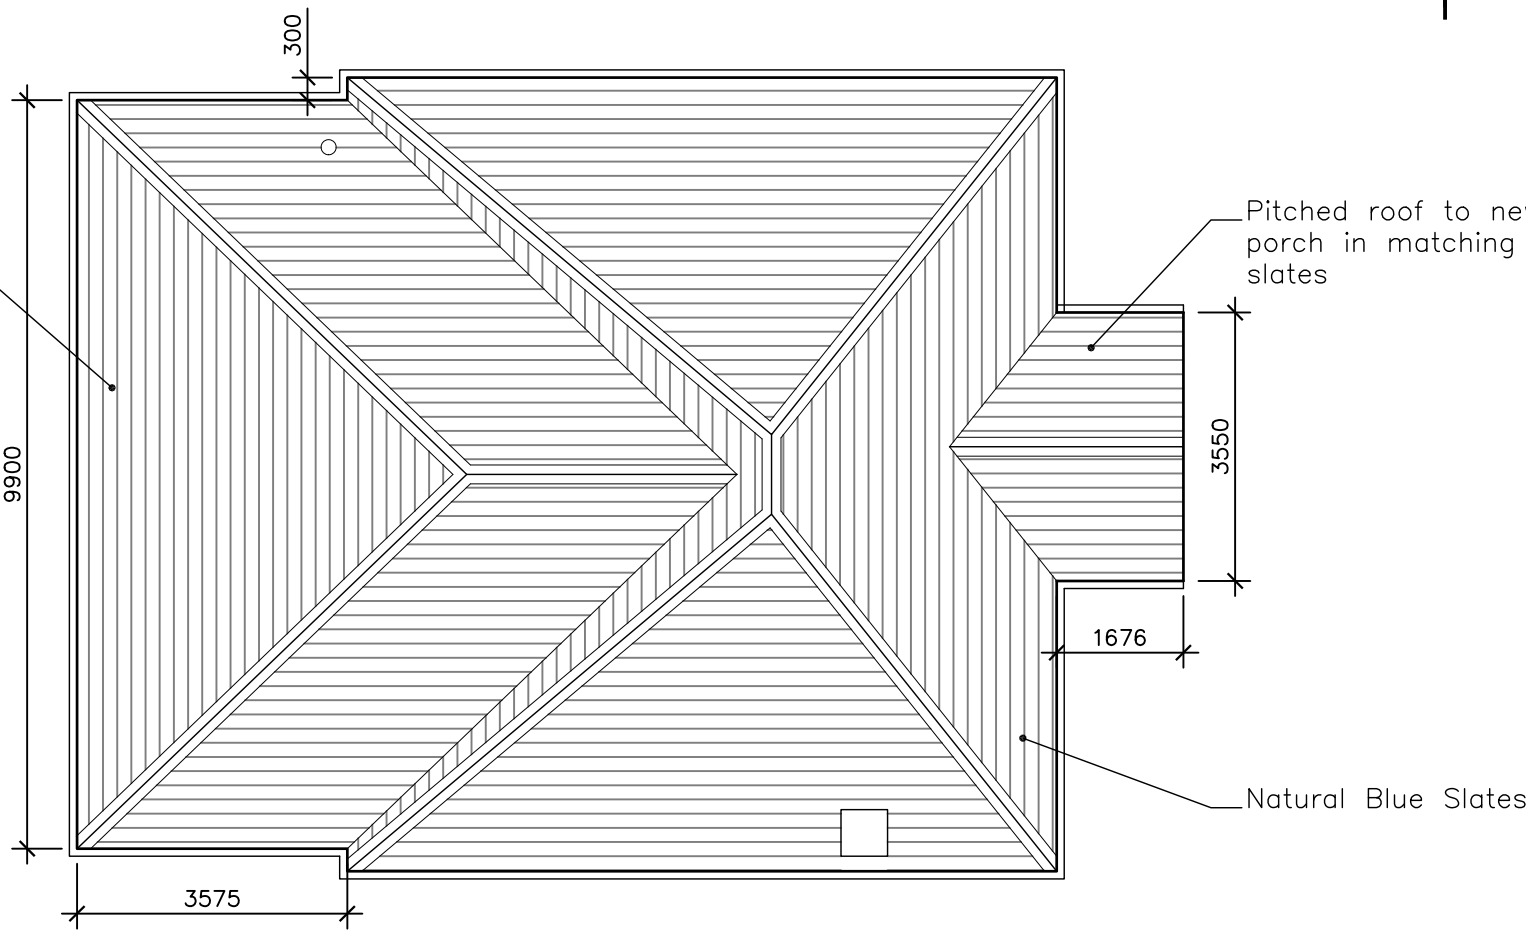


HOUSE ROOF PLAN

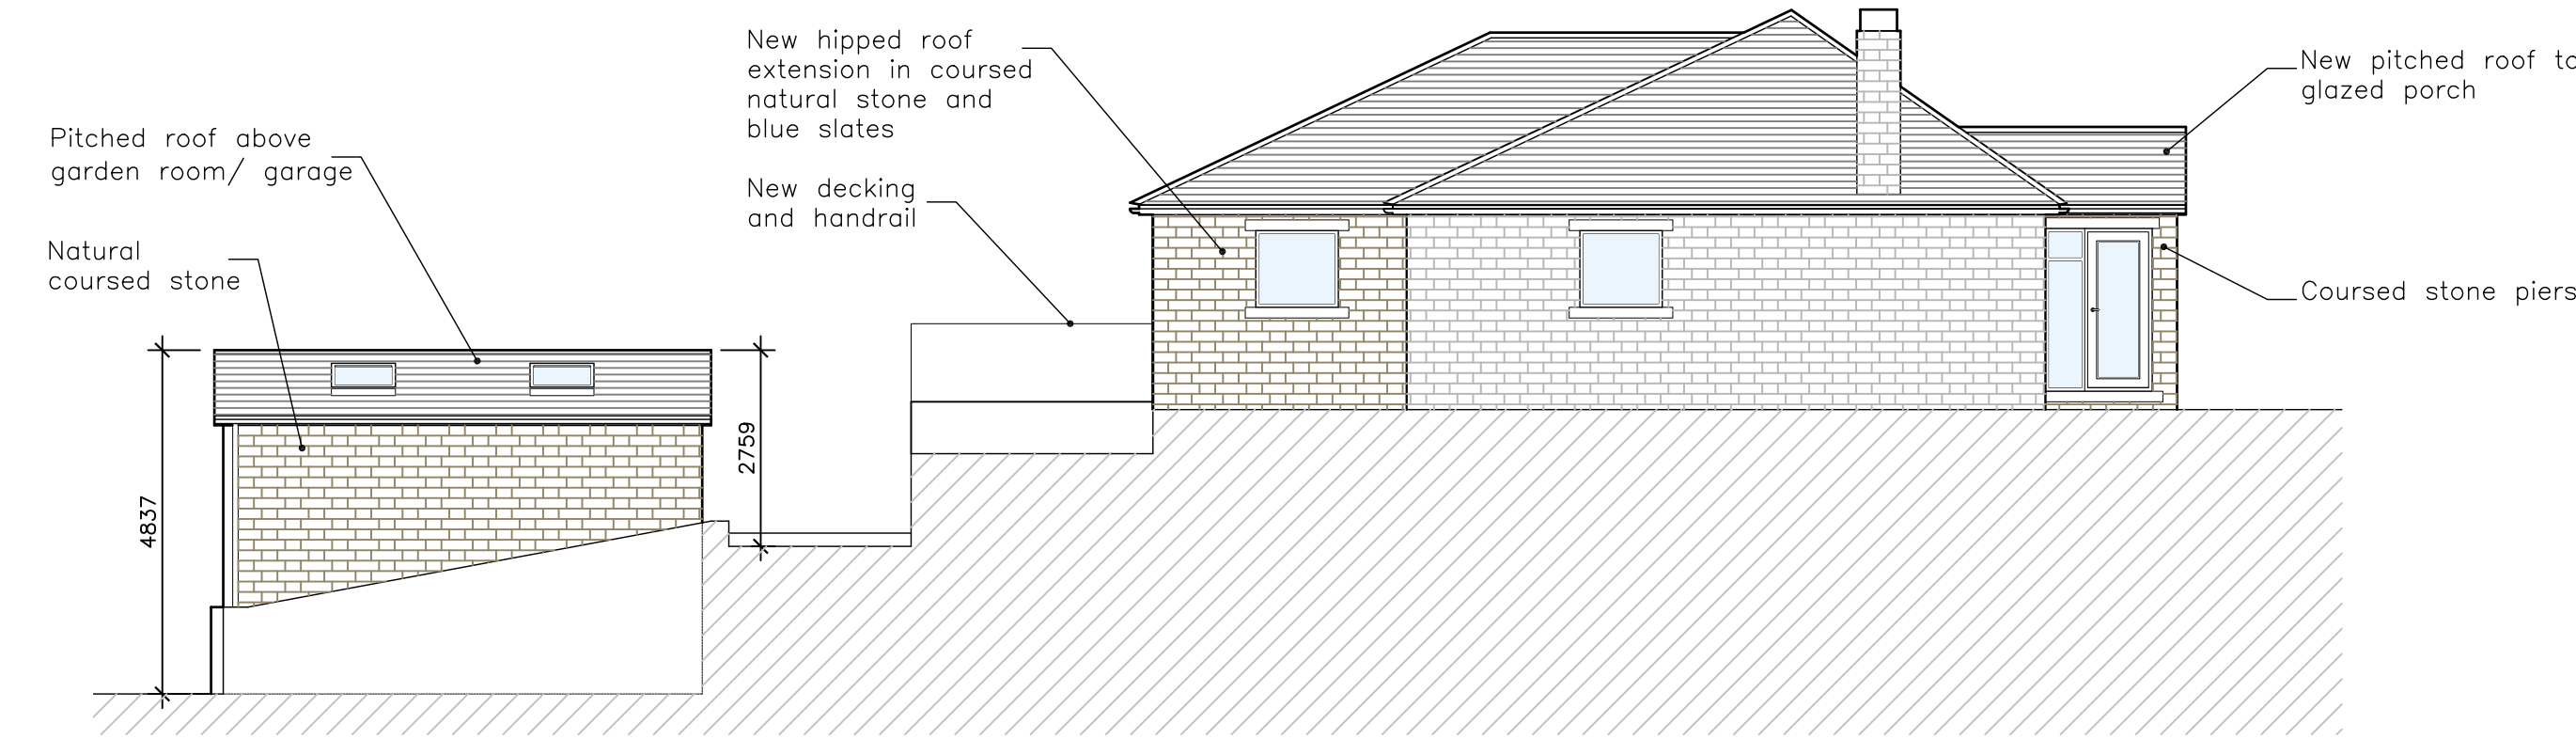


SIDE ELEVATION/SITE SECTION (SOUTH)

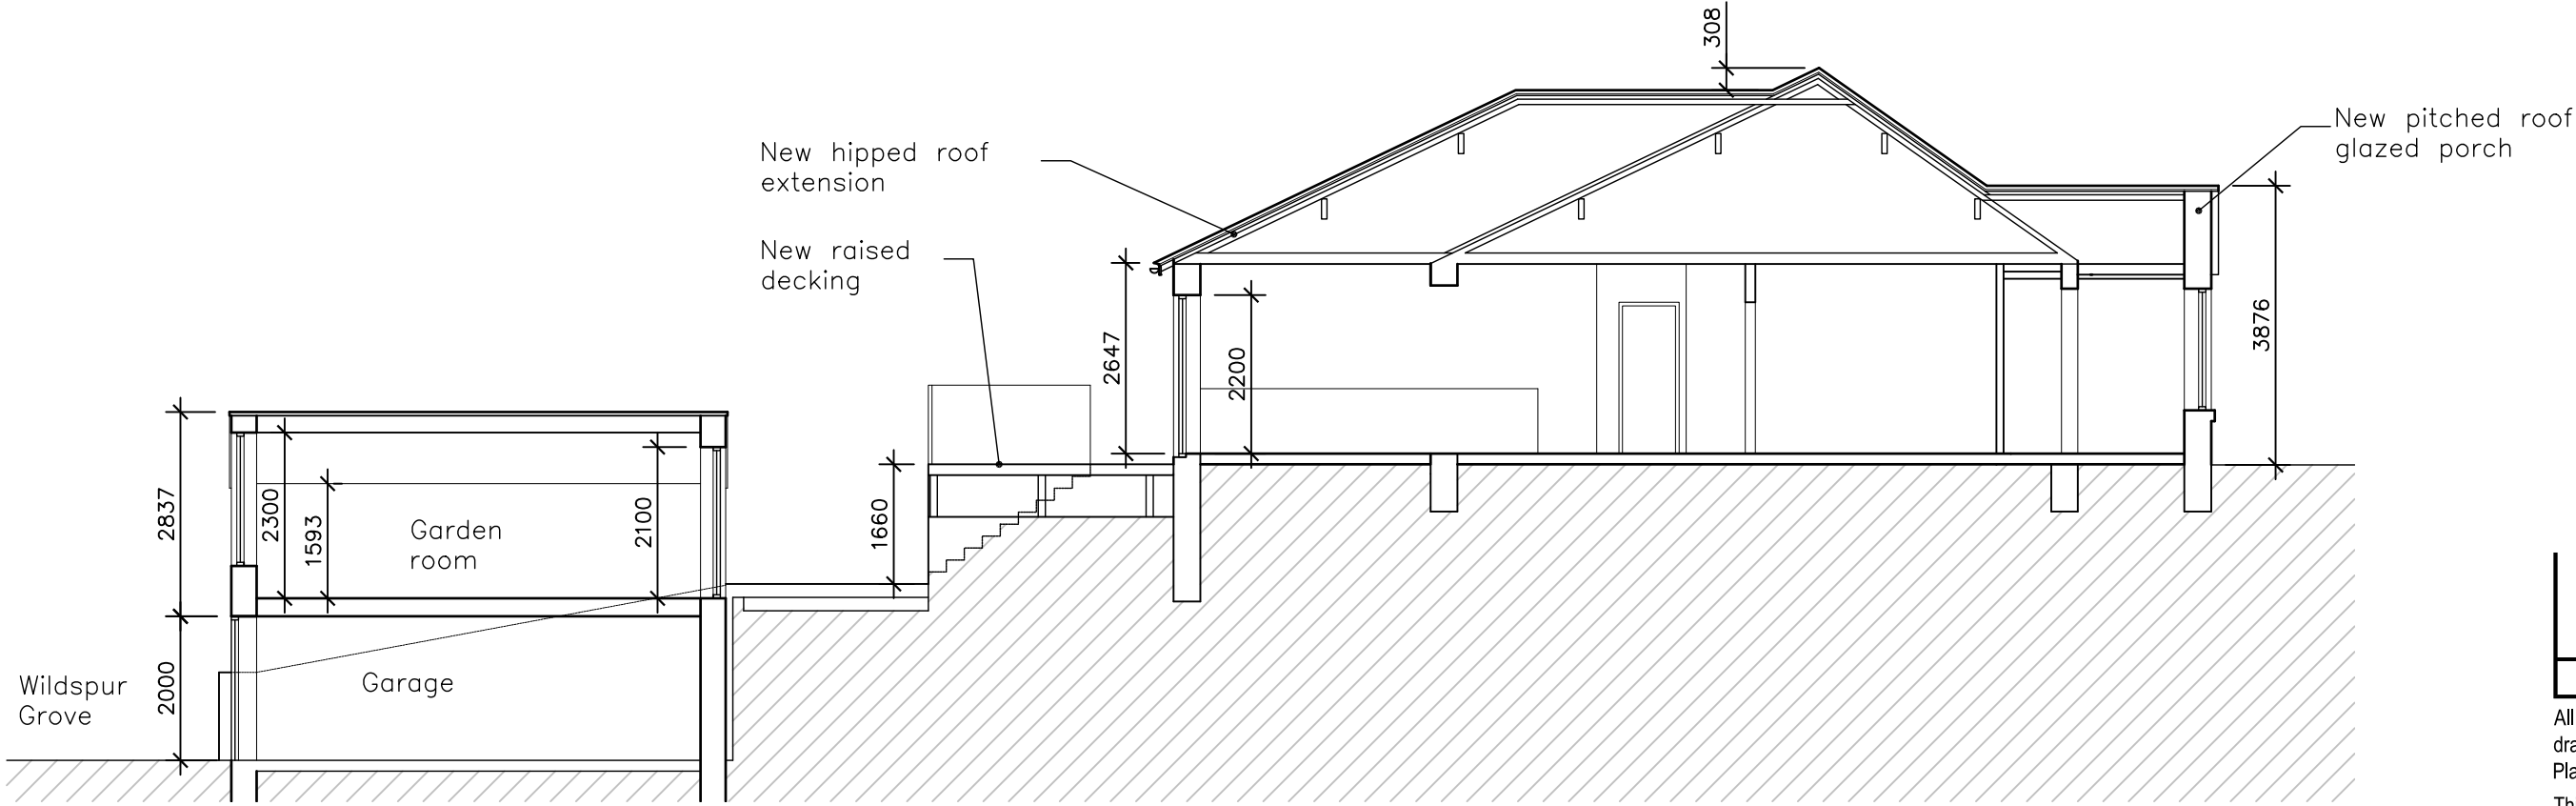

SITE CROSS SECTION XX

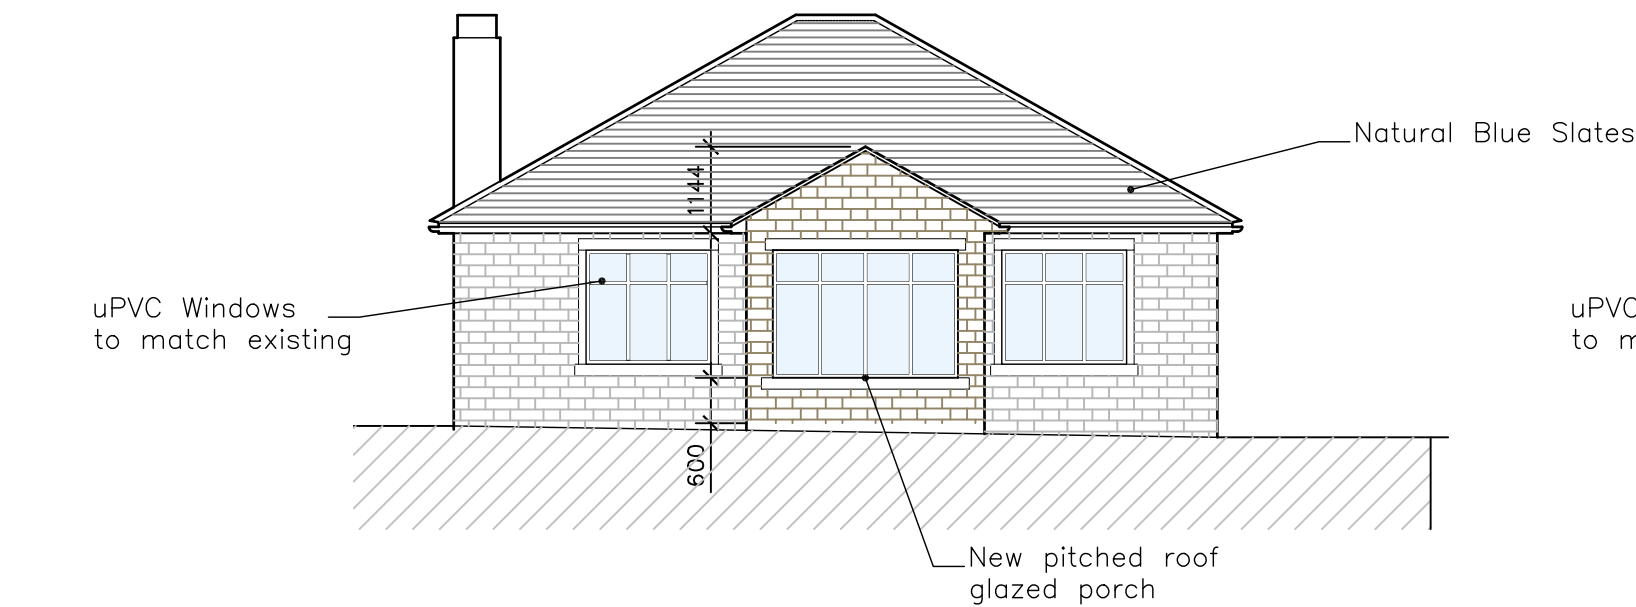


HOUSE FRONT ELEVATION

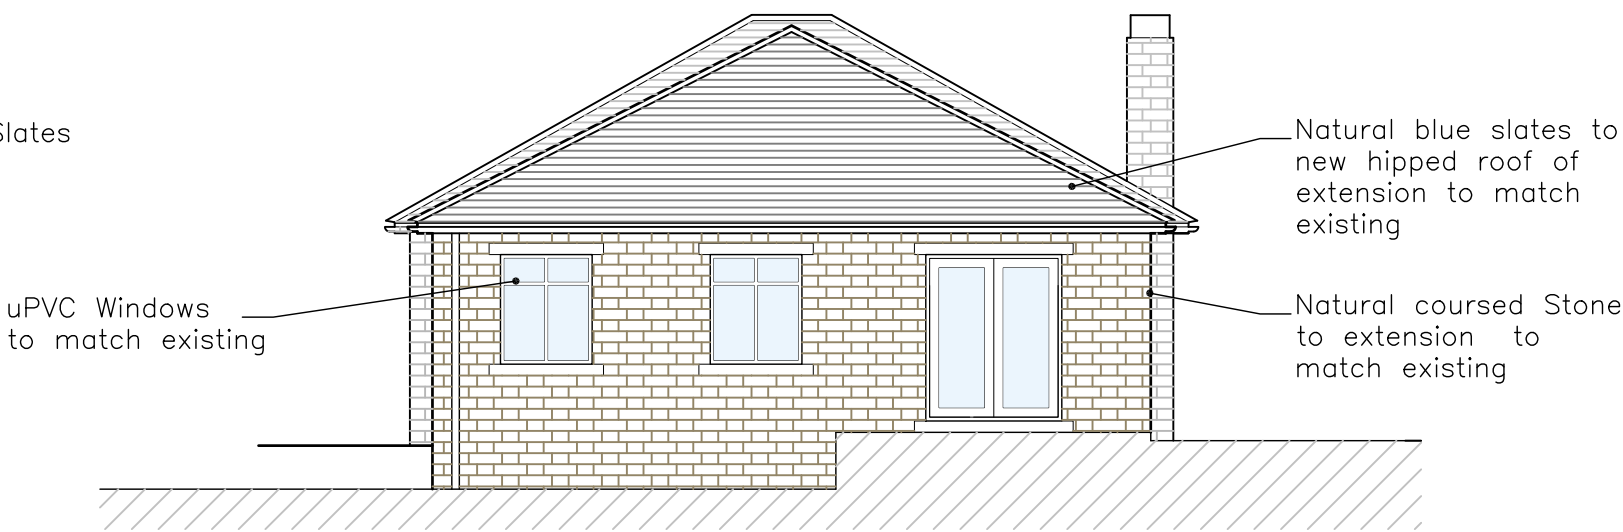

HOUSE REAR ELEVATION



HOUSE SIDE ELEVATION (NORTH)

 

Construction staff and operatives must ensure the principal contractor has provided thorough and accurate information on all health and safety aspects relating to the designs identified on this drawing including the review of:	
• Designers/contractors risk assessments • Method statements • Permit to work • Pre construction information	
The designers note that the following health and safety risks relating to this drawing have not been eliminated during the design process:	
ref	residual risk

	revision	date	by	chk

All dimensions to be verified on site and the Architect informed of any discrepancy. All drawings and specifications should be read in conjunction with the Health and Safety Plan; all conflicts should be reported to the CDM Coordinator.
This drawing is the Property of Holme Architecture Limited ©
DO NOT SCALE FROM THIS DRAWING

☒ preliminary
☐ planning

☐ comment
☐ tender

☐ construction
☐ record

holmearchitecture
17a Chapelgate · Scholes · Holmfirth · HD9 1SX
Tel: 07975977532
matt@holmearchitecture.com
www.holmearchitecture.com

Neil and Angela Bellas Mount View, New Mill			
drawn by	checked by	date	scale @ A1
MC	MC	04.03.25	1:100
Proposed House Alteratons and Garage			
Proposed Plans, Sections and Elevations			
project number	drawing number	revision	
116	210	A	

cad reference: D:\02 Projects\116 Mount View, New Mill\02 Design\200 Plans\116 210 Proposed Plans Sections and Elevations.dwg