

Use figured dimensions only. DO NOT SCALE.
All dimensions are in millimetres unless noted otherwise.
All levels are in metres above ordnance datum unless noted otherwise.
This drawing must be read in conjunction with all other relevant drawings and specifications from the Architect and other consultants.
© KUFIC 2025

NOTES:

PLAN KEY -

DEMOLITION

EXISTING WALL


PROPOSED WALL




EXISTING SITE PLAN
1:500 @ A1




PROPOSED SITE PLAN
1:500 @ A1

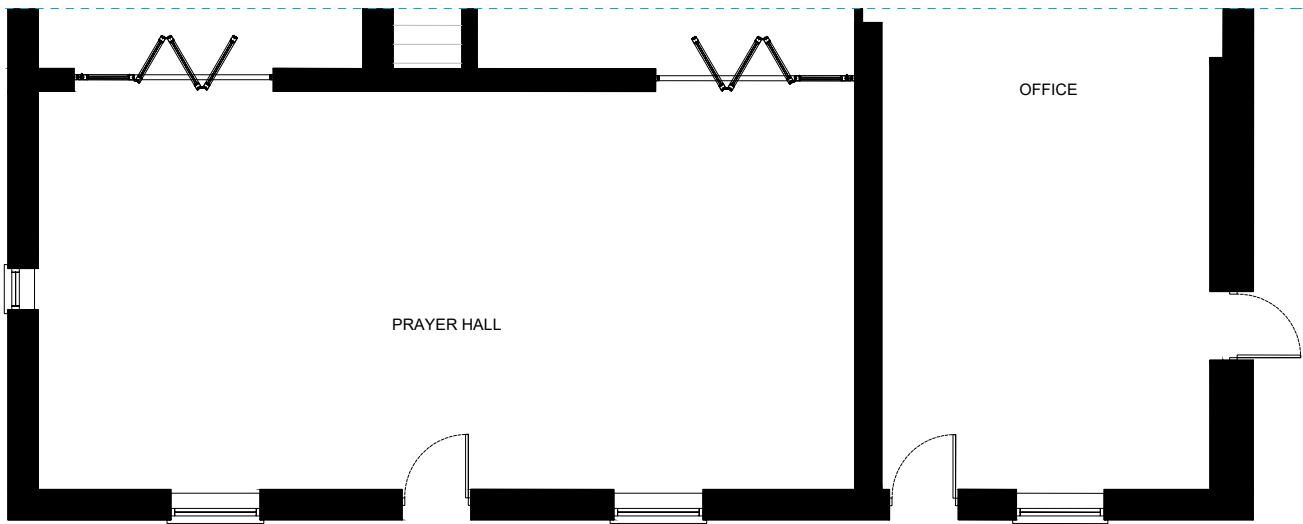


EXISTING GROUND FLOOR
PLAN
1:200@A1

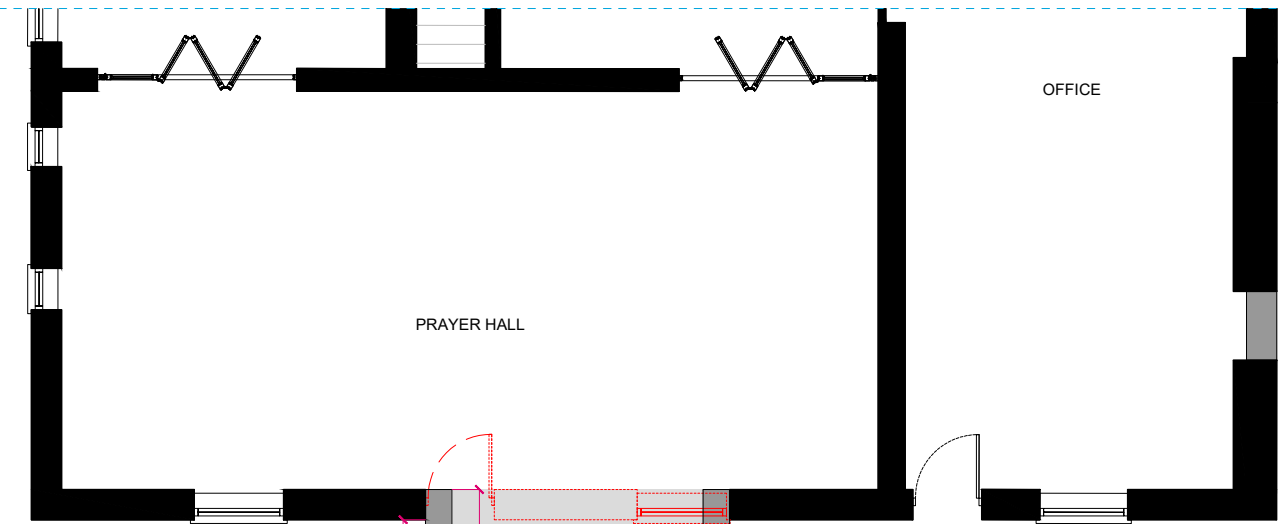


PROPOSED GROUND FLOOR
PLAN
1:100@A1

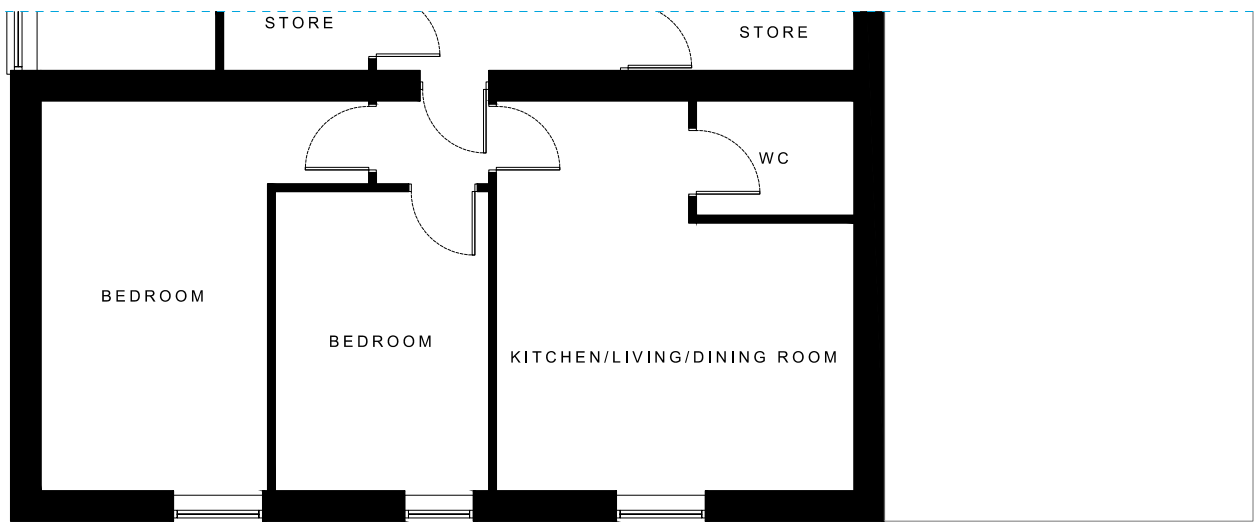

EXISTING GROUND FLOOR
PLAN
1:200@A1

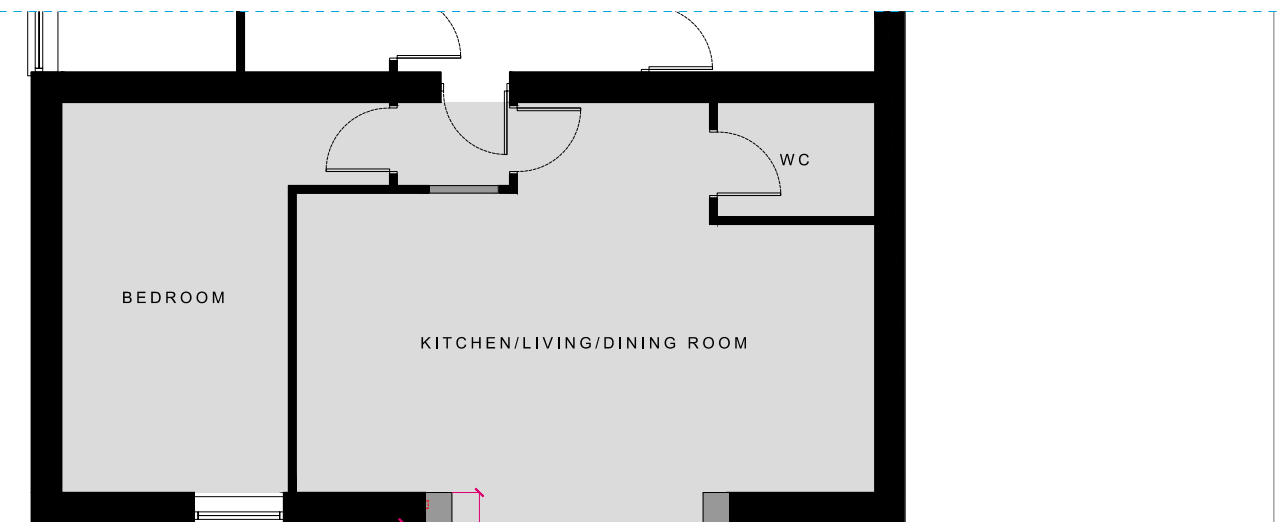

PROPOSED GROUND FLOOR
PLAN
1:100@A1

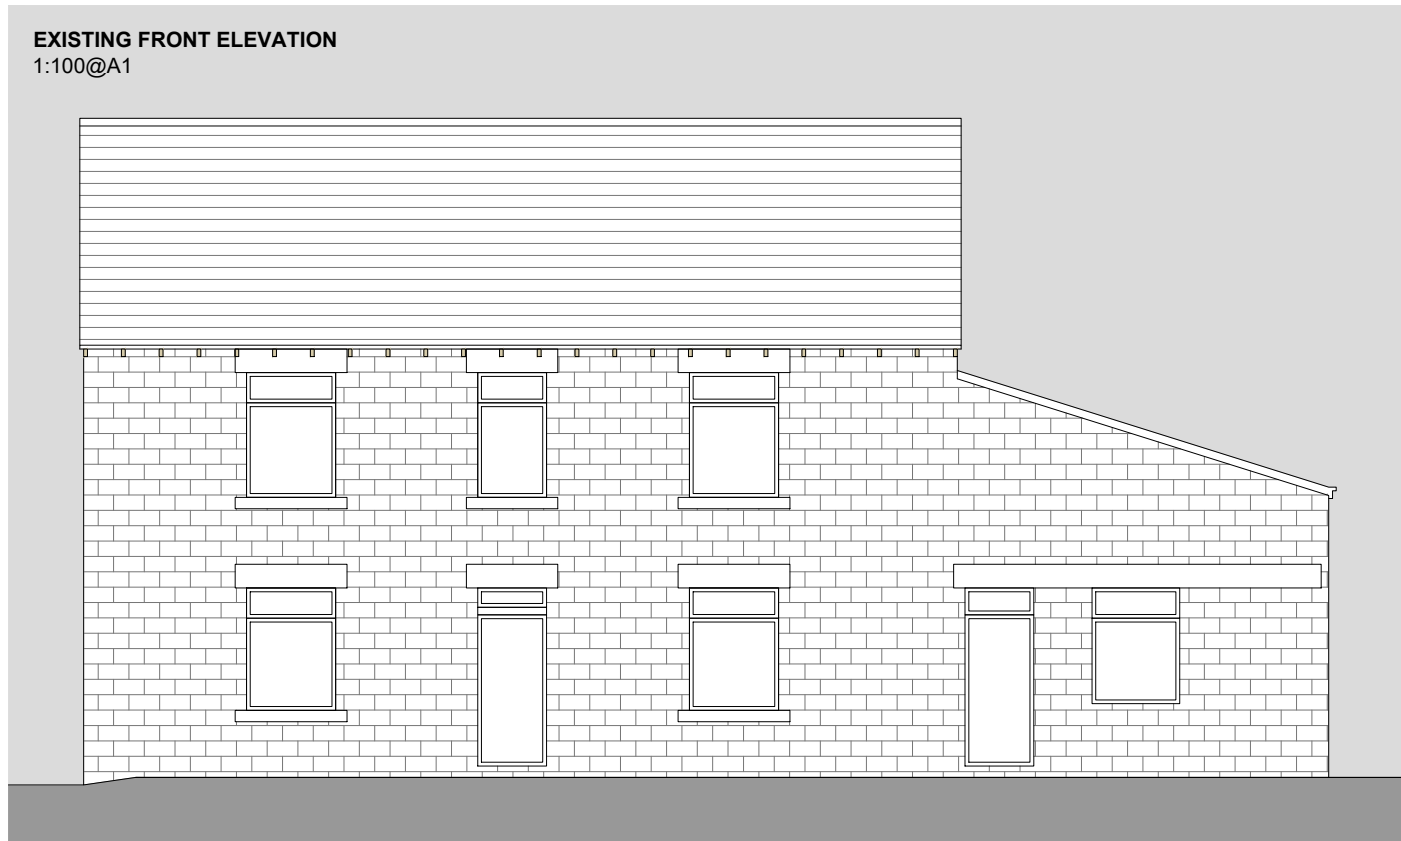

EXISTING FRONT ELEVATION
1:100@A1



PROPOSED FRONT ELEVATION
1:100@A1

ASHLAR STONE



EXISTING SIDE ELEVATION
1:100@A1




PROPOSED SIDE ELEVATION
1:100@A1

ASHLAR STONE

STONE TO MATCH
EXISTING



EXISTING SIDE ELEVATION
1:100@A1

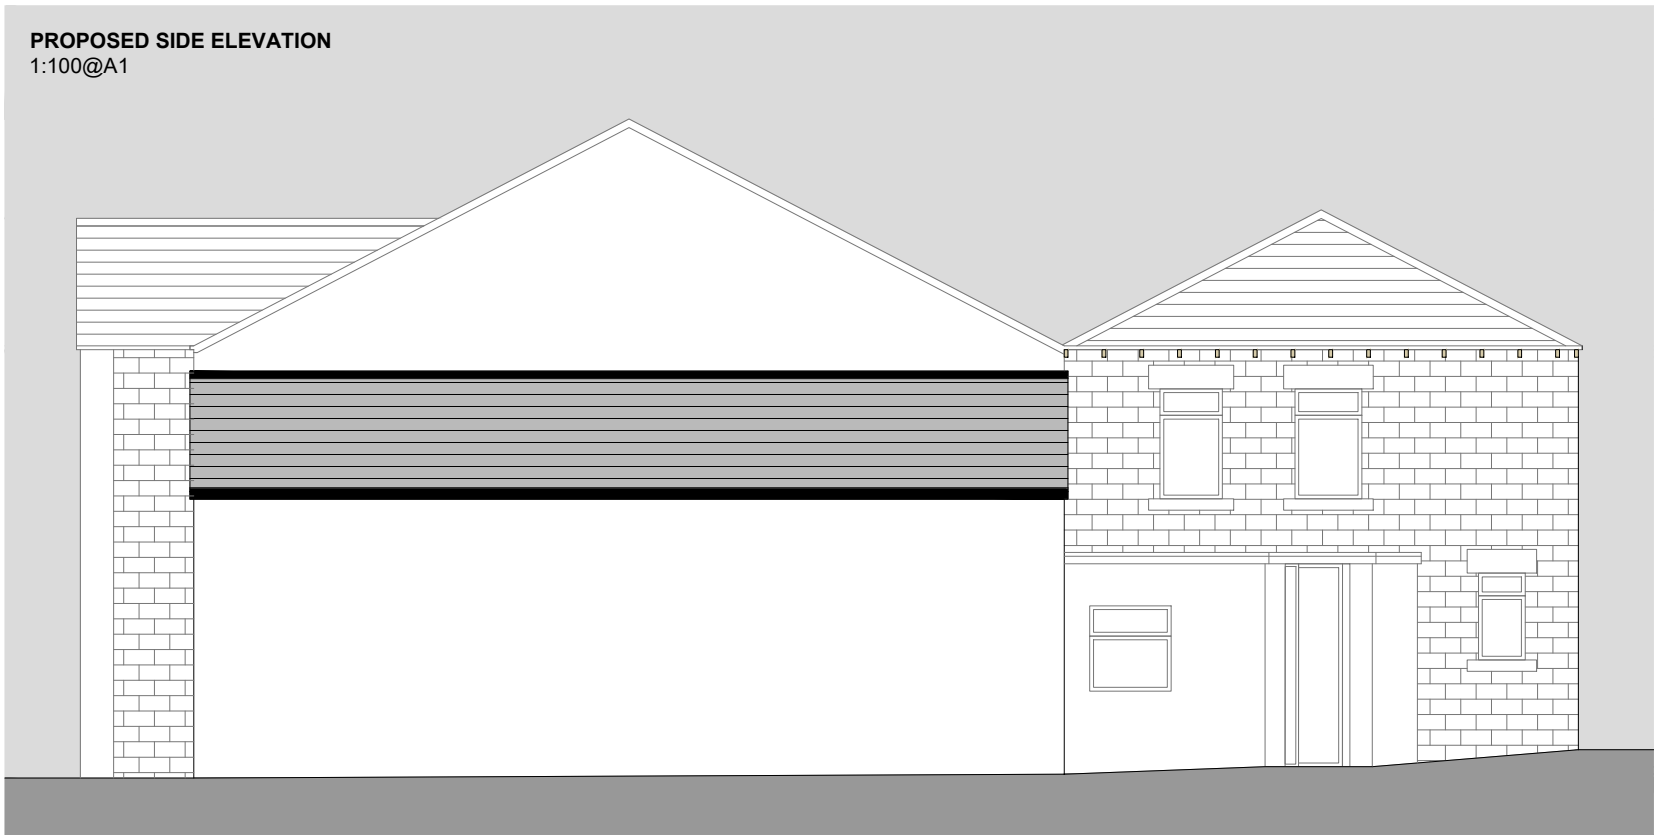

PROPOSED SIDE ELEVATION
1:100@A1

KUFIC ARCHITECTS

Suite 24 Batley Business Park,
Technology Drive,
Batley WF17 6ER
Tel: 01924 694 404
info@kufic.co.uk
www.kufic.co.uk

PROJECT:
1039 LEEDS ROAD,
DEWSBURY WF12 7HY

TITLE:
EXTENSION TO EXISTING
COMMUNITY CENTRE

DESCRIPTION:
GROUPED PLANS AND ELEVATIONS

DATE: 05/03/25
SCALE: VARIES @ A1
DRAWN: HD
CHECKED: YA

DRAWING REF: 22265-D02-A
REV: