




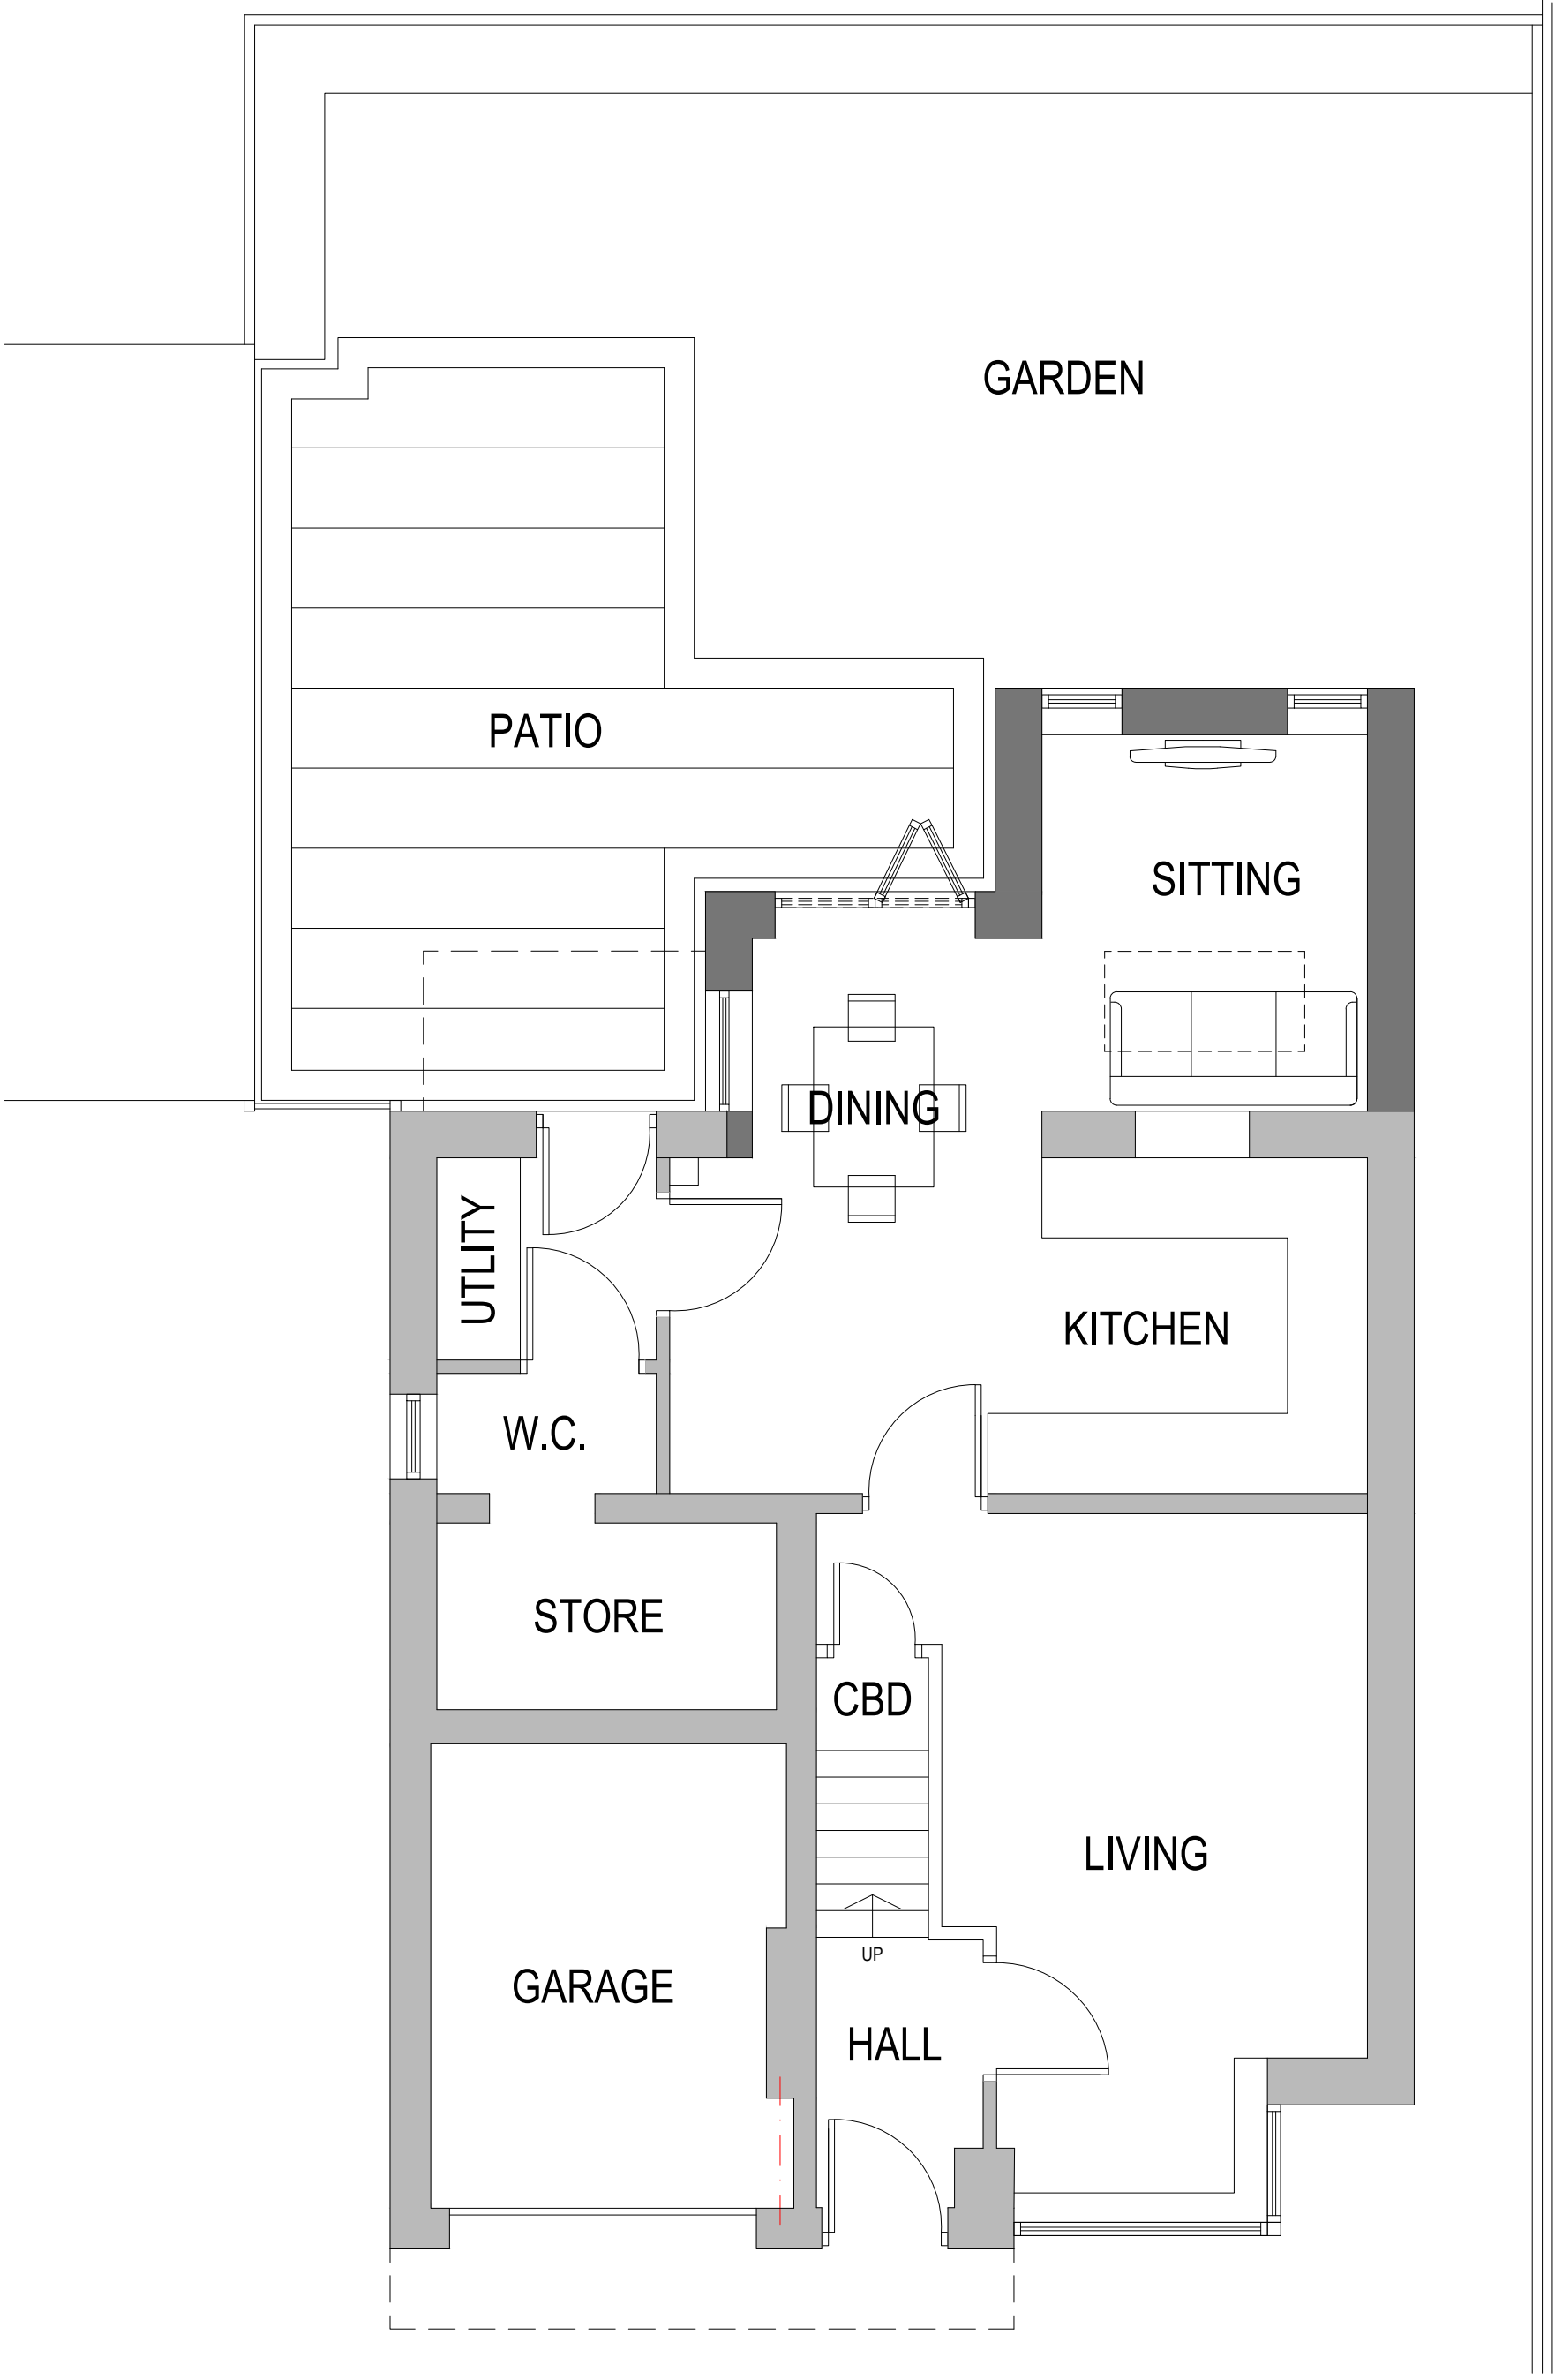

1:50 GROUND FLOOR PLAN

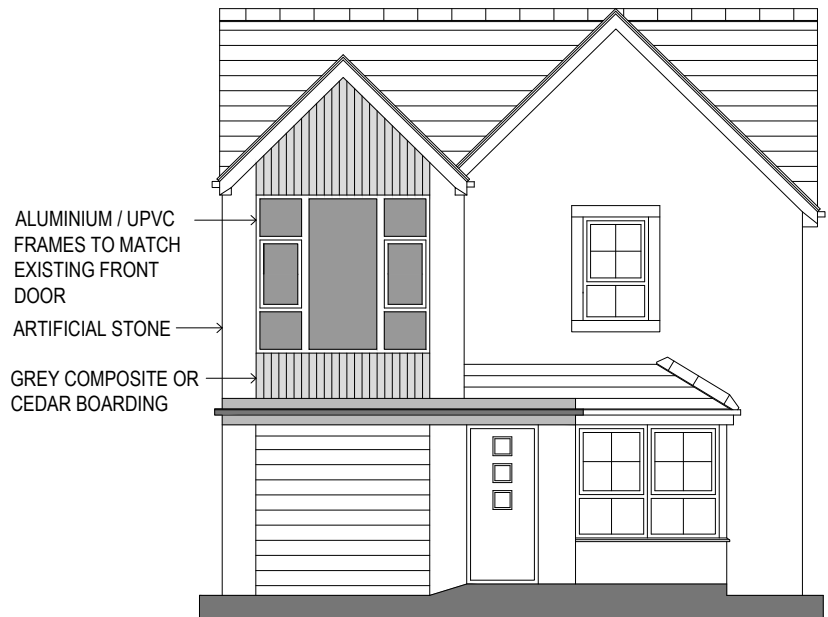


1:100 NE ELEVATION

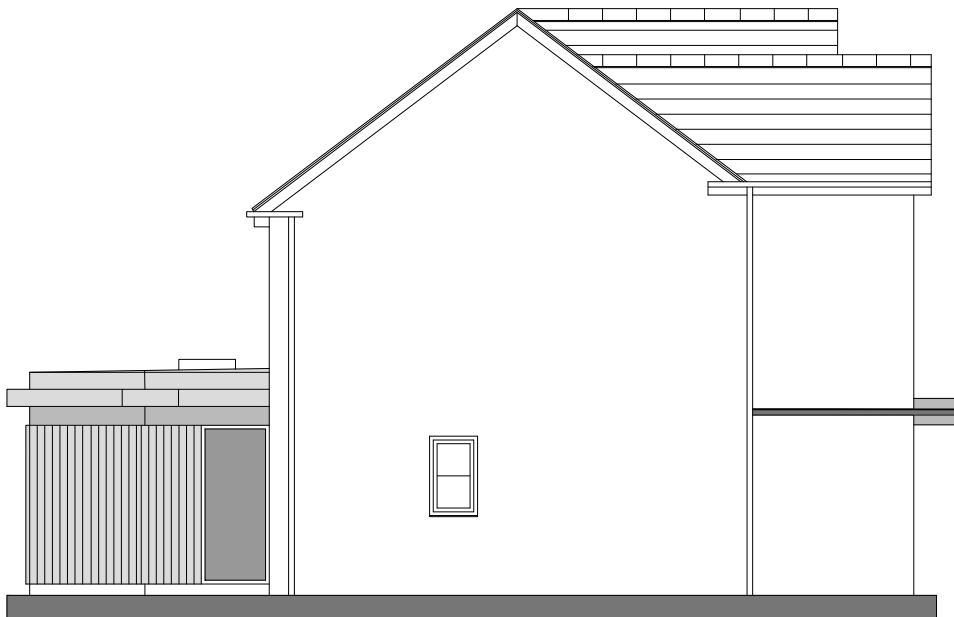

1:100 SE ELEVATION




1:100 SW ELEVATION

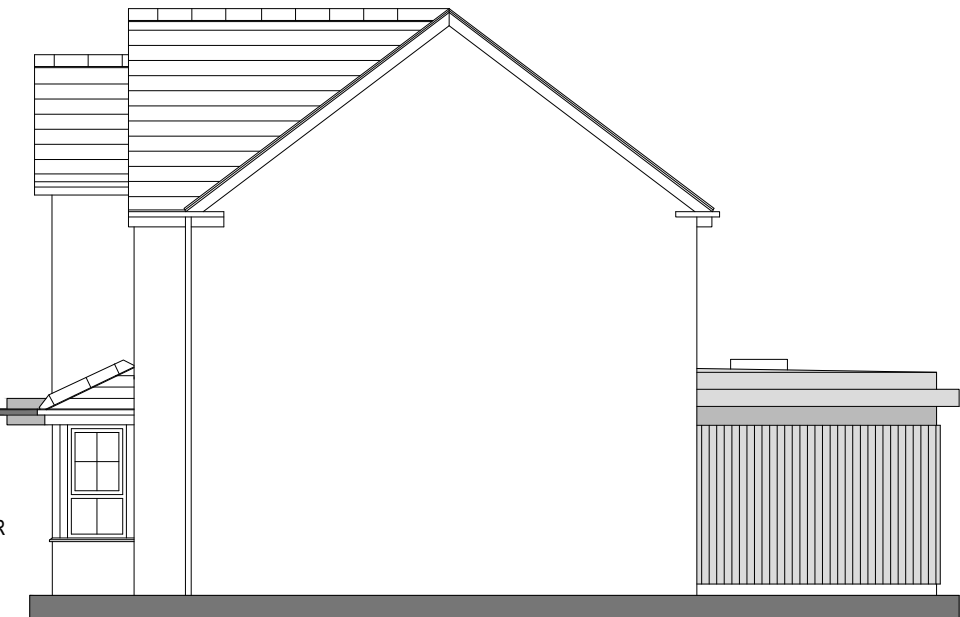

1:100 NW ELEVATION



3D VISUALS

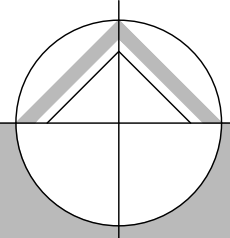

northern design
partnership

Chartered Architects
The Chapel, Millmoor Road,
Meltham, Holmfirth, HD9 5JU

www.northerndesignpartnership.co.uk
Instagram: @northerndesignp
Telephone: (01484) 854848

client	MR AND MRS DEAN		
project	PROPOSED EXTENSIONS 27 COP HILL VIEW MELTHAM HOLMFIRTH HD9 5AL		
drawing	PROPOSED PLANS, ELEVATIONS & VISUALS		
revision	notes	date	drawn
*	*	*	*
scale :	1:50 & 1:100 AT A1	03.25	JH
project no.	drawing no.	revision	
2410	05		