
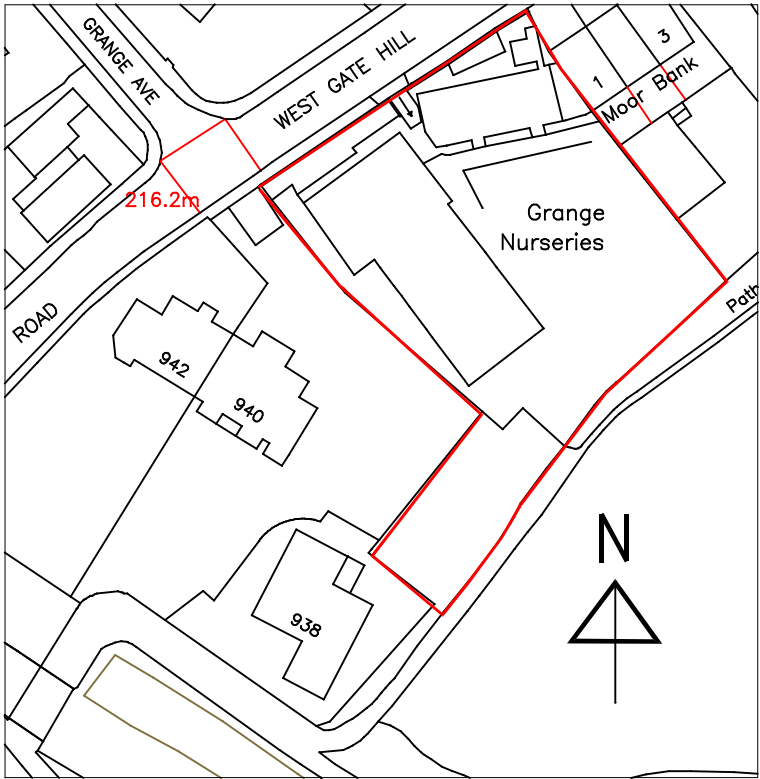
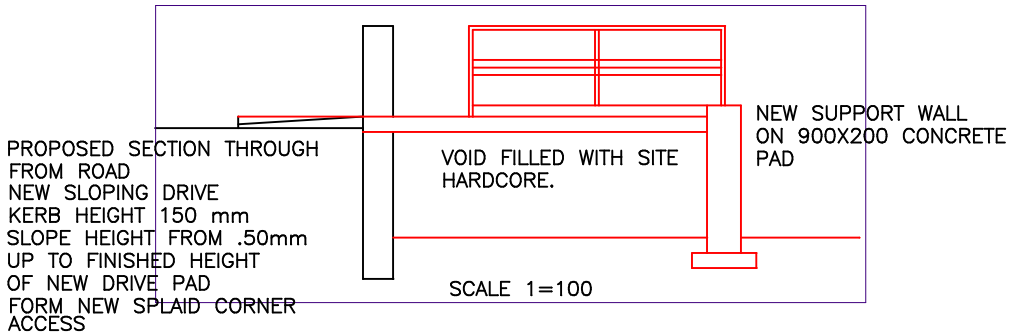
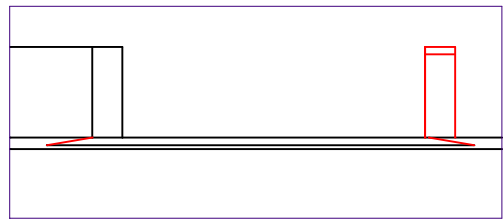
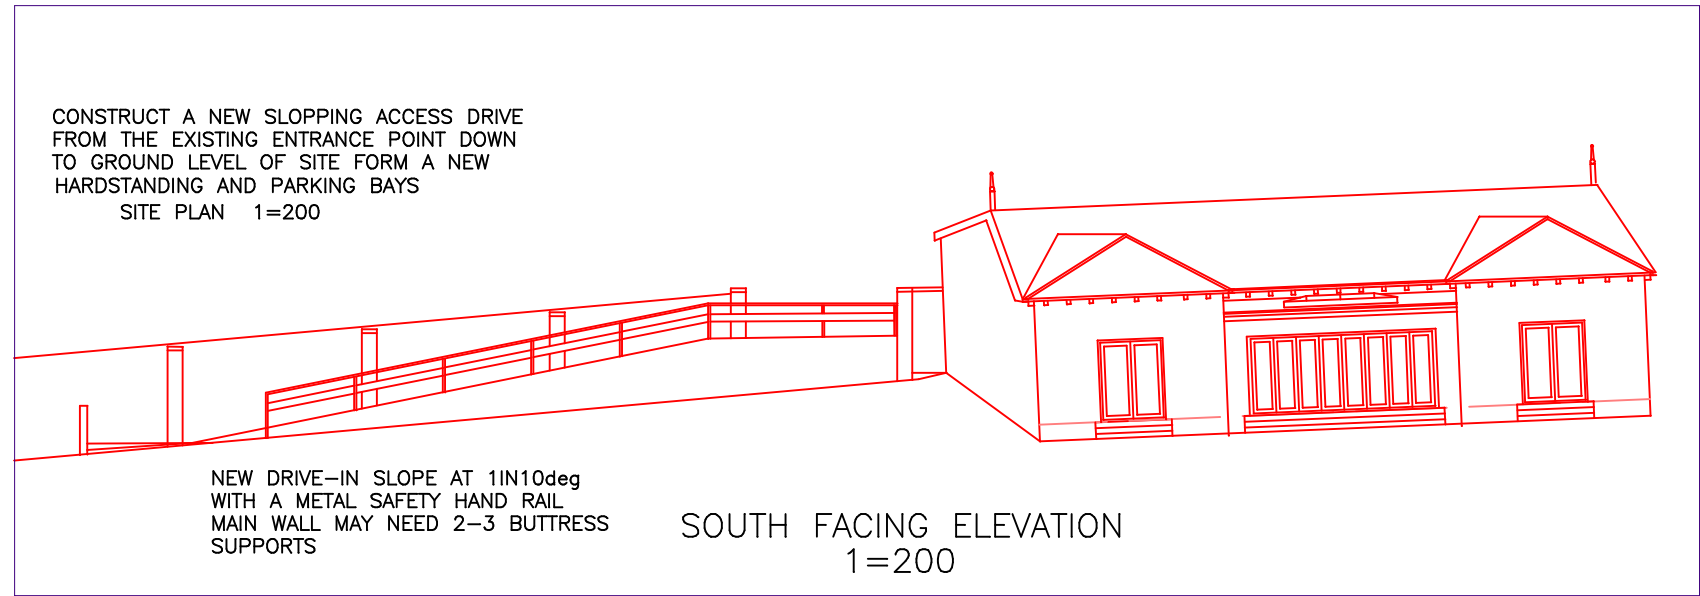


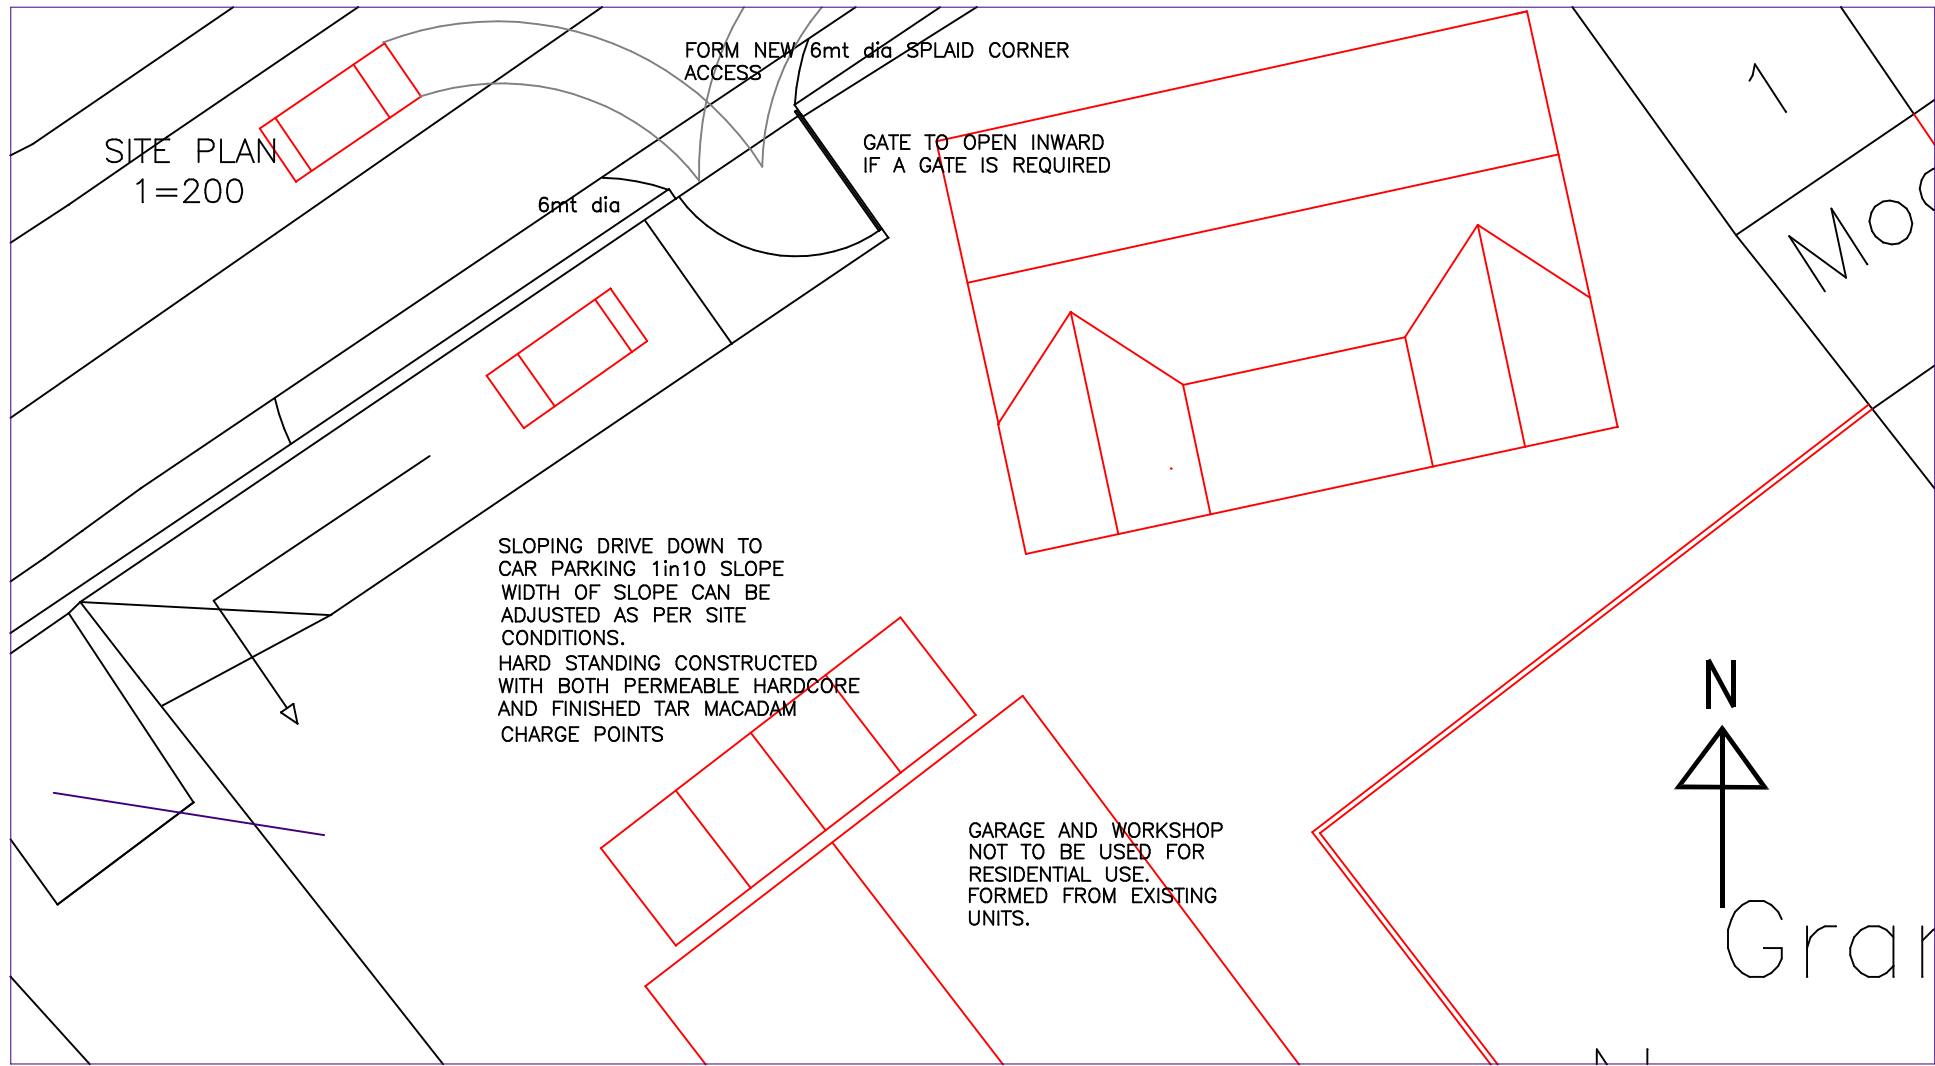

BLOCK PLAN SCALE 1=1000 AS EXISTING

NOTE
THIS DRAWING IS PREPARED FOR THE LOCAL PLANNING DEPARTMENT FOR APPROVAL ONLY . TDDS WILL NOT ACCEPT ANY LIABILITY FOR ERRORS OR OMISSIONS. THIS DRAWING CAN BE USED FOR COSTING PURPOSES BUT THE CONTRACTOR MUST DO COSTINGS ALSO FROM A SITE INVESTIGATION.
IT IS THE CLIENTS RESPONSIBILITY TO PROVIDE A CONTRACTOR TO CARRY OUT SUCH WORK TO A PROPER WORKMAN SHIP MANNER. THE APPROVED CONTRACTOR IS FULLY RESPONSIBLE FOR :-
CHECKING ALL SITE DIMENSIONS.
USE OF THE APPROPRIATE MATERIALS.
ALL THE WORKS INVOLVED IN THE CONSTRUCTION.
ALL HEALTH AND SAFETY PROCEDURES
ANY ALTERATIONS IN THE CONSTRUCTION THIS DRAWING REPRESENTS
ALL THE WORK UNDERTAKEN SHALL BE INSPECTED AND APPROVED BY THE BUILDING INSPECTOR
TDDS DISCLAIMS ANY LIABILITY OF ANY WORK CARRIED OUT

THIS DRAWING PRODUCED FOR A PLANNING APPLICATION ONLY
BUILDING REGULATIONS MUST BE OBTAINED
BEFORE ANY WORK COMMENCES.

CLIENT	MR AND MRS S, O'BRIEN 34 THORNEDENE WAY, TONG, BRADFORD BD48NW.		
PROJECT	REFURBISHMENT OF BUNGALOW AT GRANGE NURSERIES WEST GATE HILL TONG BRADFORD BD4 6NS		
DETAIL	PROPOSED SITE PLAN WITH ENTRANCE SLOPING DRIVE DOWN TO HARDSTANDING AND PARKING BAYS WITH A CHARGING POINT		
SCALE	1=200 1=1000	DATE	JULY2025
DRAWN BY	AH	REV	A
		DRAWING NO	O' BRIEN 07
A3 TECHNIQUE DRAWING AND DESIGN SERVICE 500, BEACON ROAD BRADFORD BD63NA TELEPHONE 01274 573508			

THIS DRAWING AND THE INFORMATION IT CONTAINS ARE THE PROPERTY OF "TECHNIQUE DRAWING AND DESIGN SERVICES" IT IS NOT TO BE COPIED OR DIVULGED TO A THIRD PARTY WITHOUT WRITTEN PERMISSION