



- GENERAL NOTES:
- All dimensions are to be checked on site prior to commencement of any works.
 - Do NOT scale off this drawing use annotated dimensions only.
 - Any discrepancies to be brought to the architects attention immediately.
 - The responsibility for any variation to the drawings passes onto the Builder/Contractor etc.
 - If In any doubt ask the architect before work begins.

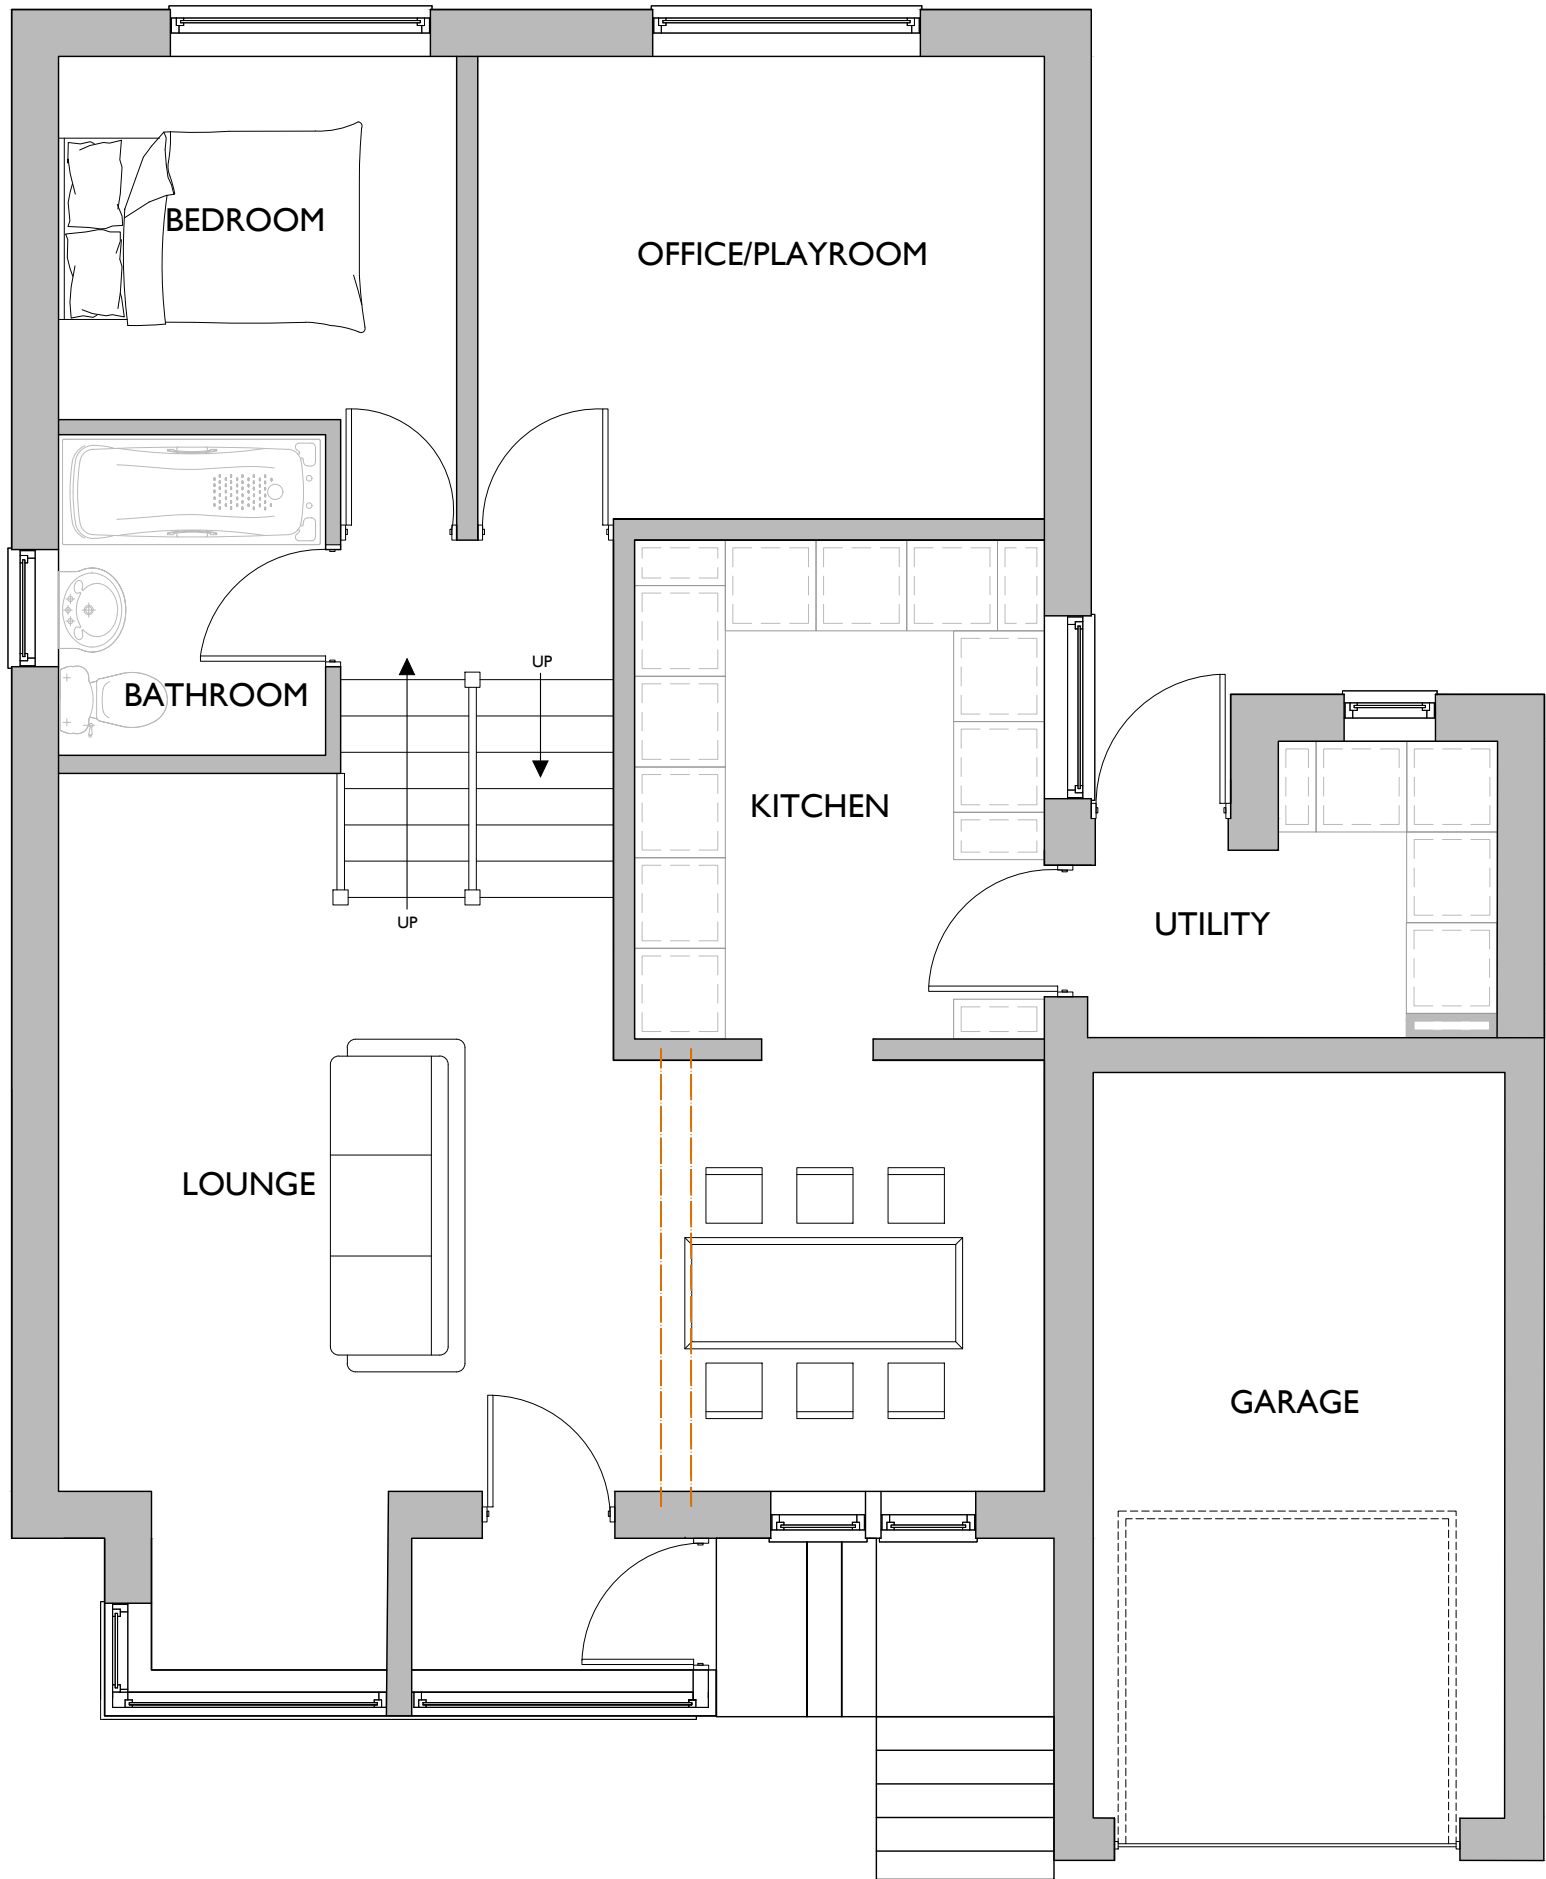

Existing Ground Floor

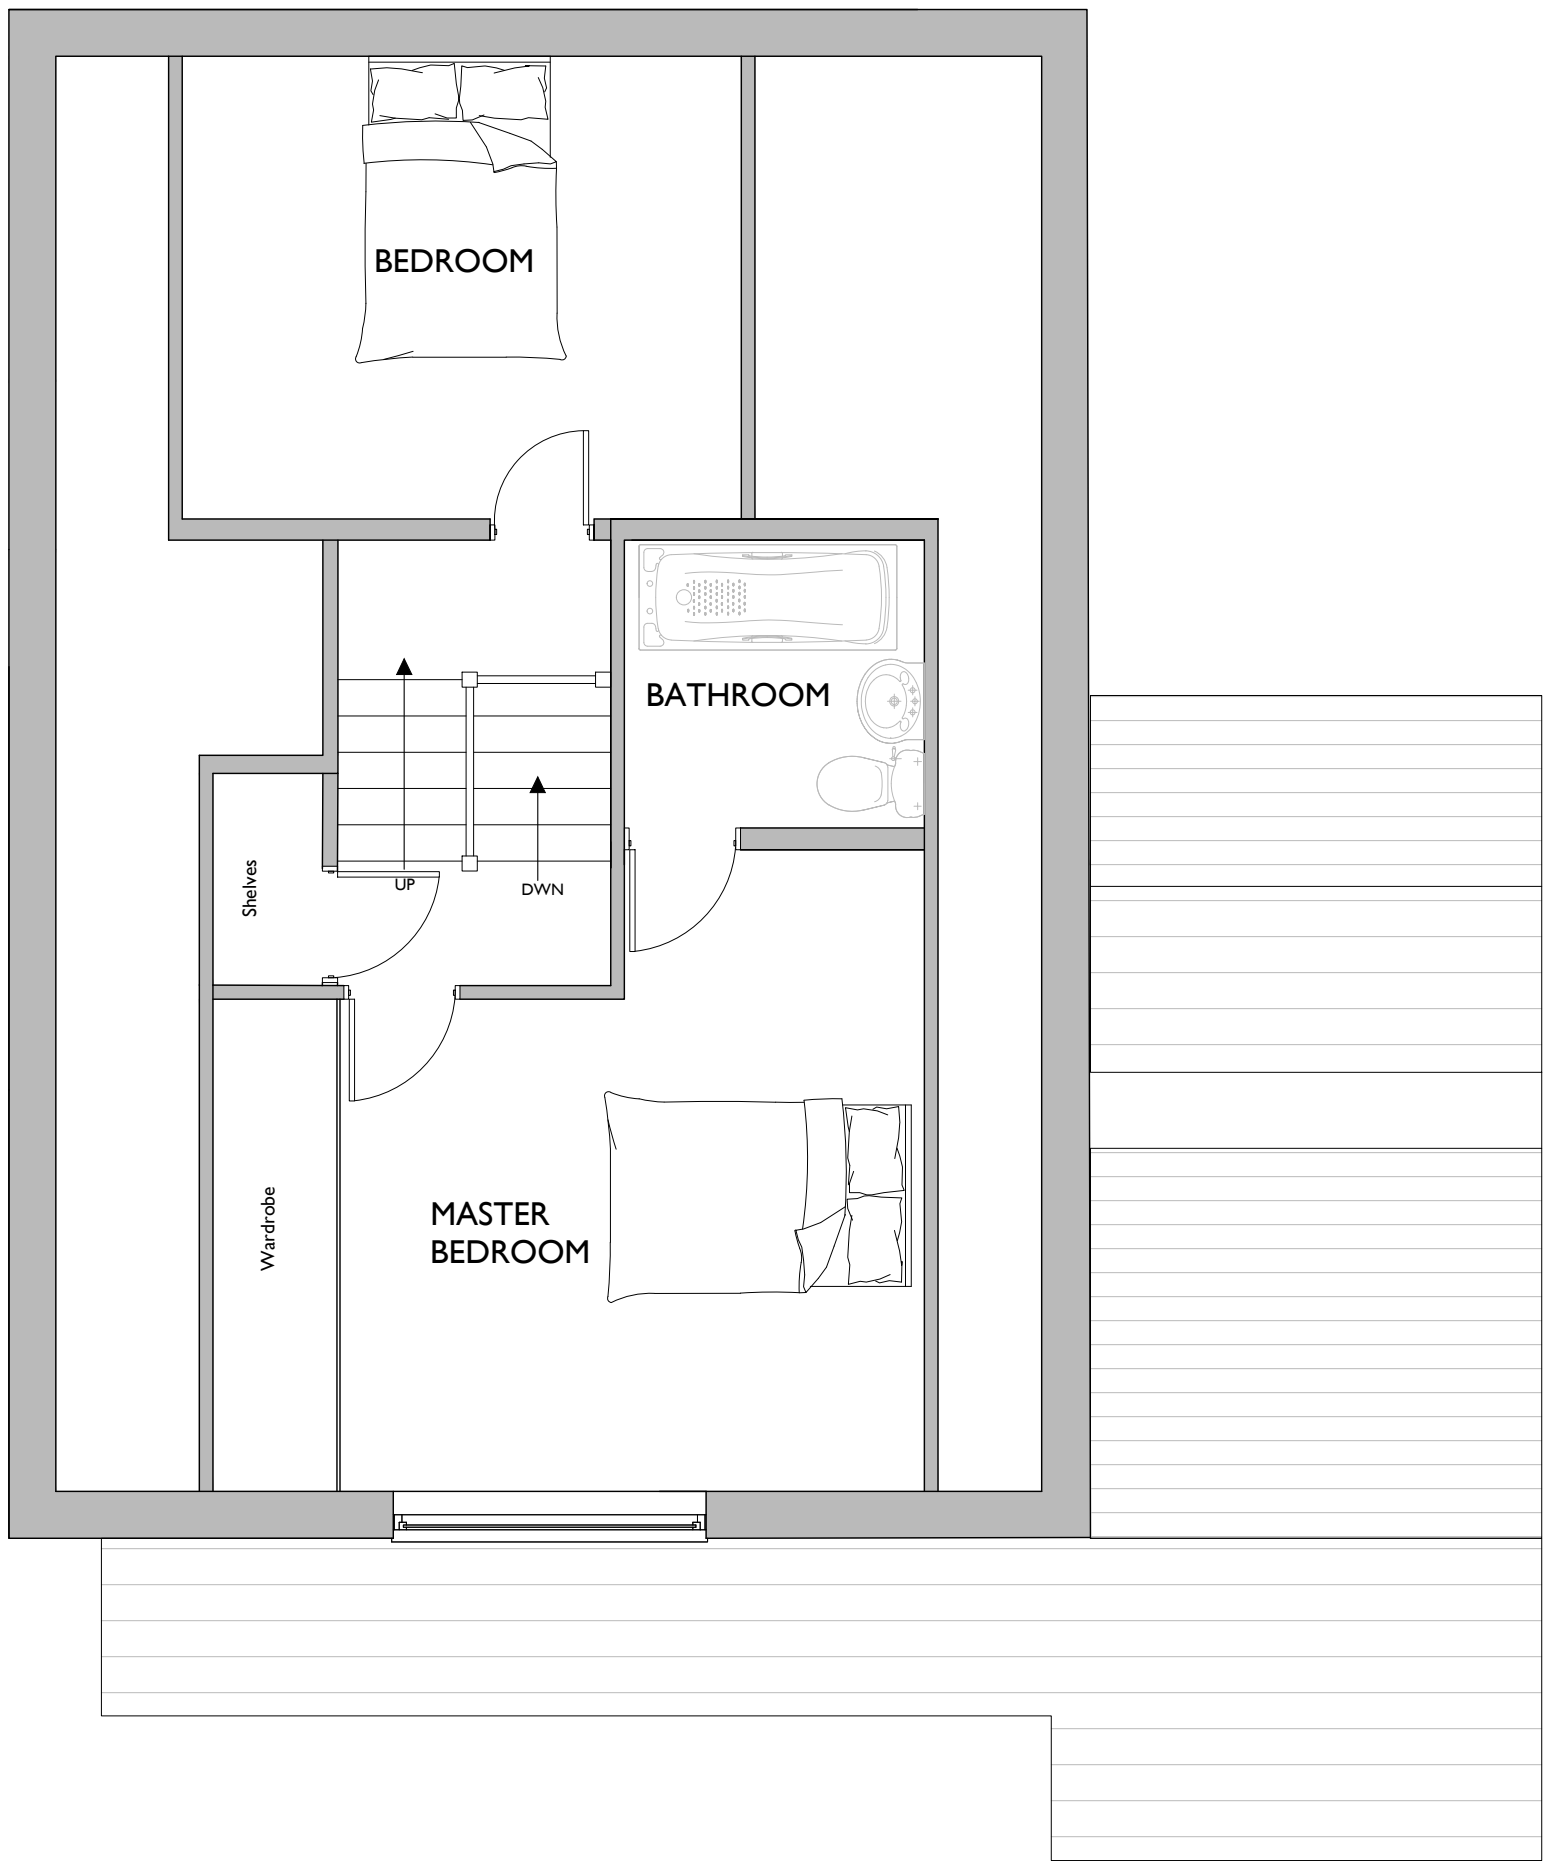

Existing First Floor

JOB NAME:

Proposed opening of kitchen dining room and addition of habitable room over garage

CLIENT:

Mrs Leanne Tearney

ADDRESS:

25 Hall Park Avenue
Harrogate, West Yorkshire, WF15 7EH

SCALE:

1:50@A3

DRAWING NAME:

Existing Plans

DRAWING No:

D044-EP01

REVISION: -

DATE:

21.03.25

DRAWN BY:

AS

CHECKED:

-



Building Control Design

CONTACT:

Adam Spence
11 Forest Crescent
Harrogate
HG2 7EU
Tel:07791256696
Email:adam@ajbuildingcontroldesign.com




Existing Front Elevation




Existing Rear Elevation



Existing Side Elevation I

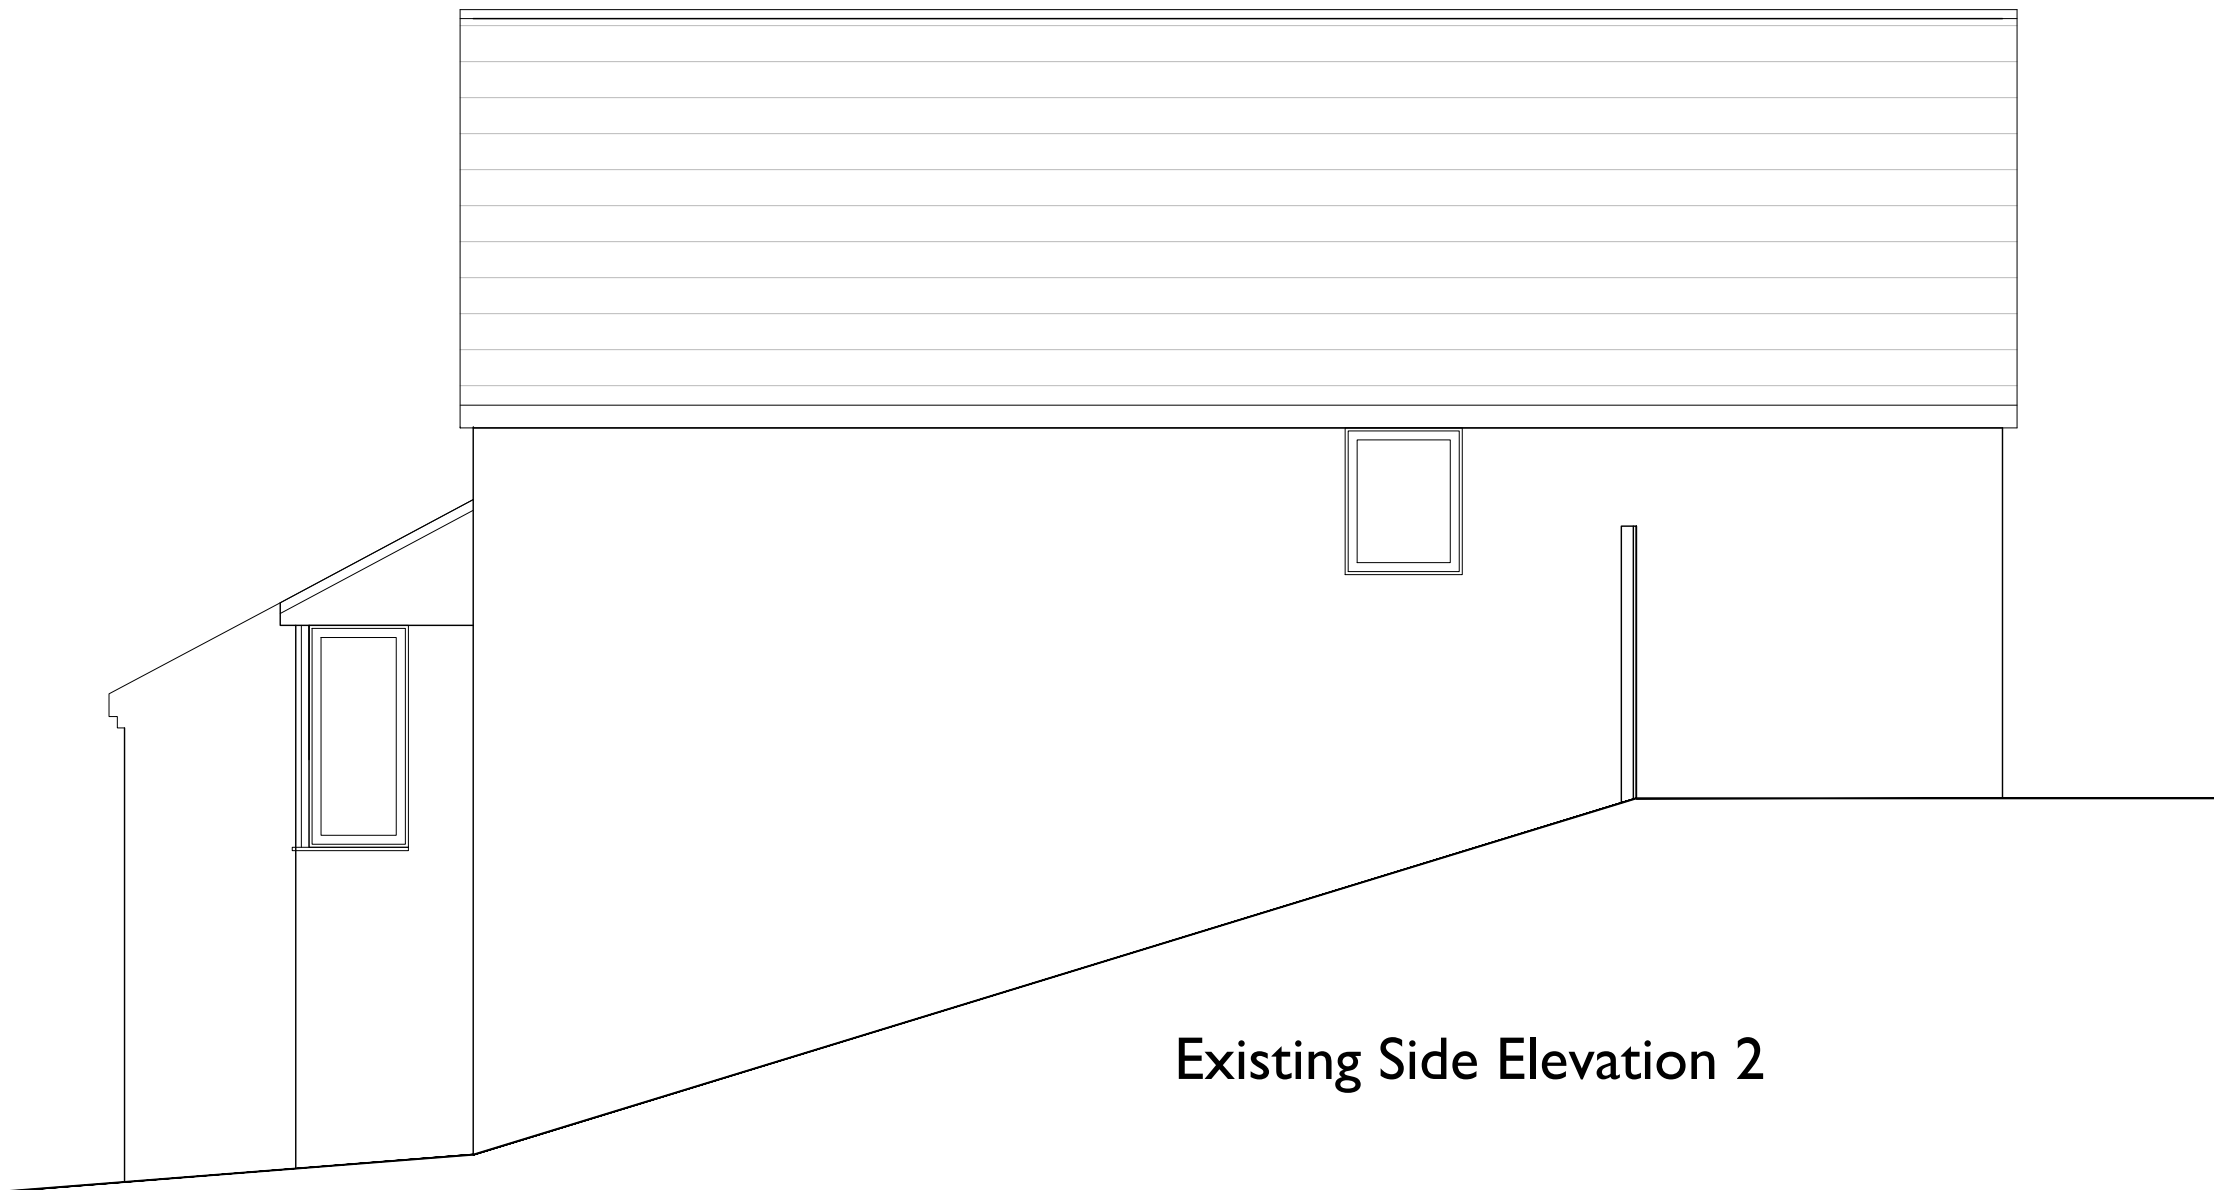

Existing Side Elevation 2

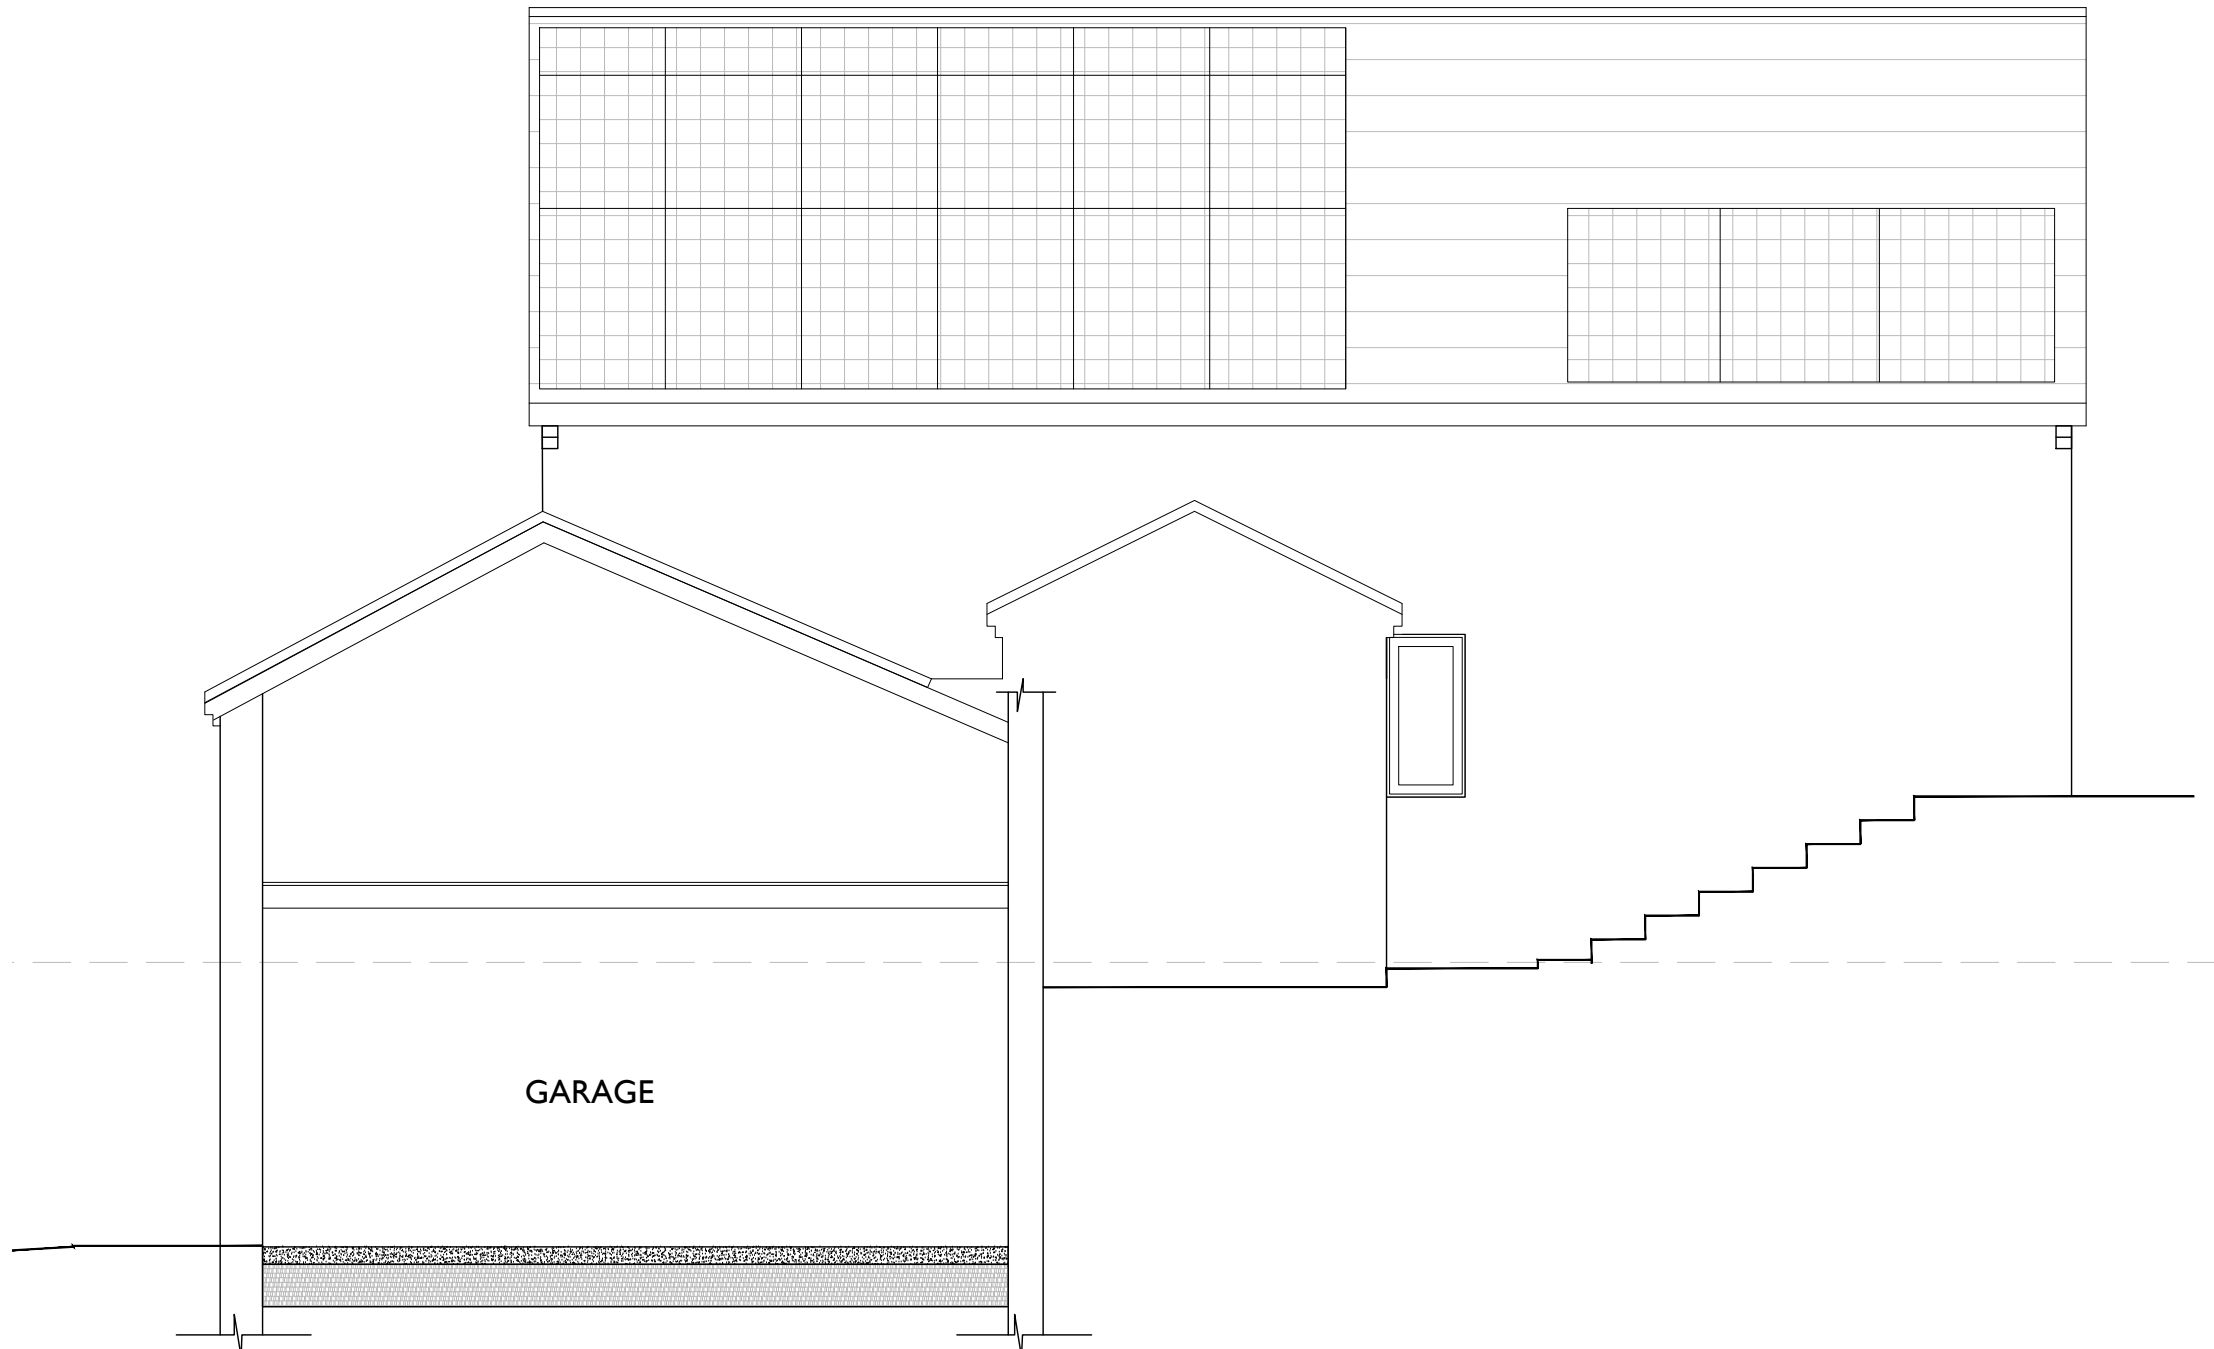

Existing Side Section

0 1 2 3 4 5 Meters

- GENERAL NOTES:
- All dimensions are to be checked on site prior to commencement of any works.
 - Do NOT scale off this drawing use annotated dimensions only.
 - Any discrepancies to be brought to the architects attention immediately.
 - The responsibility for any variation to the drawings passes onto the Builder/Contractor etc.
 - If In any doubt ask the architect before work begins.

JOB NAME:

Proposed opening of kitchen dining room and addition of habitable room over garage

CLIENT:

Mrs Leanne Tearney

ADDRESS:

25 Hall Park Avenue
Harrogate, West Yorkshire, WF15 7EH

SCALE:

1:50@A3

DRAWING NAME:

Existing Elevations

DRAWING No:

D044-EE01

REVISION: -

DATE:

21.03.25

DRAWN BY:

AS

CHECKED:

-



Building Control Design

CONTACT:

Adam Spence
11 Forest Crescent
Harrogate
HG2 7EU
Tel:07791256696
Email:adam@ajbuildingcontroldesign.com