





Proposed Front Elevation

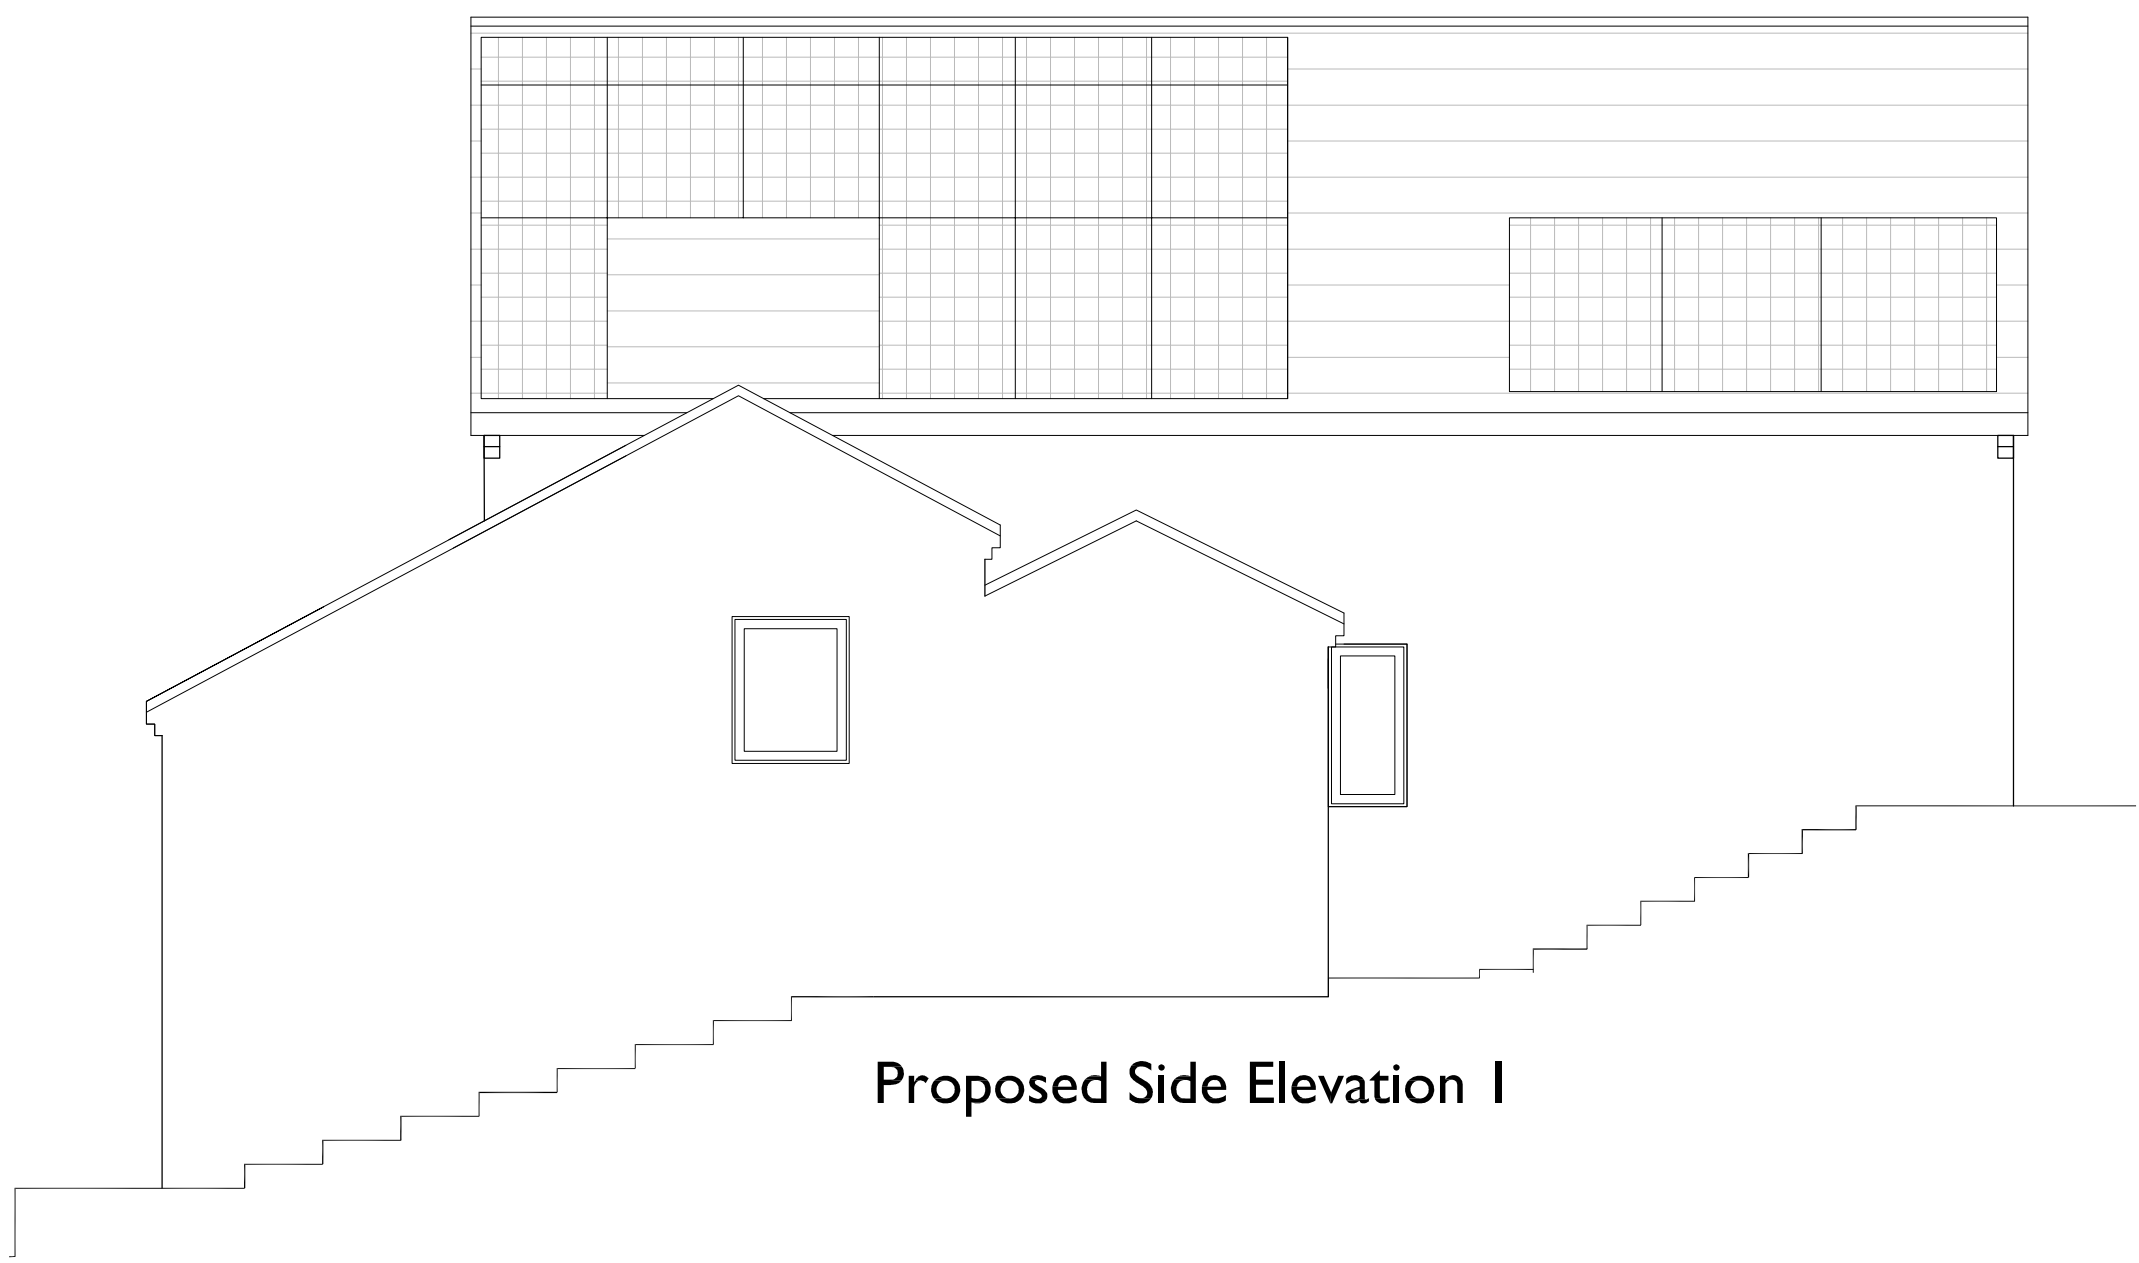


Proposed Side Elevation I



Proposed Rear Elevation

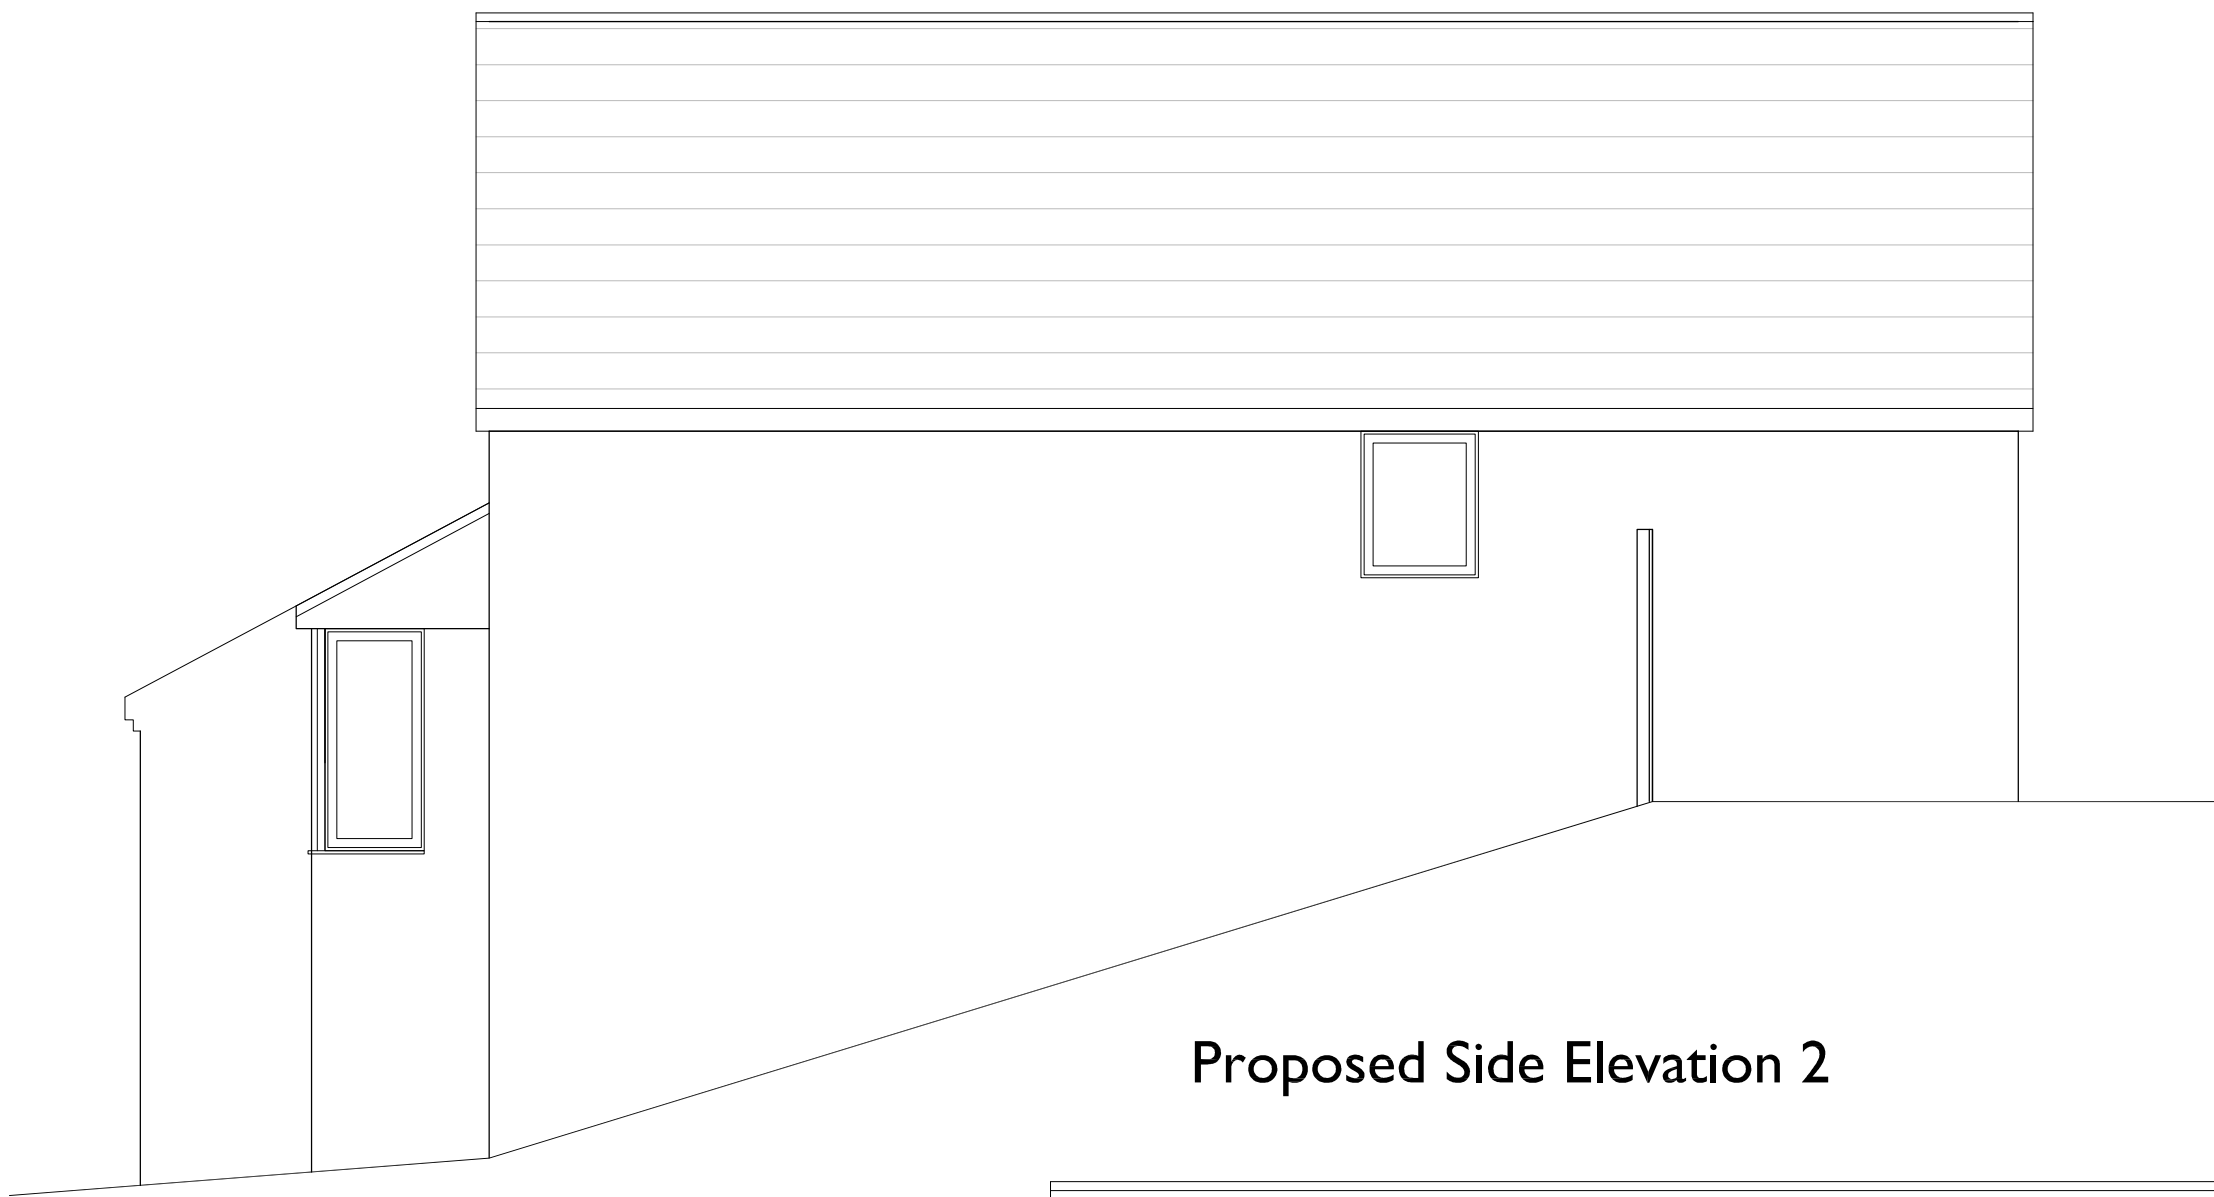

Proposed Side Elevation 2

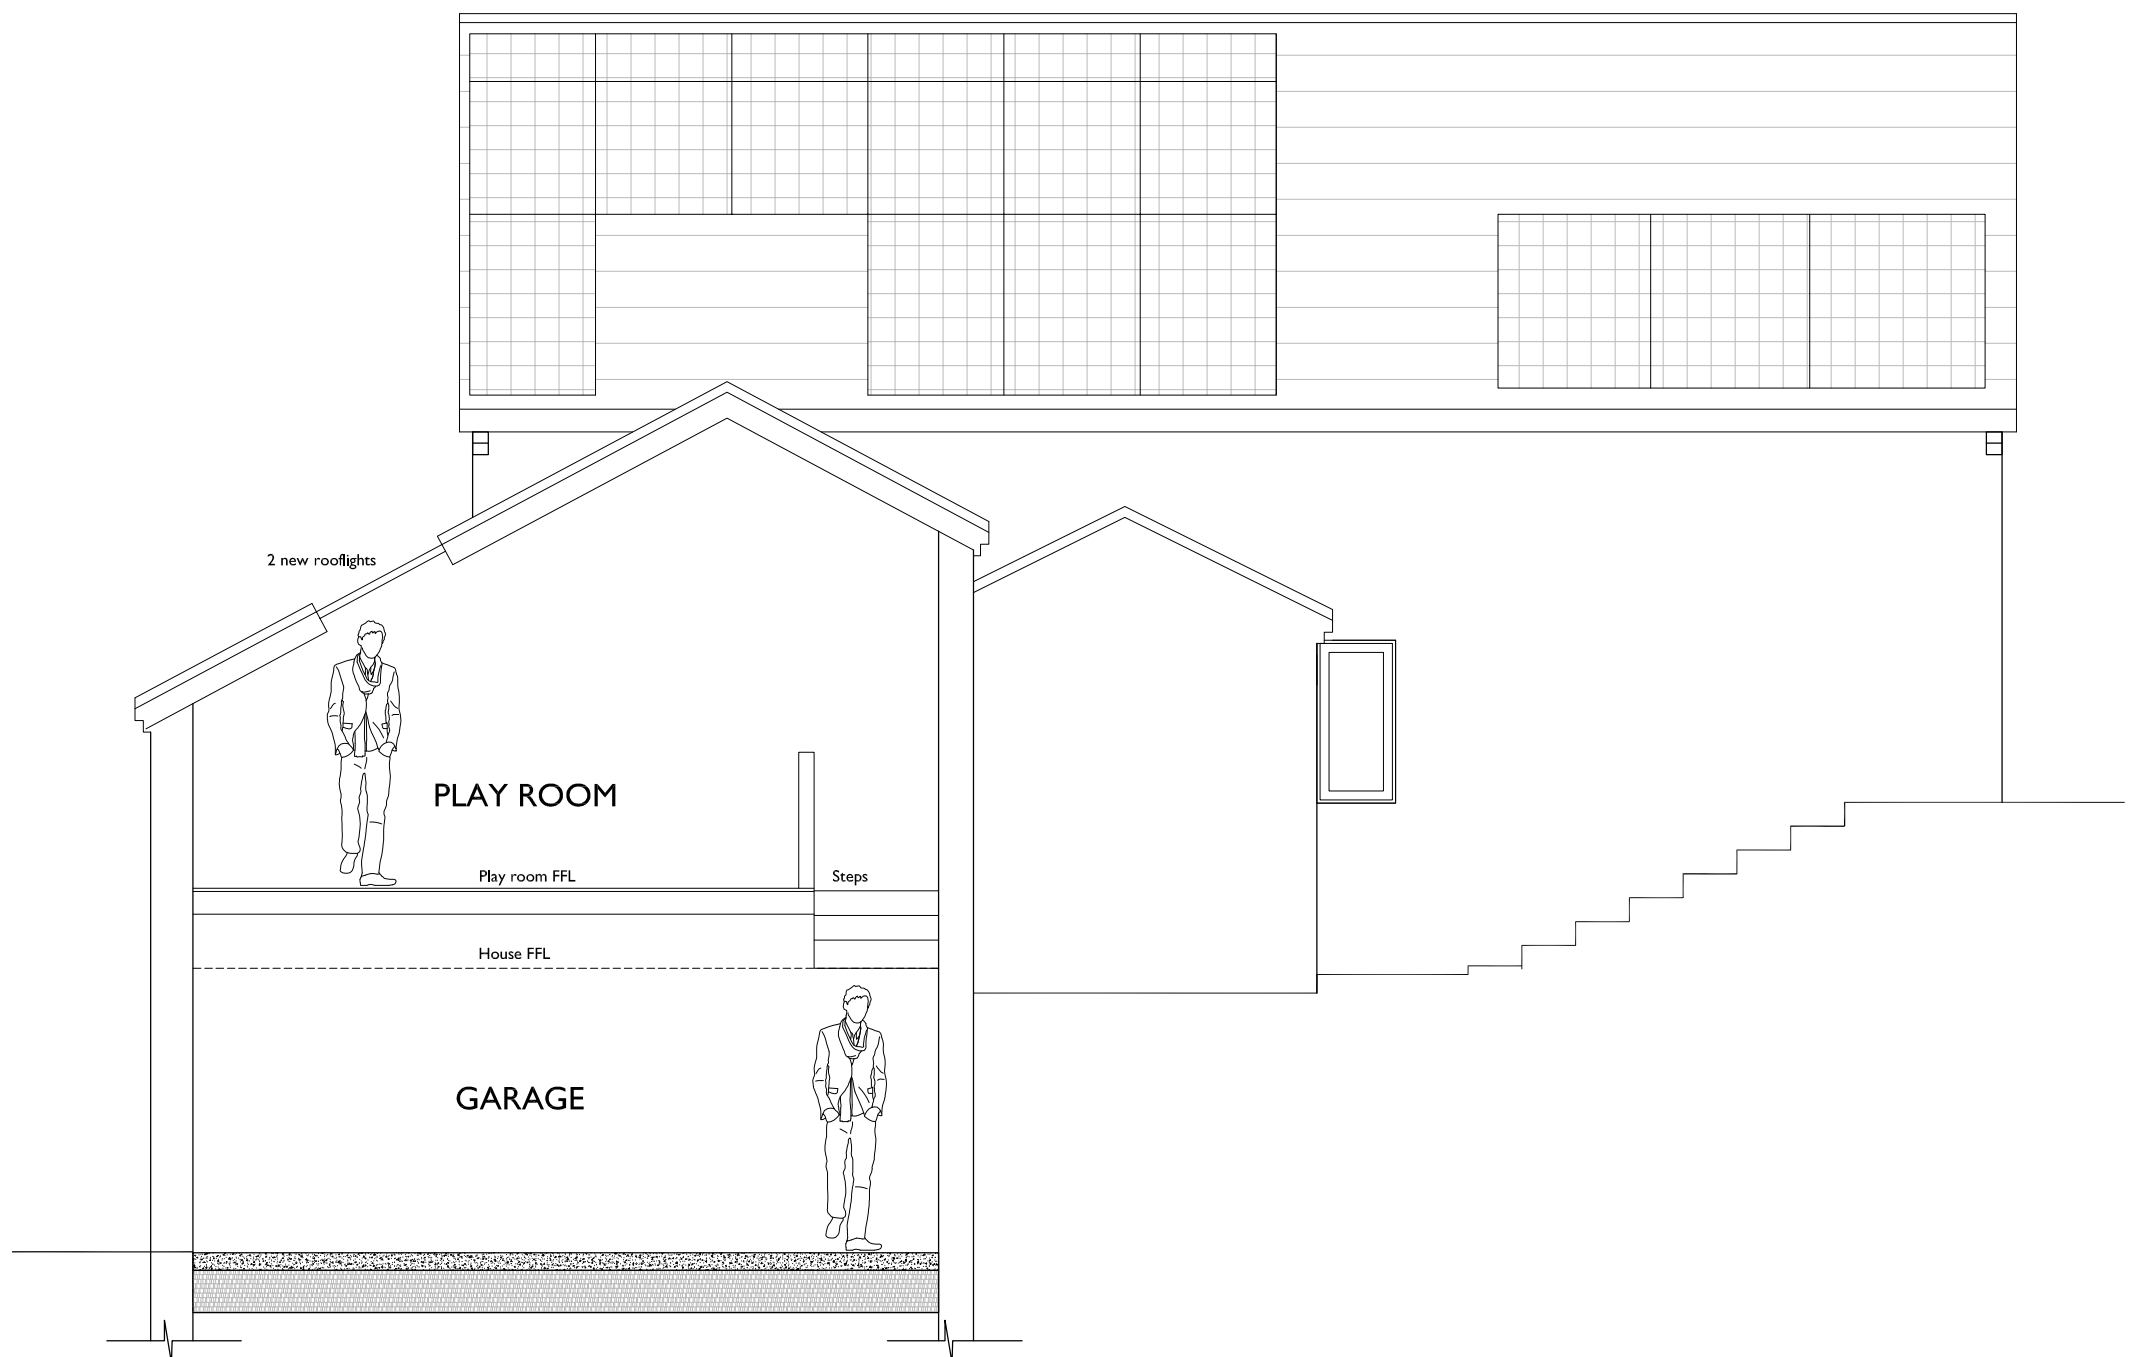

Proposed Side Section



- GENERAL NOTES:**
- All dimensions are to be checked on site prior to commencement of any works.
 - Do NOT scale off this drawing use annotated dimensions only.
 - Any discrepancies to be brought to the architects attention immediately.
 - The responsibility for any variation to the drawings passes onto the Builder/Contractor etc.
 - If In any doubt ask the architect before work begins.

JOB NAME:
Proposed opening of kitchen dining room and addition of habitable room over garage

CLIENT:
Mrs Leanne Tearney

ADDRESS:
25 Hall Park Avenue
Harrogate, West Yorkshire, WF15 7EH

SCALE:
1:50@A3

DRAWING NAME:
Proposed Elevations

DRAWING No:
D044-PE01

REVISION: -

DATE:
21.03.25

DRAWN BY: AS	CHECKED: -
------------------------	----------------------



Building Control Design
CONTACT:
Adam Spence
11 Forest Crescent
Harrogate
HG2 7EU
Tel:07791256696
Email:adam@ajbuildingcontroldesign.com