




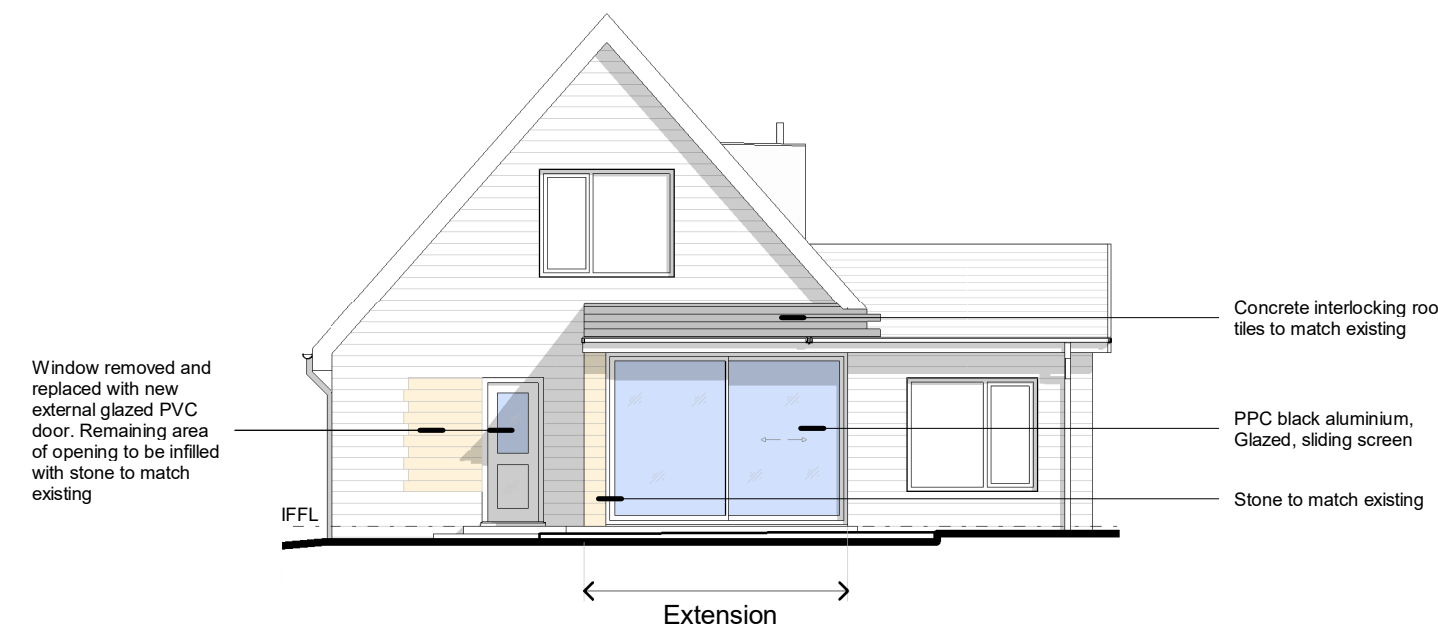


SW Proposed South West Elevation
1 : 100

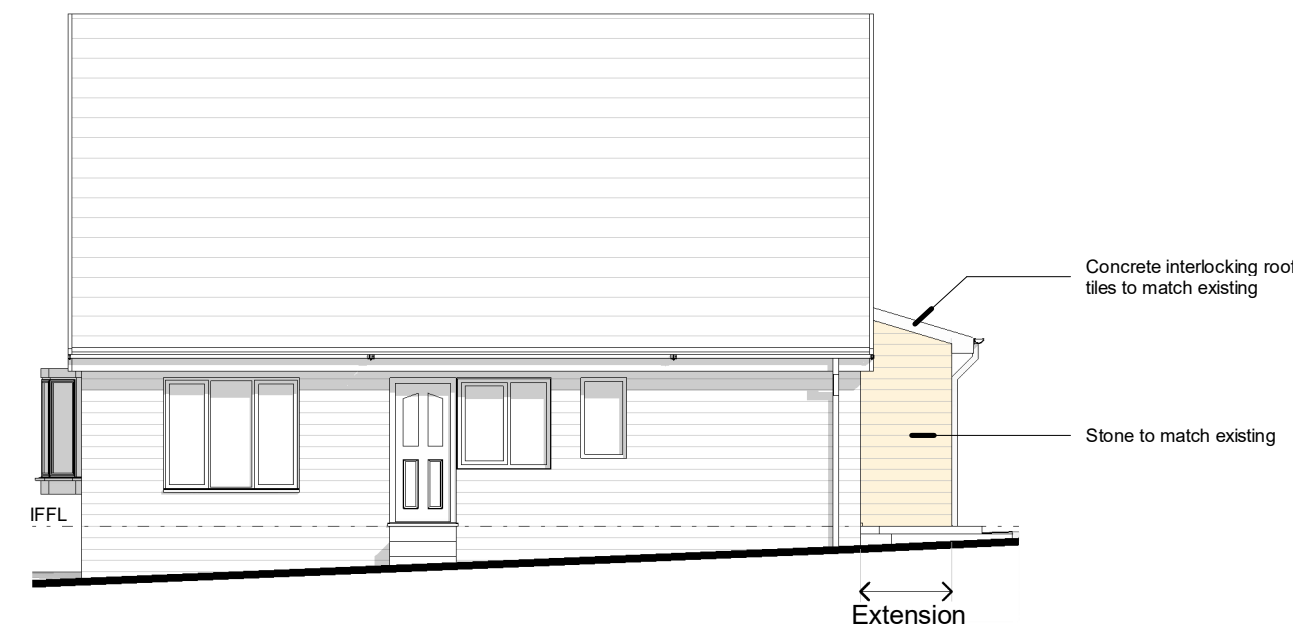


NW Proposed North West Elevation
1 : 100

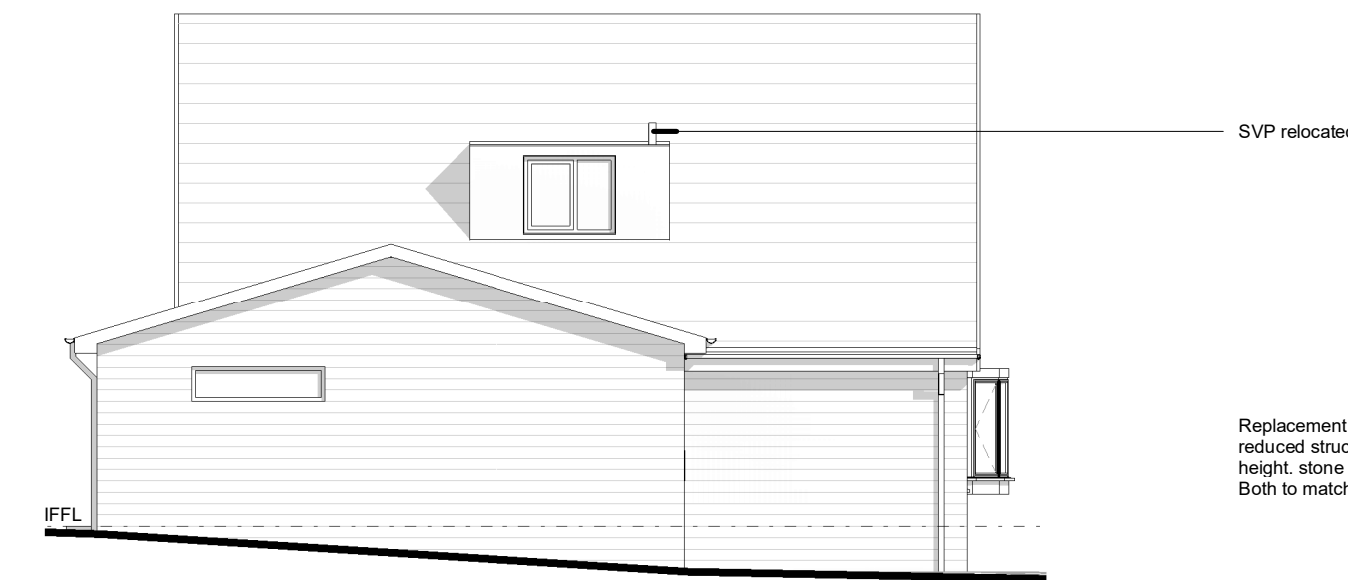


SE Proposed South East Elevation
1 : 100

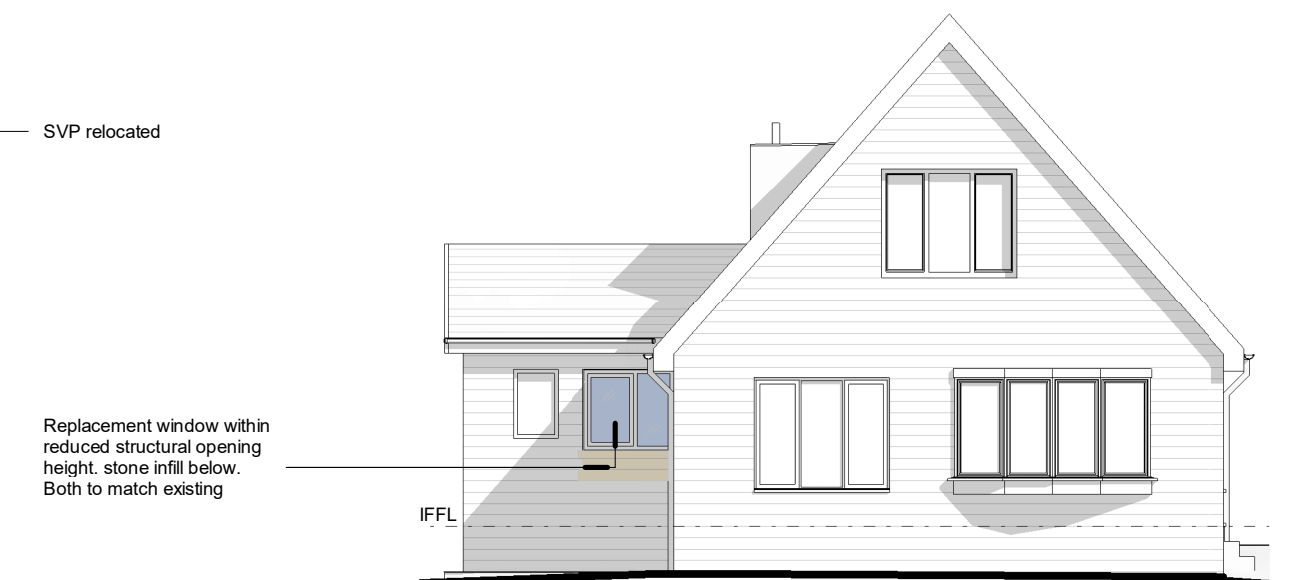


NE Proposed North East Elevation
1 : 100

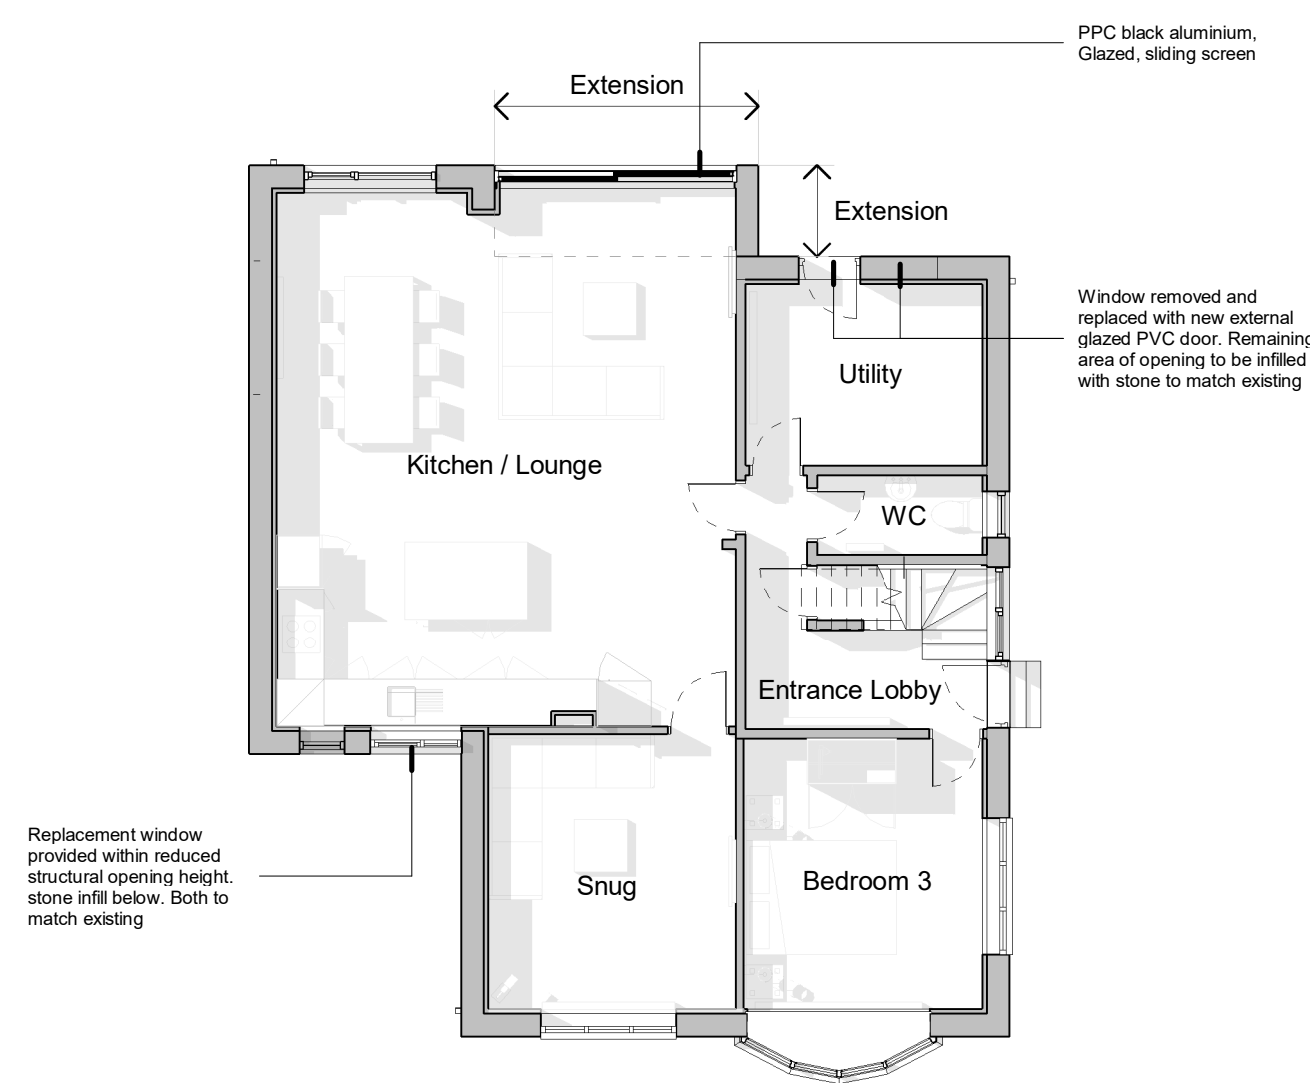


0 Proposed Ground Floor Plan
1 : 100

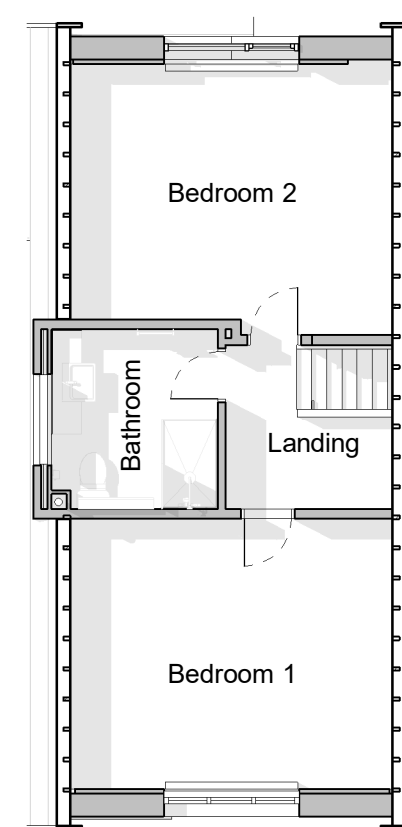


1 Proposed First Floor Plan
1 : 100

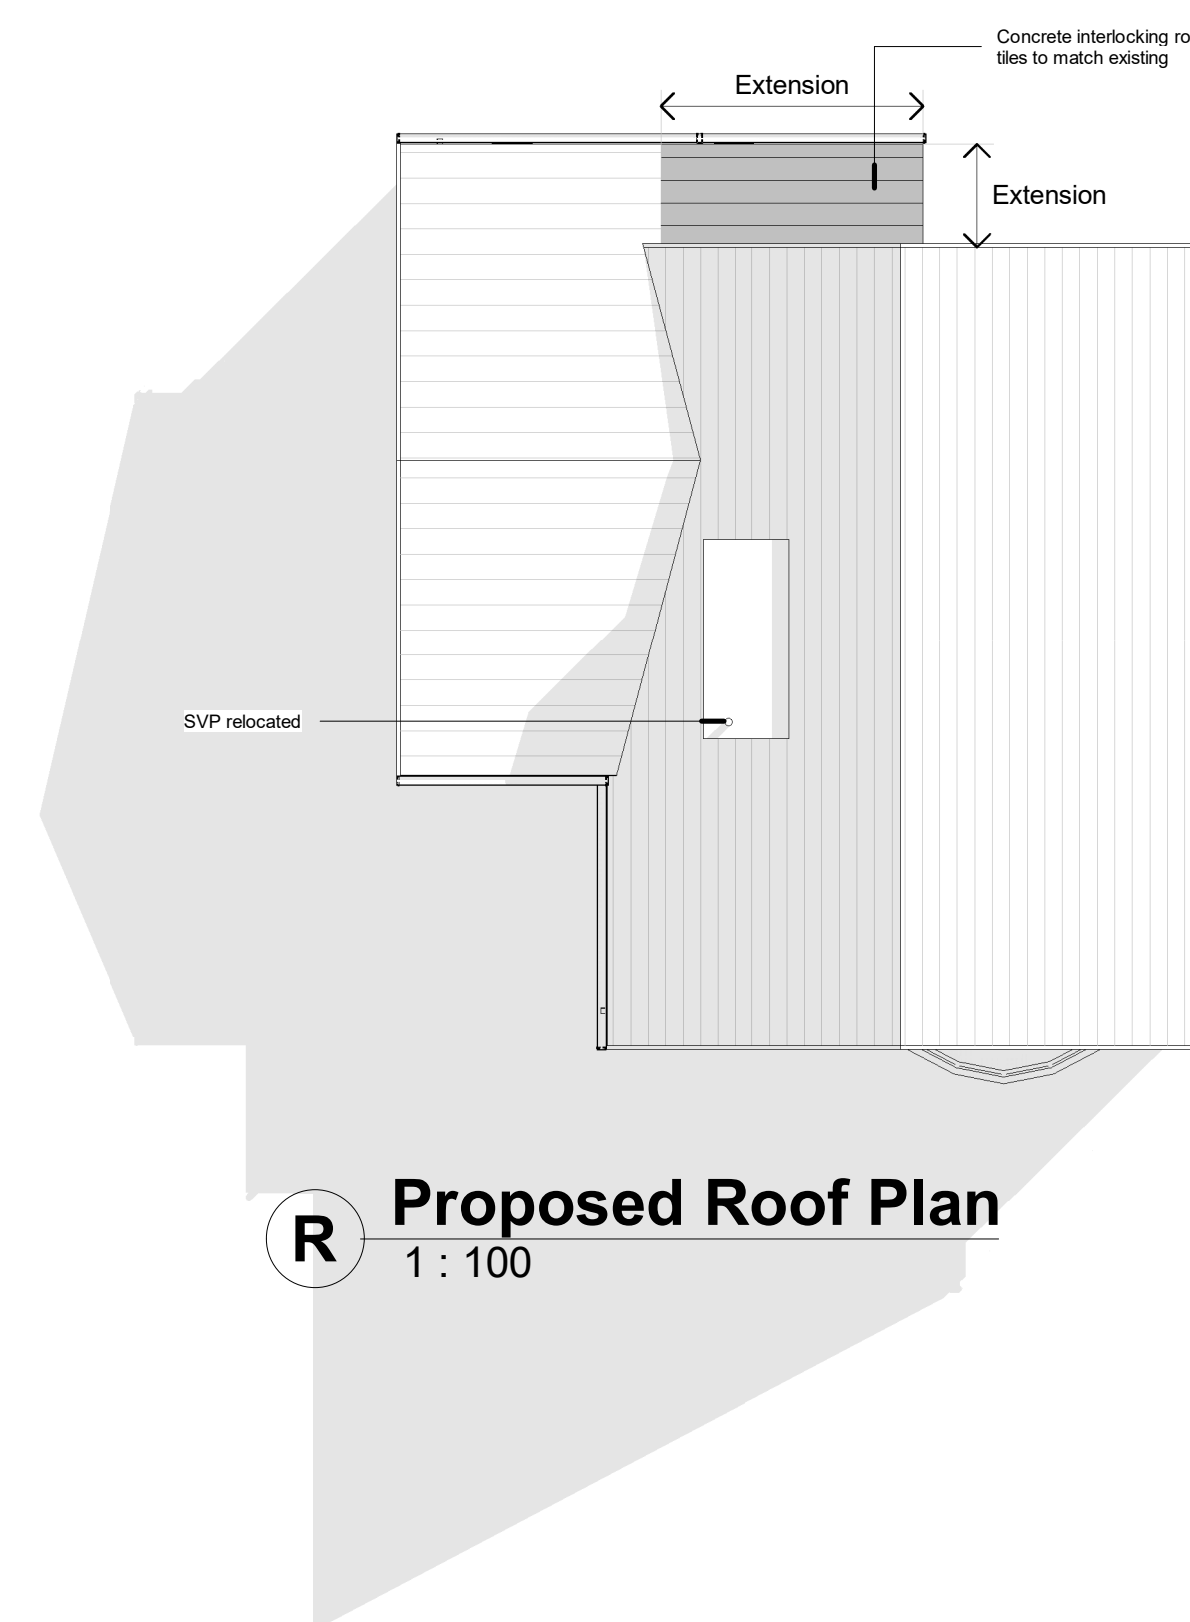

R Proposed Roof Plan
1 : 100

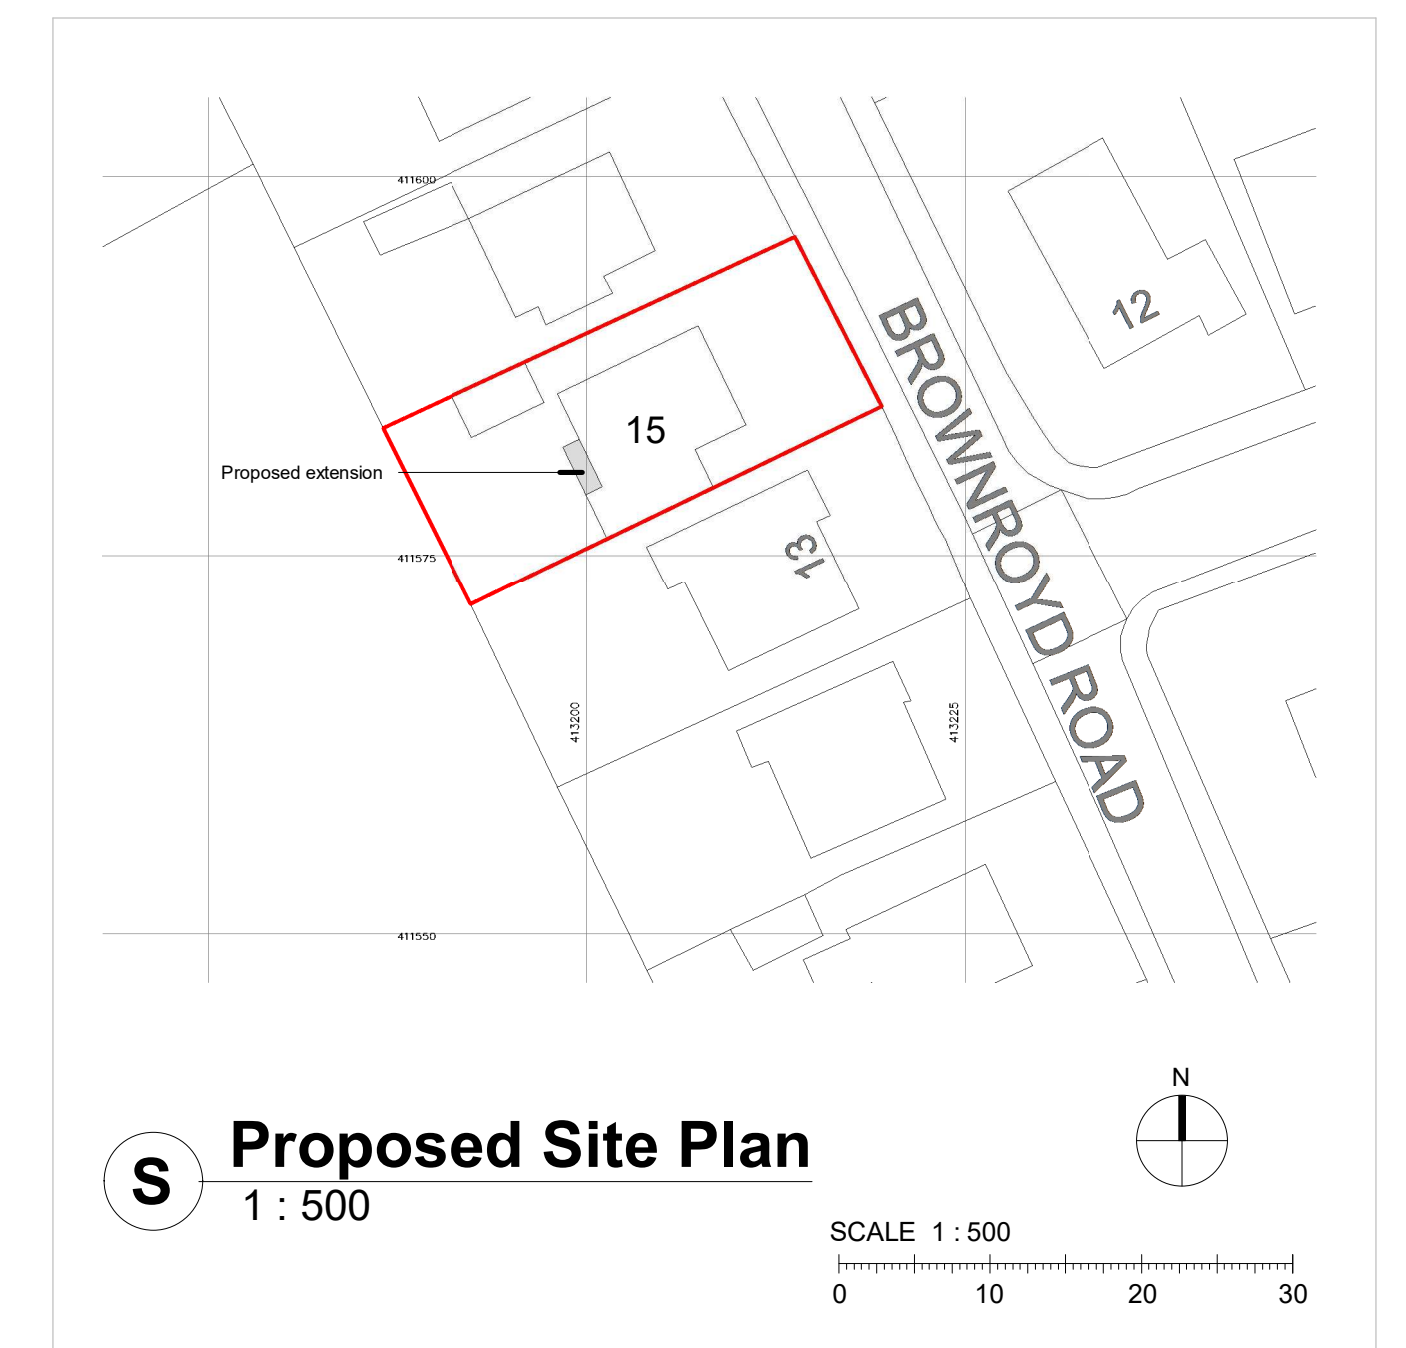

S Proposed Site Plan
1 : 500

 

SCALE 1 : 100
0 2 4 6