




FRONT ELEVATION AS PROPOSED ~ 1:100

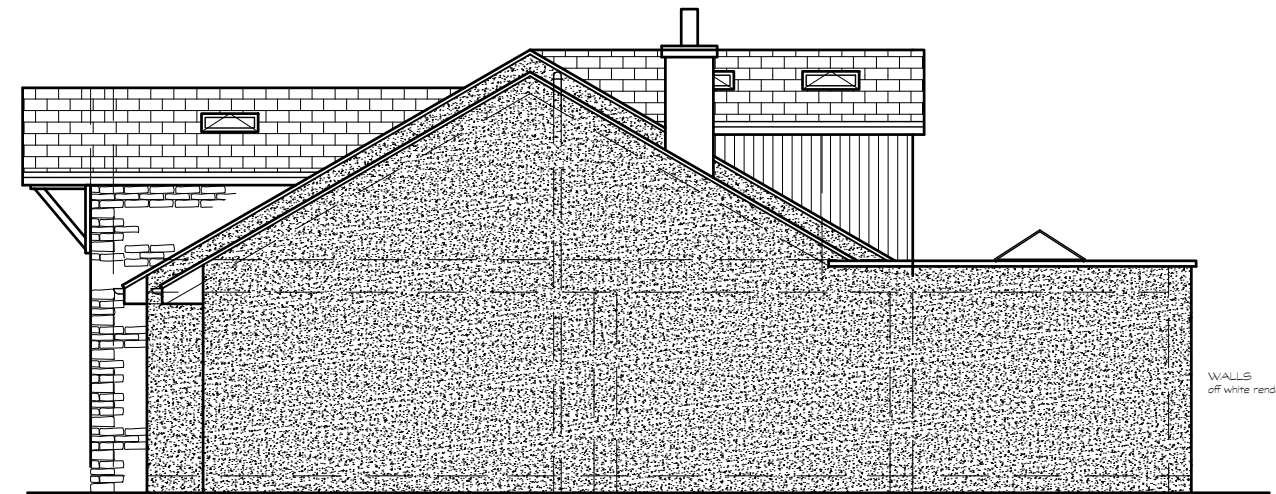



LH SIDE ELEVATION AS PROPOSED ~ 1:100




REAR ELEVATION AS PROPOSED ~ 1:100



RH SIDE ELEVATION AS PROPOSED ~ 1:100

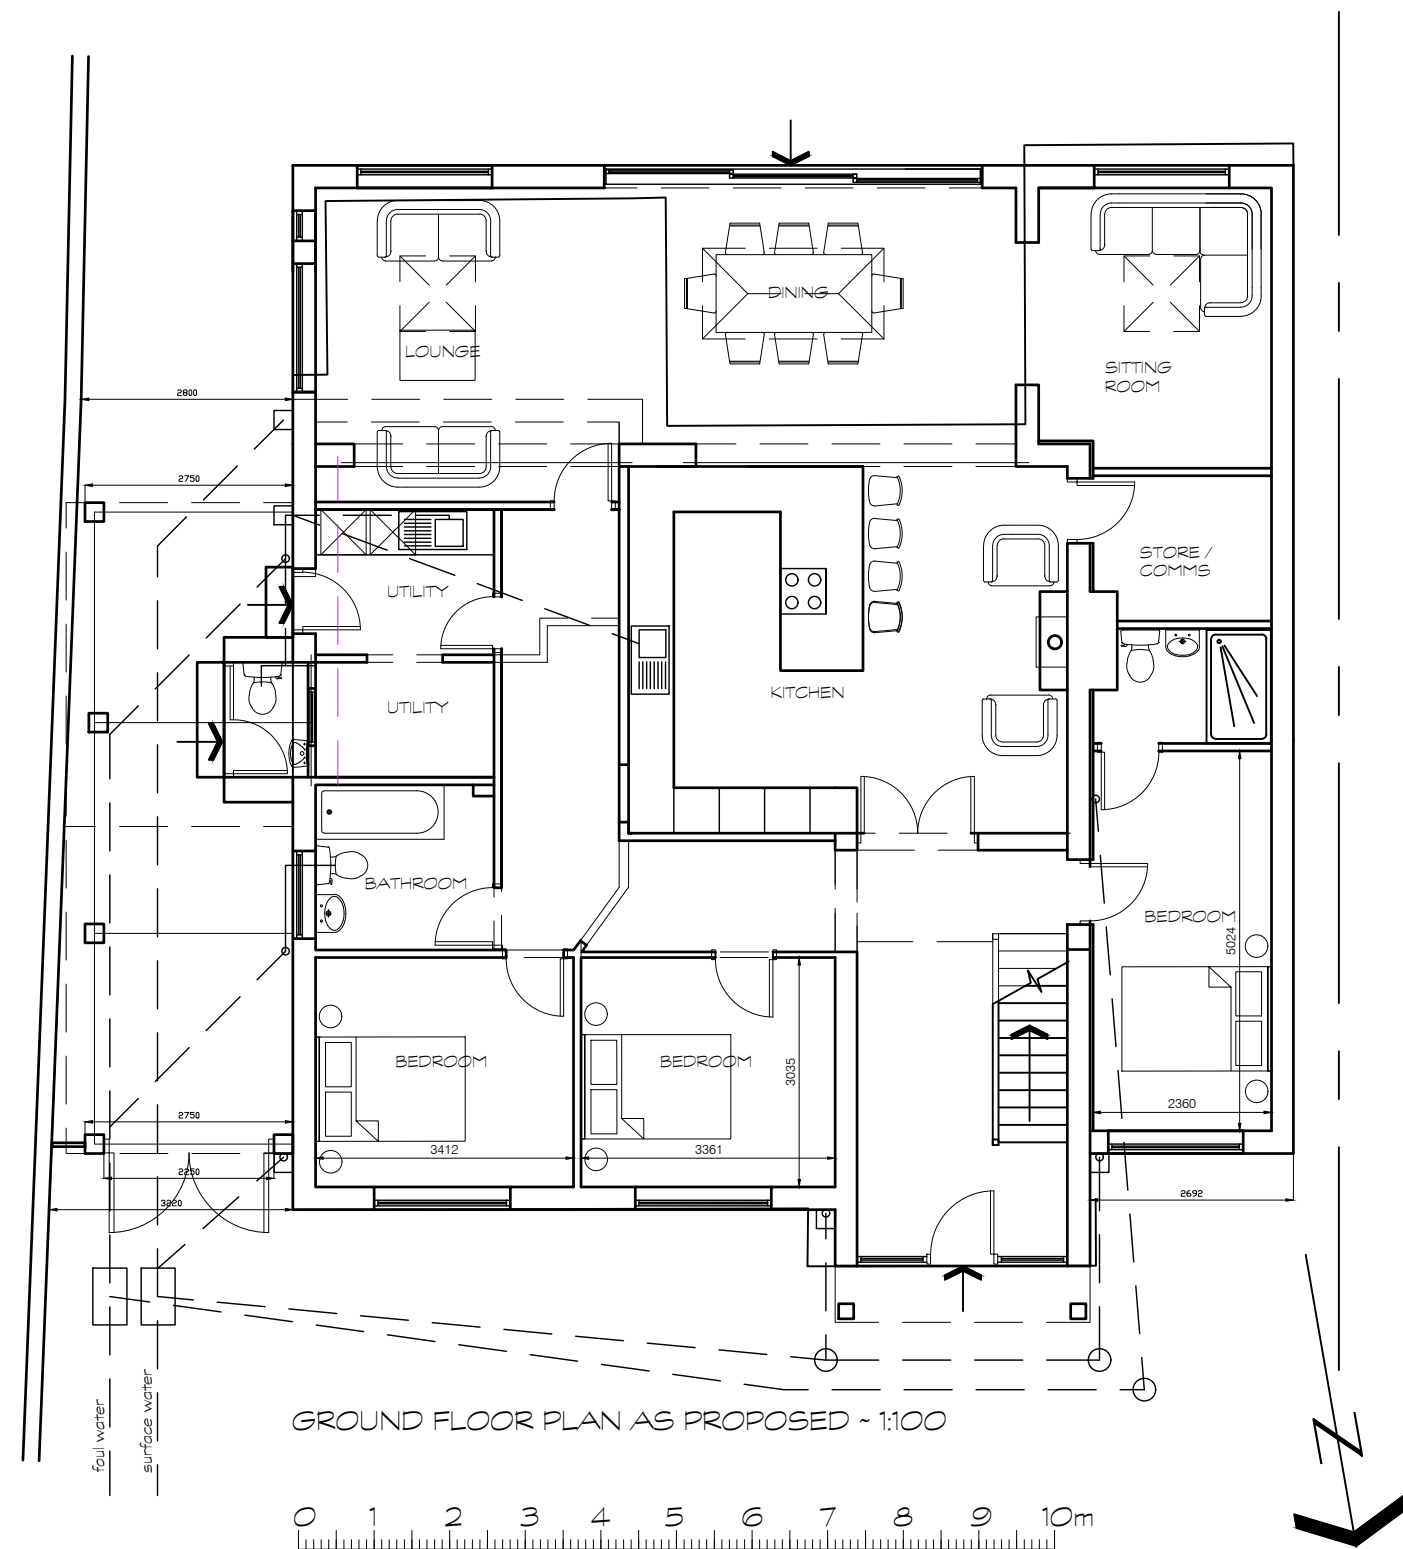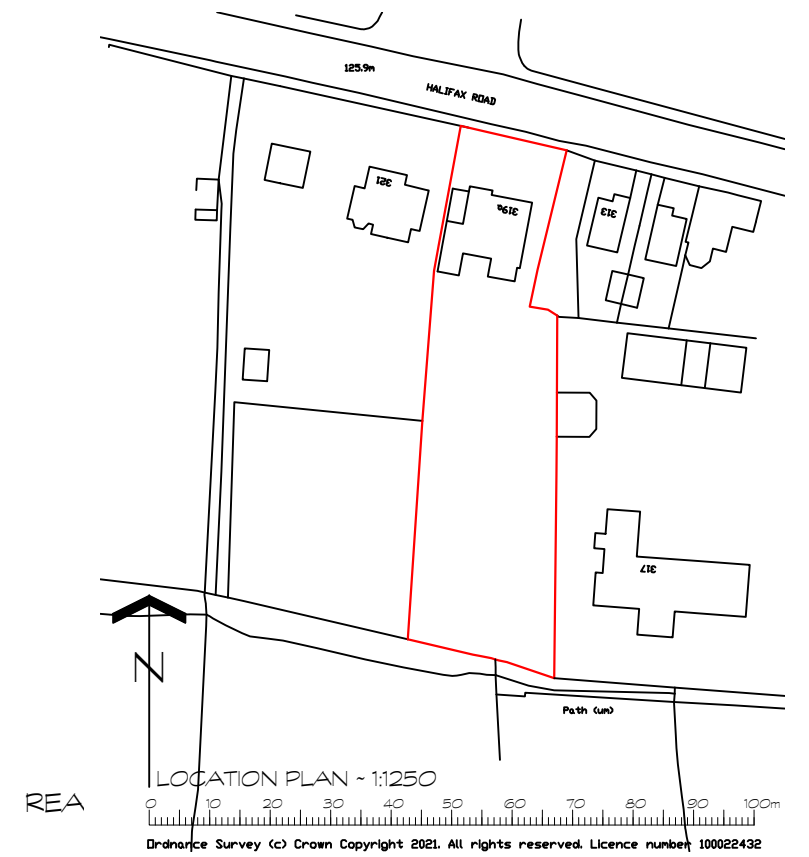

GROUND FLOOR PLAN AS PROPOSED ~ 1:100

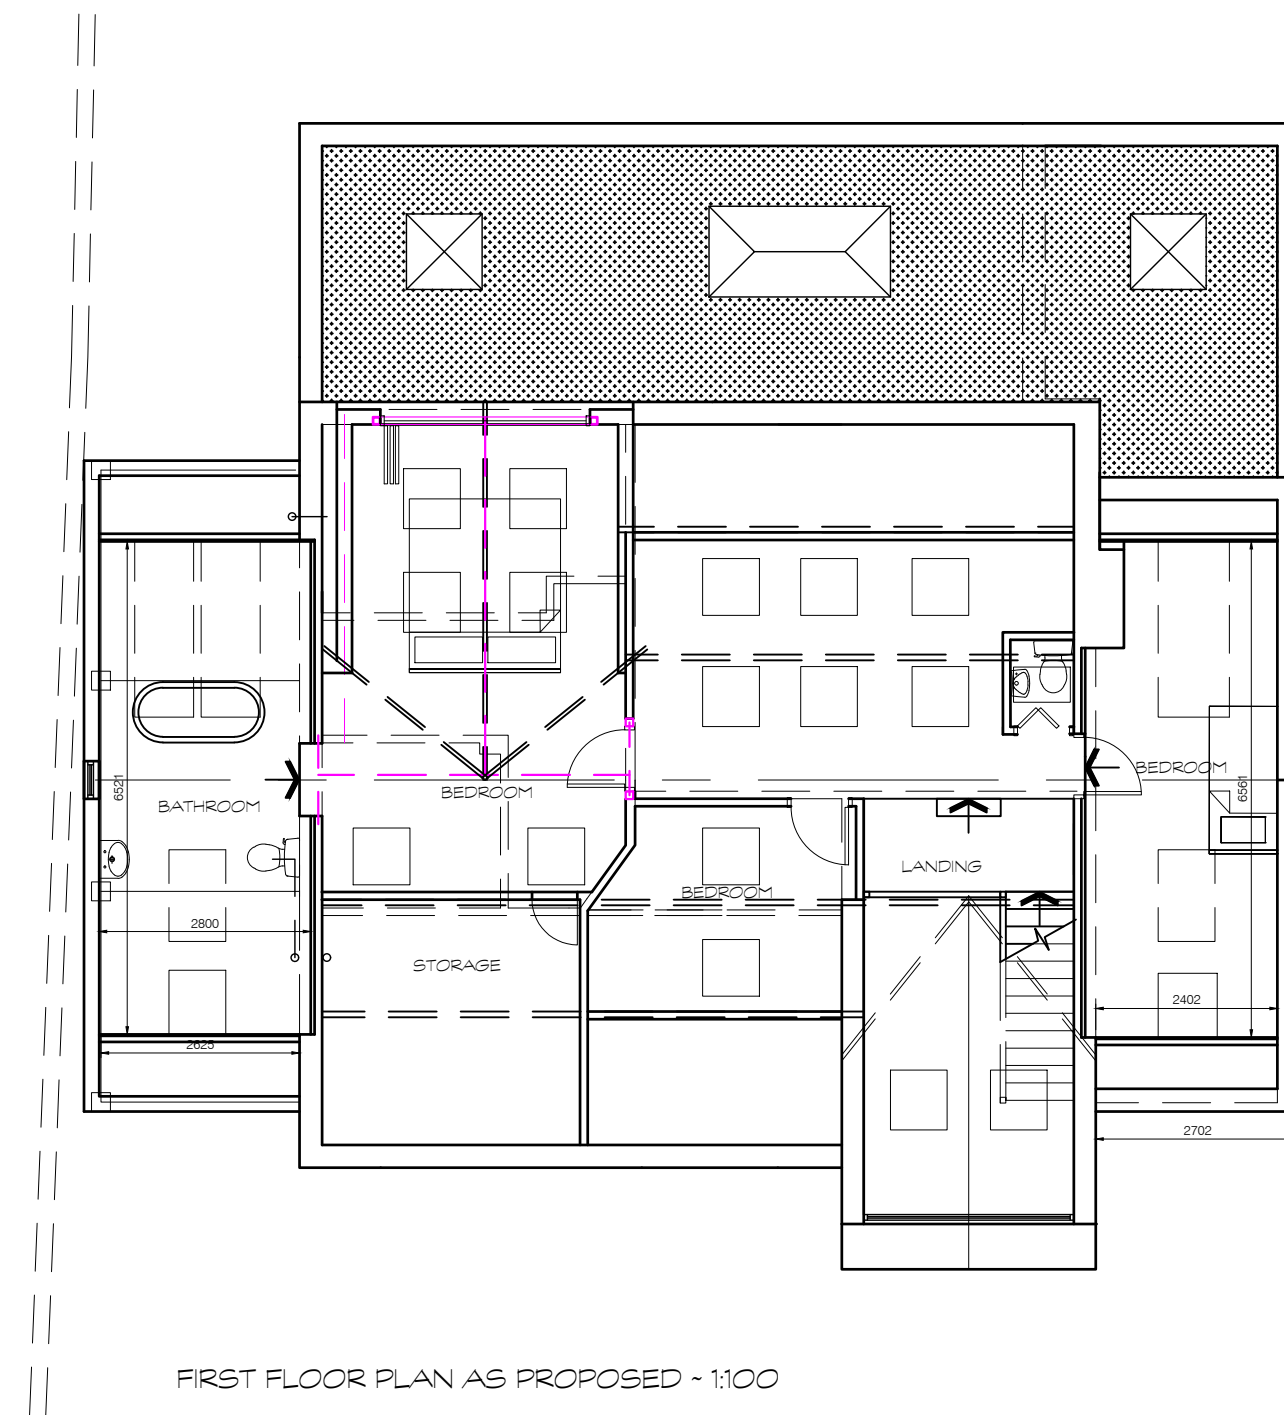

FIRST FLOOR PLAN AS PROPOSED ~ 1:100

DO NOT SCALE IF IN DOUBT ASK

No part of this drawing may be reproduced without prior written permission from J M H Design. J M H Design reserves all copyrights on its designs.

THIS DRAWING IS INTENDED FOR PLANNING AND BUILDING REGULATION SUBMISSIONS ONLY - AND SHOULD NOT BE USED AS A WORKING DRAWING FOR BUILDING PURPOSES

BOUNDARIES, ANGLES & DIMENSIONS ARE TO BE CHECKED ON SITE BY THE MAIN CONTRACTOR PRIOR TO COMMENCEMENT OF WORKS

CDM Regulations

Contractor to comply fully with managing for Health and Safety : Construction (Design and Management Regulations 2015)



D	DORMER AMENDS	05/11/24	MH
C	MINOR AMENDS	21/10/24	MH
B	MINOR AMENDS	04/10/24	MH
A	DORMER AMENDED	19/09/24	MH

REV	DETAILS	DATE	INITIAL
-----	---------	------	---------

PROJECT REAR DORMER AND INTERNAL MODIFICATIONS

CLIENT RACHEL WOOD LAND
319A HALIFAX ROAD
LIVERSEDGE WF156NE

TITLE PLANS AS PROPOSED

DRG No. RWL3/03D SCALE 1:100 @ A2

DRN BY MH DATE 02/09/24

jmh.design
architectural & interior consultants

Poplar Studios, 12 Liversedge Hall Lane,
Liversedge, West Yorkshire. WF15 7DB

t: 01924 518 592
e: info@jmhdesign.co.uk