




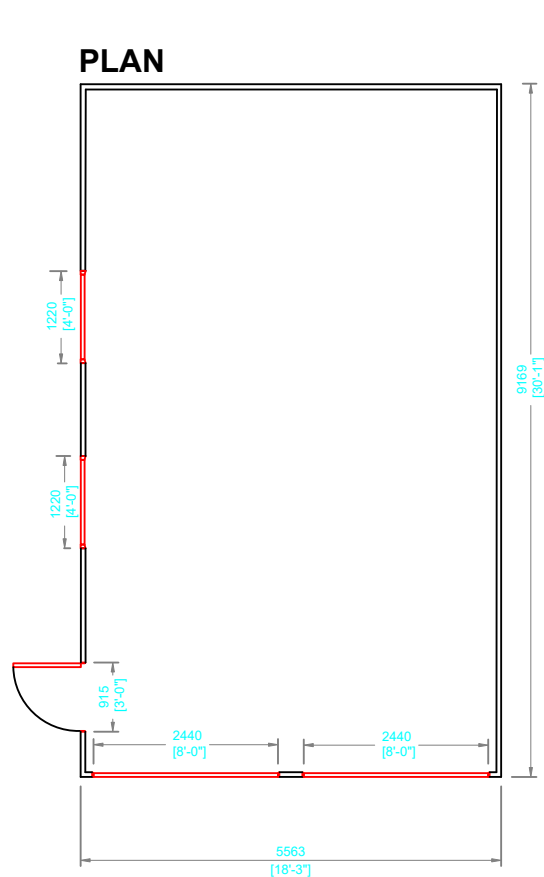


LH ELEVATION

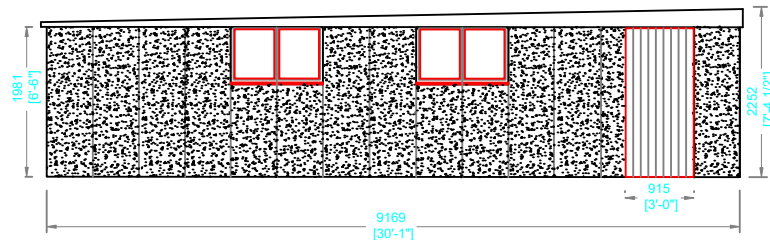


RH ELEVATION

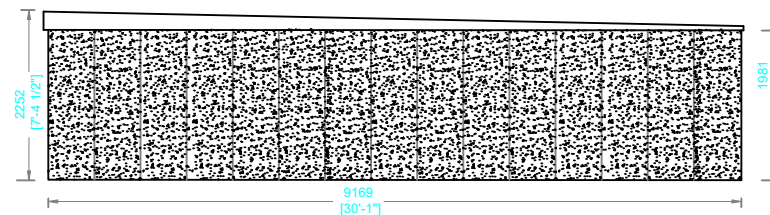

FRONT ELEVATION

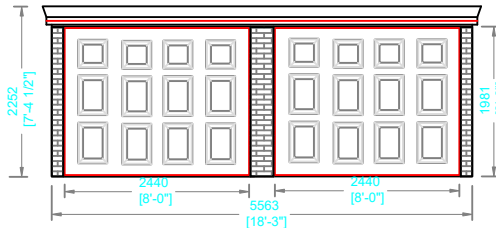

REAR ELEVATION

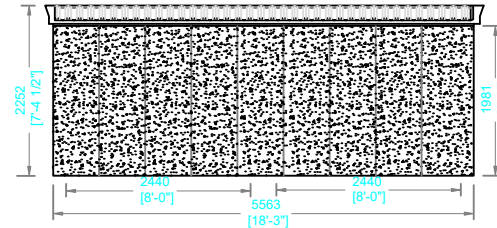

BUILDING SPECIFICATION

STYLE:	Knight	
ROOF TYPE:	Royale	
LENGTH:	9169mm	[30'1"]
WIDTH:	5563mm	[18'3"]
EAVES HEIGHT:	1981mm	[6'6"]
RIDGE HEIGHT:	2252mm	[7'4.5"]

CONCRETE PANELS

To be reinforced with 6mm bars & connected with 3no 6mm galv. steel bolts. Designed for 25N/mm2 at 28 days.

HEIGHT:	1981mm	[6'6"]
THICKNESS:	62mm	[2½"]
FINISH: LEFT	Multispar	
REAR:	Multispar	

EXTERNAL WALLS

FINISH: FRONT:	Brick Fronts	
RIGHT:	Multispar	

ROOF COVERING

Supported by trusses at 1.22m centers fixed to panels

COLOUR:	Grey	
PROFILE:	Box Profile	
MATERIAL:	Plastisol Coated Steel	

FASCIAS / WALL BUILD-UP

MATERIAL:	PVC	
DEPTH:	50 mm	[]

GARAGE DOOR [2]

STYLE:	Georgian	
COLOUR:	White	
FINISH:	Plastisol Coated Steel	
WIDTH:	2440mm	[8'0"]
HEIGHT:	1981mm	[6'6"]
TYPE:	Up and Over	

WINDOWS [2]

STYLE:	Fixed	
COLOUR:	White	
FINISH:	PVC	
WIDTH:	1220mm	[4'0"]
HEIGHT:	762mm	[2'6"]
LOCATIONS:	Left	

PERSONNEL DOOR [1]

STYLE:	Vertical	
COLOUR:	White	
FINISH:	Plastisol Coated Steel	
WIDTH:	915mm	[3'0"]
HEIGHT:	1981mm	[6'6"]
LOCATION:	Left	



SCALE 1:100

Rev	Date	Revision
PROJECT: Proposed Garage 31 Warreside Deighton, Huddersfield HD2 1LW		
CUSTOMER / CLIENT: Graham Dearden		
DRAWING: Plan, Elevations		

HANSON

GARAGES

Warren Road, Green Lane Industrial Park, Featherstone,
West Yorkshire WF7 6EL

Tel: 01977 695111 Fax: 01977 695151

E-Mail: sales@hansongarages.co.uk
Web: www.hansongarages.co.uk

SCALE: A3@1:100	DATE: 29.01.25	DRAWN: MS	DWG NO. 30X18	REV -
--------------------	-------------------	--------------	------------------	----------