




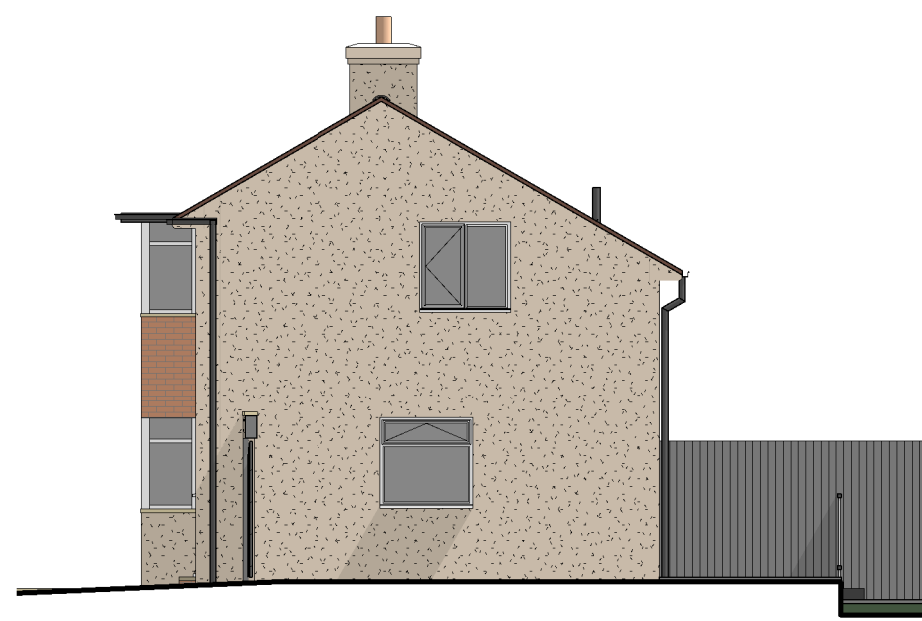


Side Elevation E
1 : 100

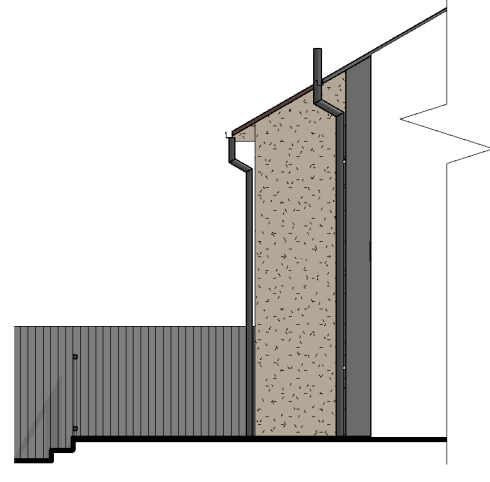

Sectional Elevation W
1 : 100

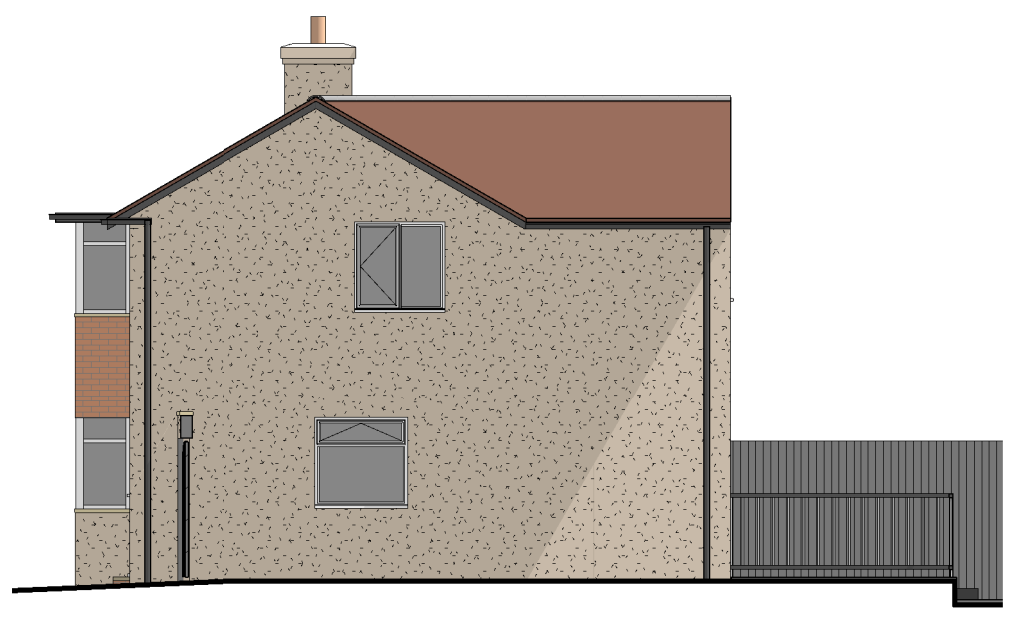


Side Elevation E
1 : 100

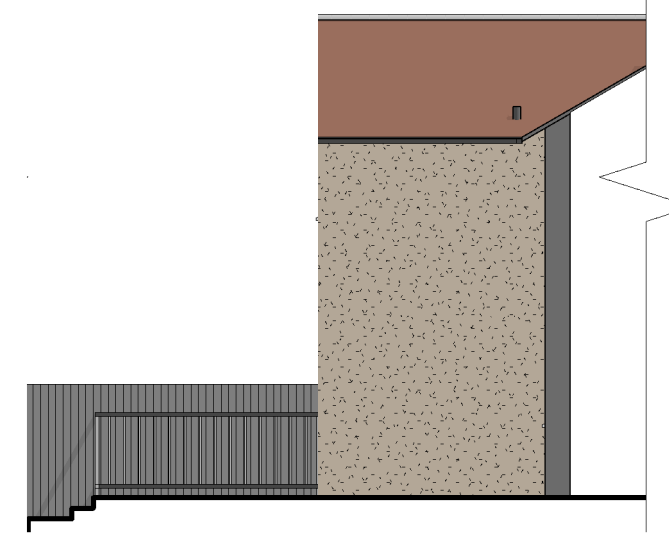



Sectional Elevation W
1 : 100





Rear Elevation N
1 : 100

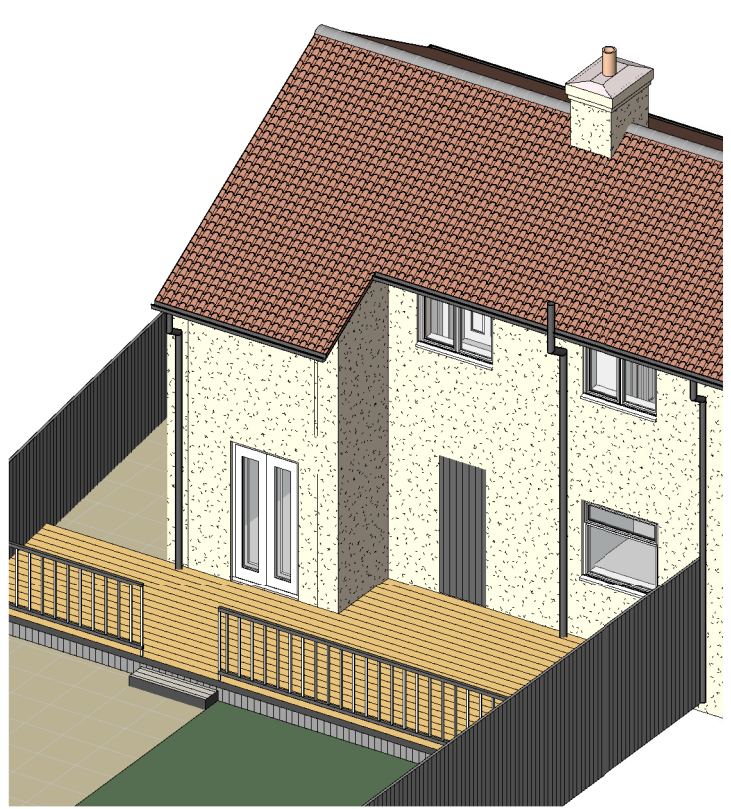


Rear Elevation N
1 : 100

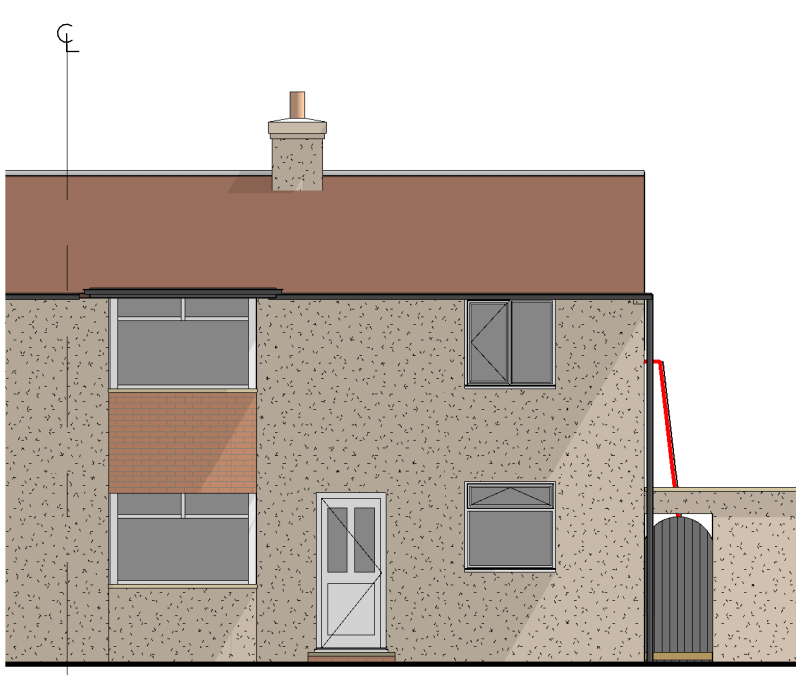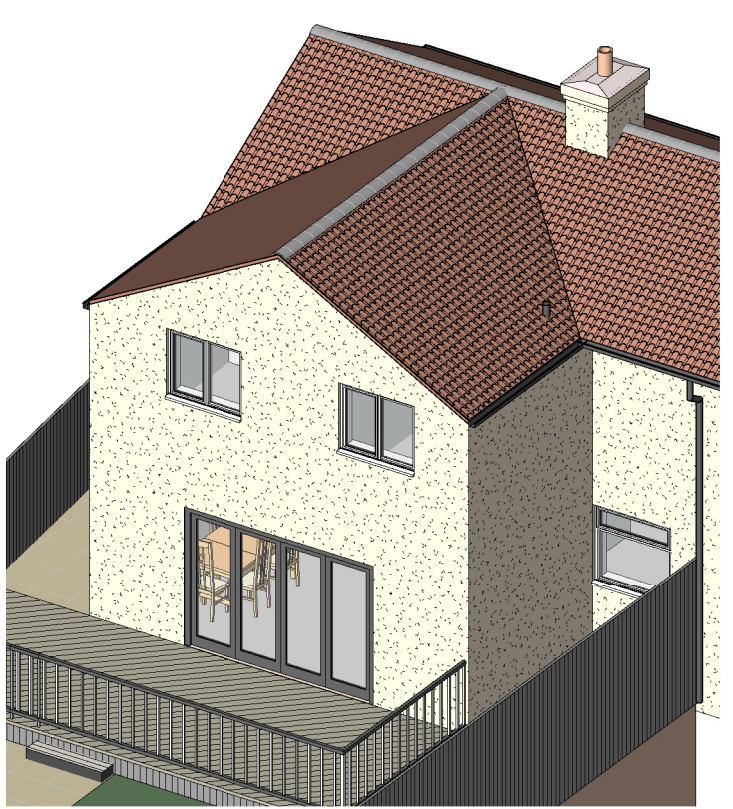


Front Elevation S
1 : 100

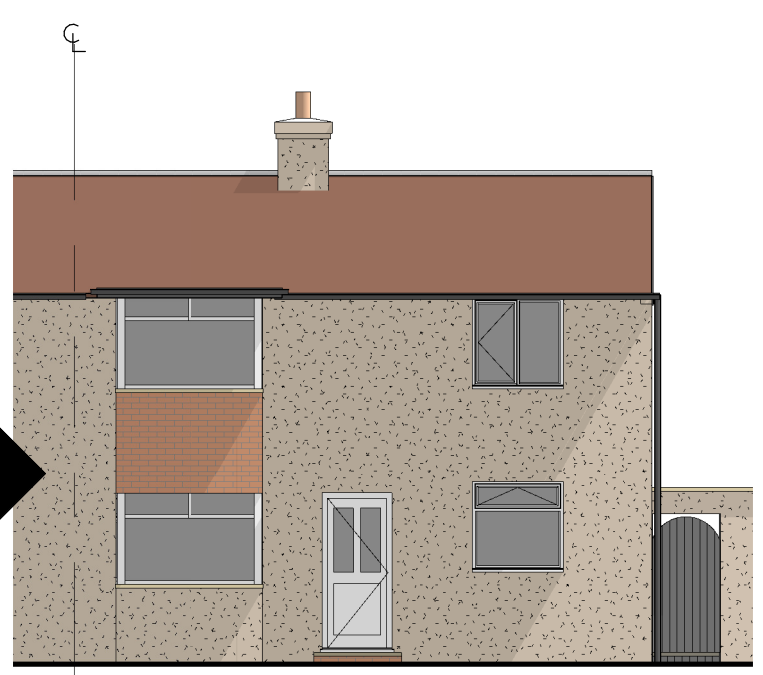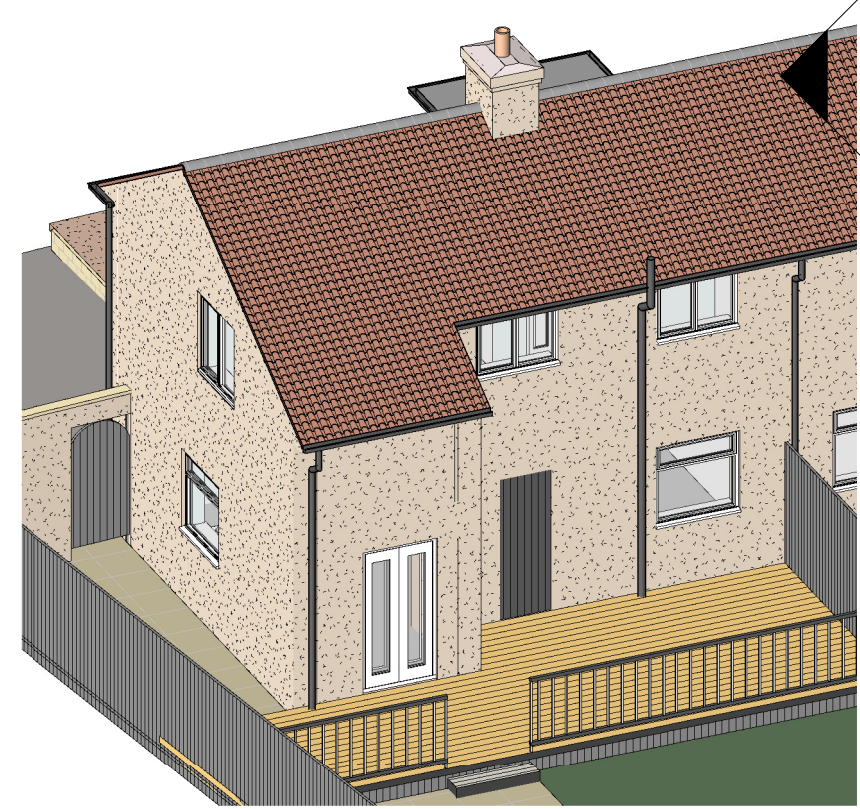


Front Elevation S
1 : 100

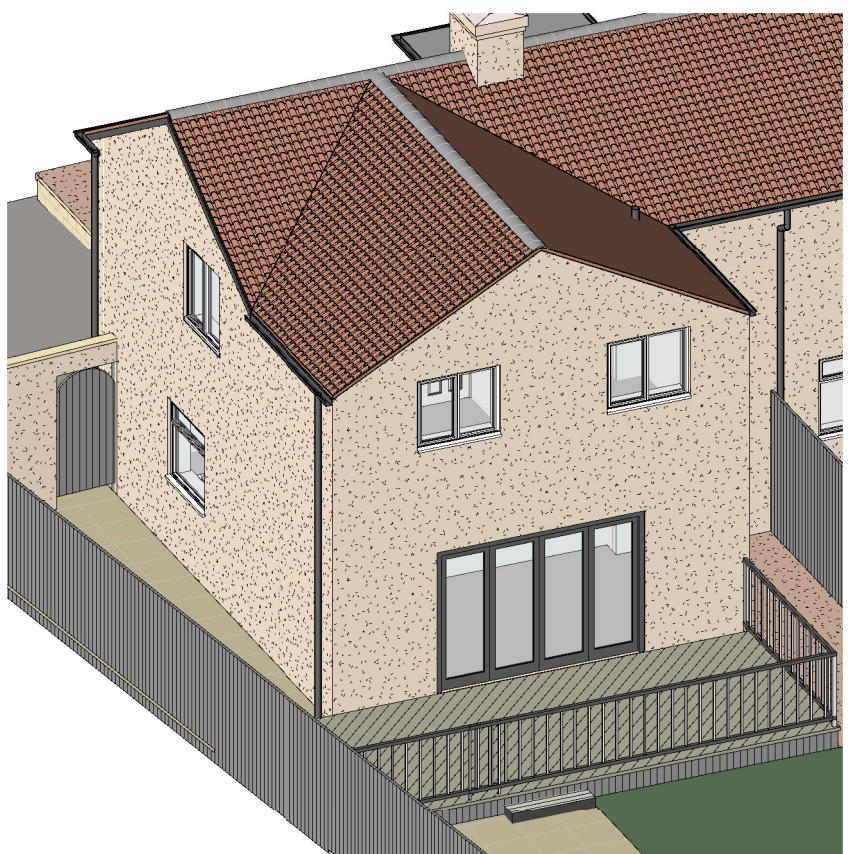


Proposed
Existing

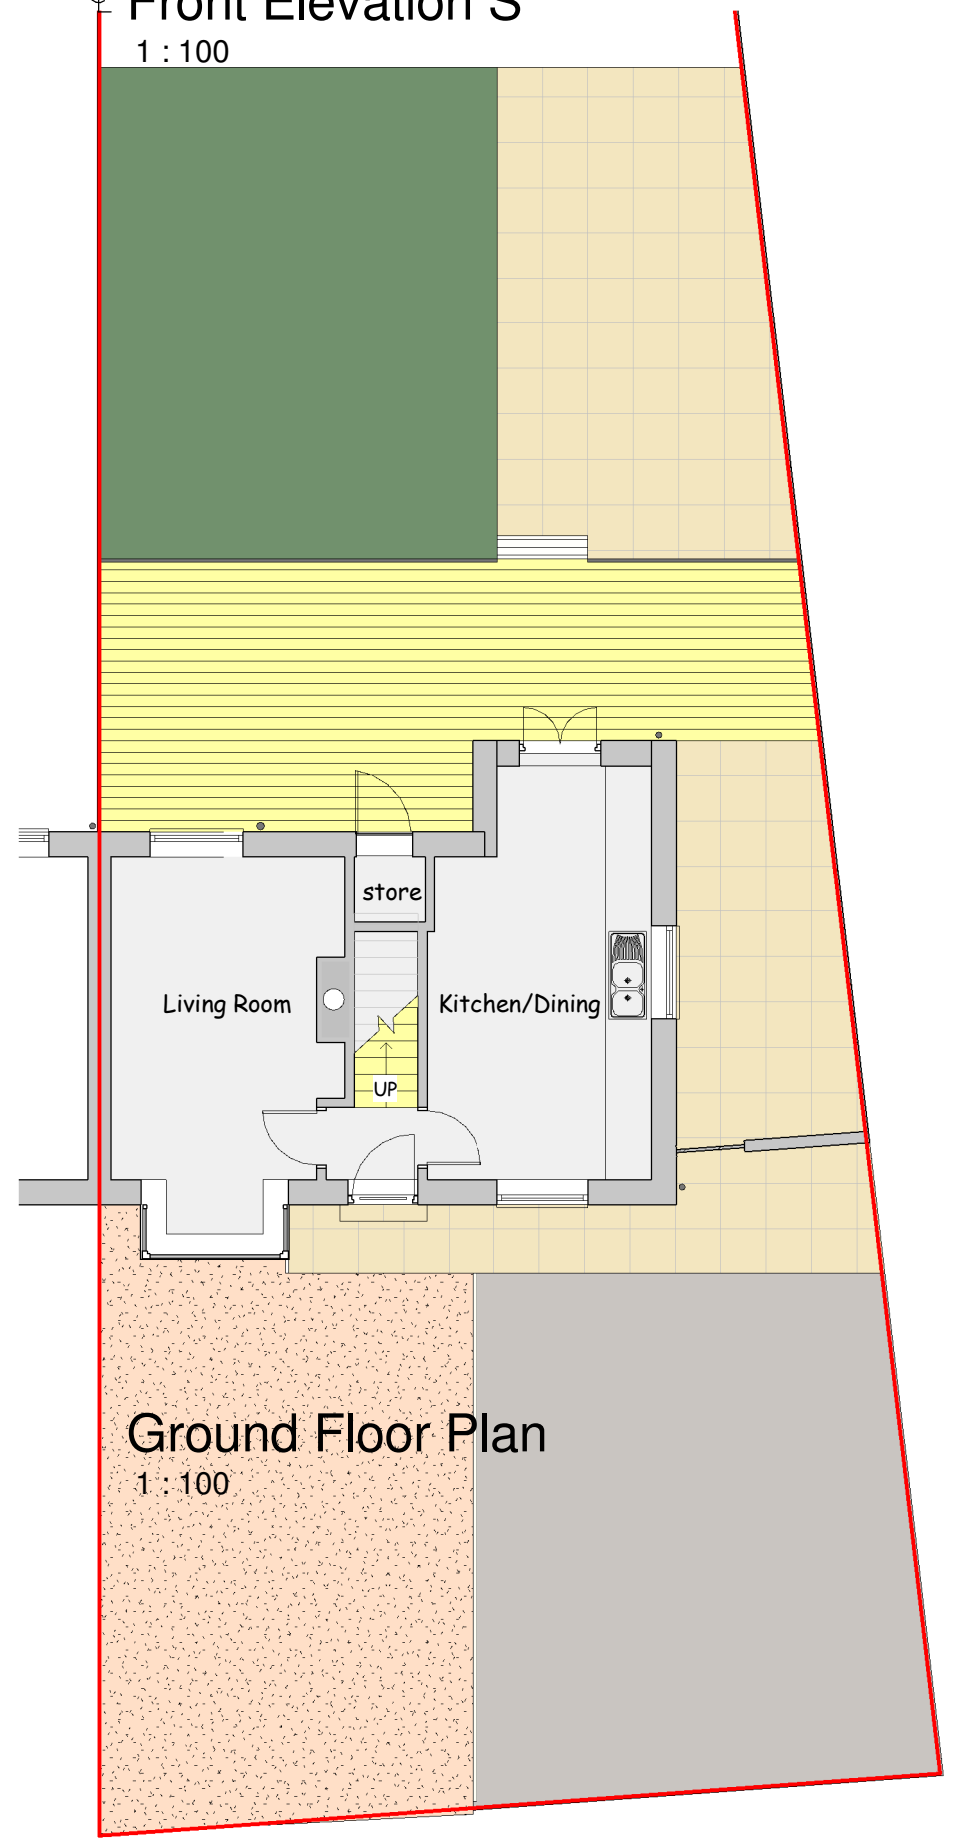


Ground Floor Plan
1 : 100

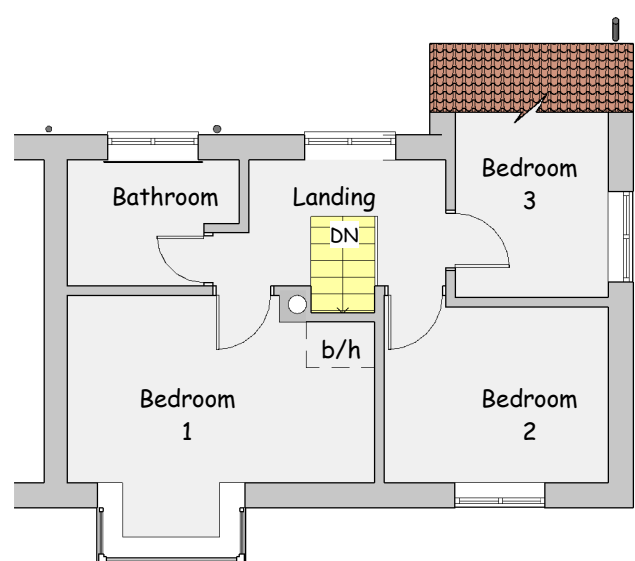


First Floor Plan
1 : 100

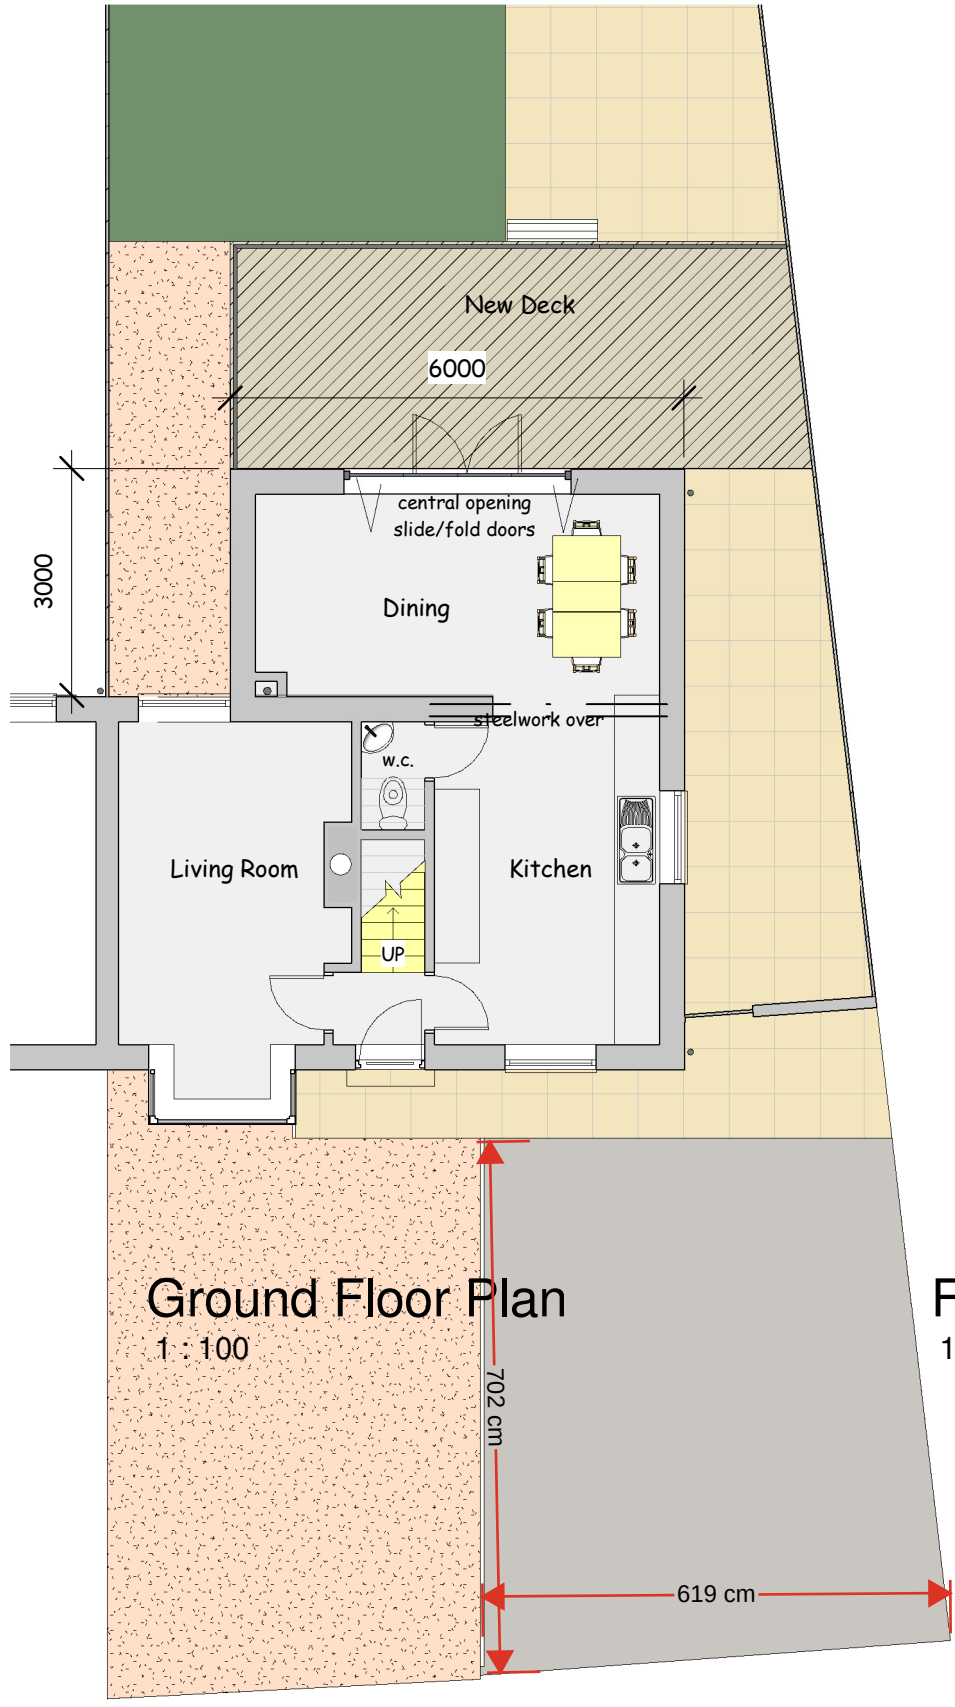


Ground Floor Plan
1 : 100

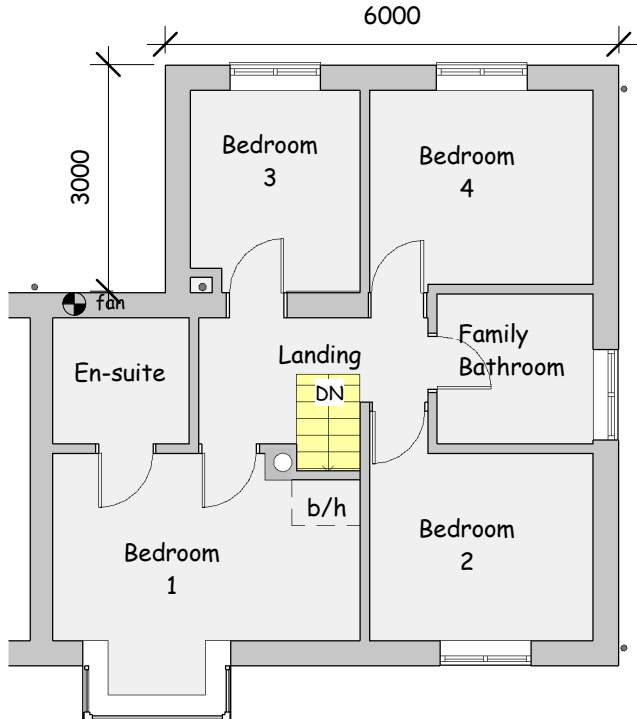


First Floor Plan
1 : 100

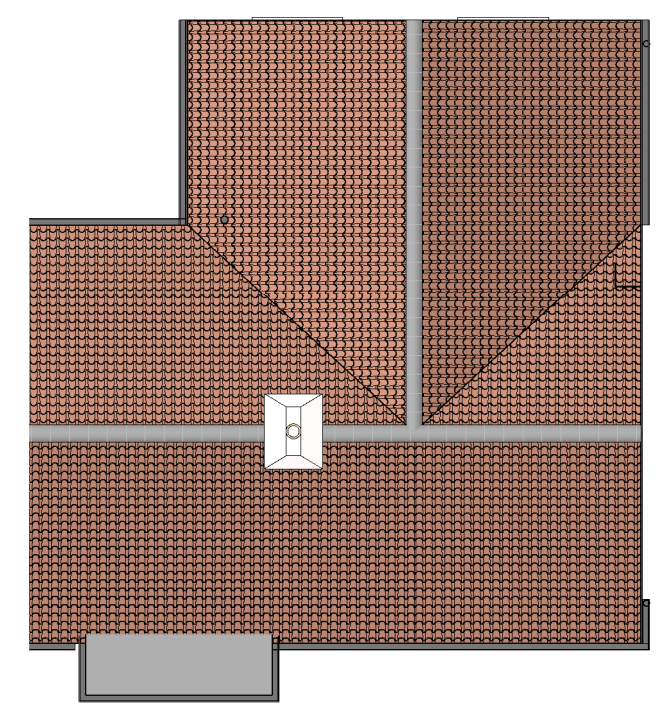


Roof Plan
1 : 100

 

scale 1 : 100 @ sheet size A1

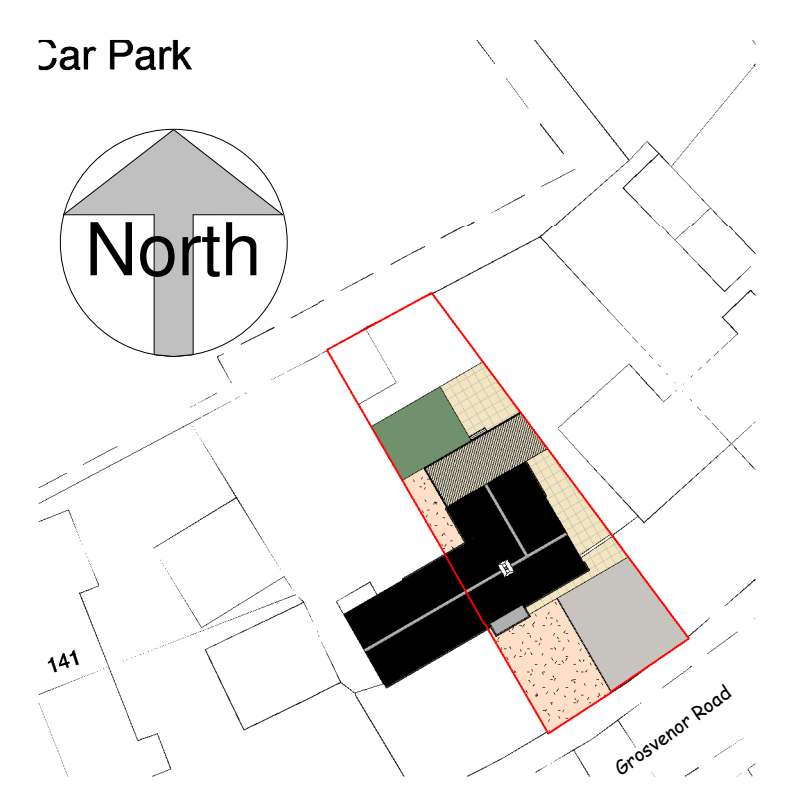

Block Plan
1 : 500

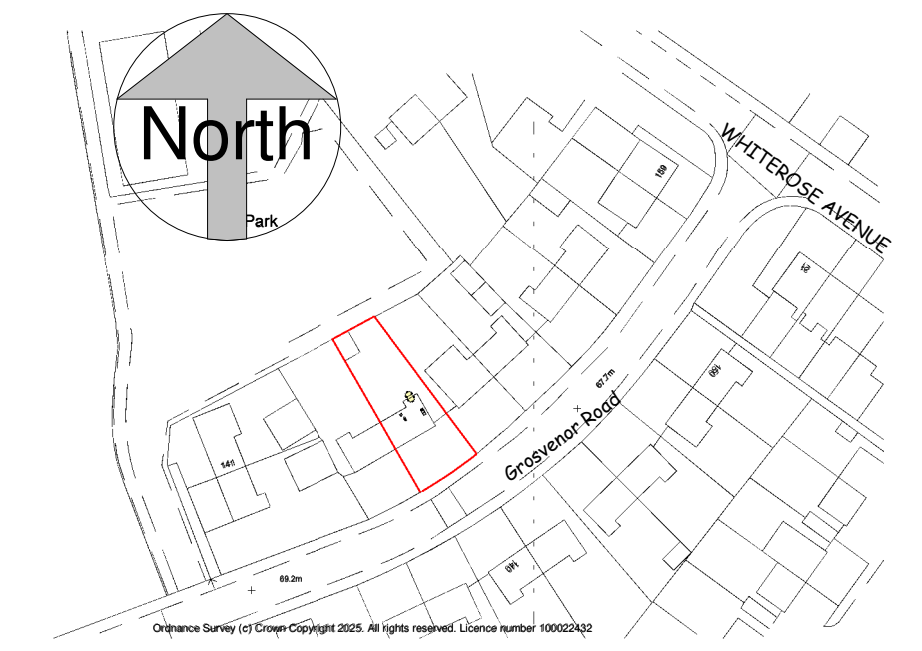

Location Plan.
1 : 1250

This drawing is copyright and must not be reproduced without written permission
Do not scale - Use figured dimensions only

PROJECT	Proposed Rear Extension to Property at 147 Grosvenor Road, Dalton, Huddersfield. HD5 9UA		
CLIENT	Mr R Shaw		
DWG TITLE	Plans, Elevations and Views as Existing and Proposed		
DWG NO.	2503 - 01	SCALE	1 : 100 1 : 500 1 : 1250
		DATE	26/02/2025
DB ARCHITECTS		31 Moor View, Meltham, Holmfirth, HD9 5RT t:01484 850579 e:david.dbarchitects@virginmedia.com	

