



SOUTH FACING ELEVATION



NORTH FACING ELEVATION



WEST FACING ELEVATION



EAST FACING ELEVATION

Key:	
---	Existing Beams
---	Proposed beams
---	Removed Structure
---	Existing Walls
---	Proposed Walls


NOTES

This drawing has been prepared specifically for the purpose of obtaining Planning and or Building Regulations Approval. Its suitability for other purposes without additional supplementary details and specifications cannot be guaranteed.


All dimensions are to be checked on site, any discrepancies are to be reported to the designer before work commences. Use only figured dimensions.

All structural components shown are indicative only. Details / calculations of structural members are to be provided by the Structural Engineer.


This drawing is not to be copied or divulged to a third party without written permission.

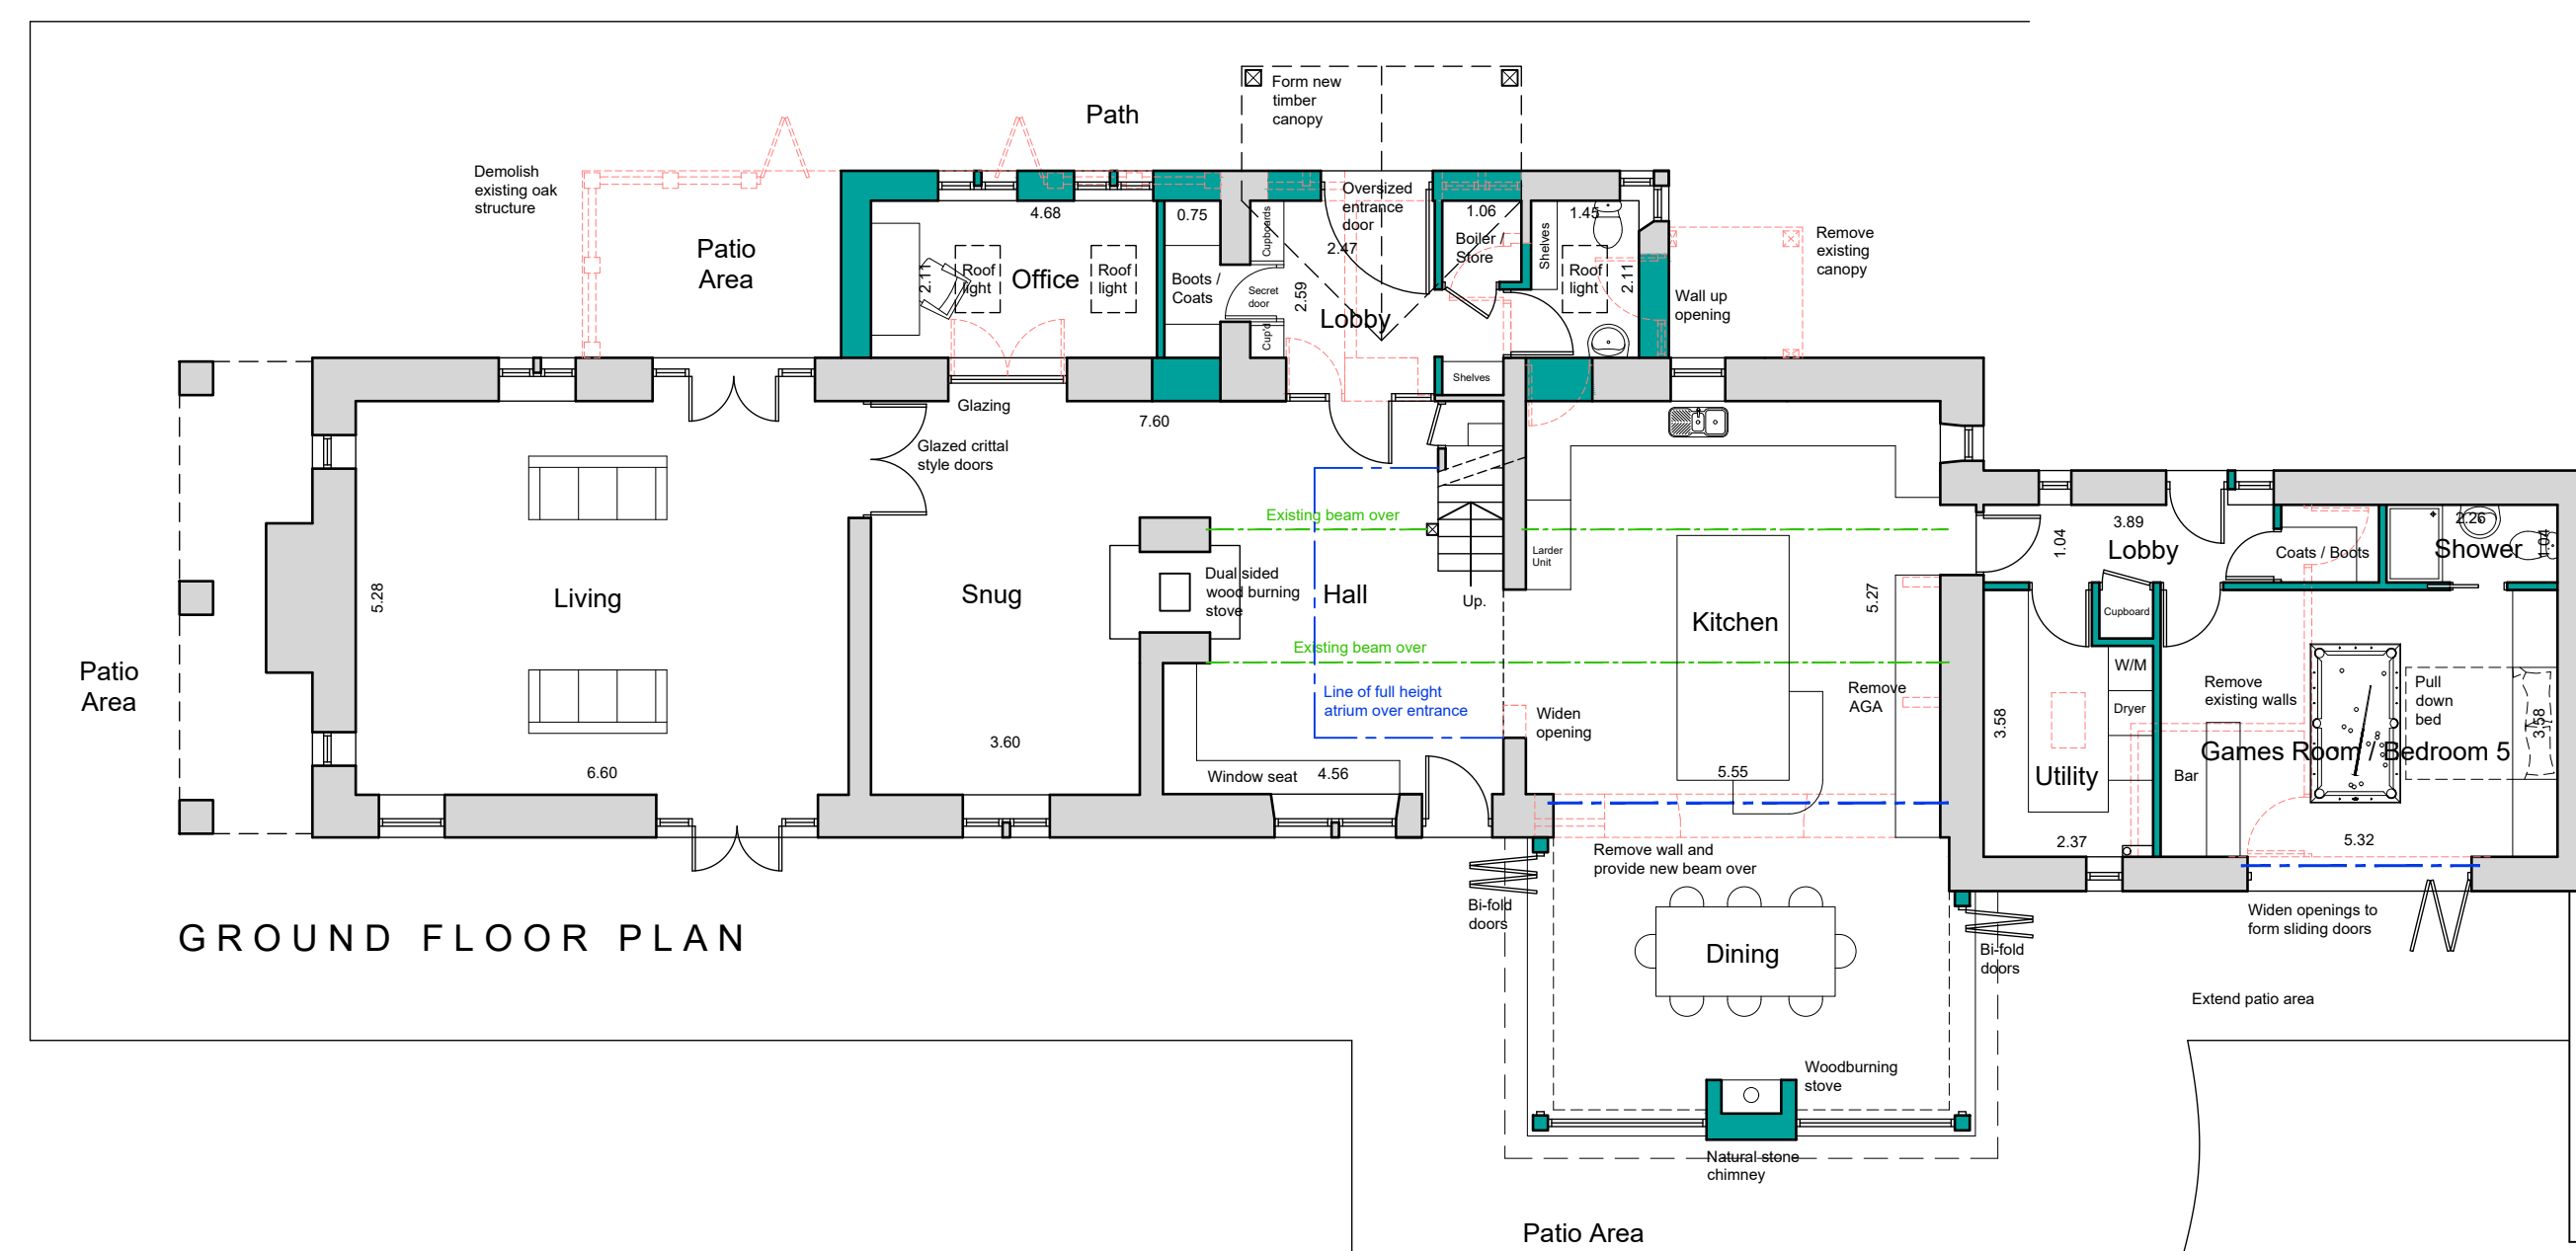



GROUND FLOOR PLAN

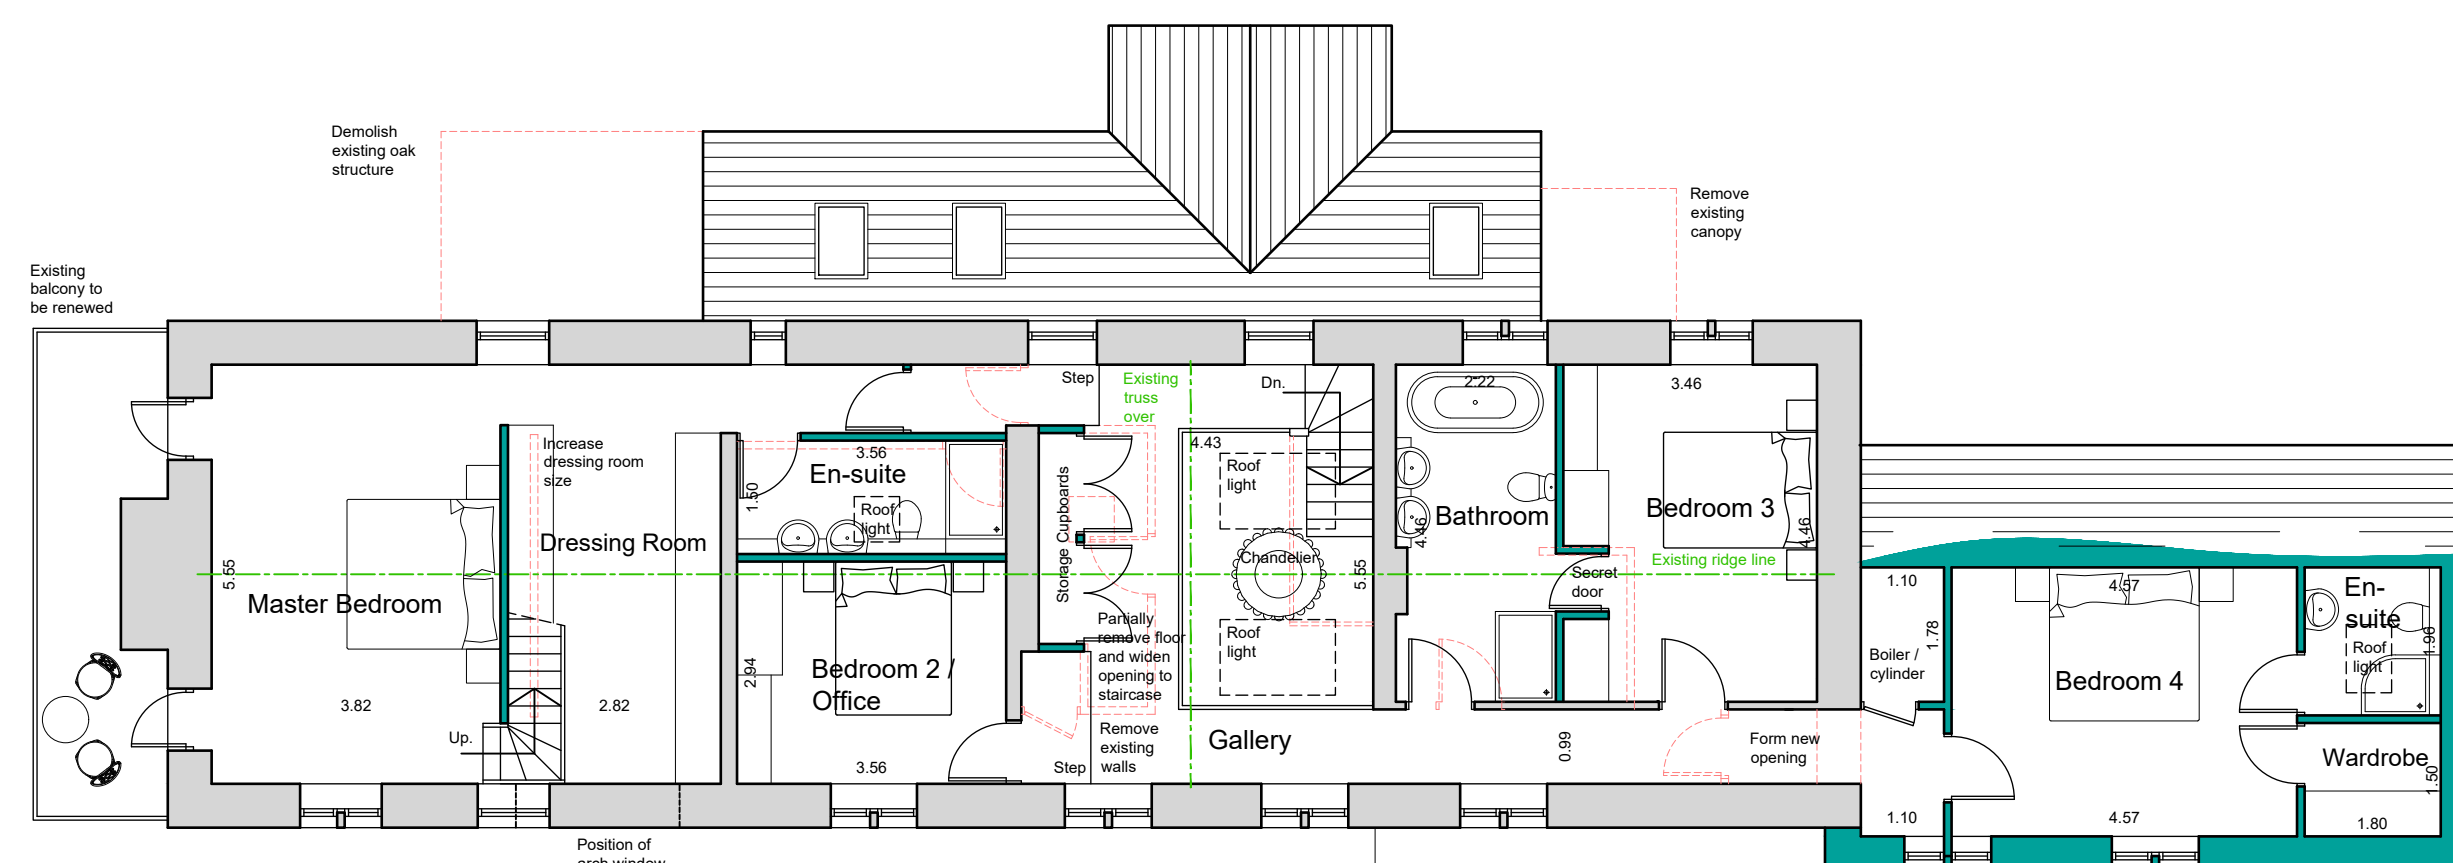

FIRST FLOOR PLAN

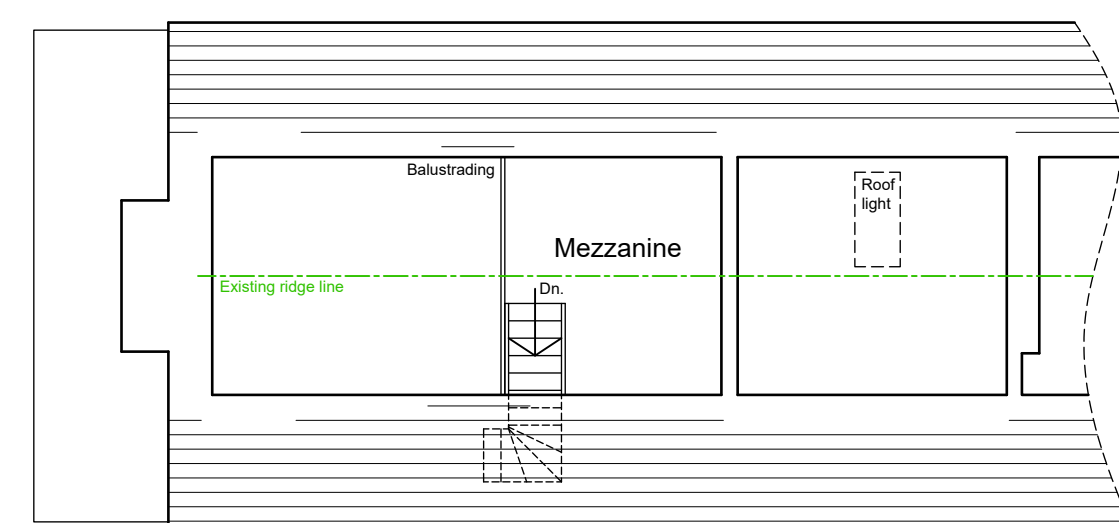

ROOF SPACE PLAN

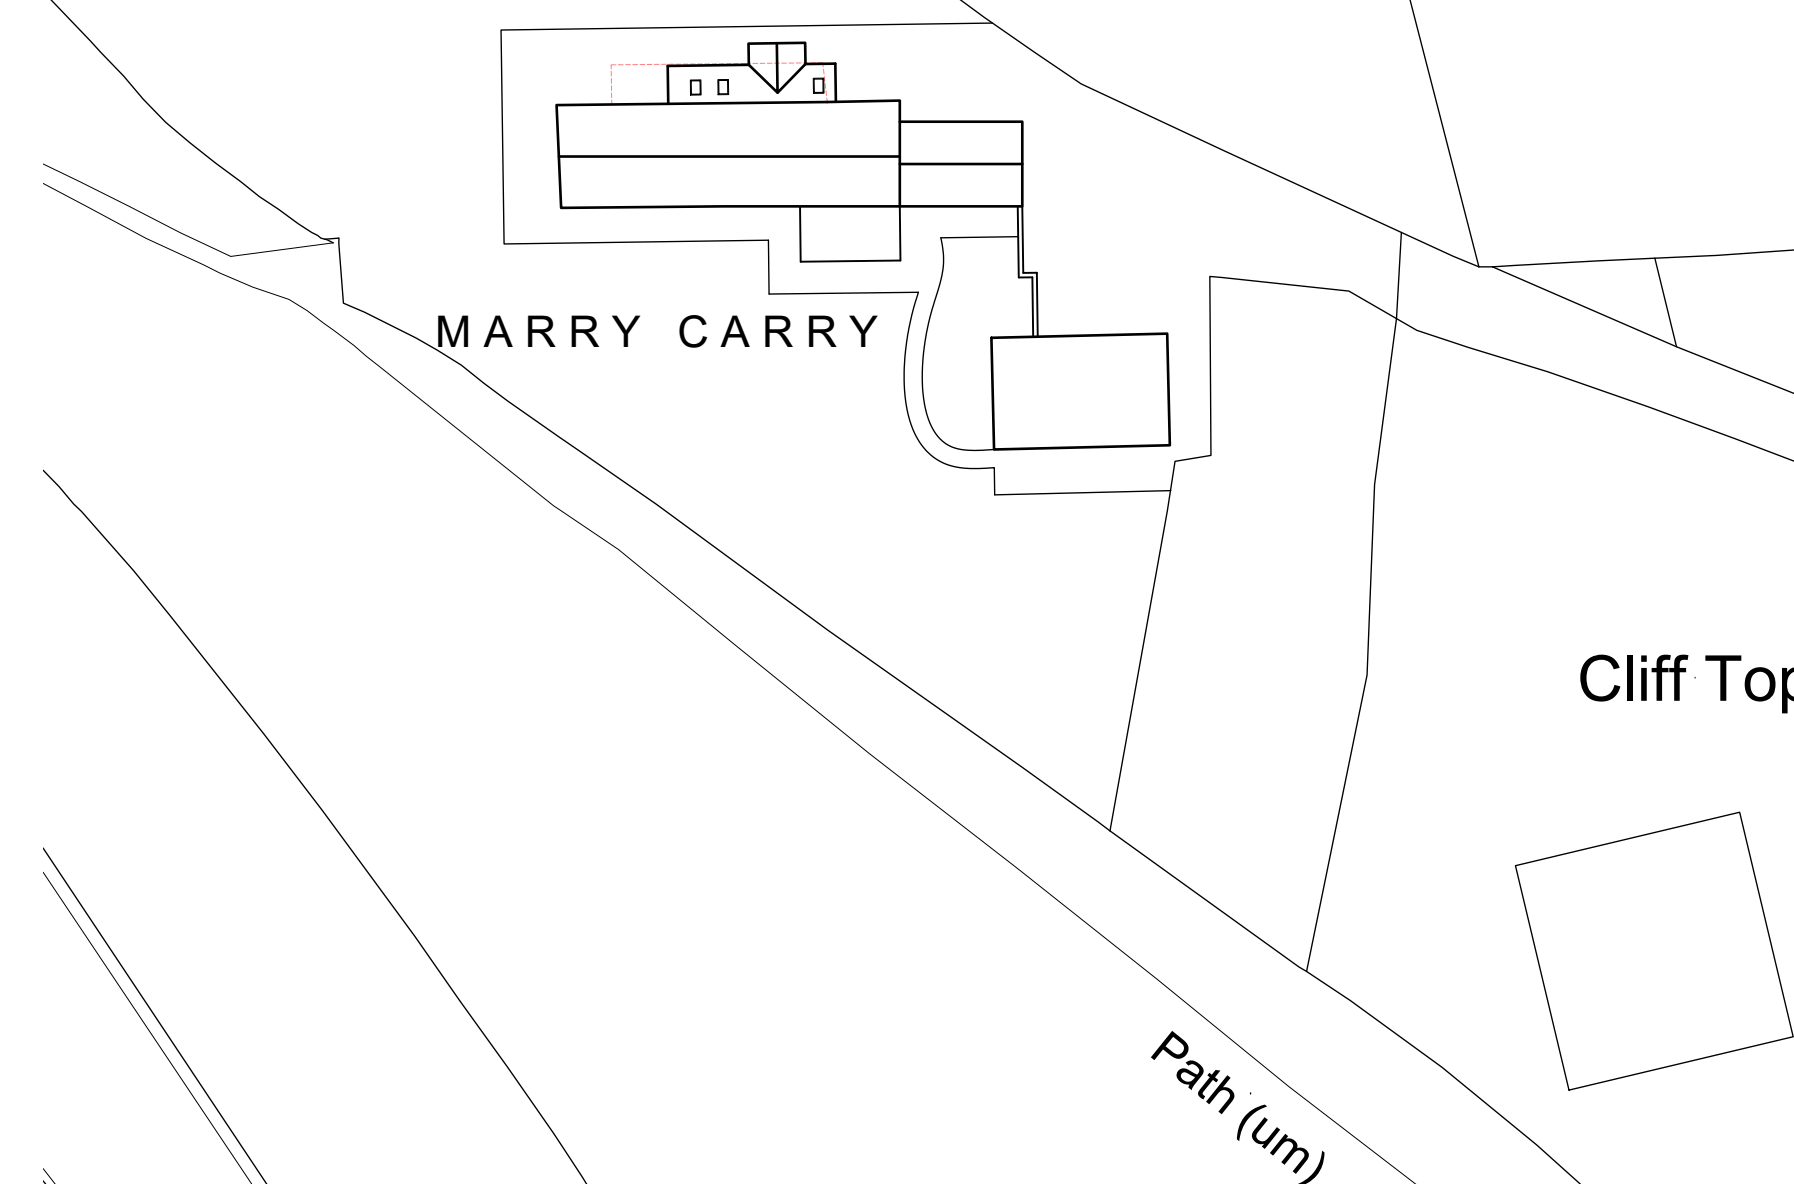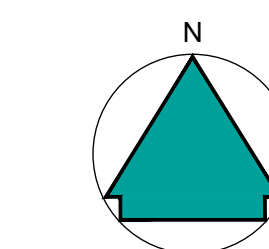

BLOCK PLAN - 1:500



Revisions	
P01	Planning Issue 27.03.25

Project:
Extensions and Alterations
at Marry Carry
Hall Ing
Honley
for Jennie Burton & Andy Tedstone
Proposed Plans and Elevations

Purpose of issue: PLANNING

Drawn	DRH
Date	March 2025
Scales	1:100 @ A1
Drawing No.	24111 - 0301 - P01

