




SOUTH FACING ELEVATION




WEST FACING ELEVATION




NORTH FACING ELEVATION

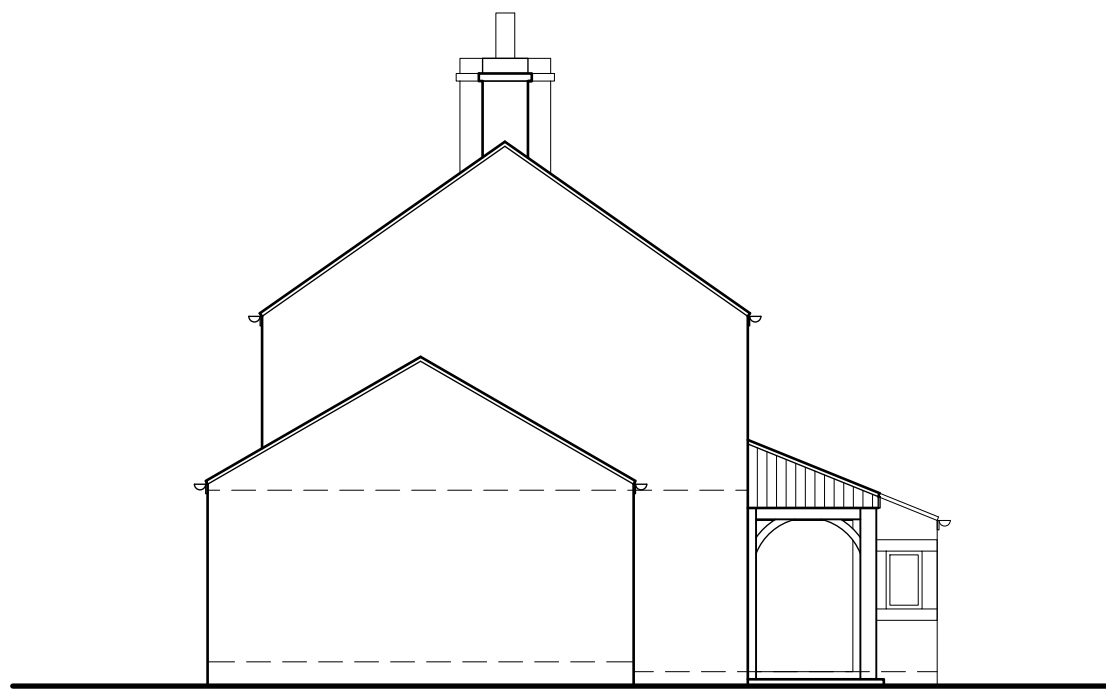

EAST FACING ELEVATION

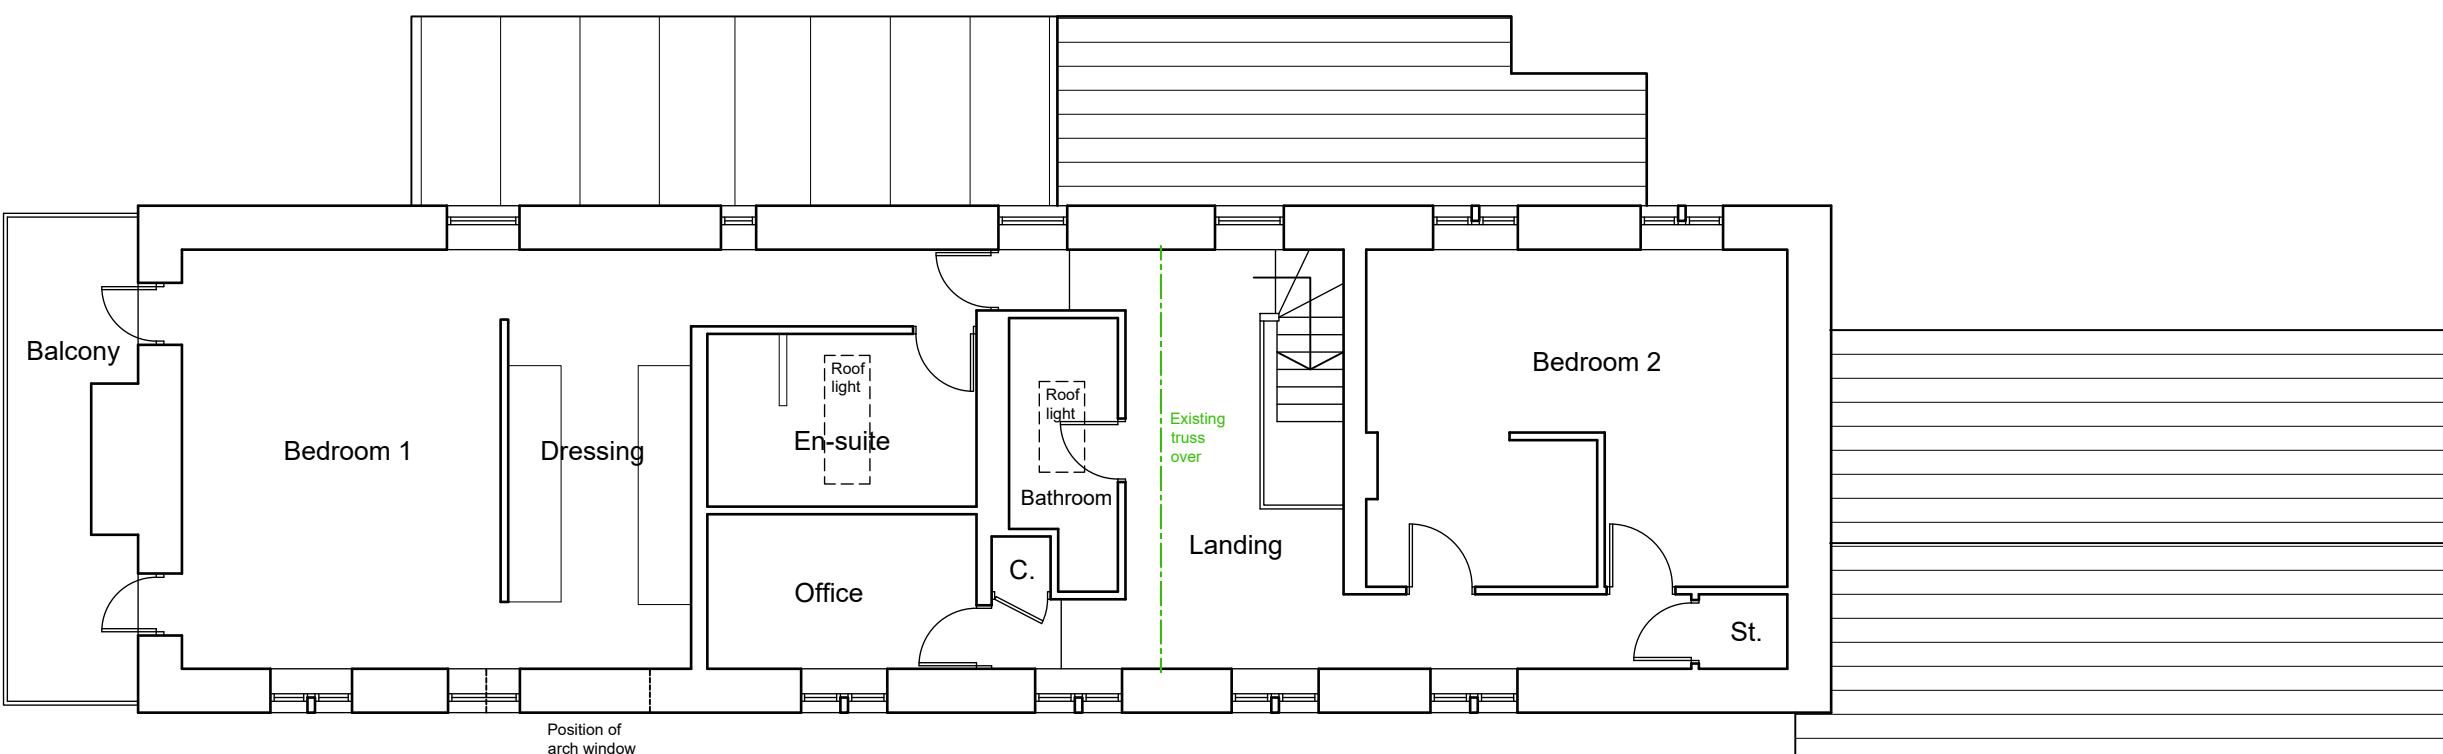

FIRST FLOOR PLAN

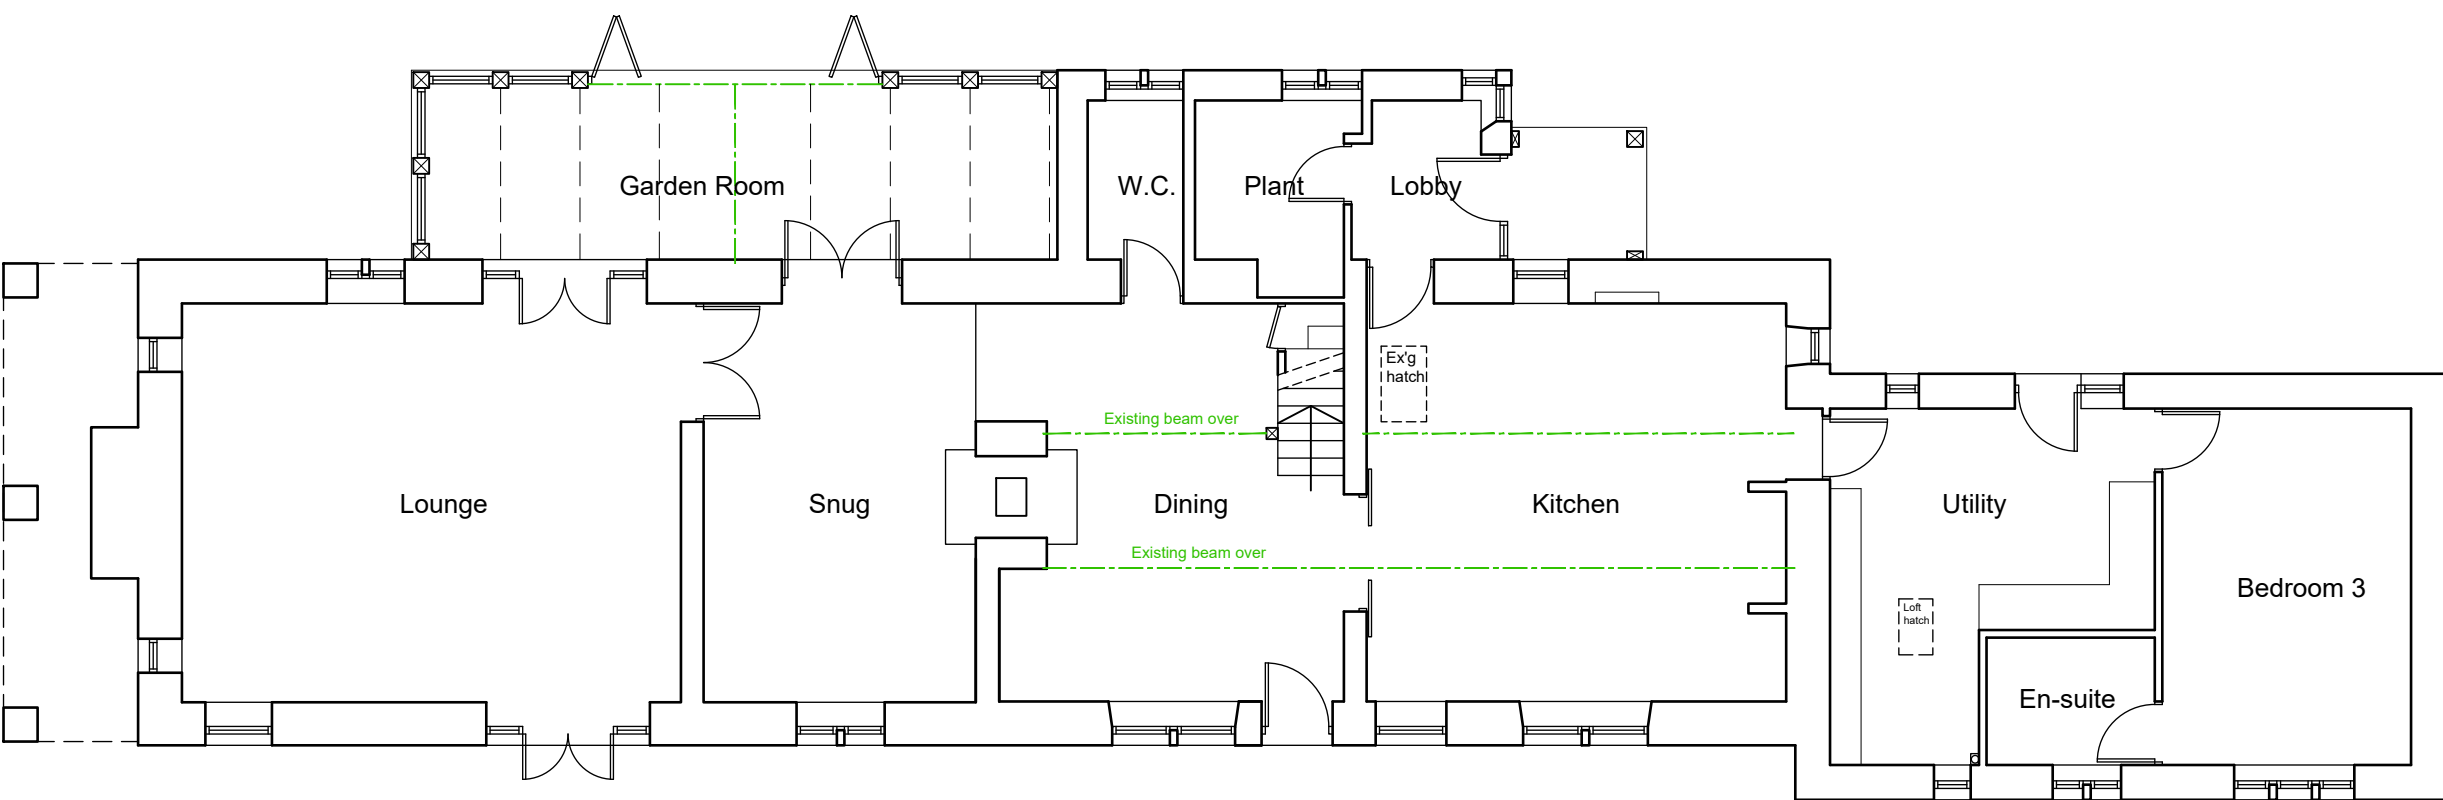

GROUND FLOOR PLAN



LOCATION PLAN - 1:1250

NOTES

This drawing has been prepared specifically for the purpose of obtaining Planning and or Building Regulations Approval. Its suitability for other purposes without additional supplementary details and specifications cannot be guaranteed.

All dimensions are to be checked on site, any discrepancies are to be reported to the designer before work commences. Use only figured dimensions.

All structural components shown are indicative only. Details / calculations of structural members are to be provided by the Structural Engineer.

This drawing is not to be copied or divulged to a third party without written permission.



Revisions	
P01 Preliminary Issue	21.11.24

Project:

Extensions and Alterations

at Marry Carry
Hall Ing
Honley

for Jennie Burton & Andy Tedstone

Existing Plans and Elevations

Purpose of issue: PLANNING

Drawn	DRH
Date	November 2024
Scales	1:100 @ A1
Drawing No.	24111 - 0101 - P01

