




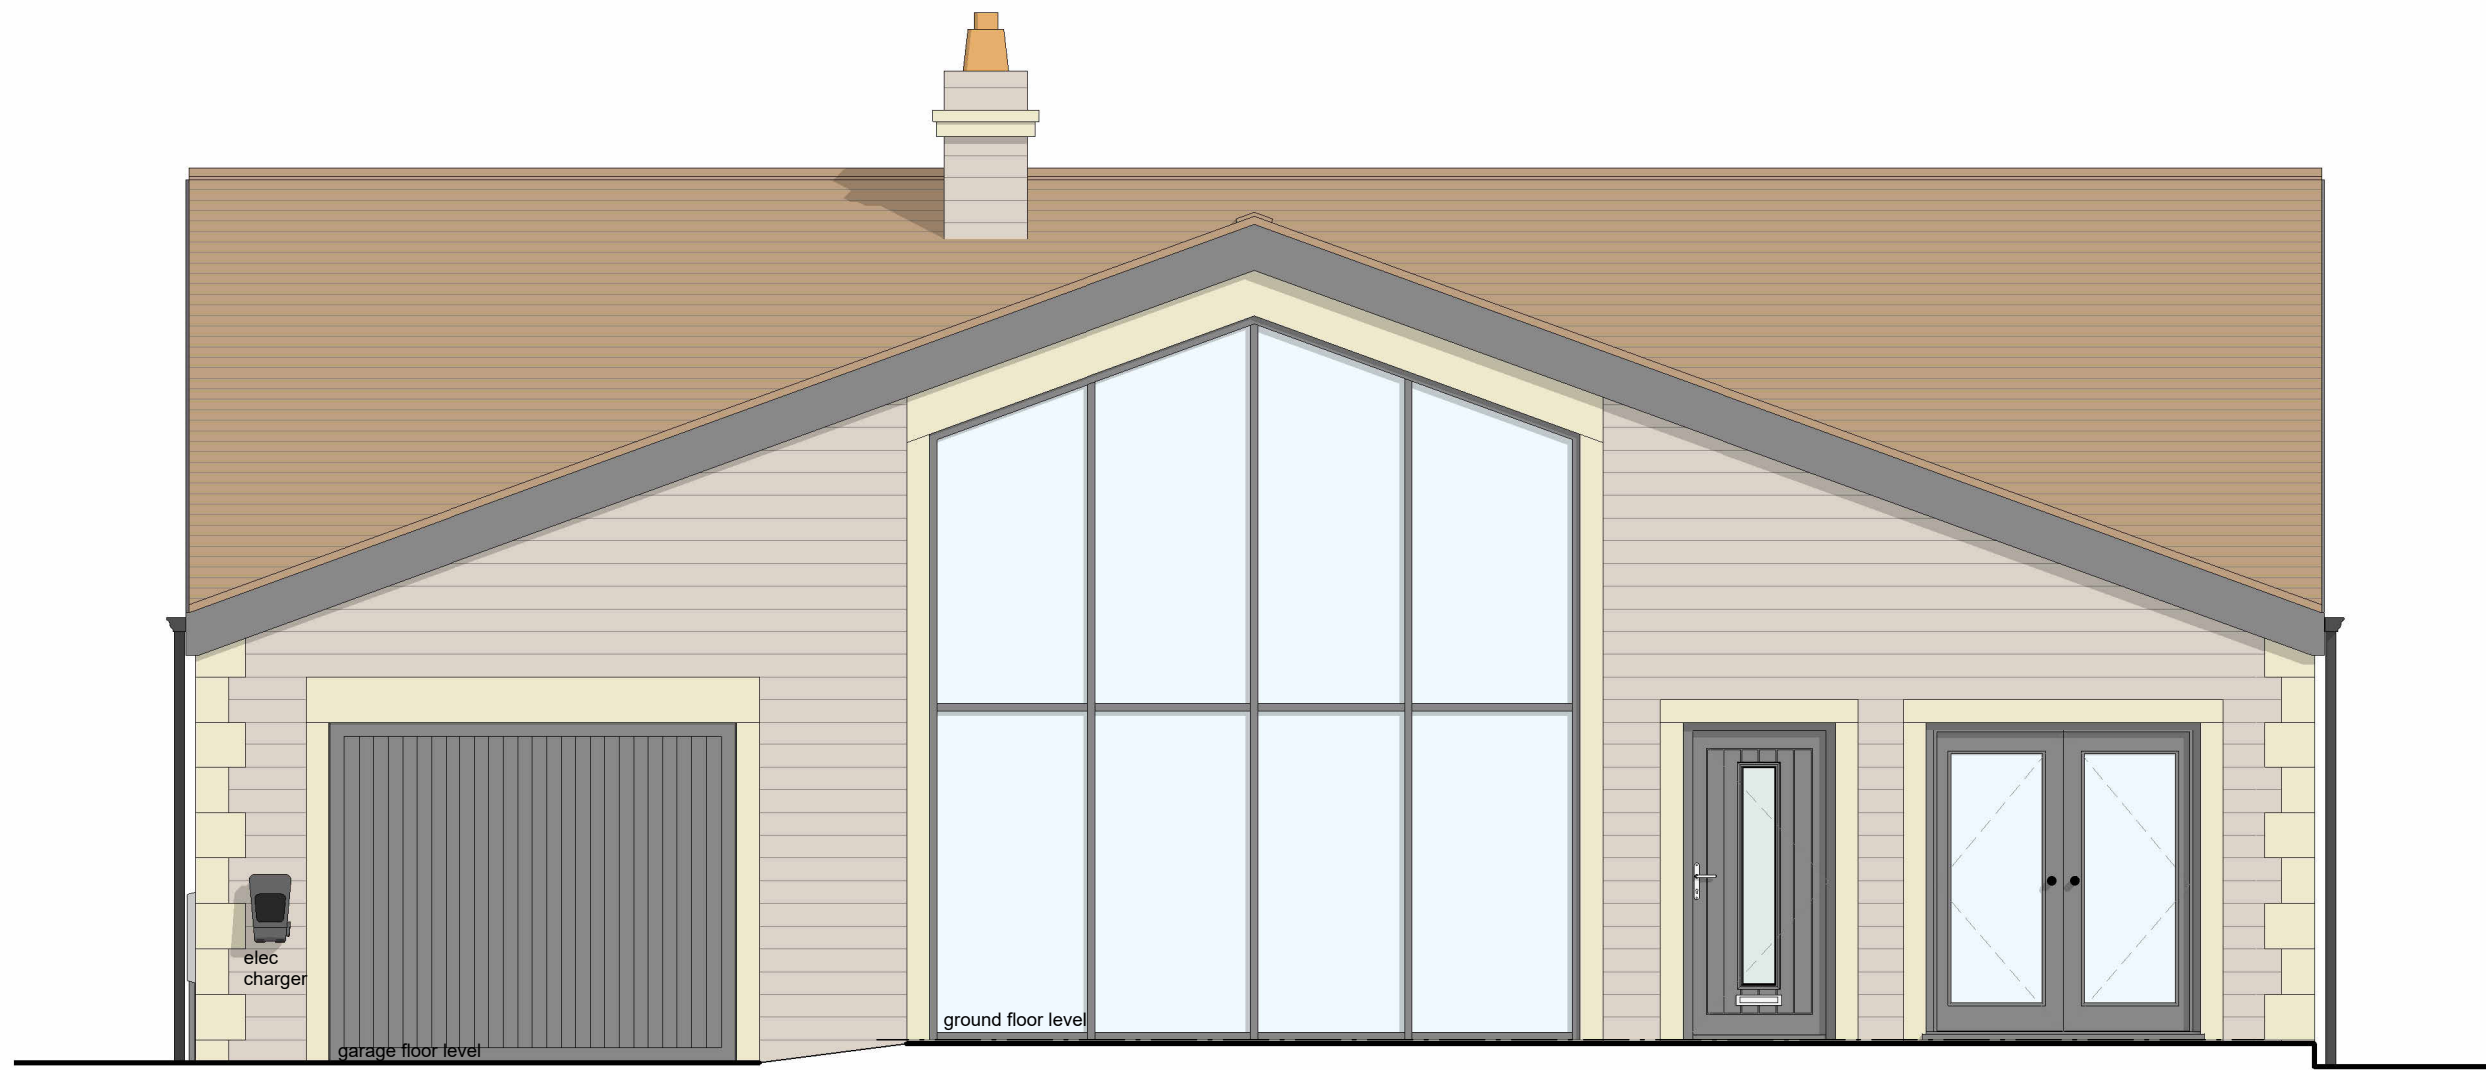


south west elevation
1 : 50

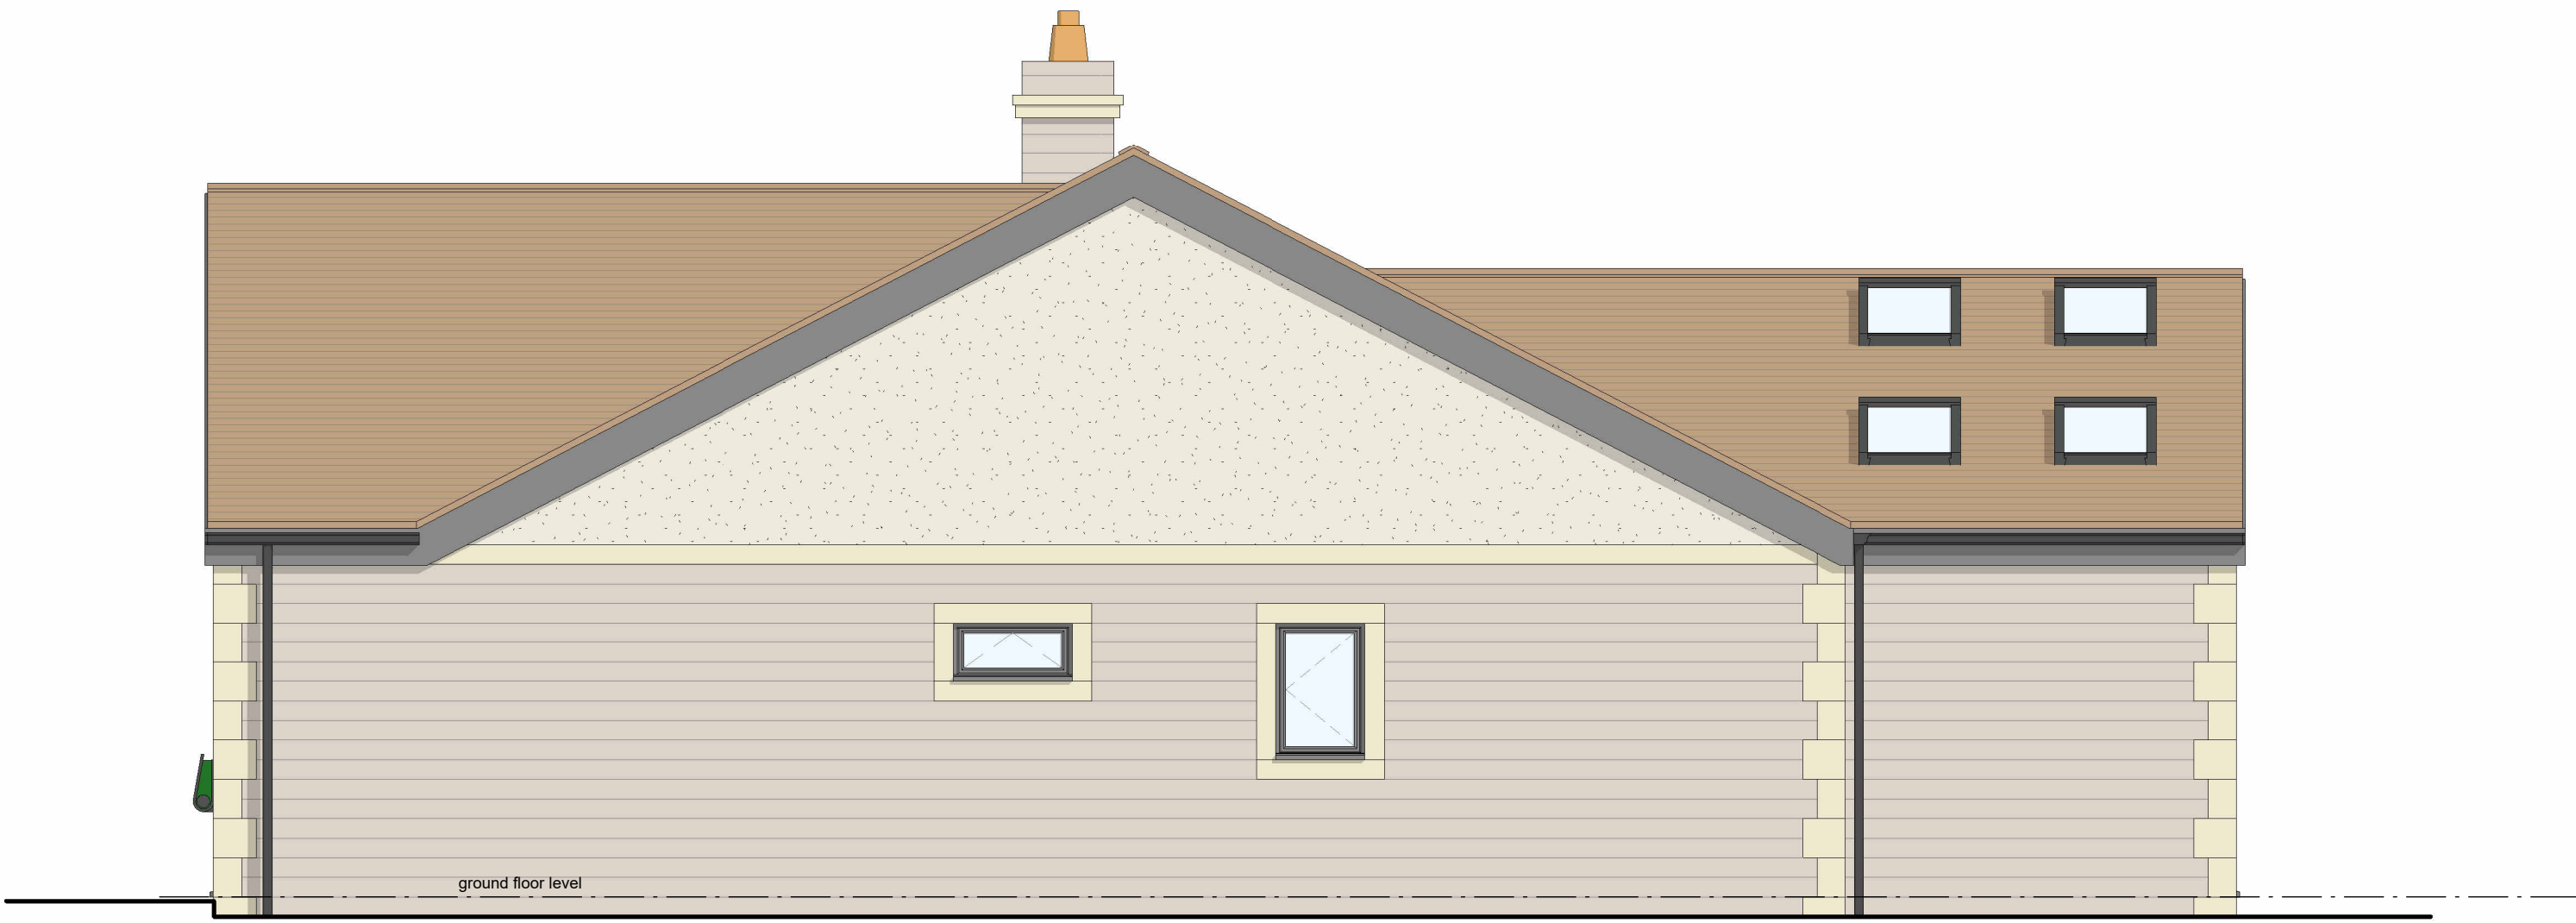

south east elevation
1 : 50

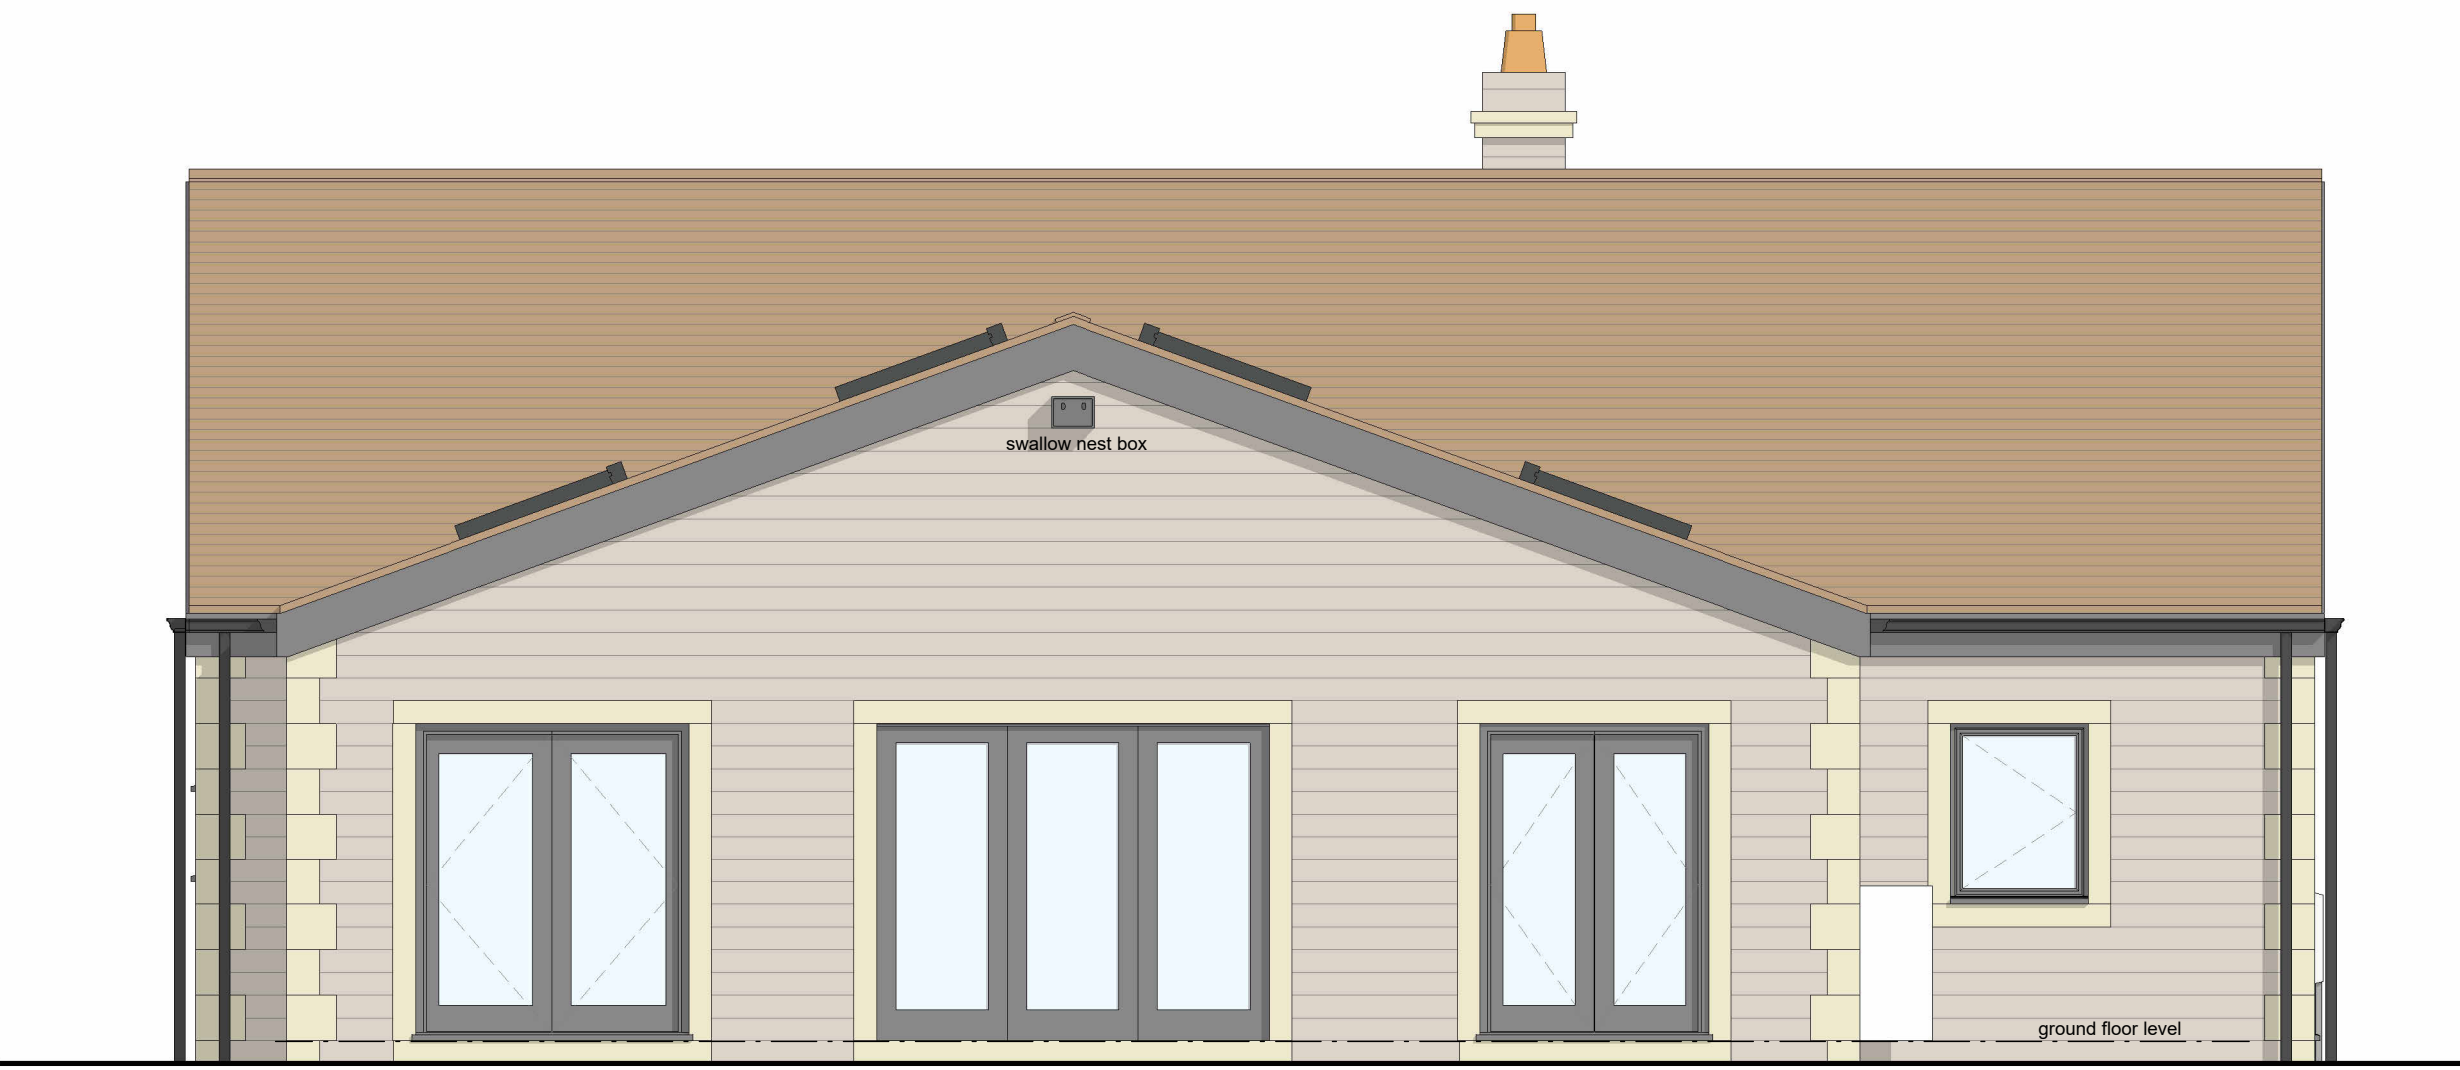

north east elevation
1 : 50

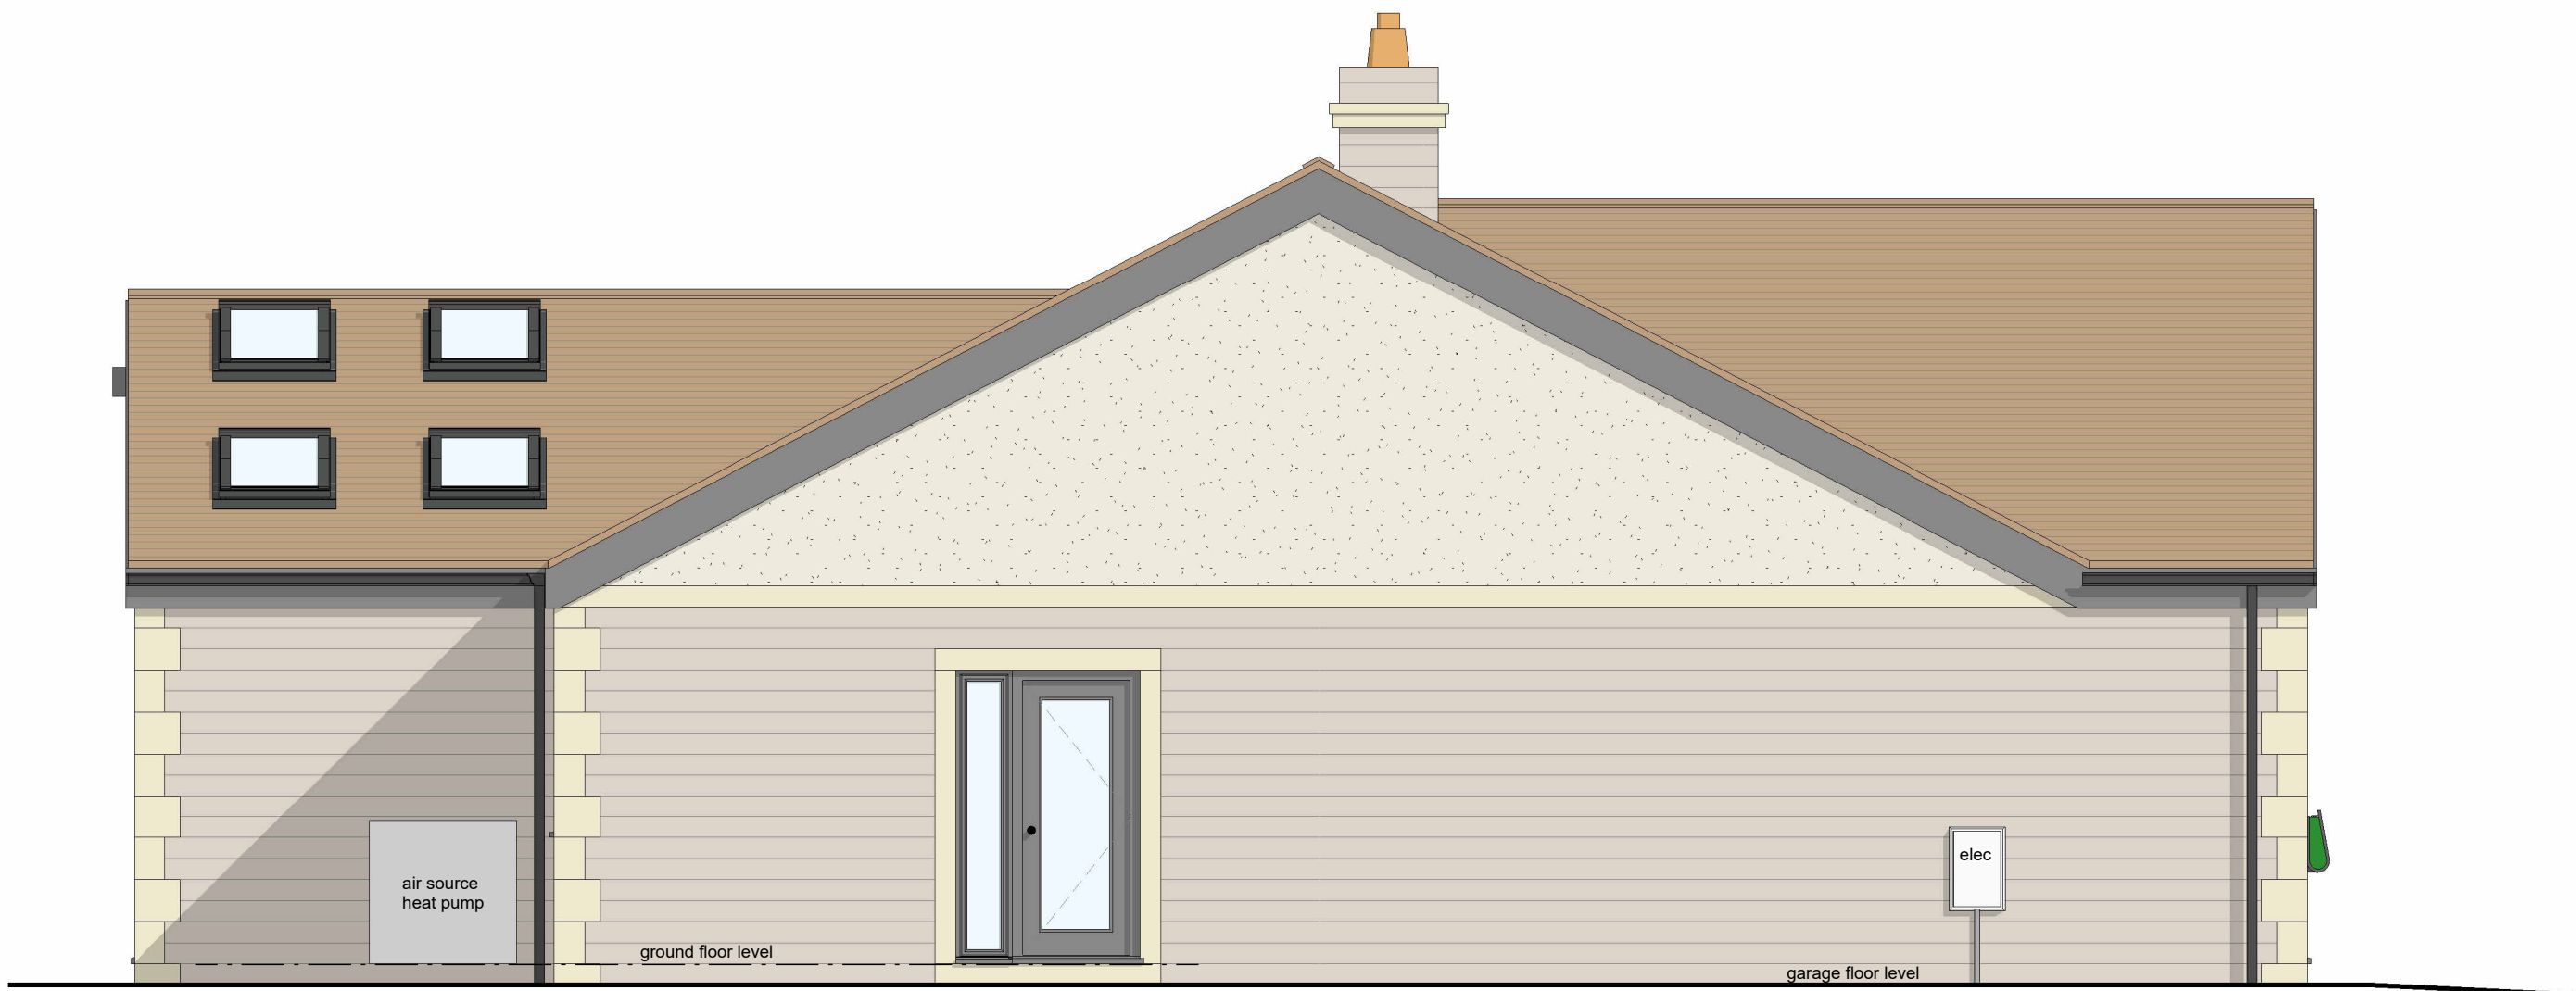

north west elevation
1 : 50

Key

- Natural coursed stone - tumbled & dyed
- Natural ashlar stone
- Aluminium windows/doors
- Artificial stone slates
- Stone coloured buff render

P03	Added chimney	28.03.25	JW	NG
P02	Added quoins, band course and render	11.03.25	JW	NG
P01	Drawing created	28.02.25	JW	NG
rev.	description	date	drawn	approved



project Replacement bungalow within the green belt
at 7a Green Balk Lane, Little Lepton, HD8 0LN
for Alan Steers

title Elevations as proposed
number 18035D -12 -P03
scale 1 : 50
size A1