


Notes

PLANNING

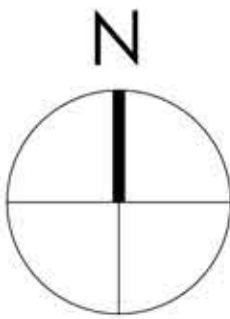

0 500 1000 1500 2000 2500mm
SCALE 1:50

0 1000 2000 3000 4000 5000mm
SCALE 1:100

Note:
Surrounding contextual buildings and information are based on received ordinance survey drawings and are shown for illustrative purposes only. assumed site boundary is subject to confirmation to legal confirmation

Note:
Information is based on OS map and received information and is subject to full topographical survey.
Assumed site boundary and site constraints subject to legal confirmation.
All Legal easements and extent of existing underground services locations are subject to confirmation.

Rev. Date. Amendments. By. Apr'd.

Eight OneTwo Architects

Tel. +44 [0]7761 570735
Email. mail@eightonetwo.co.uk
www.eightonetwo.co.uk
Studio A5, Brooke's Mill, Armitage Bridge, Huddersfield, HD4 7NR

Drawing Status,
PLANNING

Client,
MR + MRS RADLEY

Project,
90 KAYE LANE, ALMONDBURY, HUDDERSFIELD

Drawing Title,
AS PROPOSED, GROUND FLOOR + ROOF PLAN


Drawing Scale, 1:50 1:100
Drawn By, JAL
Checked By, JAL

Paper Size, A1
Drawn Date, MARCH 2025
Checked Date, MARCH 2025

Drawing Number,
25_802 102



GROUND FLOOR PLAN
AS PROPOSED
Scale 1:50

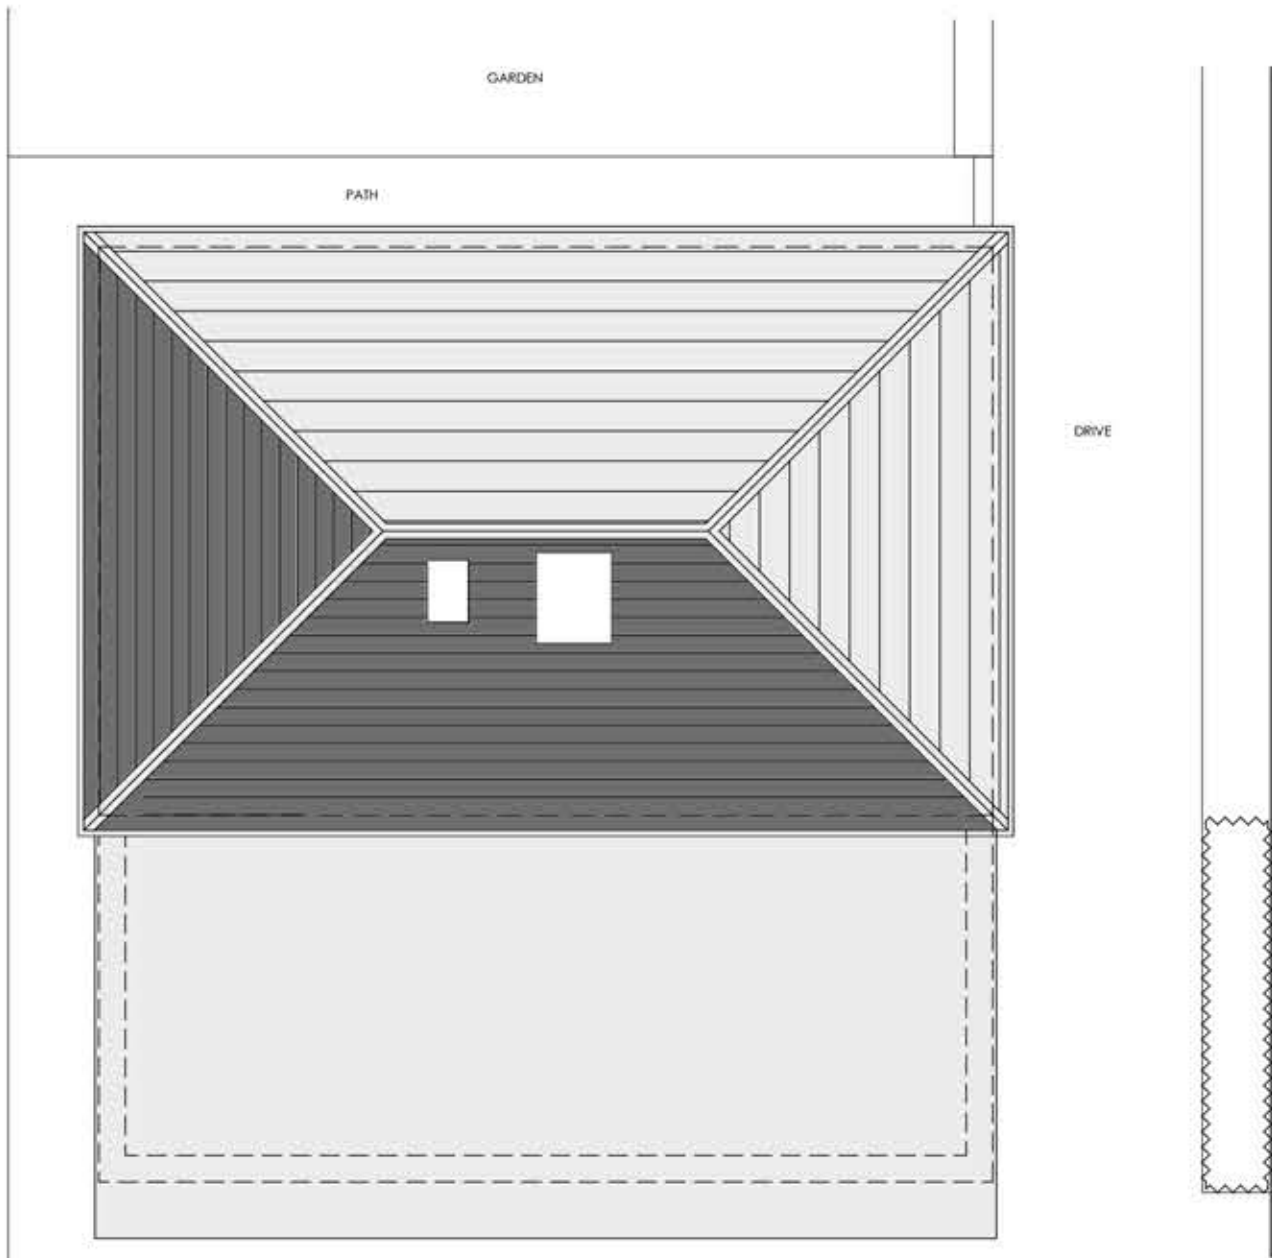

ROOF PLAN
AS PROPOSED
Scale 1:100