




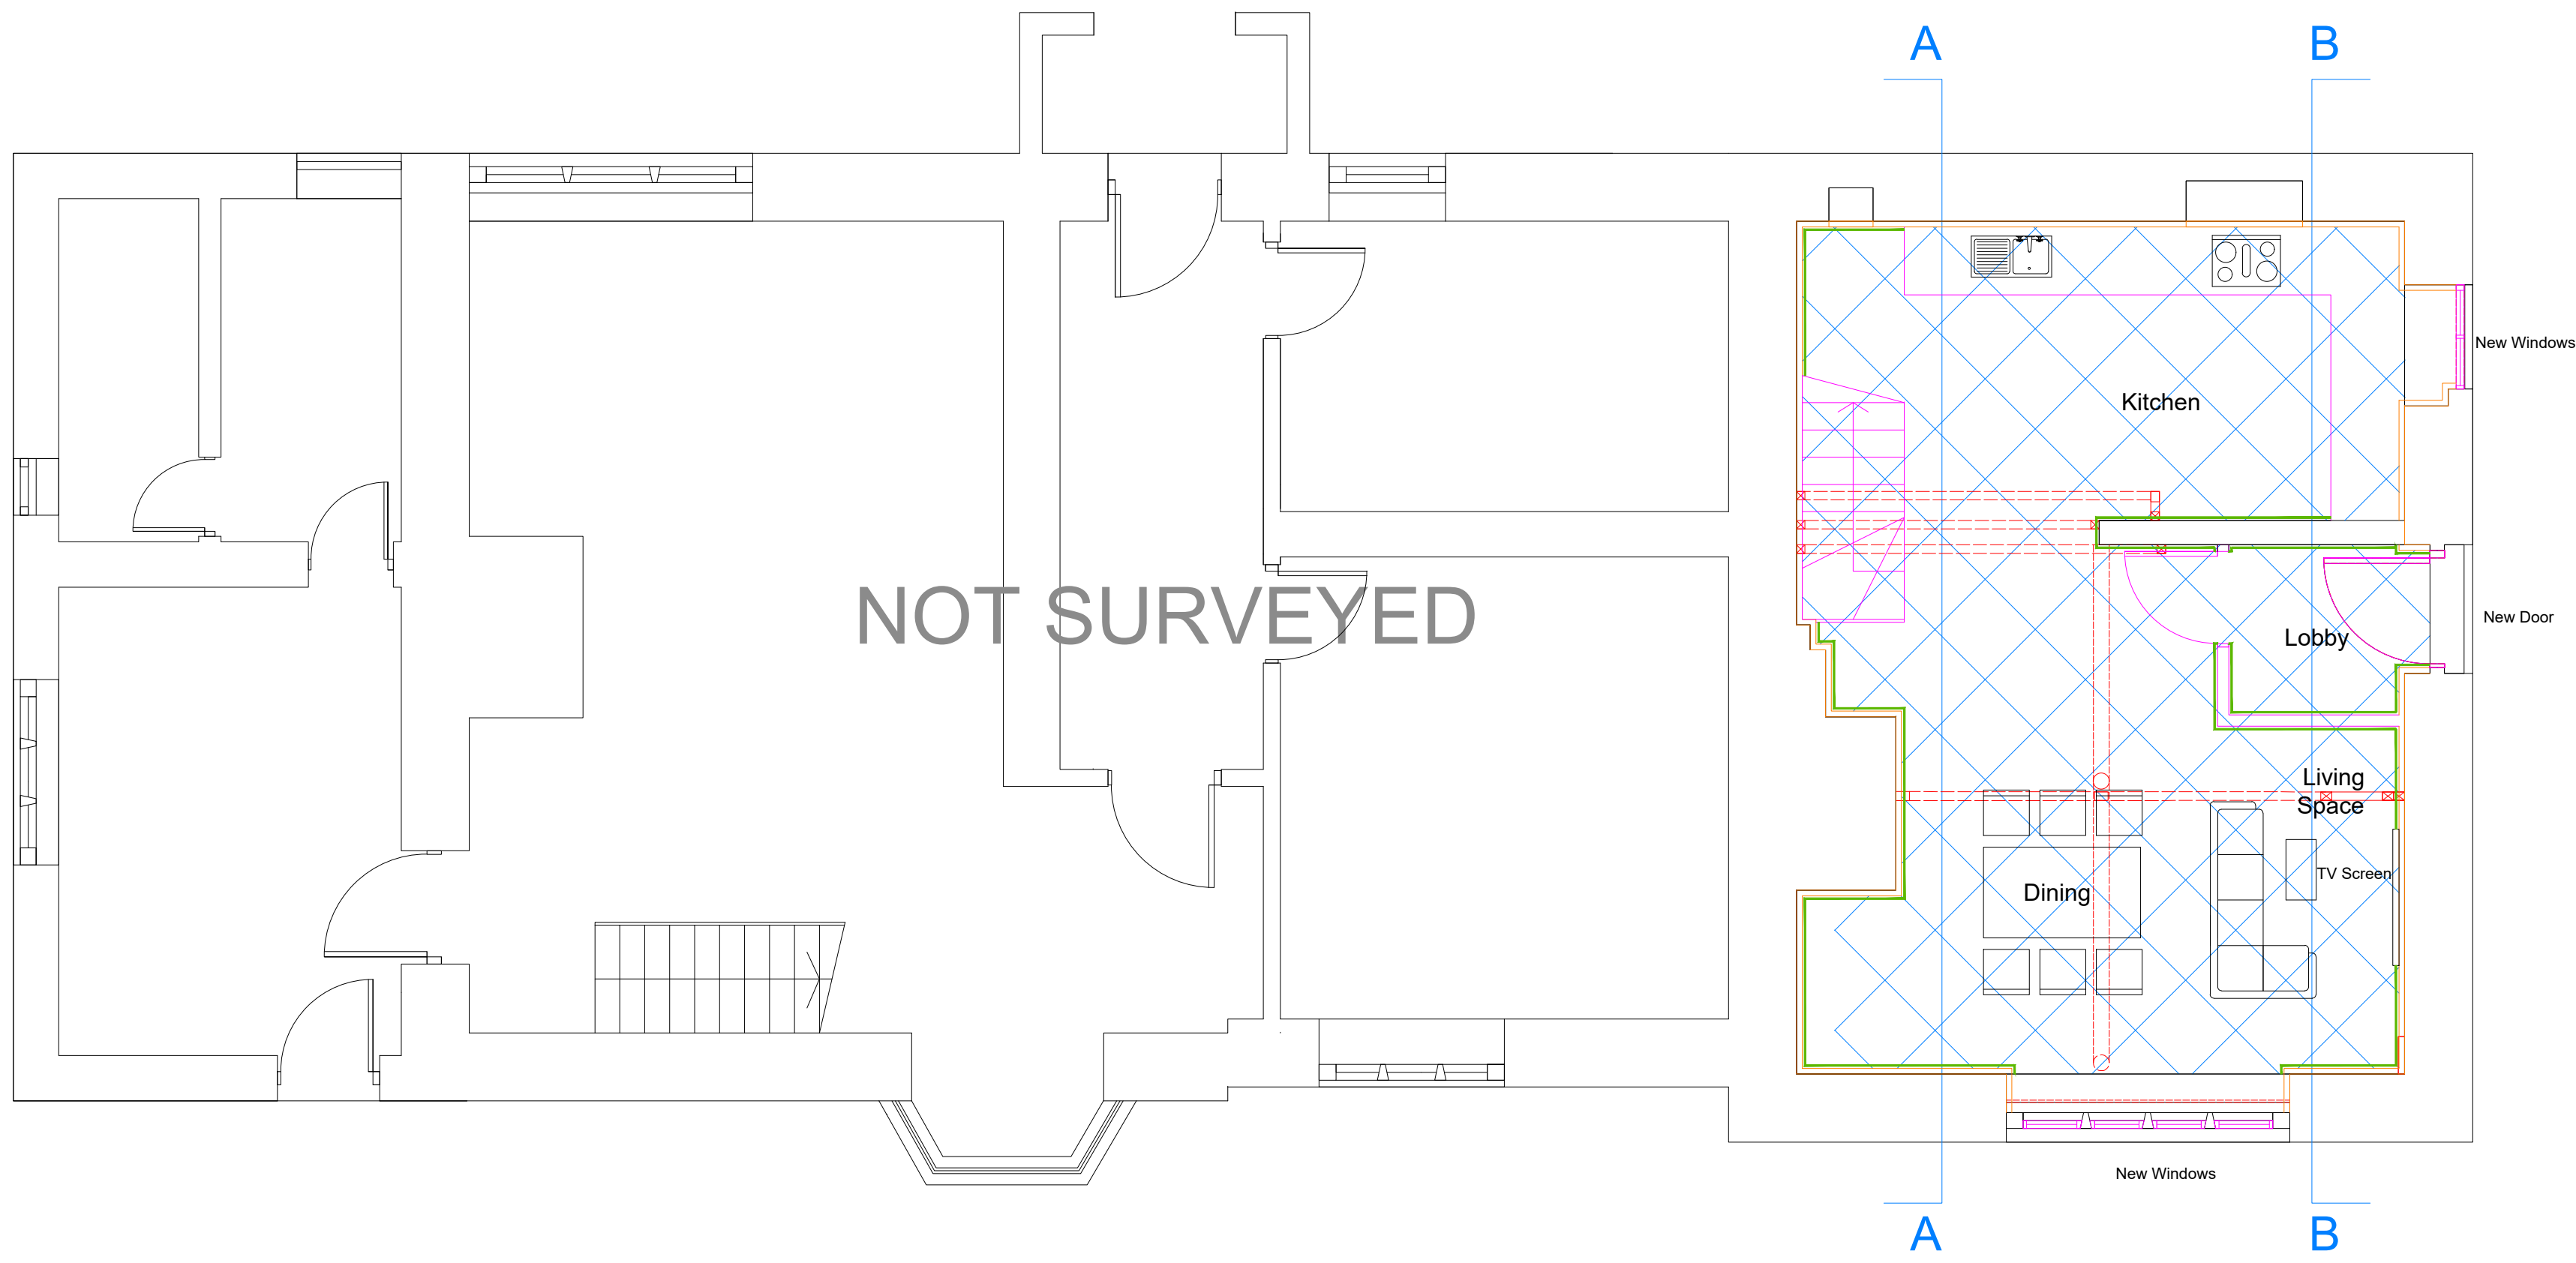


Ground Floor Plan

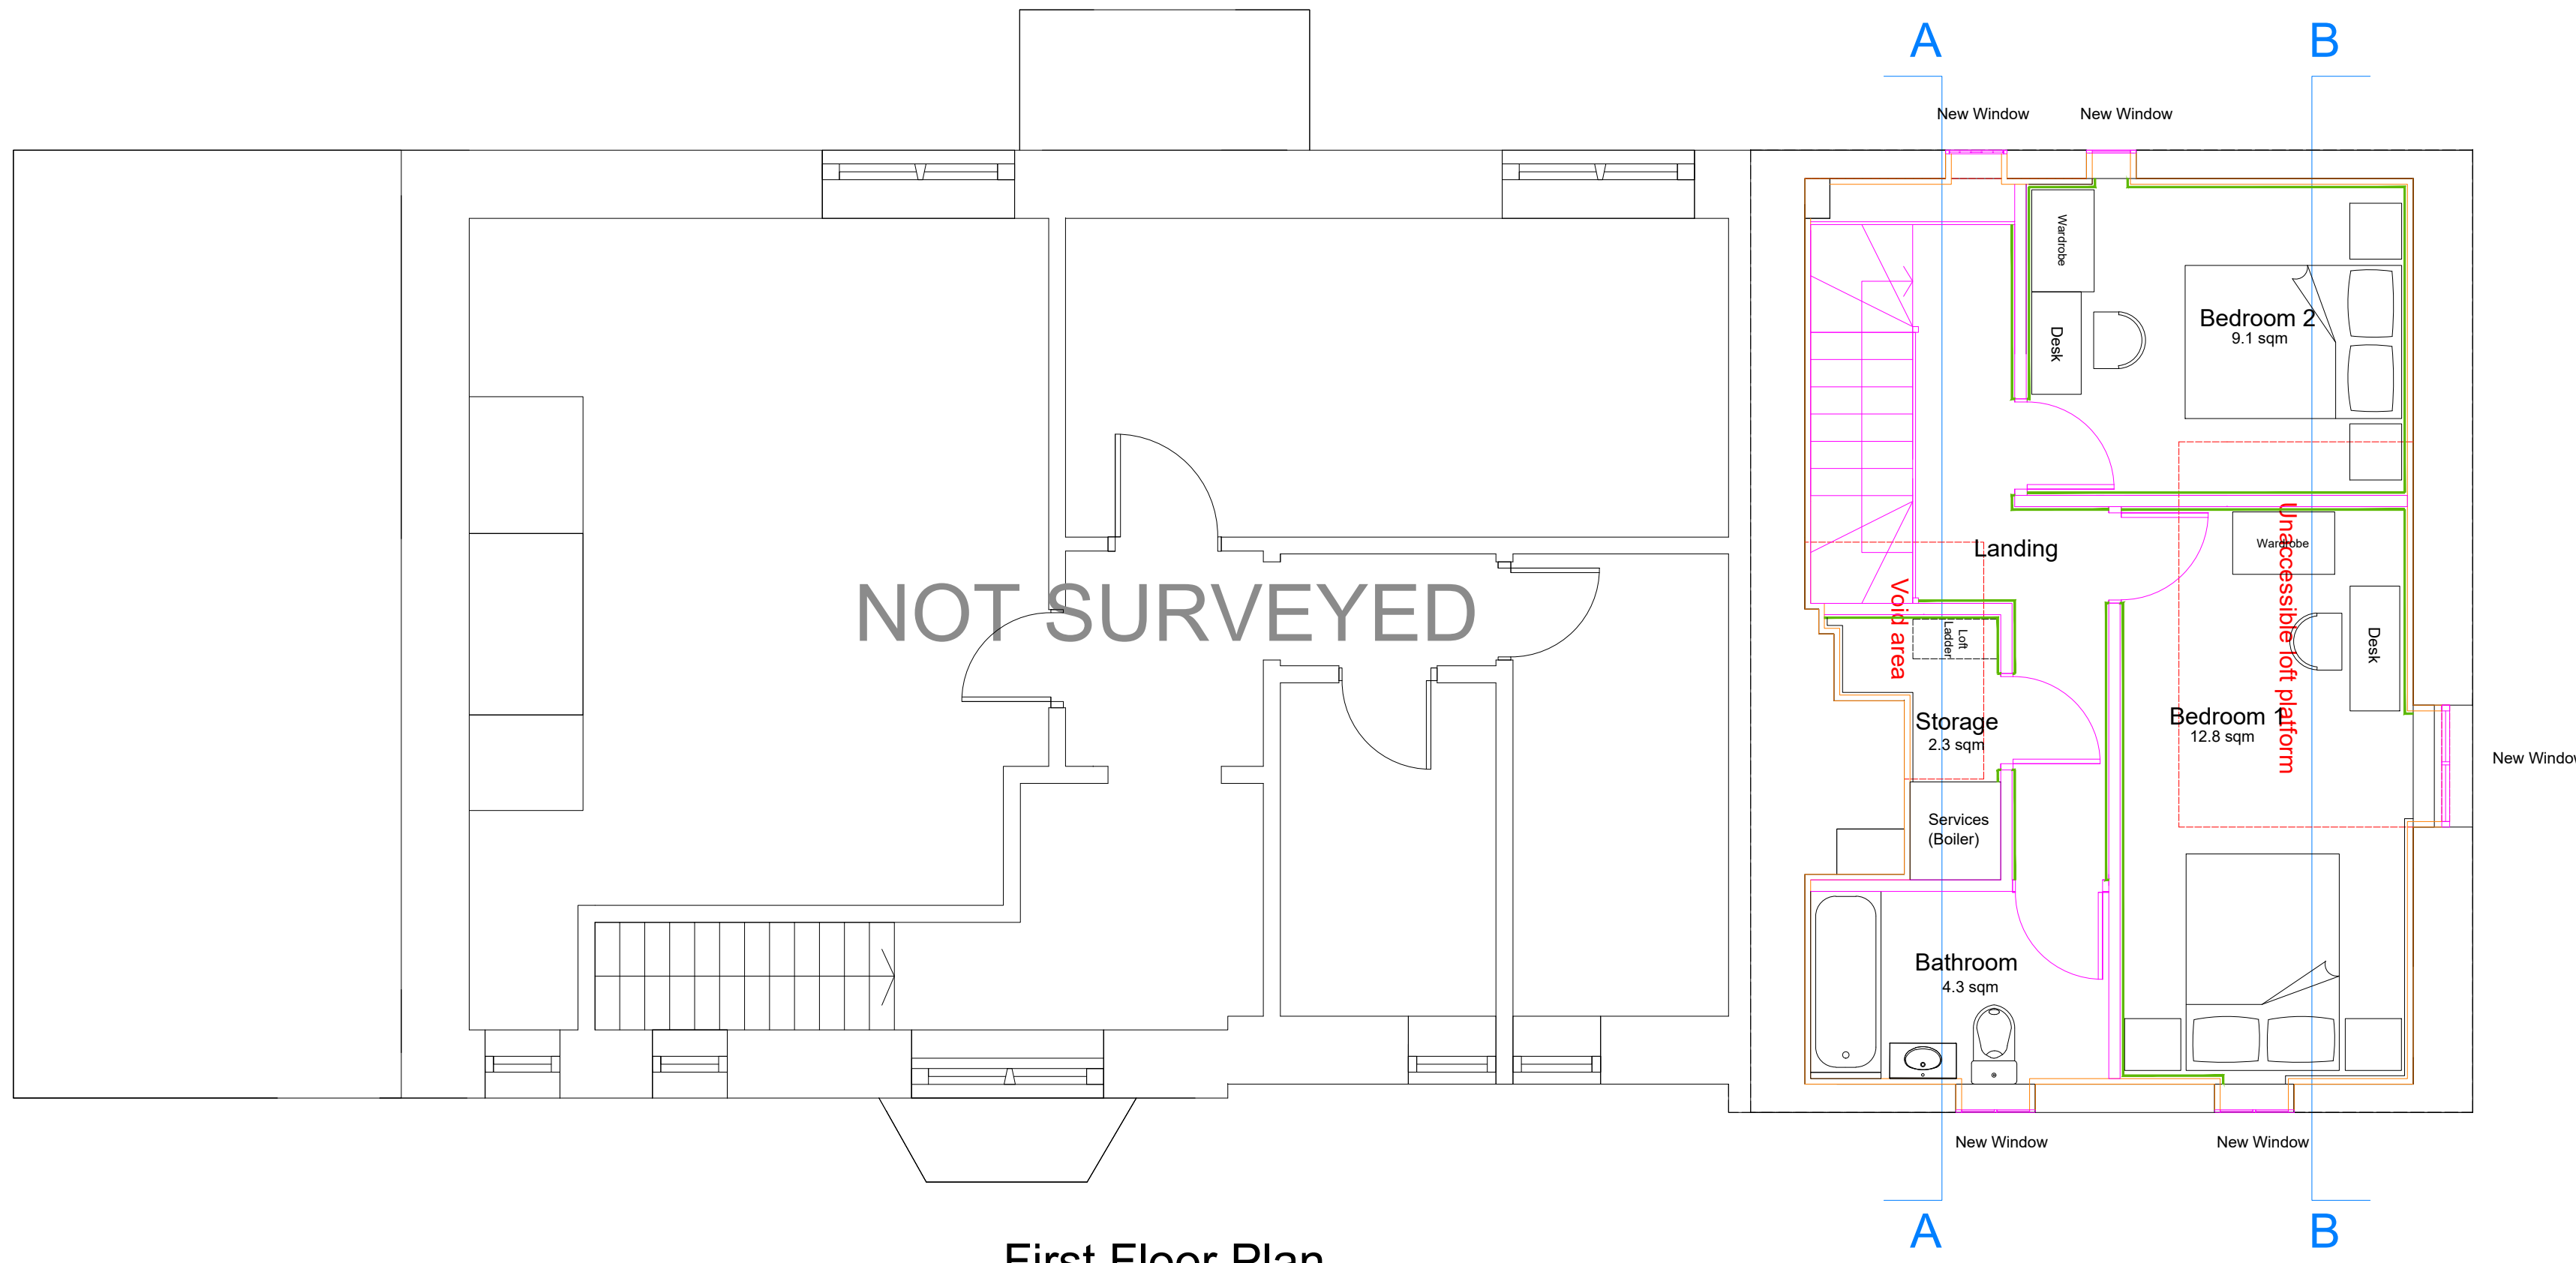

First Floor Plan

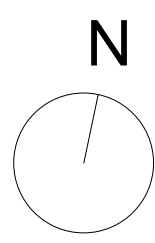

North Elevation

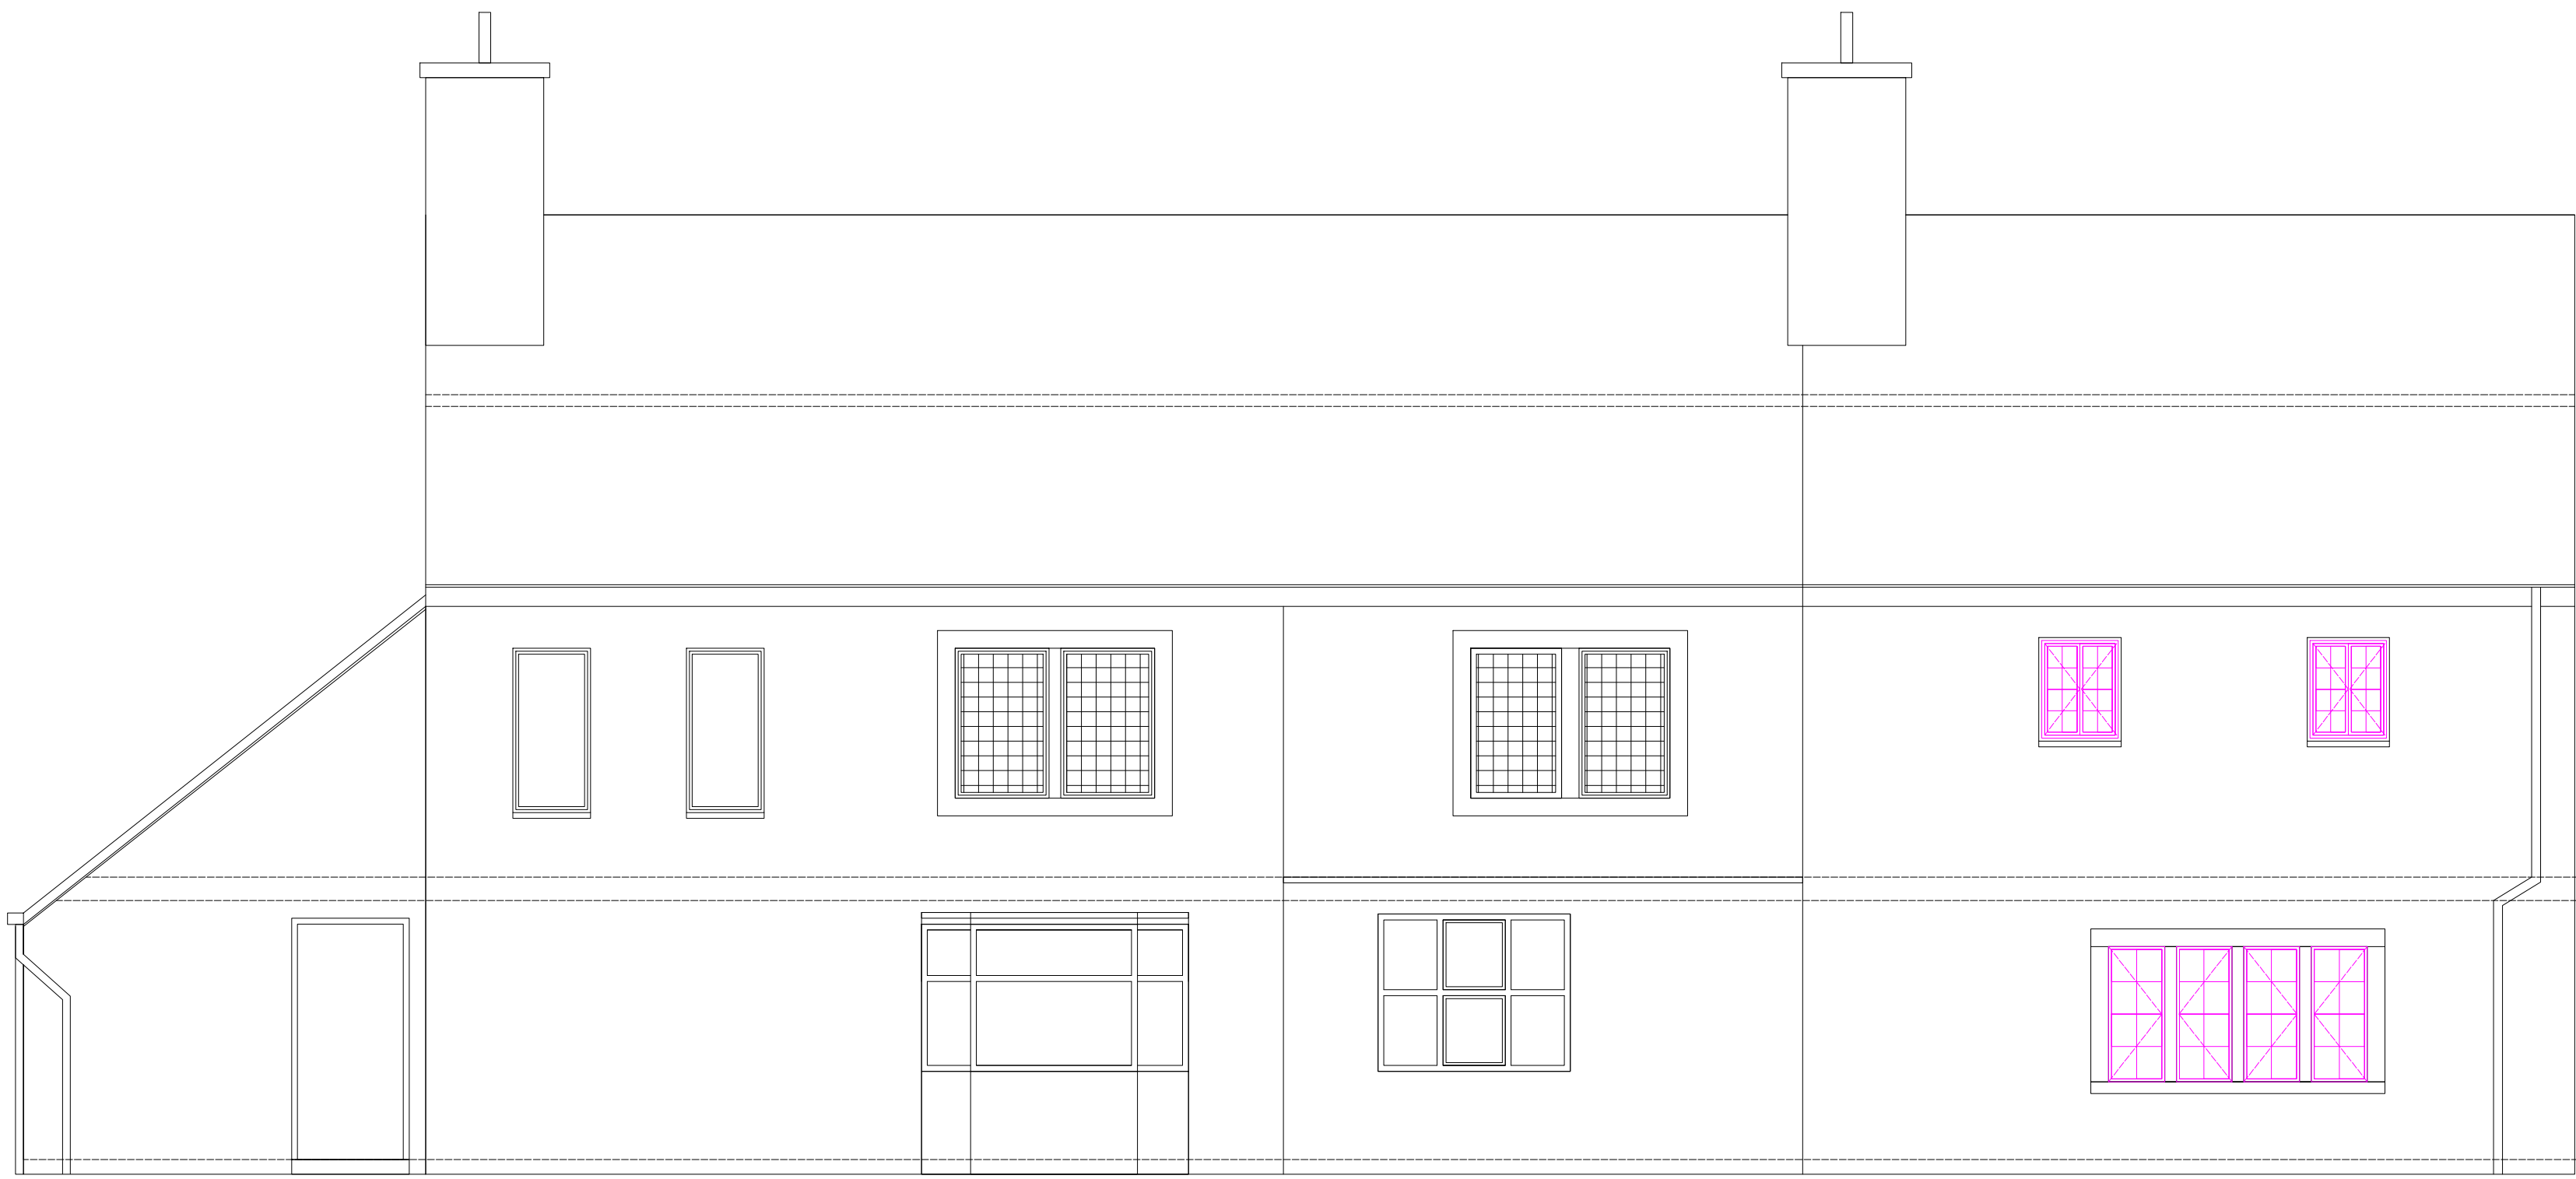

South Elevation




West Elevation



East Elevation

Notes

- Proposed Internal Insulation - Wood Fibre Insulation (50mm) - breathable, works well with lime plastering
- 100mm Proposed Timber Frame (Softwood or Oak Studs) - best for internal walls and external wall linings. Traditional, breathable, good for thermal, acoustic and flexible for insulation (wood fibre, hempcrete, steico)
- Aerogel Insulation Boards (25mm) - any floor insulation must not damage original materials and should be reversible where possible. Limecrete and breathable insulation materials are often recommended to prevent trapping moisture.
- Proposed Skirting Board with a Chamfered with Bead design - Pine (Softwood) material.
- Staircase: Proposed timber stair treads and risers. Going - 240mm. 2400mm finished floor to floor (approx). 12No. equal risers @ 200mm. Stair pitch - 40 degrees (COMPLIANT). Clear stair width = 900mm.
- Windows: Heritage Slim Double Glazing. Timber with ultra-thin double glazing (e.g., Histoglass, Pilkington Spacia). Improves insulation while maintaining historic look.
- External Door: Solid Oak or Hardwood. Traditionally paneled or ledged-and-braced, often with hand-forged ironmongery. Long-lasting, breathable, naturally insulating.
- Internal Doors: Four Panel Timber Doors. Georgian/Victorian-era farmhouse authenticity.
- Floor Joist: Oak (Green or Air-Dried) Strong, durable, ages beautifully, traditional. Ideal for exposed joists, high load capacity. Wide-Plank Oak or Pine Floorboard. Traditional look, durable, can be reclaimed - FLOOR JOIST SIZE TO BE DETERMINED BY STRUCTURAL ENGINEER
- Ceiling: Plain Lime Plaster on Timber Joists. Lime plaster with natural aggregates. Prevents moisture issues, flexible, breathable. Wood fibre insulation

 

Site Address: Fletcher House Farm, Lumb Lane, Huddersfield, HD4 6SZ	Title: Proposed Drawings
Project: Internal Alterations	
Drawing No: 31/2503/007	Scale: 1:50 @ A0
Date: March 2025	
Status: Planning - Listed Building Consent	
Client: Rob Airey	
<small>This document and all information herein is confidential and the intellectual property of Studio Kazazad Ltd. It is disclosed in confidence on terms that it will not be disclosed to any third party, used, sold, loaned, licensed, or reproduced in whole or in any part in any manner or form for manufacturing, rendering or for any other purpose without the written permission of Studio Kazazad Ltd. The copyright is retained by Studio Kazazad.</small>	