



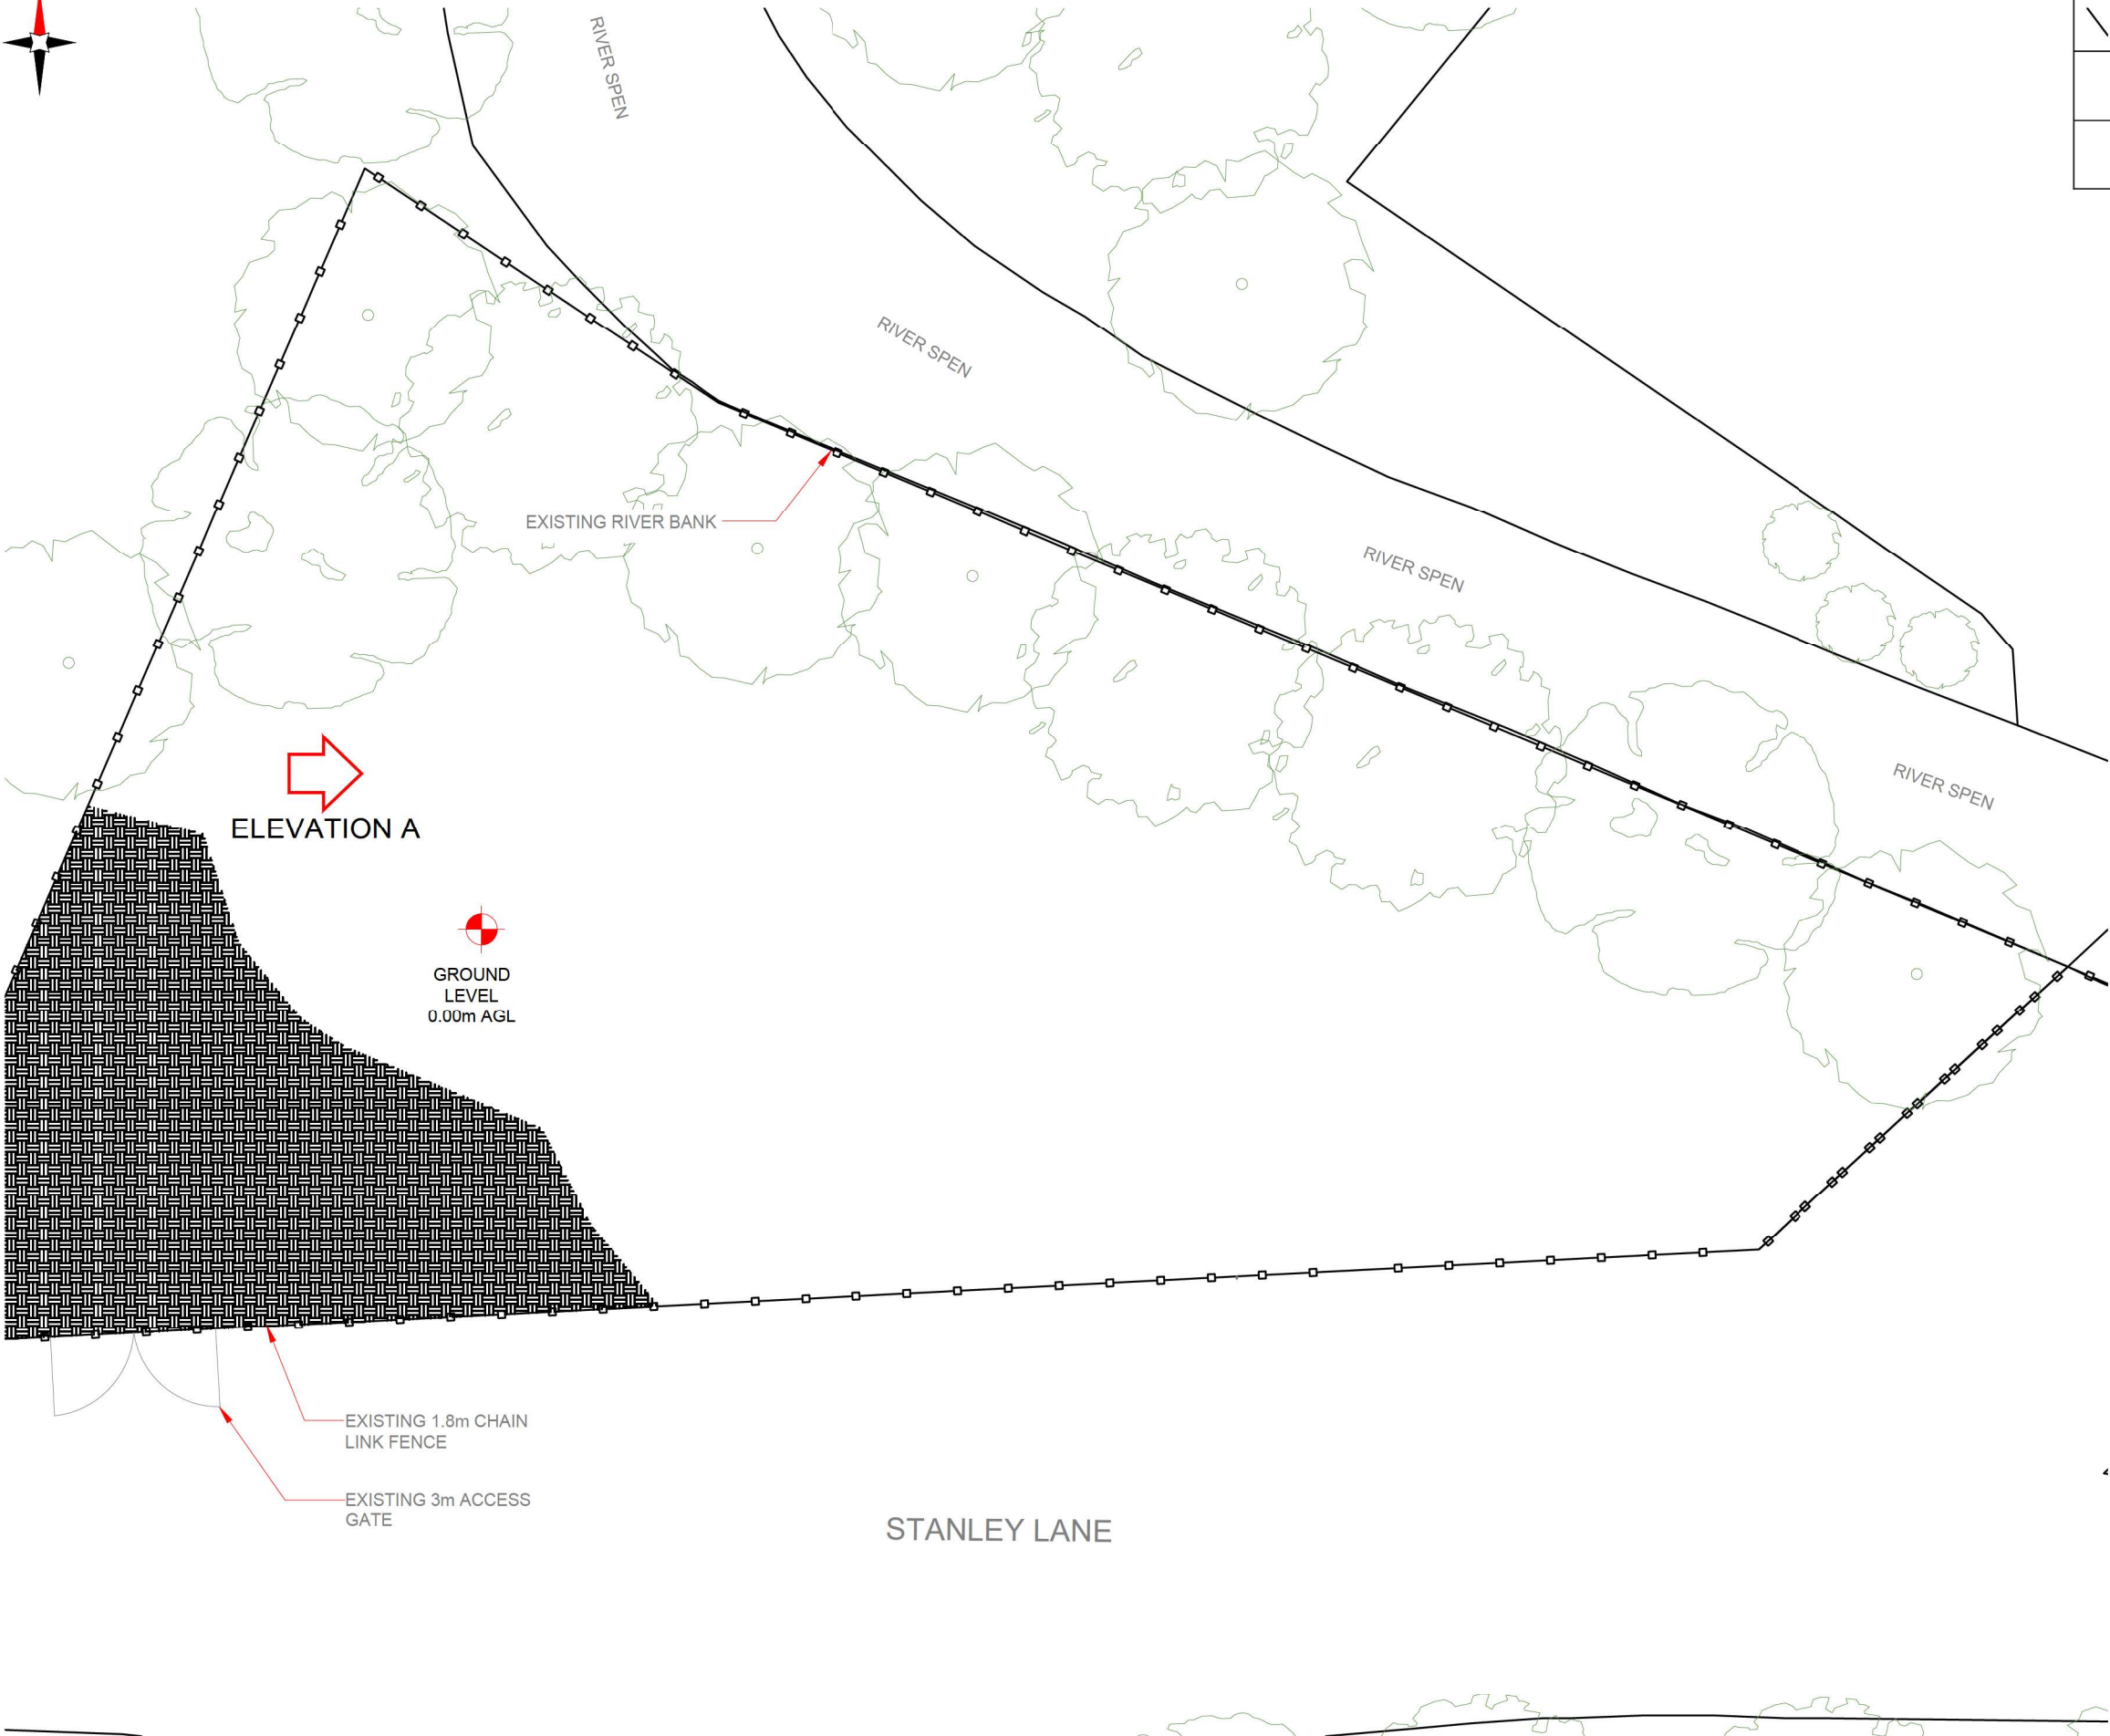

EXISTING SITE PLAN

 

NOTES:
1. ALL DIMENSIONS IN MM UNLESS OTHERWISE NOTED.

Master:	MBNL / EE / H3G:	Project:	Purpose of Issue:	Issue:
M002	MBNL	NTQ	Planning	B
Date:	28/02/2025	Revision / Upgrade Description:		
Drawn:	J.Miah	GA full pack added in		
Checked:	W.Jackson			
Approved:	W.Jackson			
Master:	MBNL / EE / H3G:	Project:	Purpose of Issue:	Issue:
M001	MBNL	NTQ	Planning	A
Date:	16/12/2024	Revision / Upgrade Description:		
Drawn:	J.Miah	First Issue		
Checked:	W.Jackson			
Approved:	W.Jackson			



Hutchinson 3G UK Limited
Star House, 20 Greenfield Road
Maidenhead, SL6 1EH
Tel: 01628 765 000
Fax: 01628 765 001

H3G Base Station Information line:
0845 6043000
Available from 9pm Monday to Friday



Hatfield Business Park
Hatfield
Hertfordshire
AL10 9BW

Tel: 01707 315000
Fax: 01707 319001



Mobile Broadband Network Limited
Sixth Floor, Thames Tower, Station Road, Reading, RG1 1LX



FreshWave
You're on

Site Name:	VICTORIA MILL				
Site ID:	1738569				
Address:	VICTORIA MILL CARR STREET WAKEFIELD WEST YORKSHIRE WF15 6EA				
Title:	100 EXISTING SITE PLAN				
Project:	NTQ				
Purpose of Issue:	GENERAL ARRANGEMENT				
EE Cell ID:	33495	MBNL Cell ID:	KKS302	3UK Cell ID:	WF1048
Master Drawing No:					Issue:
1738569_KKS302_33495_WF1048_M002					B