



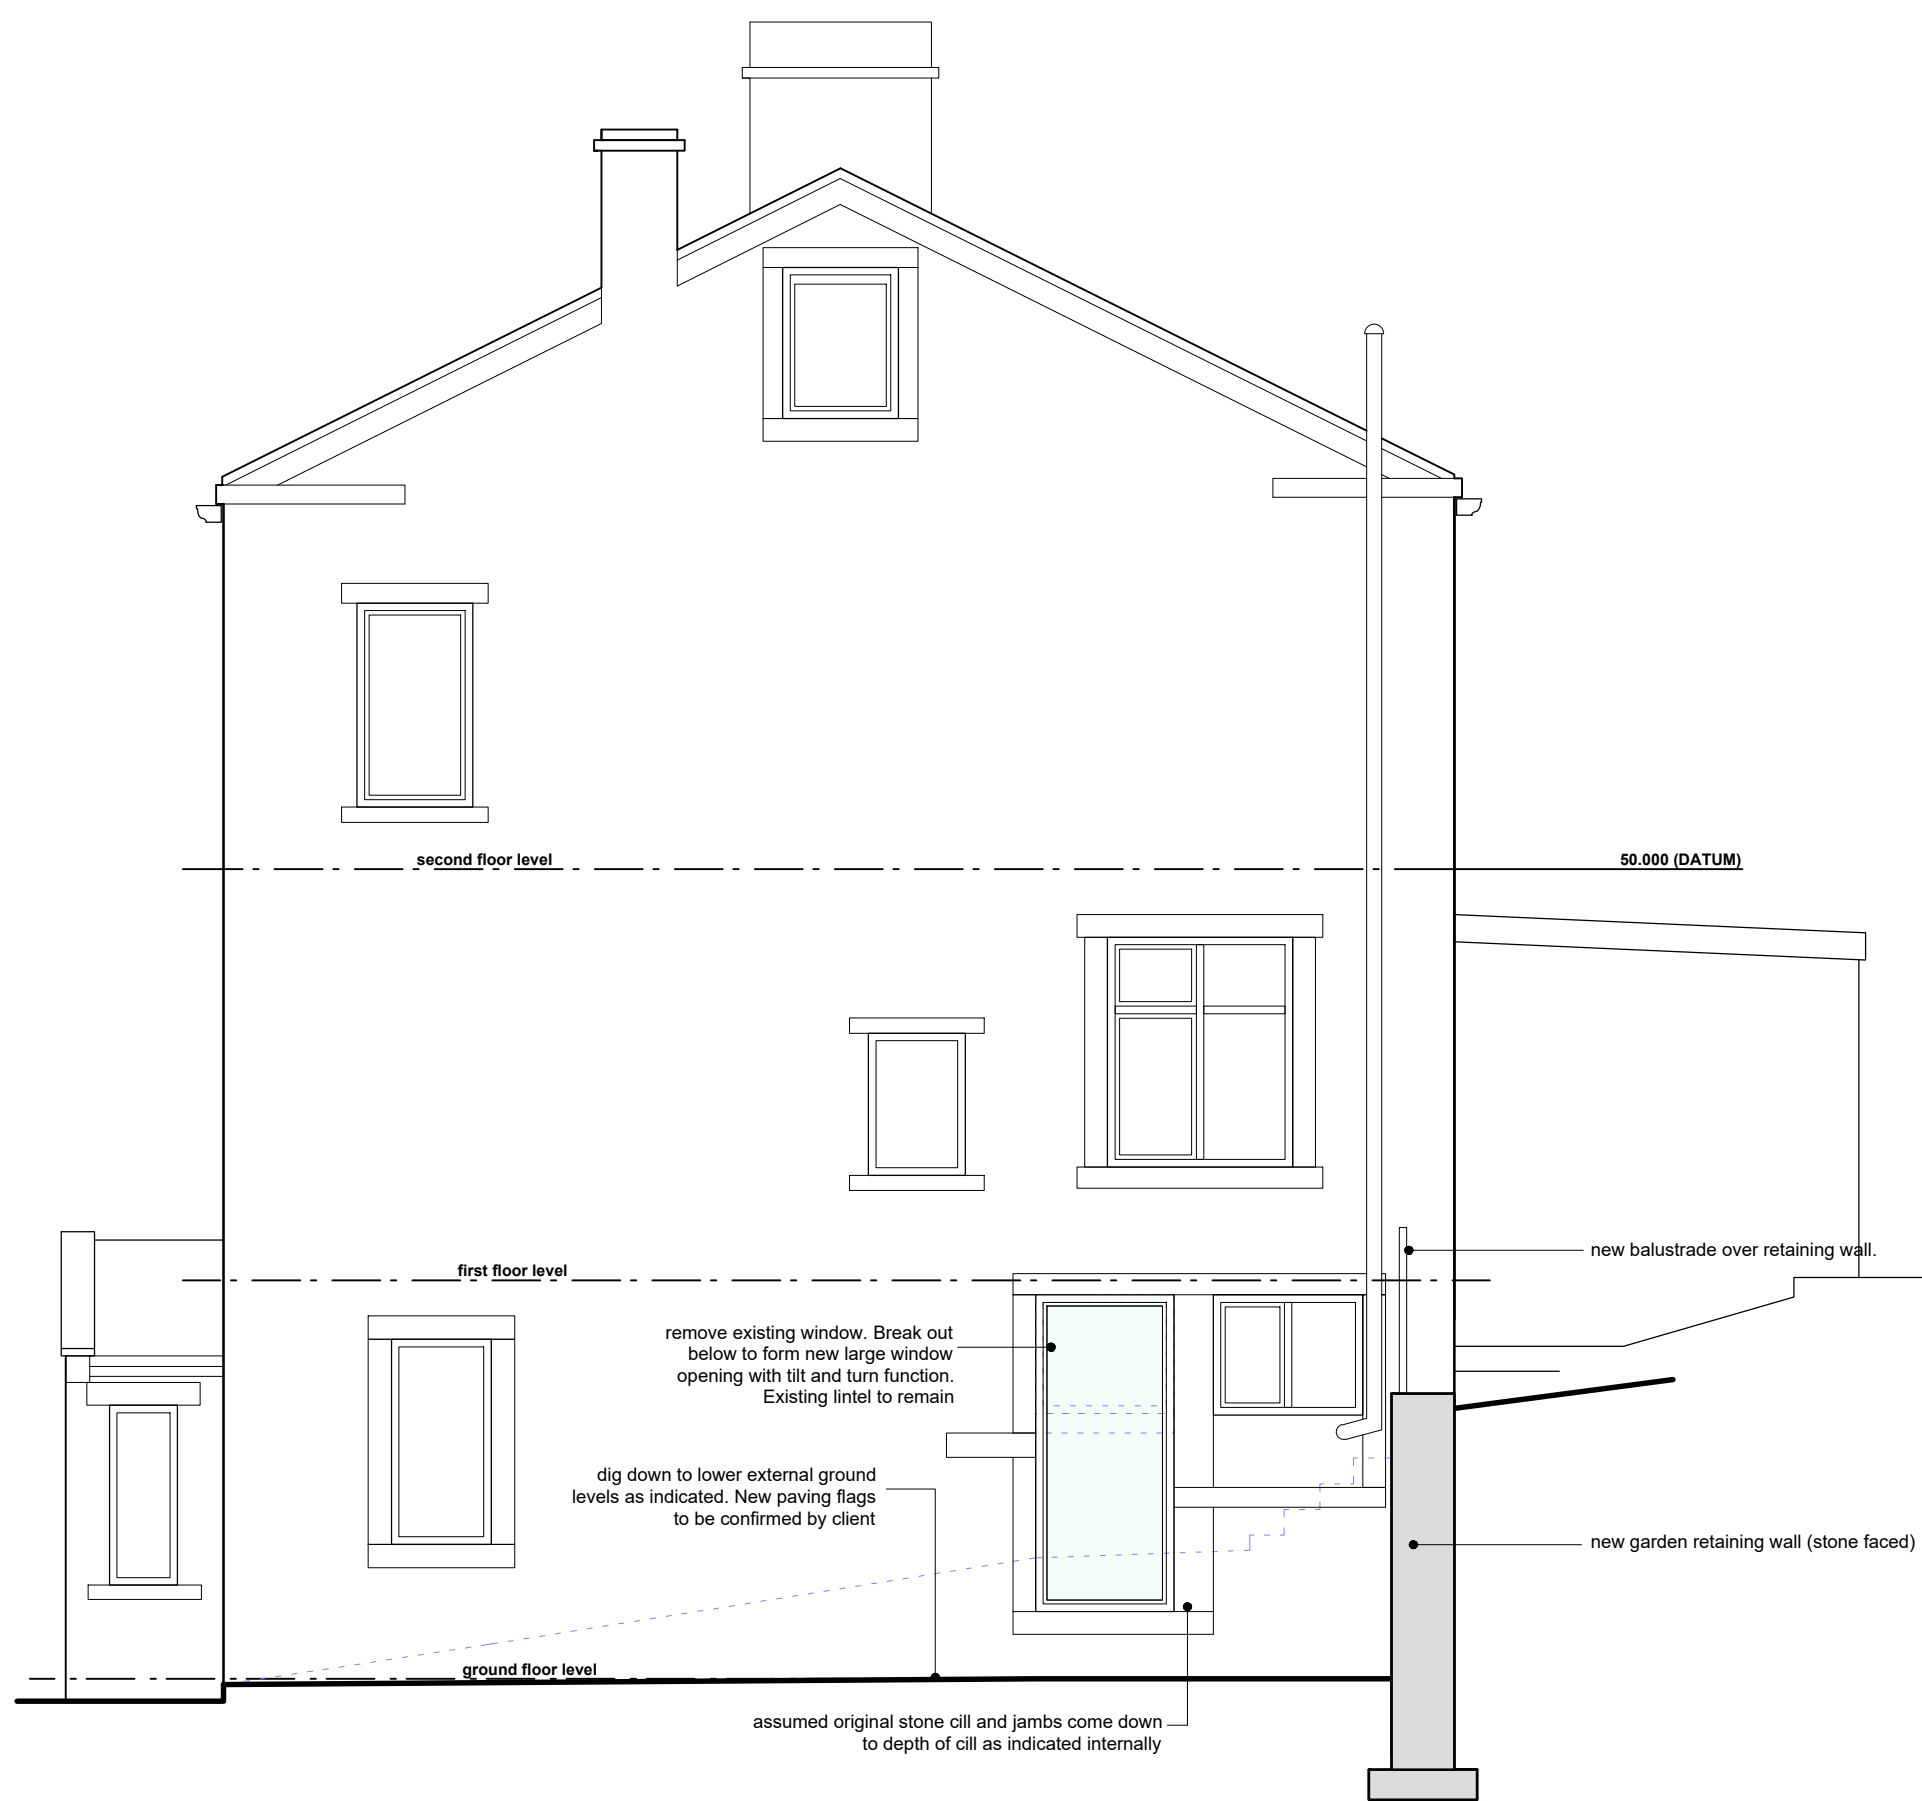

east elevation



south elevation

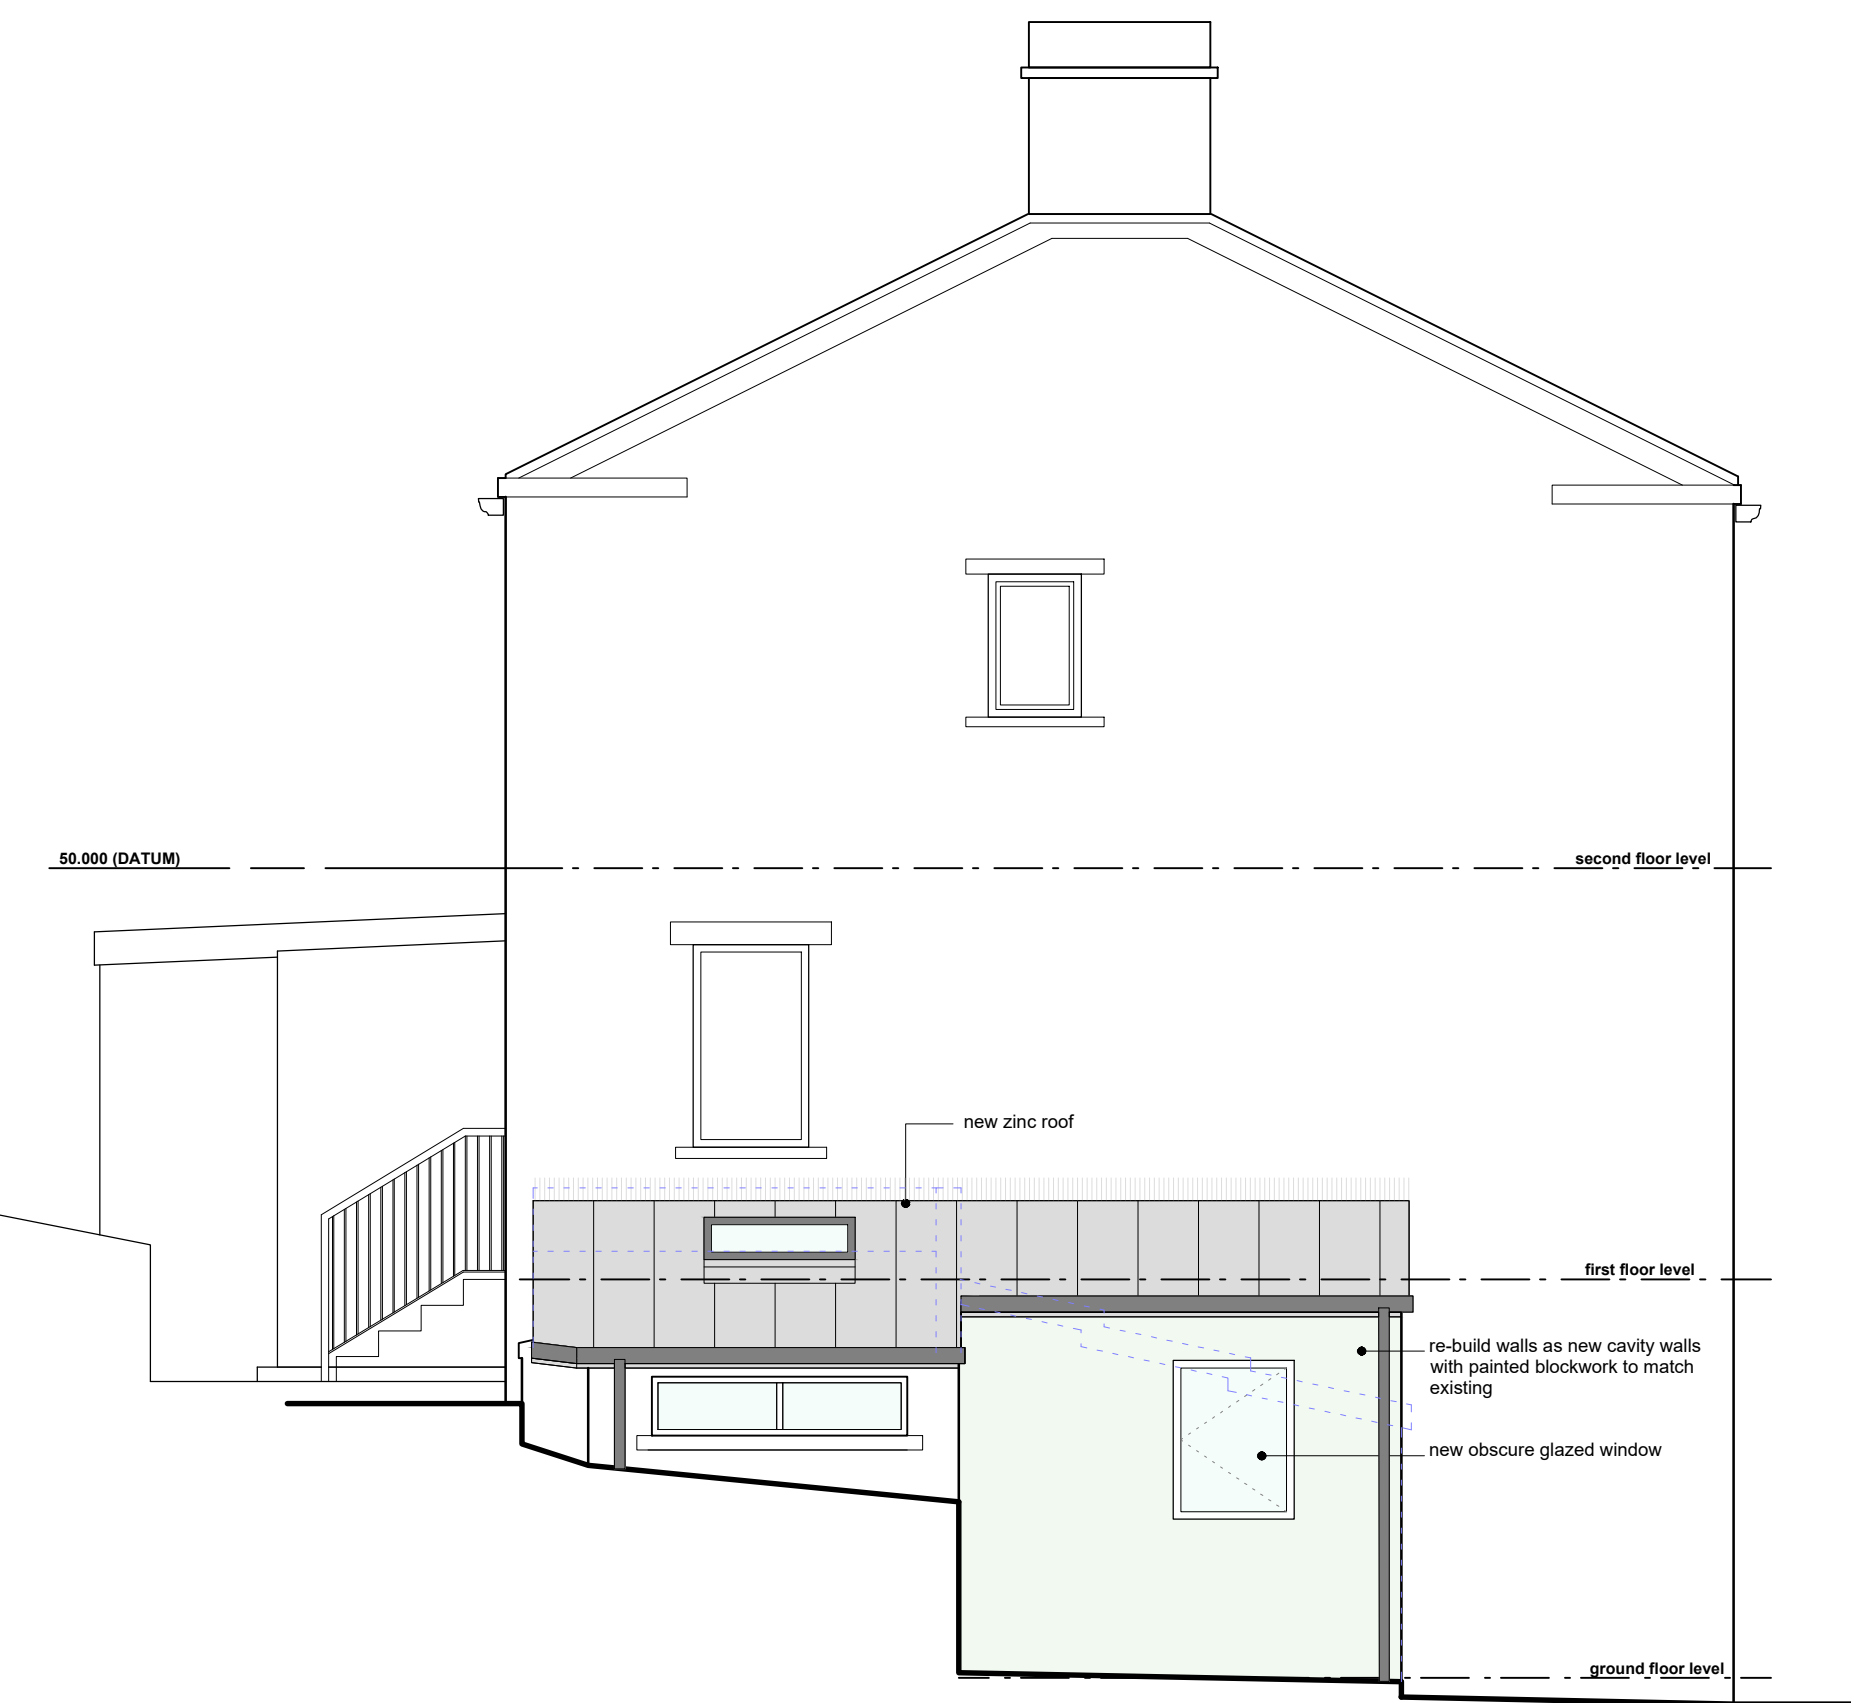

west elevation



north elevation

This drawing has been prepared specifically for the purpose of obtaining Planning Permission and/or Building Regulation Approval. Its suitability for other purposes, without supplementary details and specifications cannot be guaranteed. The Permissions and/or Approvals are beyond the Architects control, and no guarantee that such will be granted is given or to be inferred by reason of the preparation of this drawing.

Only figured dimensions are to be used. All dimensions to be checked on site. This drawing together with the design is the property and copyright of the Architect and must not be reproduced without prior written permission.

P01 Drawing originated 29.04.25 JW NG
rev. description date drawn approd

ADP

project Internal alterations and alterations to utility/boiler room at Ryefield, 20 Upperthong Lane, Holmfirth, HD9 3BE for David Seabridge

title Elevations as proposed
number 25011D-12-P01
scale 1:50
size A1