



PROPOSED
NORTH ELEVATION
1:100

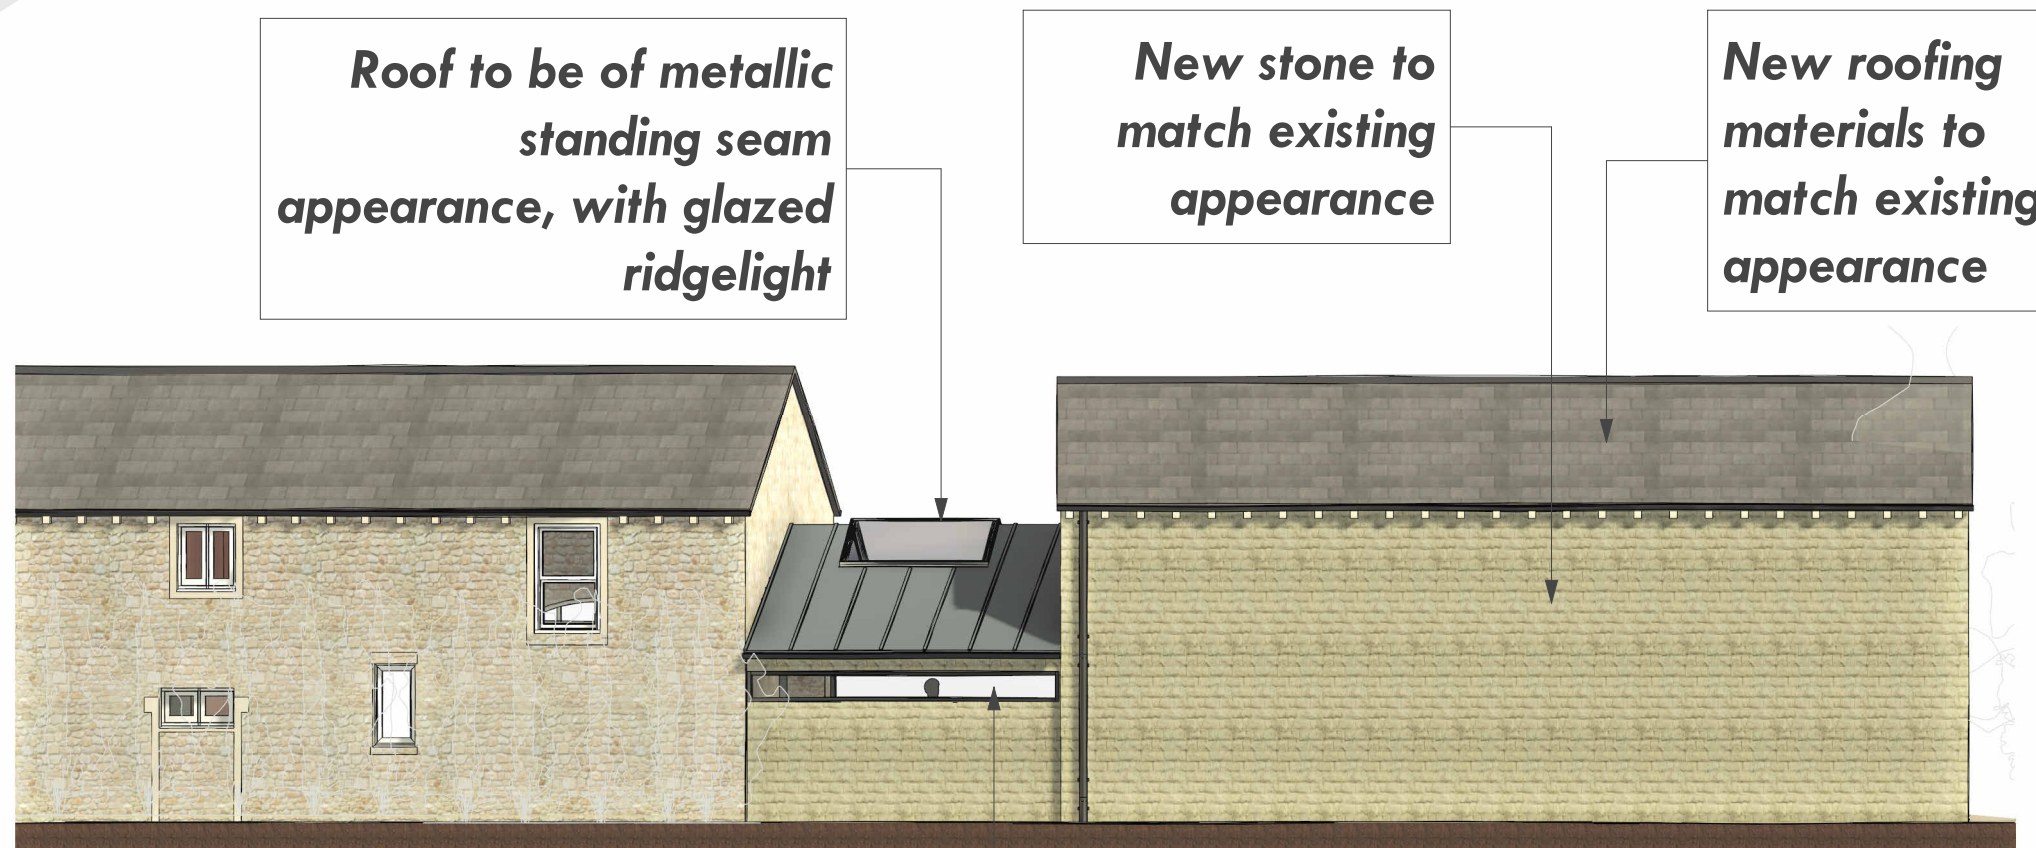

PROPOSED
SOUTH ELEVATION
1:100

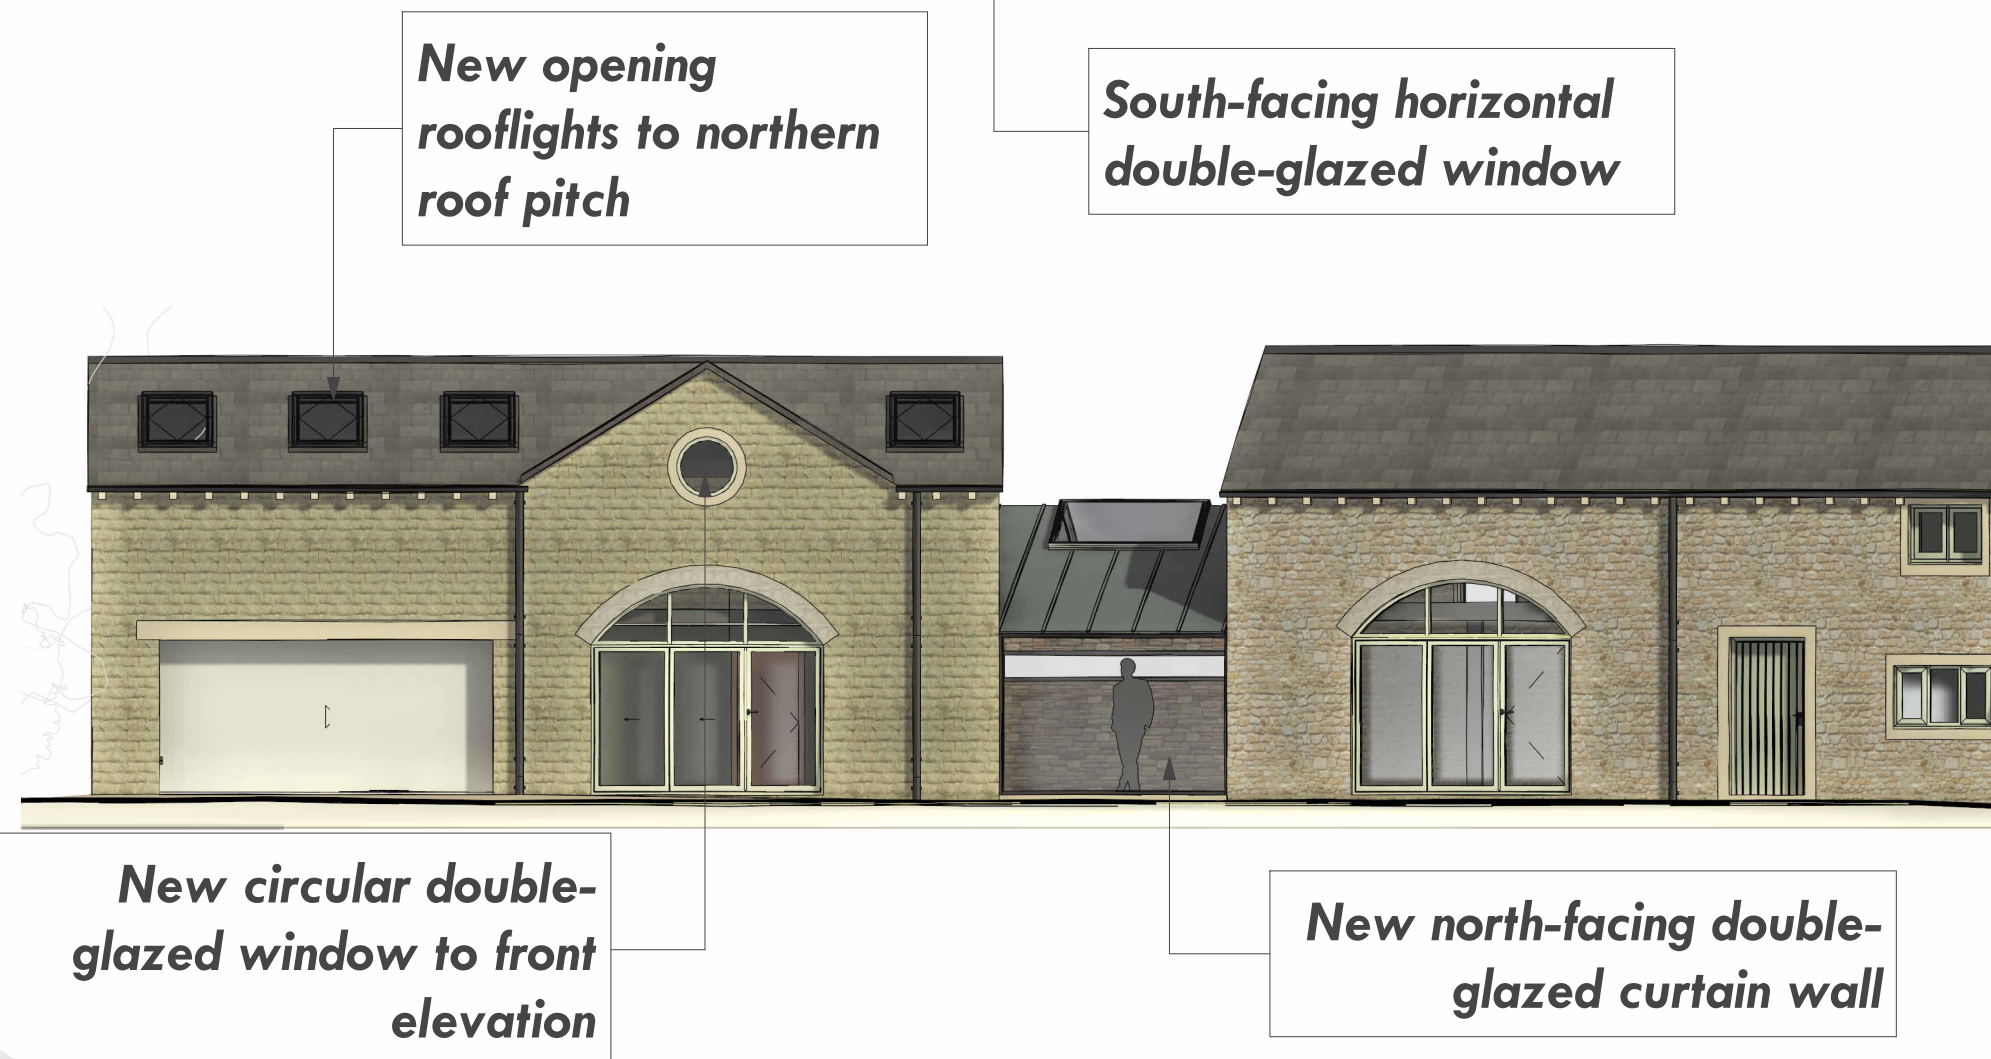

NOTES

- It is the Contractor's responsibility to check all governing dimensions and verify all dimensions on site before commencing any work or making any shop drawings.
- This drawing is to be read in conjunction with schedules of work, specifications, bills of quantities and other relevant information. Any discrepancies are to be reported to Milaro Estates Limited.
- Work and materials are to be in accordance with the Building Regulations and to comply with relevant British Standards.
- This drawing is copyright of Milaro Estates Limited and should not be reproduced in whole or part without their written permission.

Revision Schedule

Rev	Date	Description	By
B	250430	PLANNING ISSUE	MC

Project
9 Palace Wood Farm
Garage Extension

Project Status
Planning

Drawing Title
Proposed Garage Elevations

A3	Date 25-01-06	Scale 1 : 100
Drawn by MBC	Checked by #	

Drawing No.	Revision
250106-P-A220	B