

ARCHITECTURE | PLANNING | DESIGN

Malkin Farm
Brow Lane
Holmfirth
HD9 2RJ
07946872499
paul@paulmatthewsarchitectural.co.uk
www.paulmatthewsarchitectural.co.uk

Company Registration Number: 09898149 – Company Registered in England and Wales


Project
Retrospective Planning Application for Alterations to Property at Almondbury Garage Huddersfield Ltd, Hole Bottom Mills, Almondbury Bank, Almondbury, Huddersfield, HD5 8HF.
Client

Mr P Mitchell


Drawing Title/Issue

General Arrangement as Proposed
(works partly completed 14/04/2025)


scale	date	sheet size	dwg. no.
1:100	04/2025	A2	25/1180/04

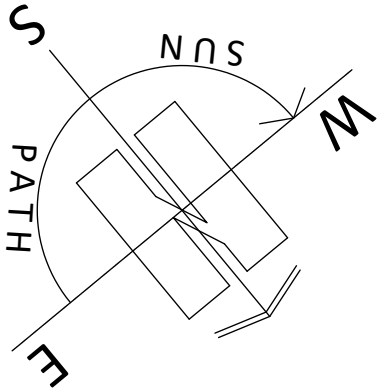


Ground Floor Plan

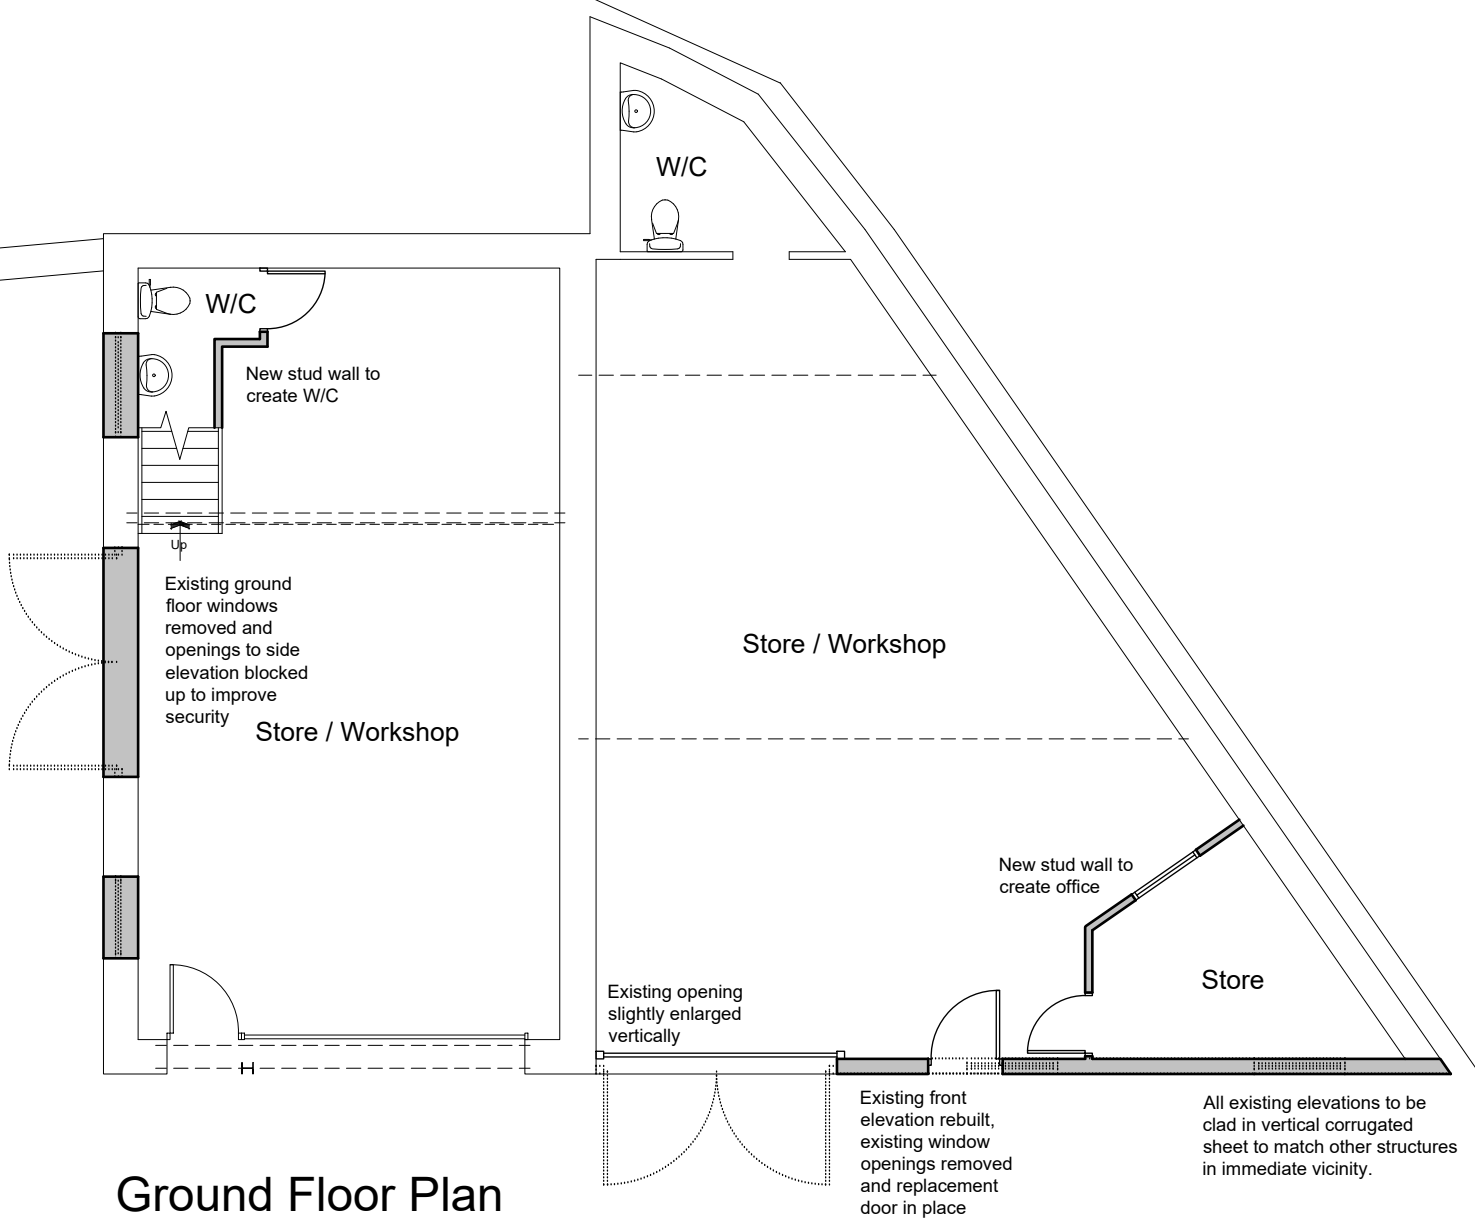


First Floor Plan

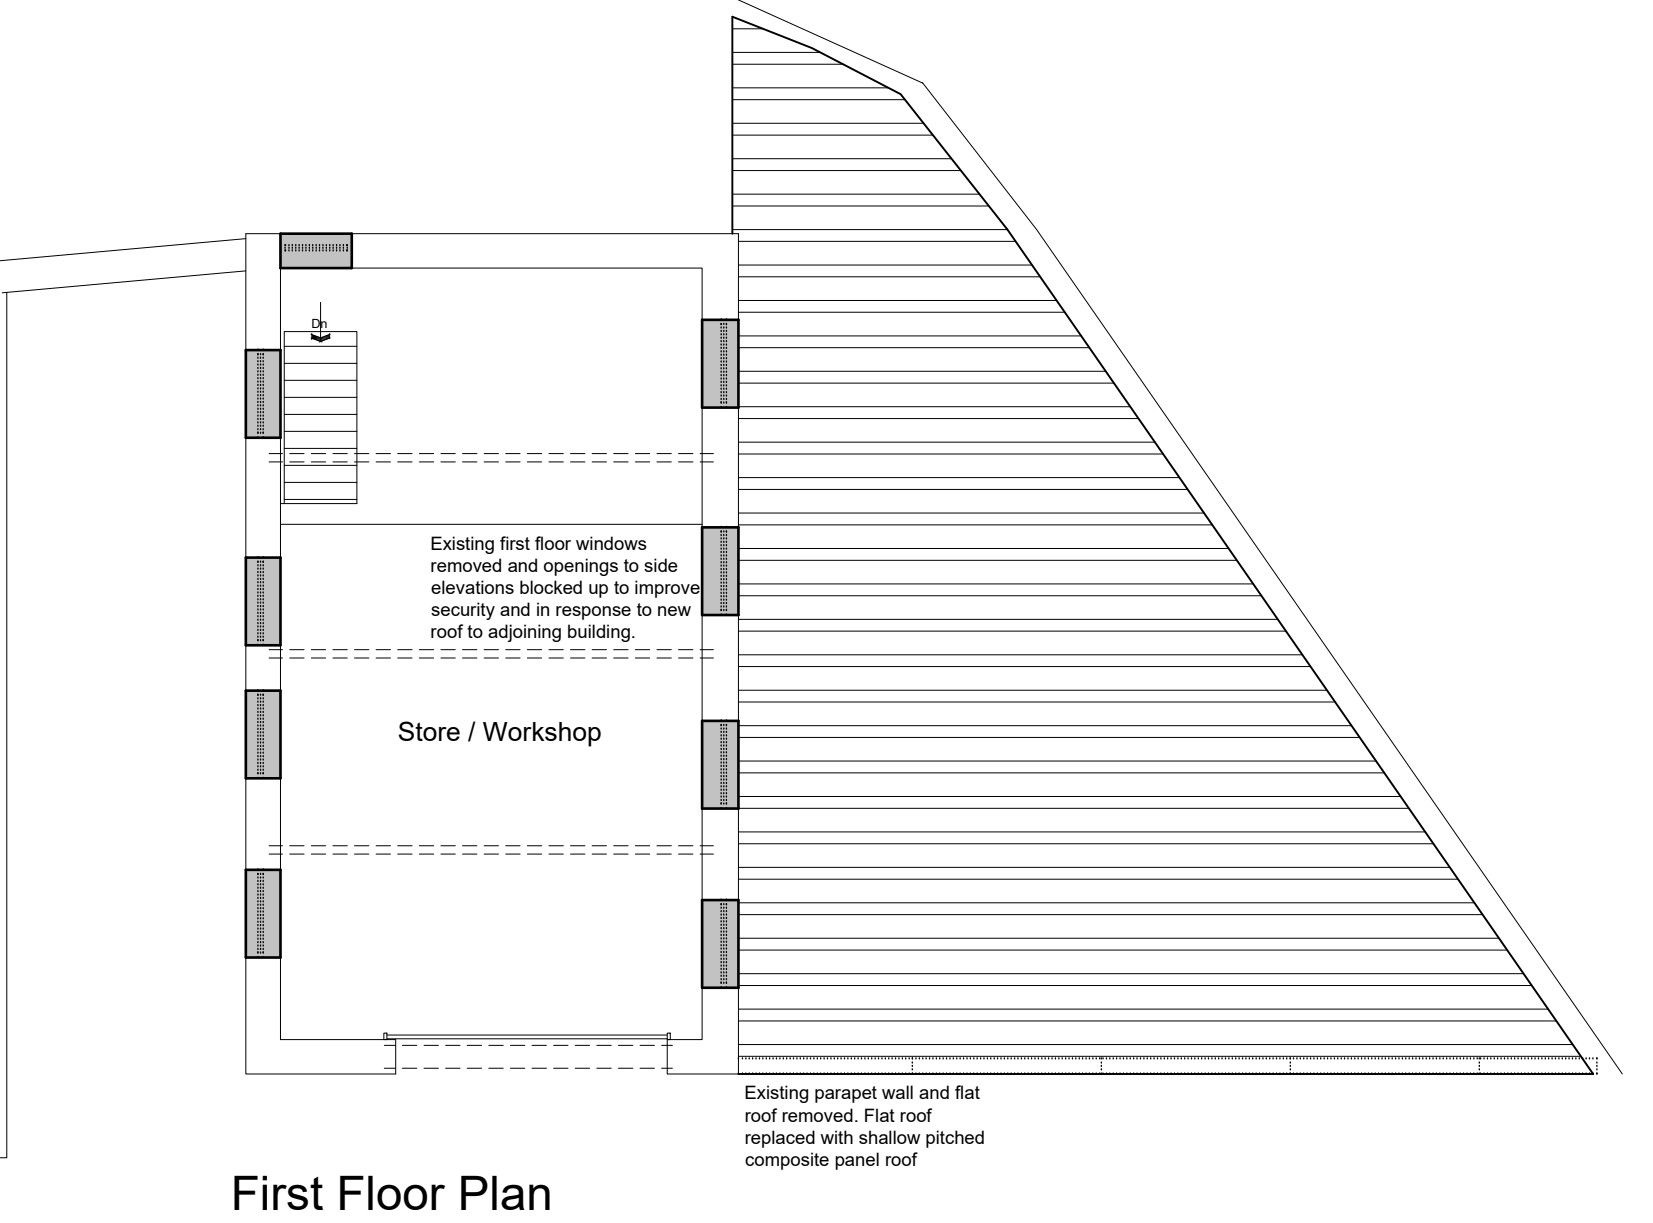


North East Elevation
(front)

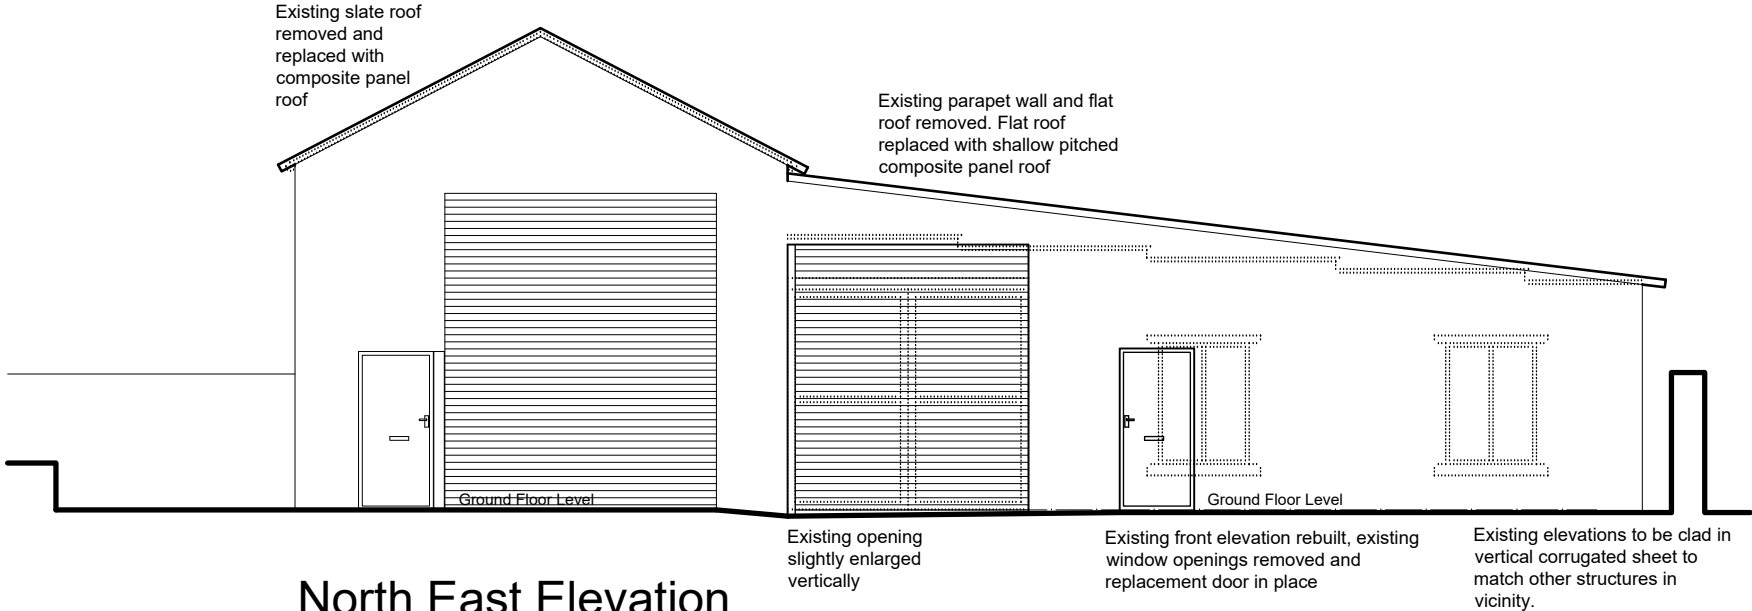


South East Elevation
(side)

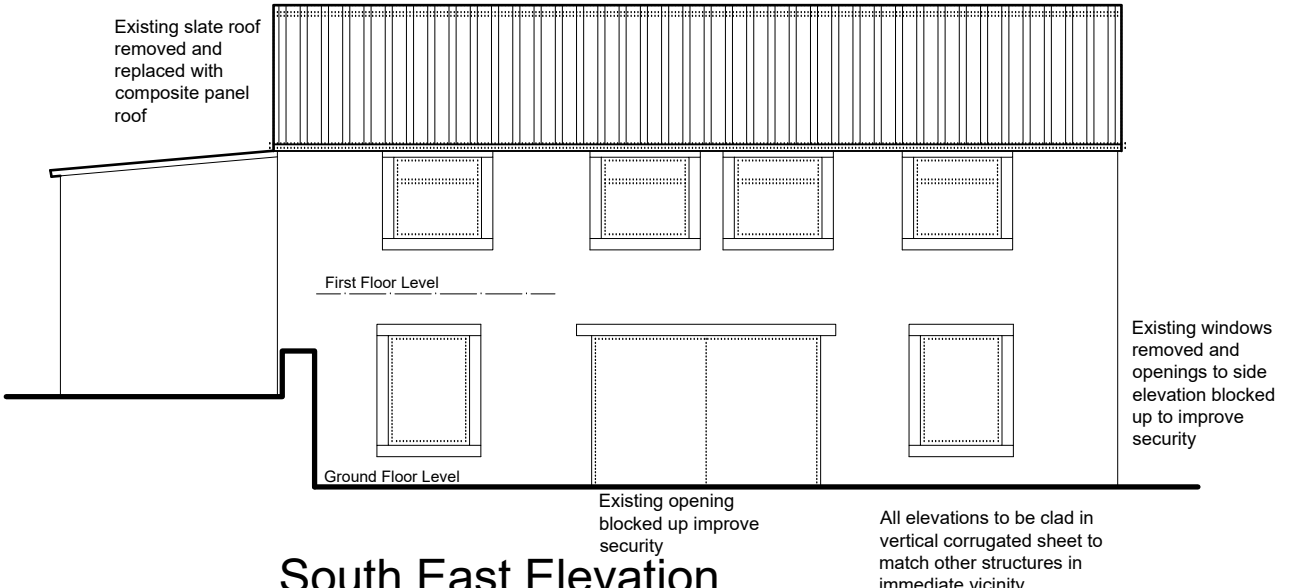

South West Elevation
(rear)

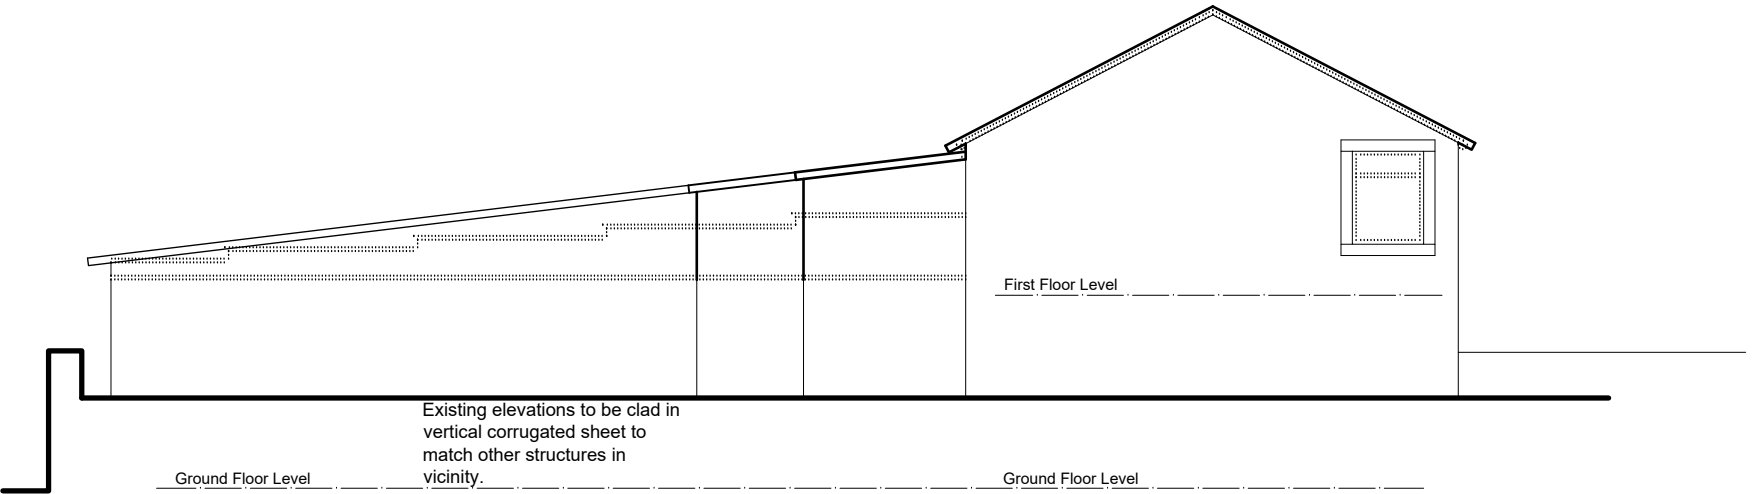

North West Elevation
(side)

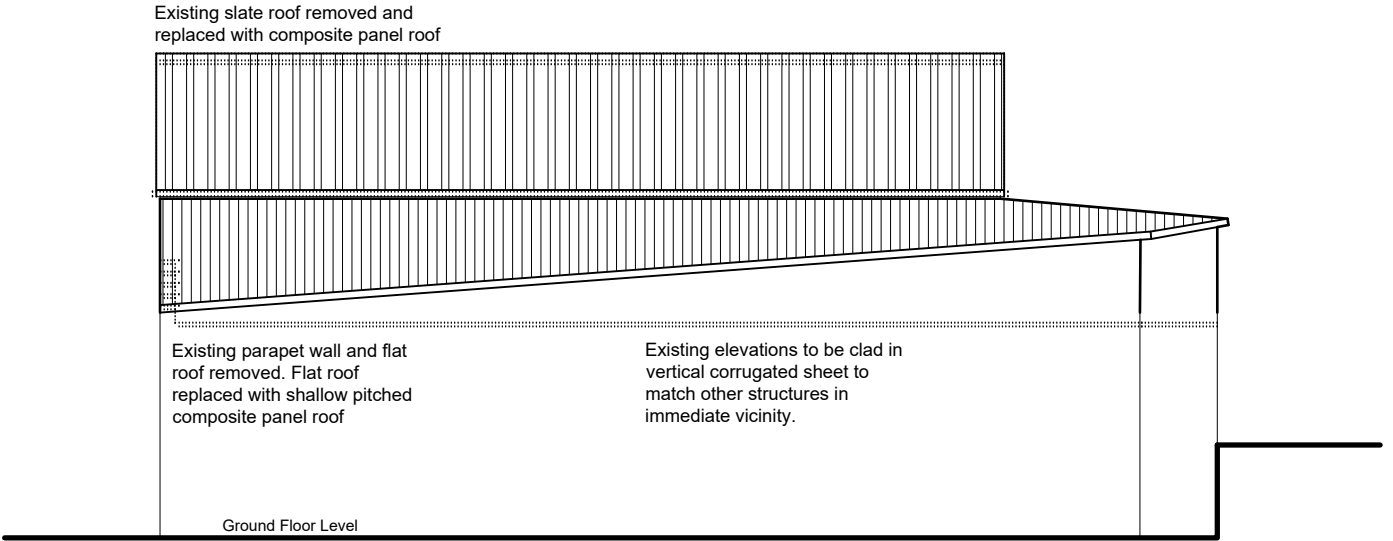

1:100

