


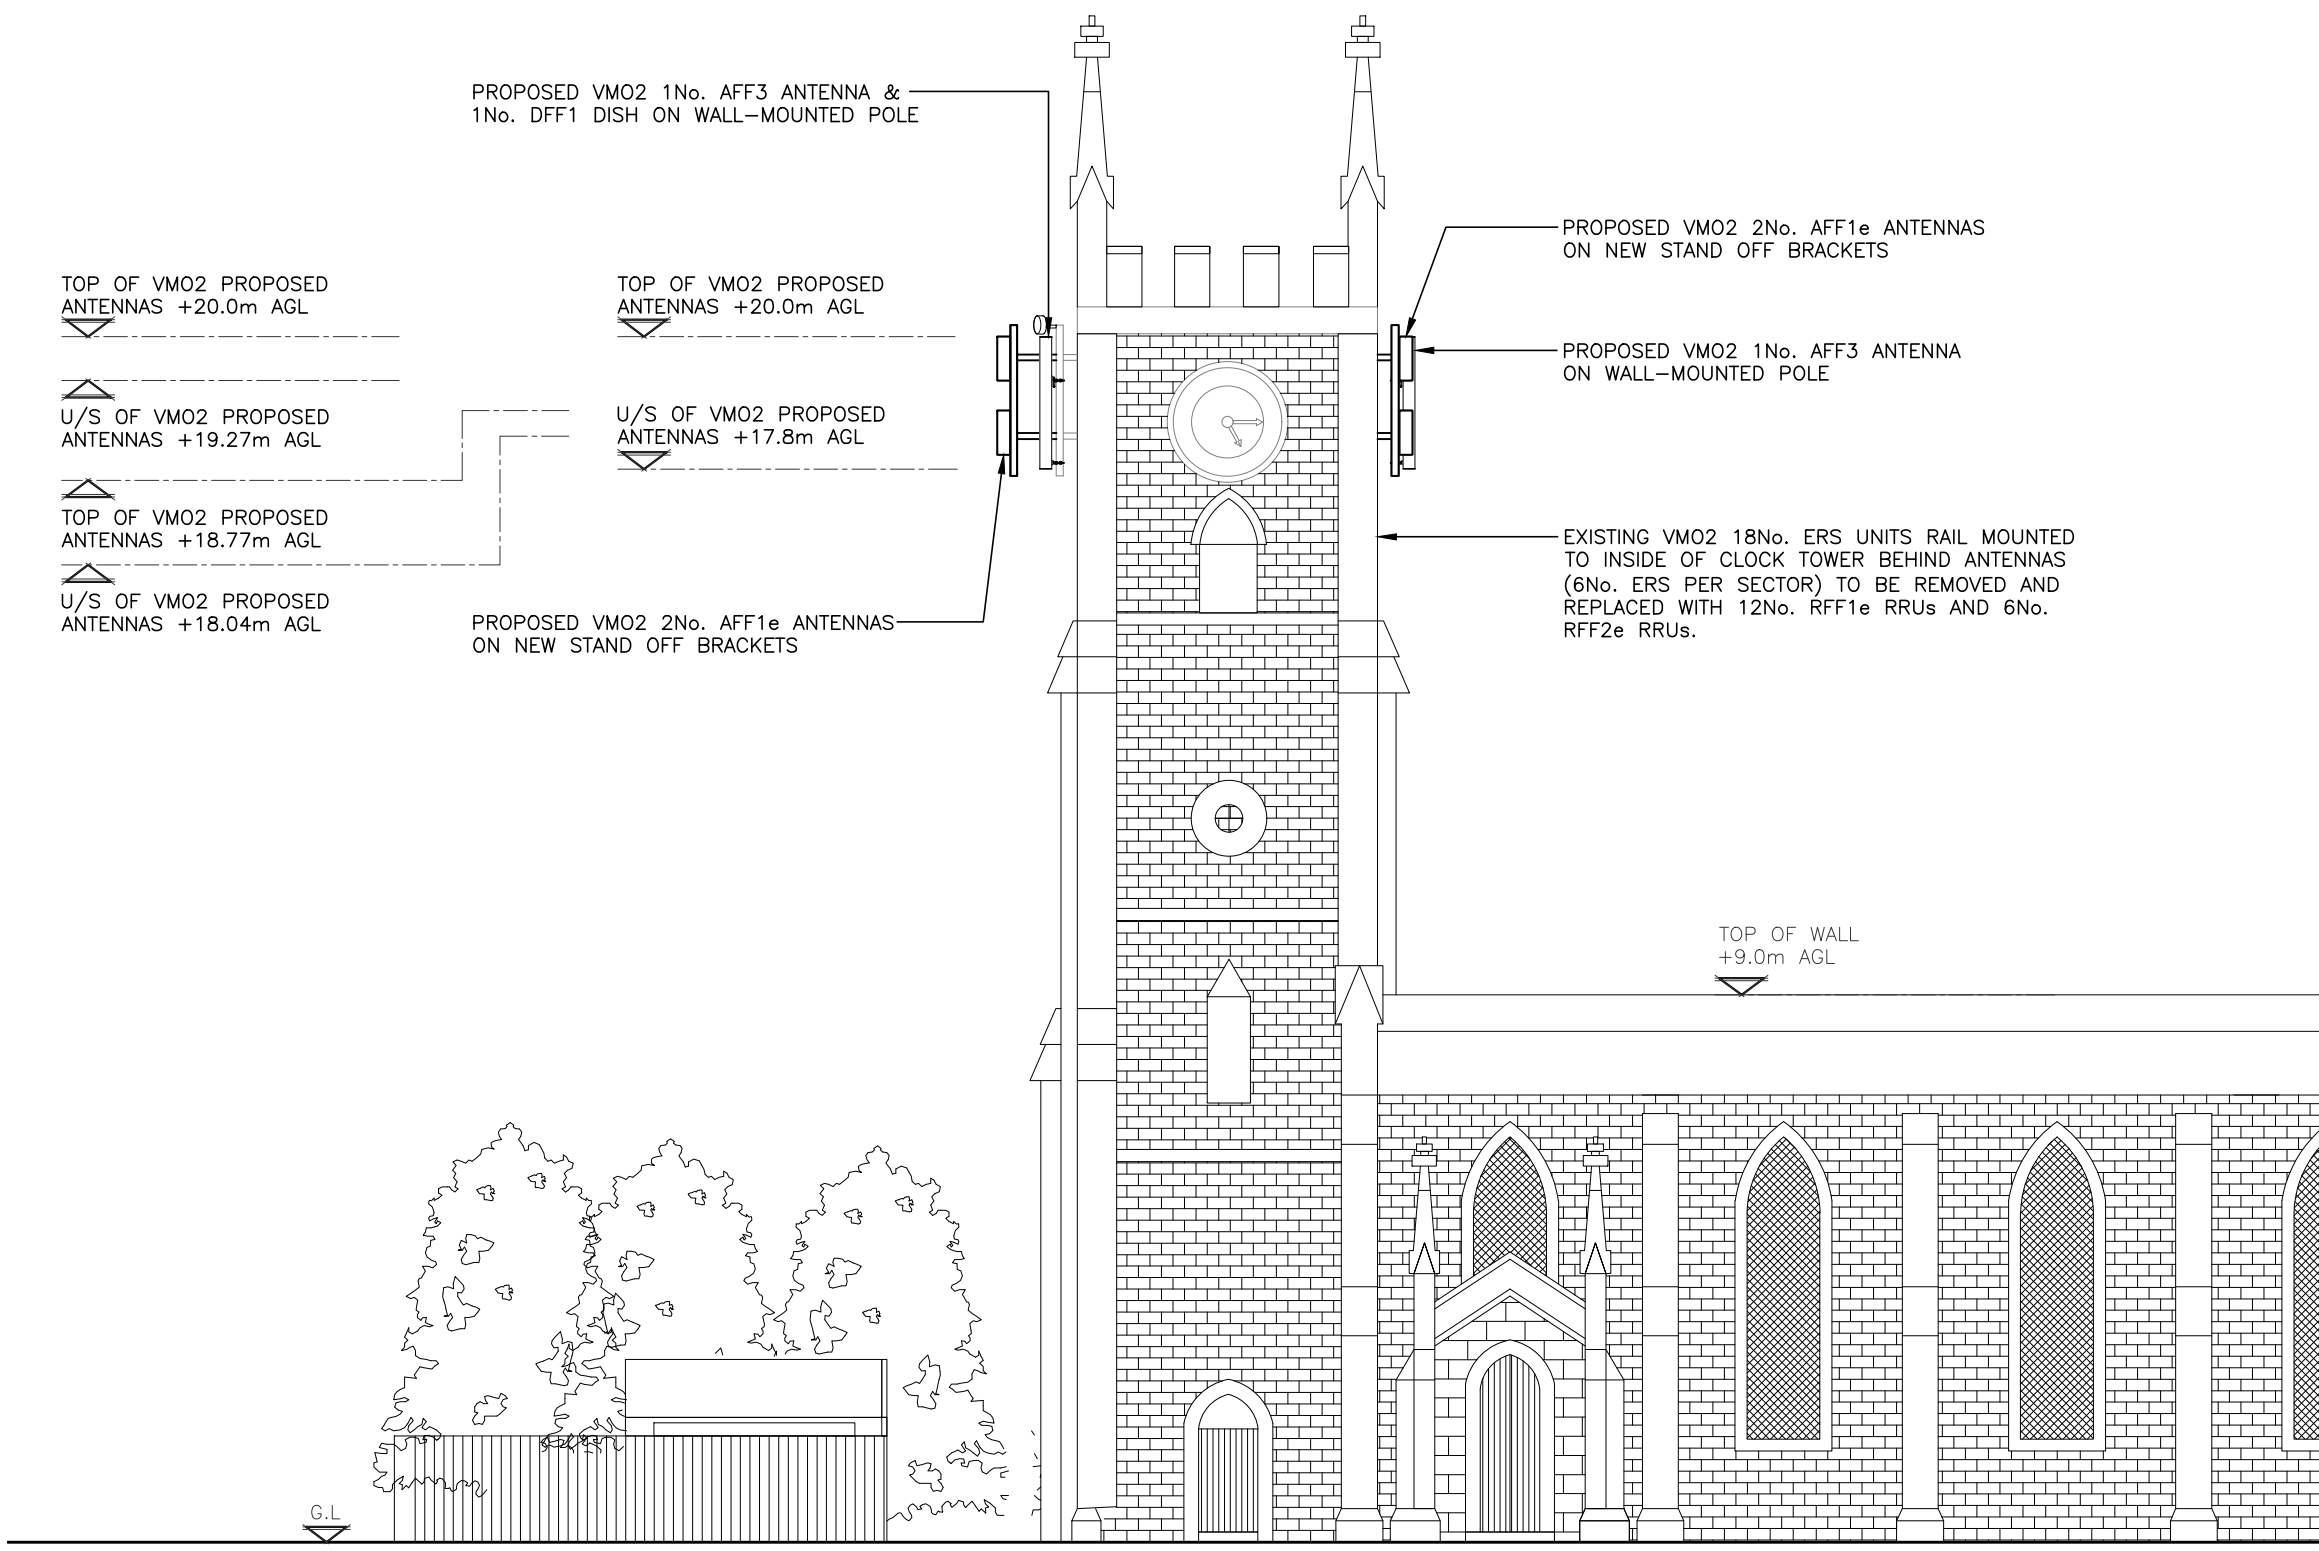

PROPOSED SOUTH ELEVATION
(1:125)



ALL DIMENSIONS ARE IN mm UNLESS NOTED OTHERWISE

N.G.R

E: 412900

N: 416320

NOTES:
ALL PROPOSED ANTENNAS & STEELWORK TO BE PAINTED TO MATCH THE EXISTING.

A	PLANNING ISSUE	M.P	T.C	19/03/25
REV	MODIFICATION	BY	CH	DATE

United Living Connected
4 Clearwater, Lingley Mere Business Park, Lingley Green
Avenue,
Great Sankey, Warrington, WA5 3UZ
t. 44 (0)151 420 4128
www.unitedliving.co.uk

Cell Name				Opt.
KIRKE HOUSE				-
Cell ID No				
CSID	-	VF	-	VMO2
112925	-	N/A	-	18717
Project No.	-	TM Cell ID	-	N/A
11292530	-	-	-	-
Site Address / Contact Details				
CHURCH STREET PADDOCK HUDDERSFIELD WEST YORKSHIRE HD1 4UD				
Drawing Title: PROPOSED ELEVATION				
Purpose of issue: PLANNING				Dwg Rev:
Drawing Number: 301				A
Surveyed By: E.W		Original Sheet Size: A3		Pack Issue:
Drawn: M.P	Date: 19/03/25	Checked: T.C	Date: 19/03/25	B

SDNT0005 Version 2.3