


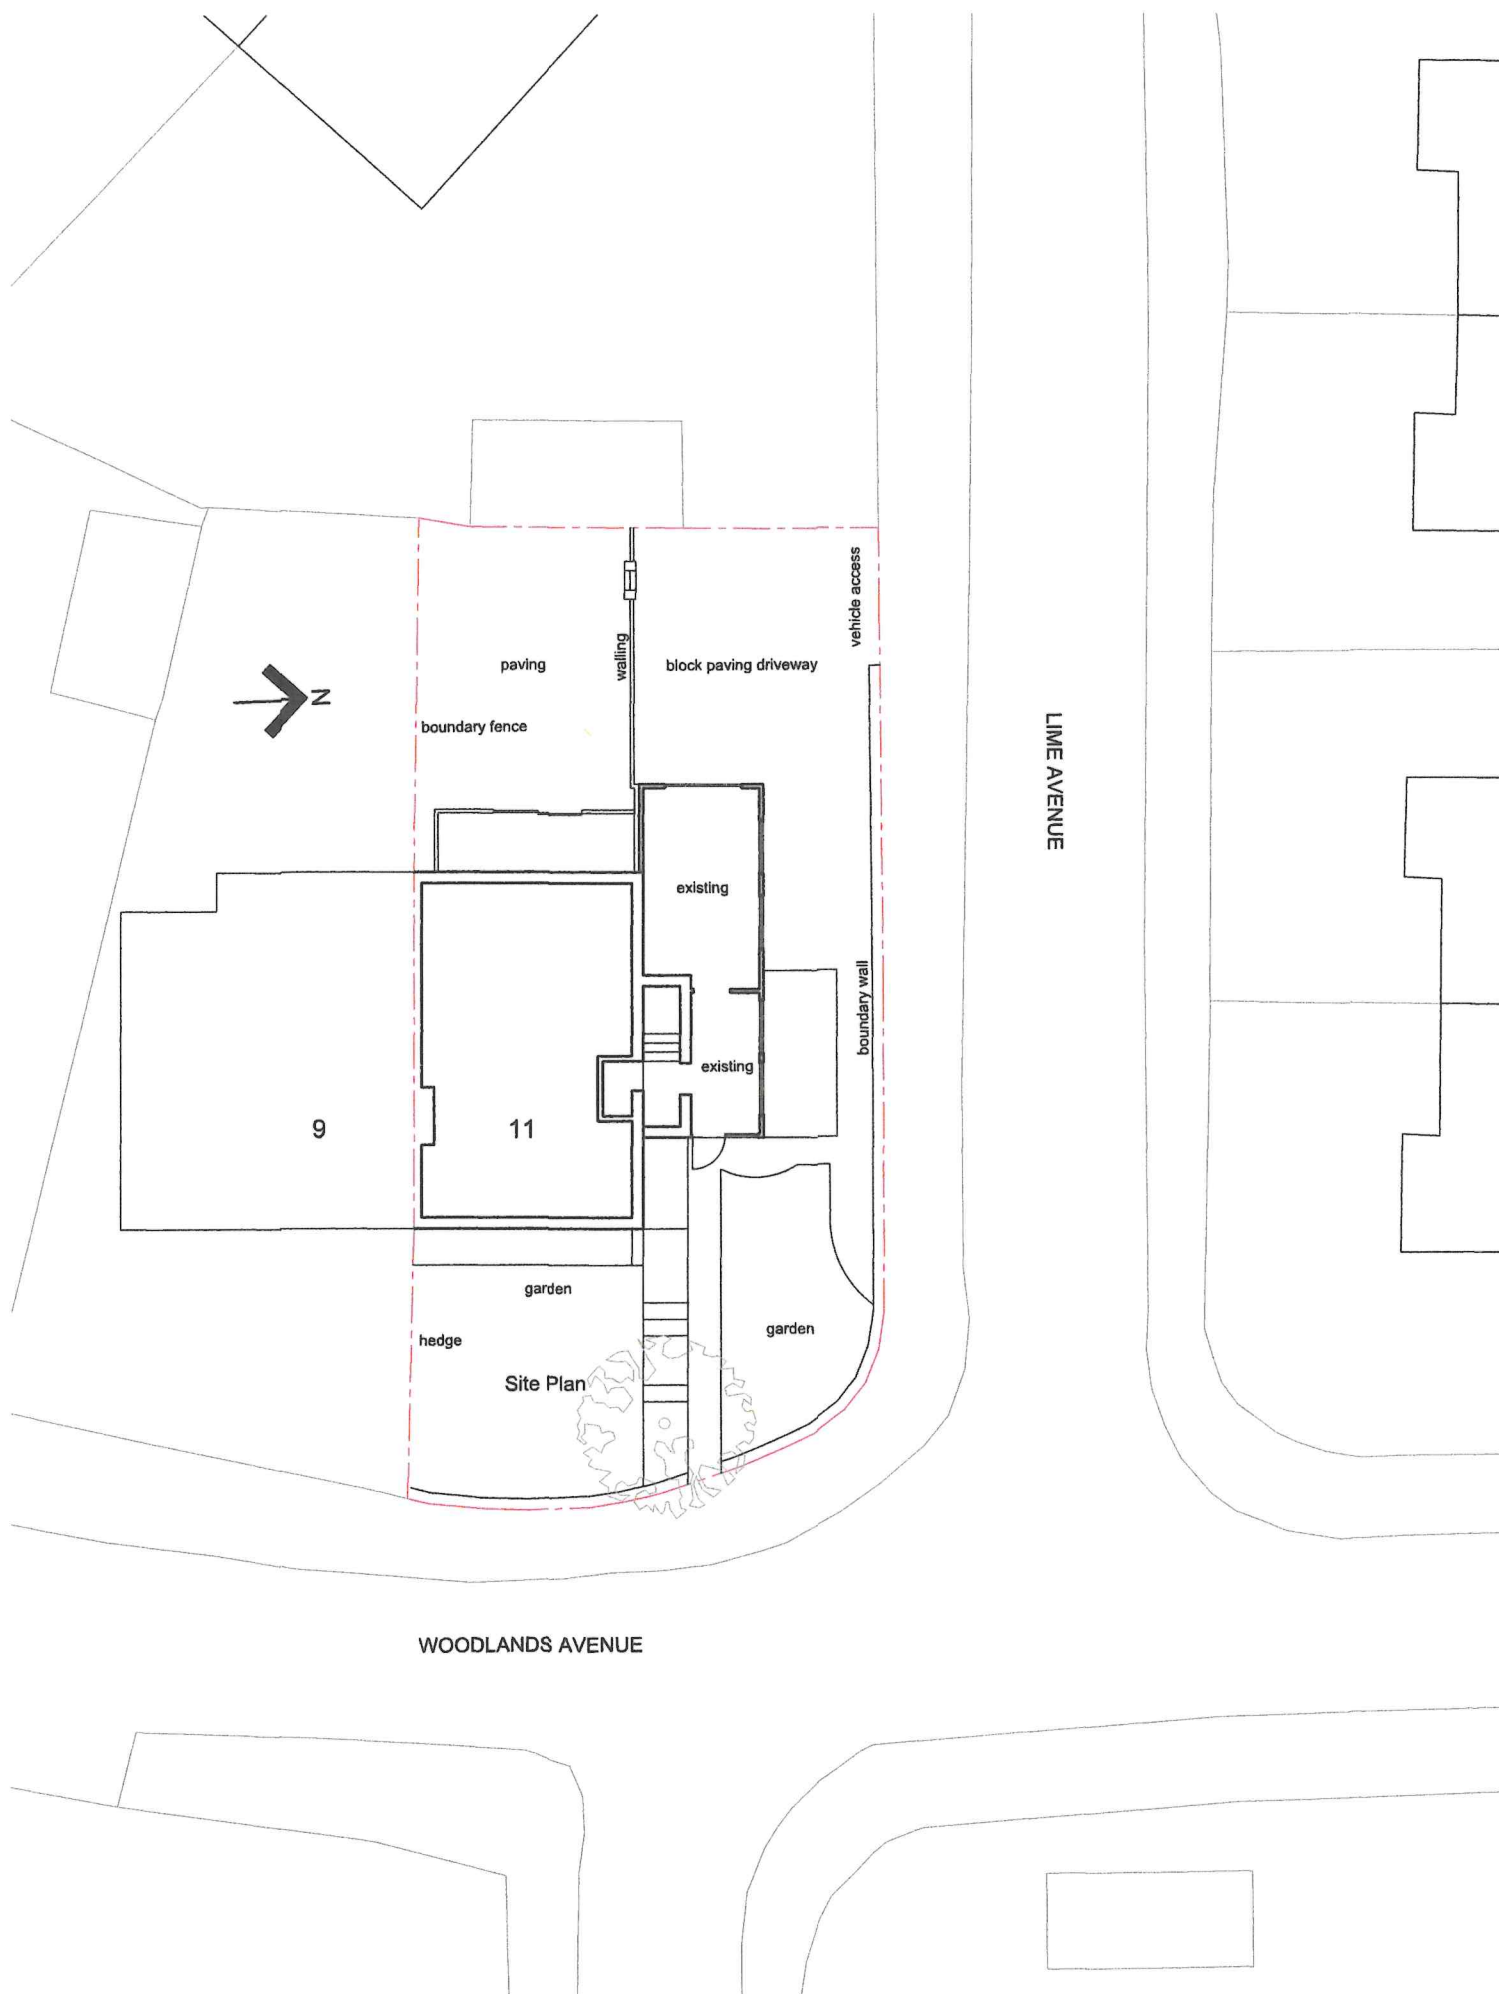

Project: Side Extension

Address: 11 Woodlands Avenue, Thongsbridge, Holmfirth HD9 7SP

Org Title: Site Plan

Scale: 1:200 @ A4 Date: July 2024

Status: Planning Org No: WA02 Revision: ~