



NB: Drawings created by others PMA hold no responsibility for drawing accuracy


NB: Drawings
created by others
PMA hold no
responsibility for
drawing accuracy

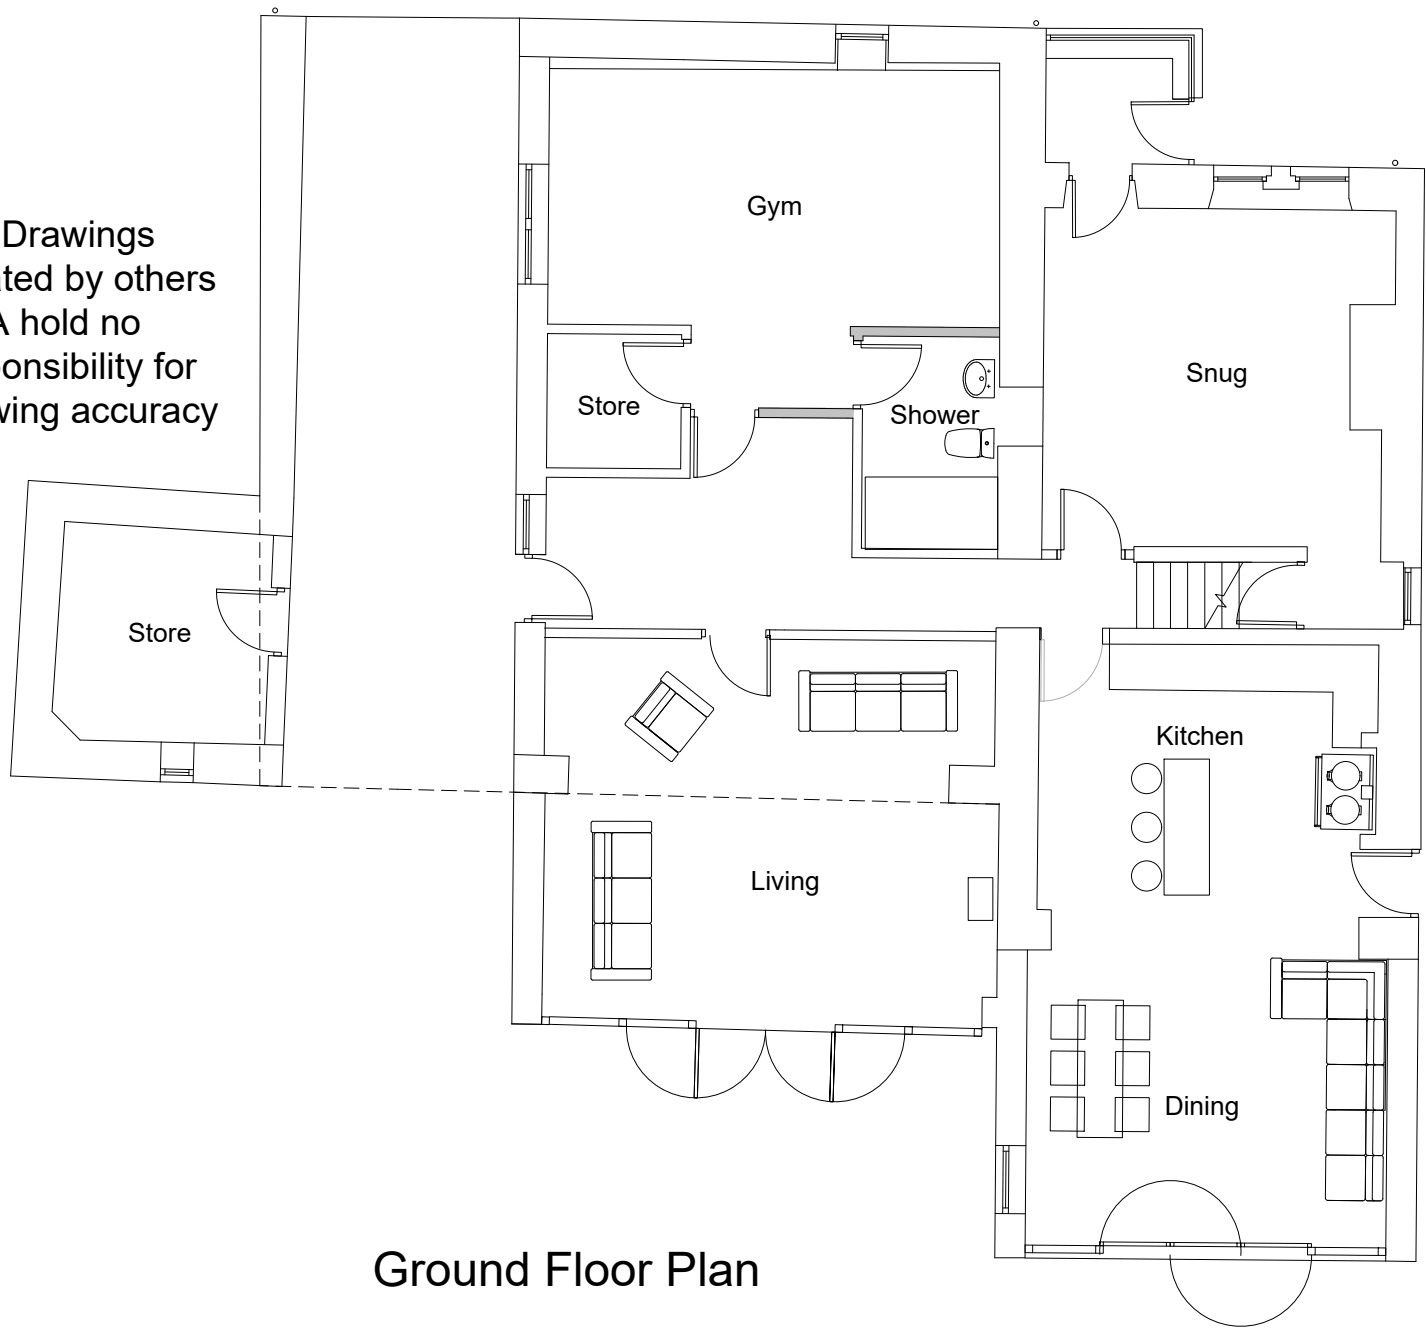


Ground Floor Plan

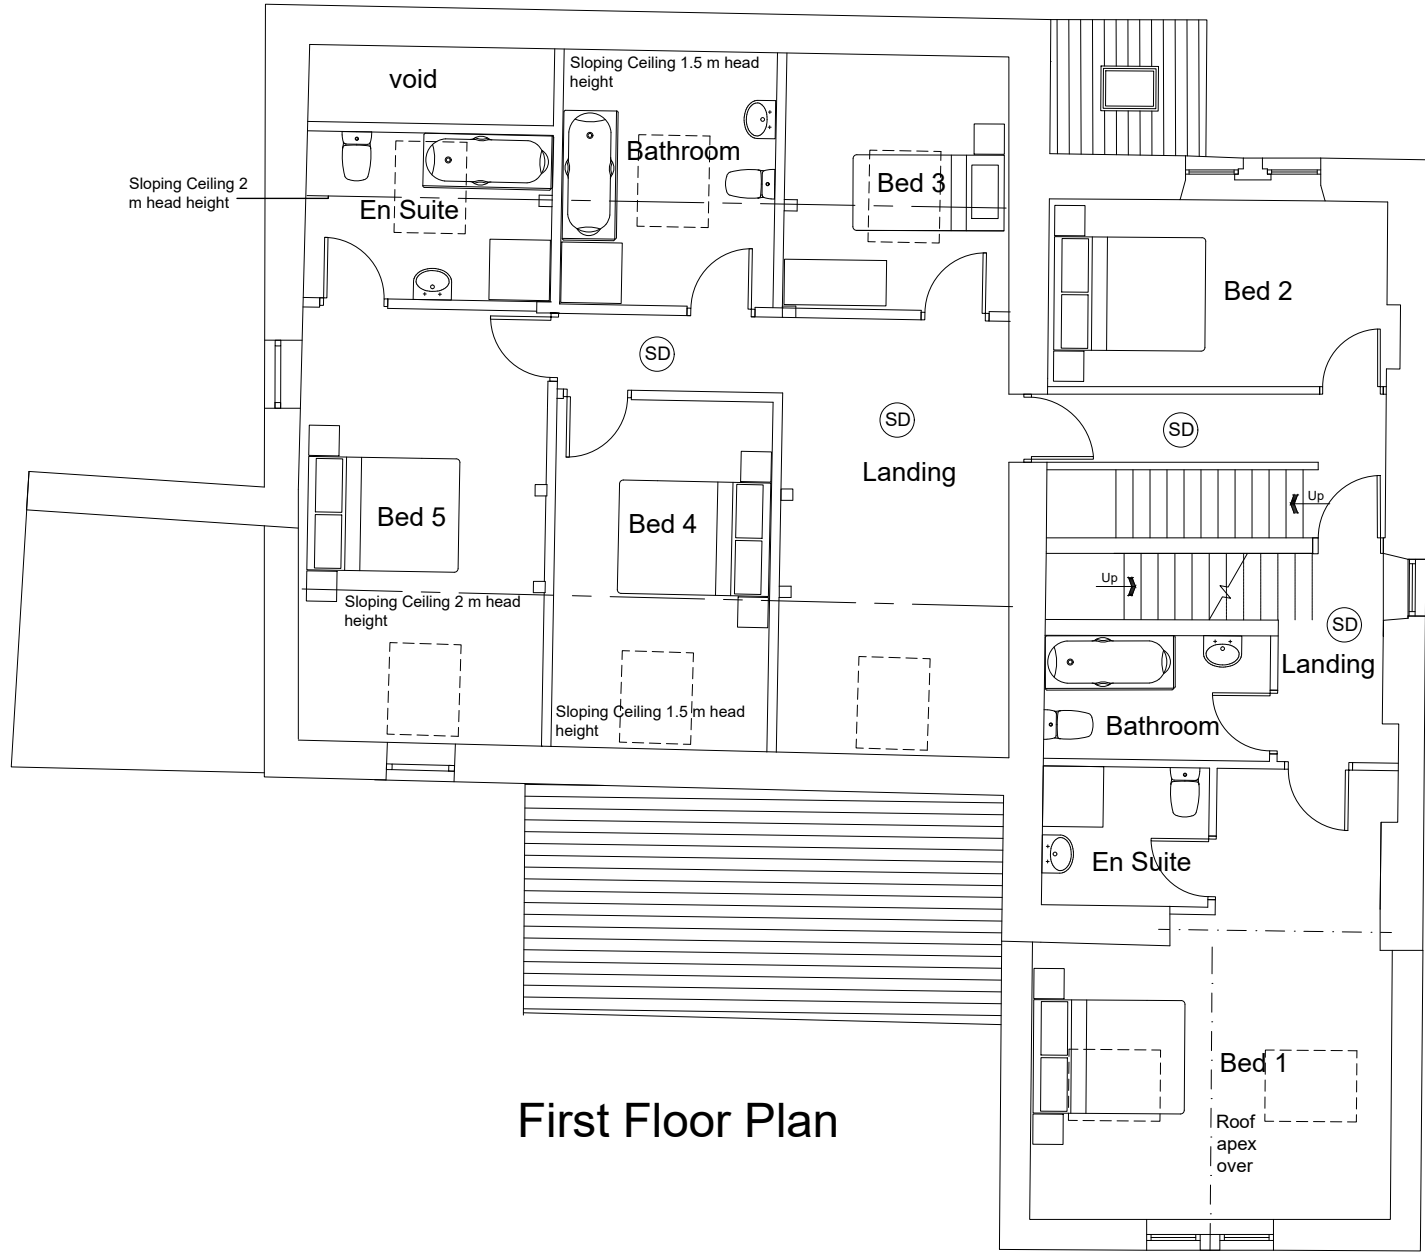


First Floor Plan

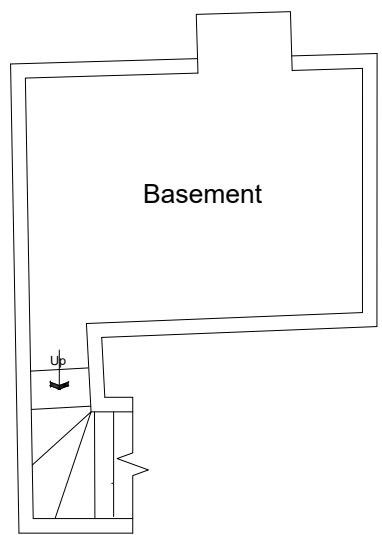


Basement Floor Plan

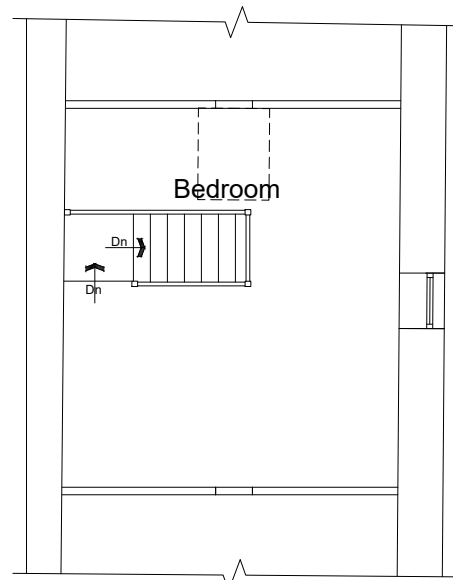


Attic Floor Plan

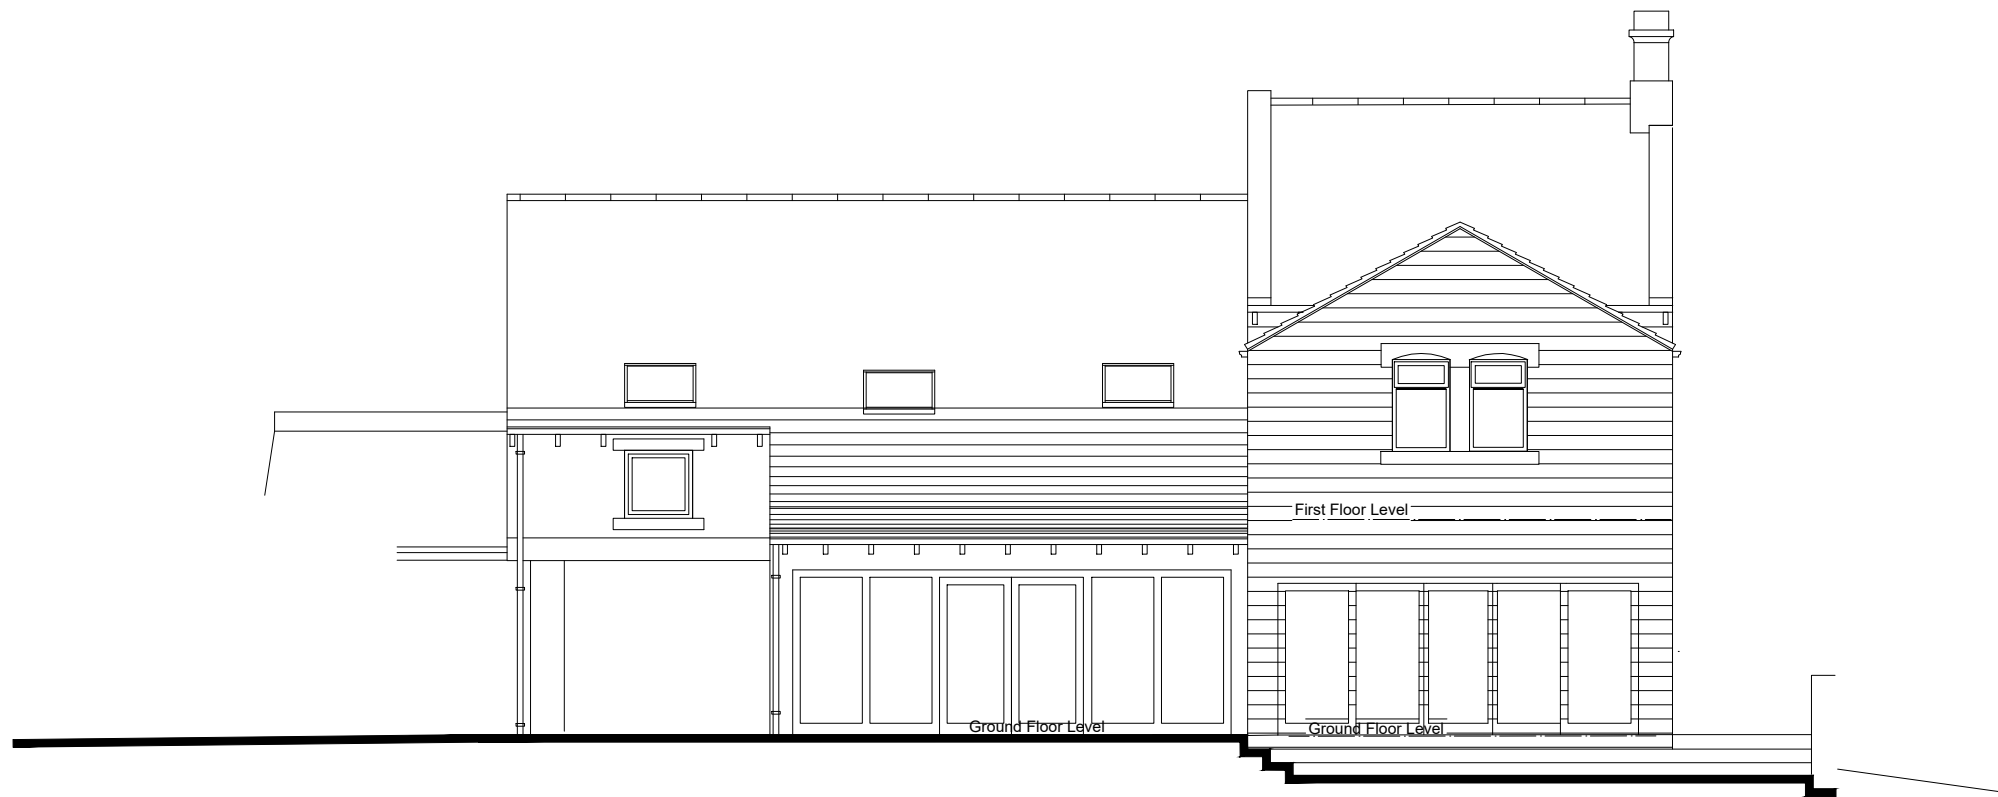


South Elevation
(Rear)

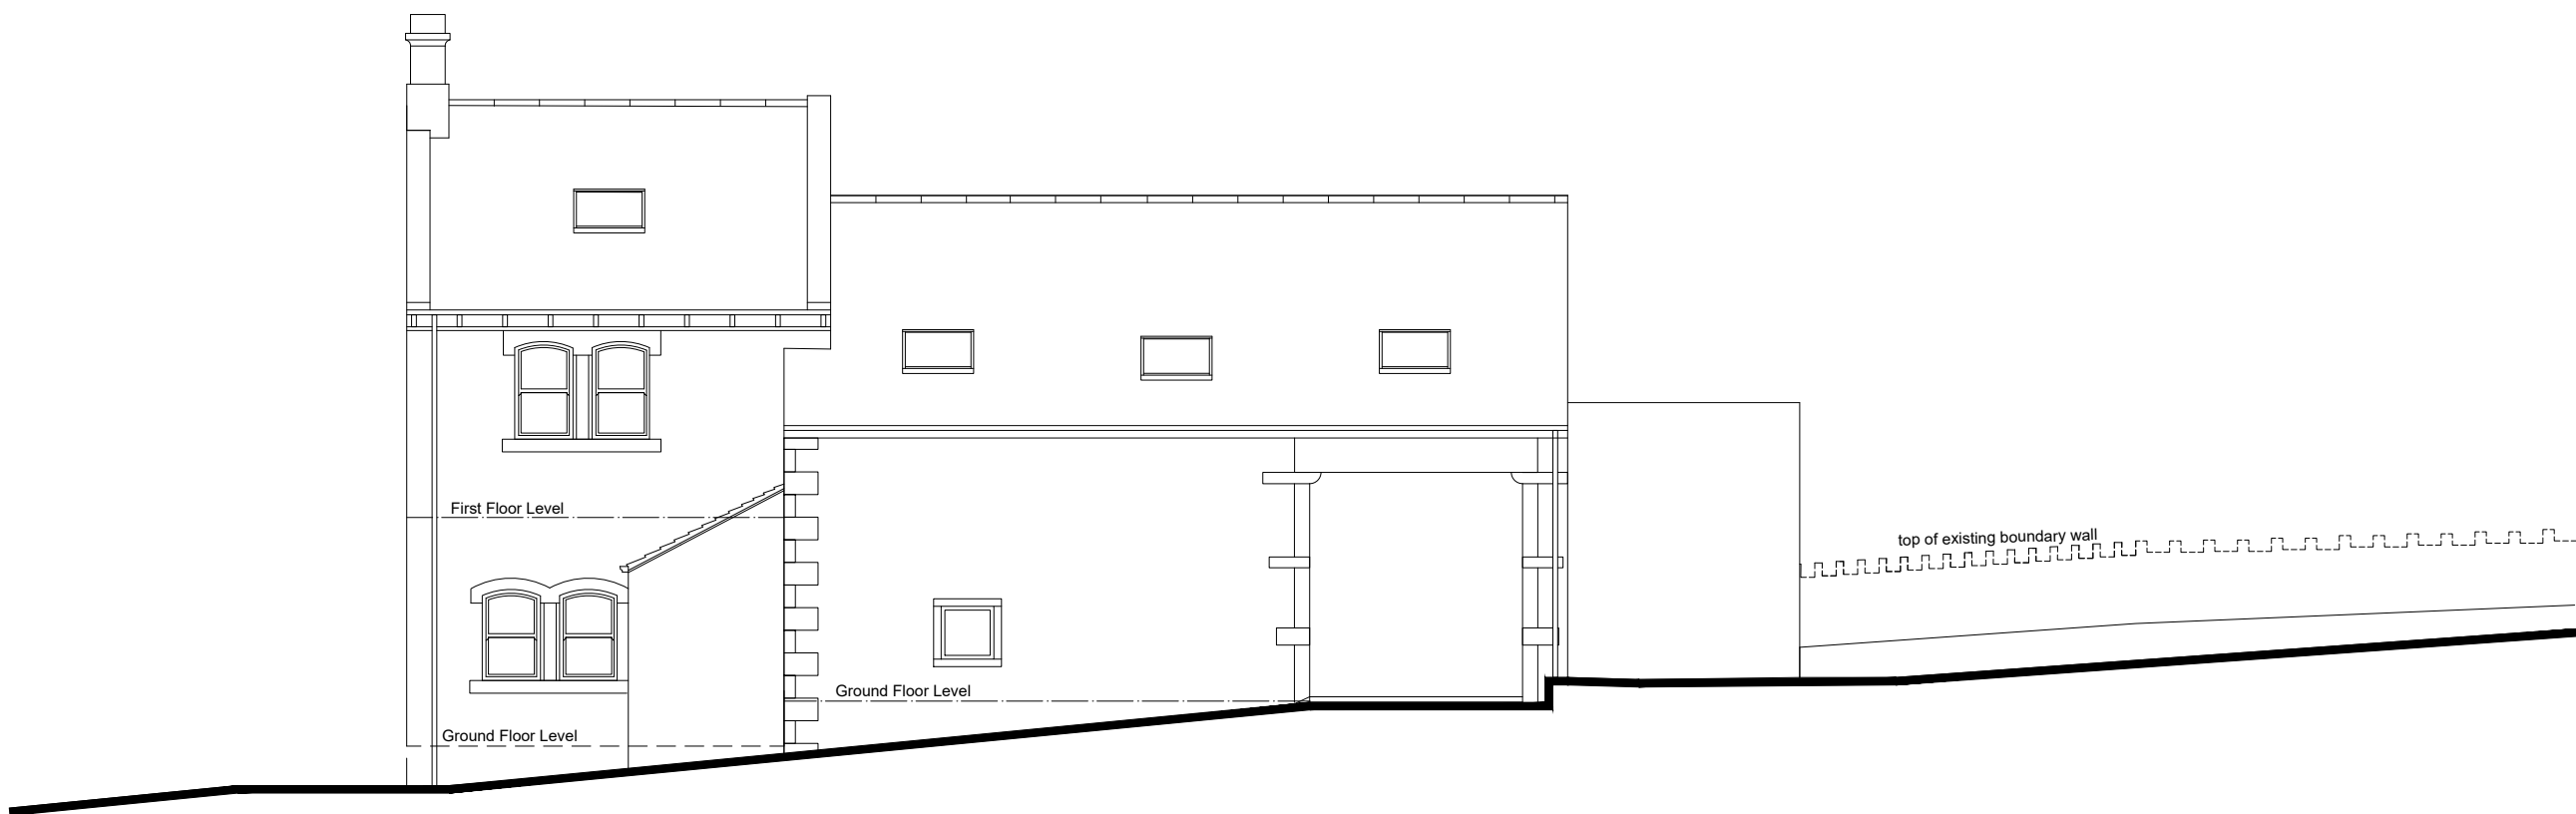


North Elevation
(Front)

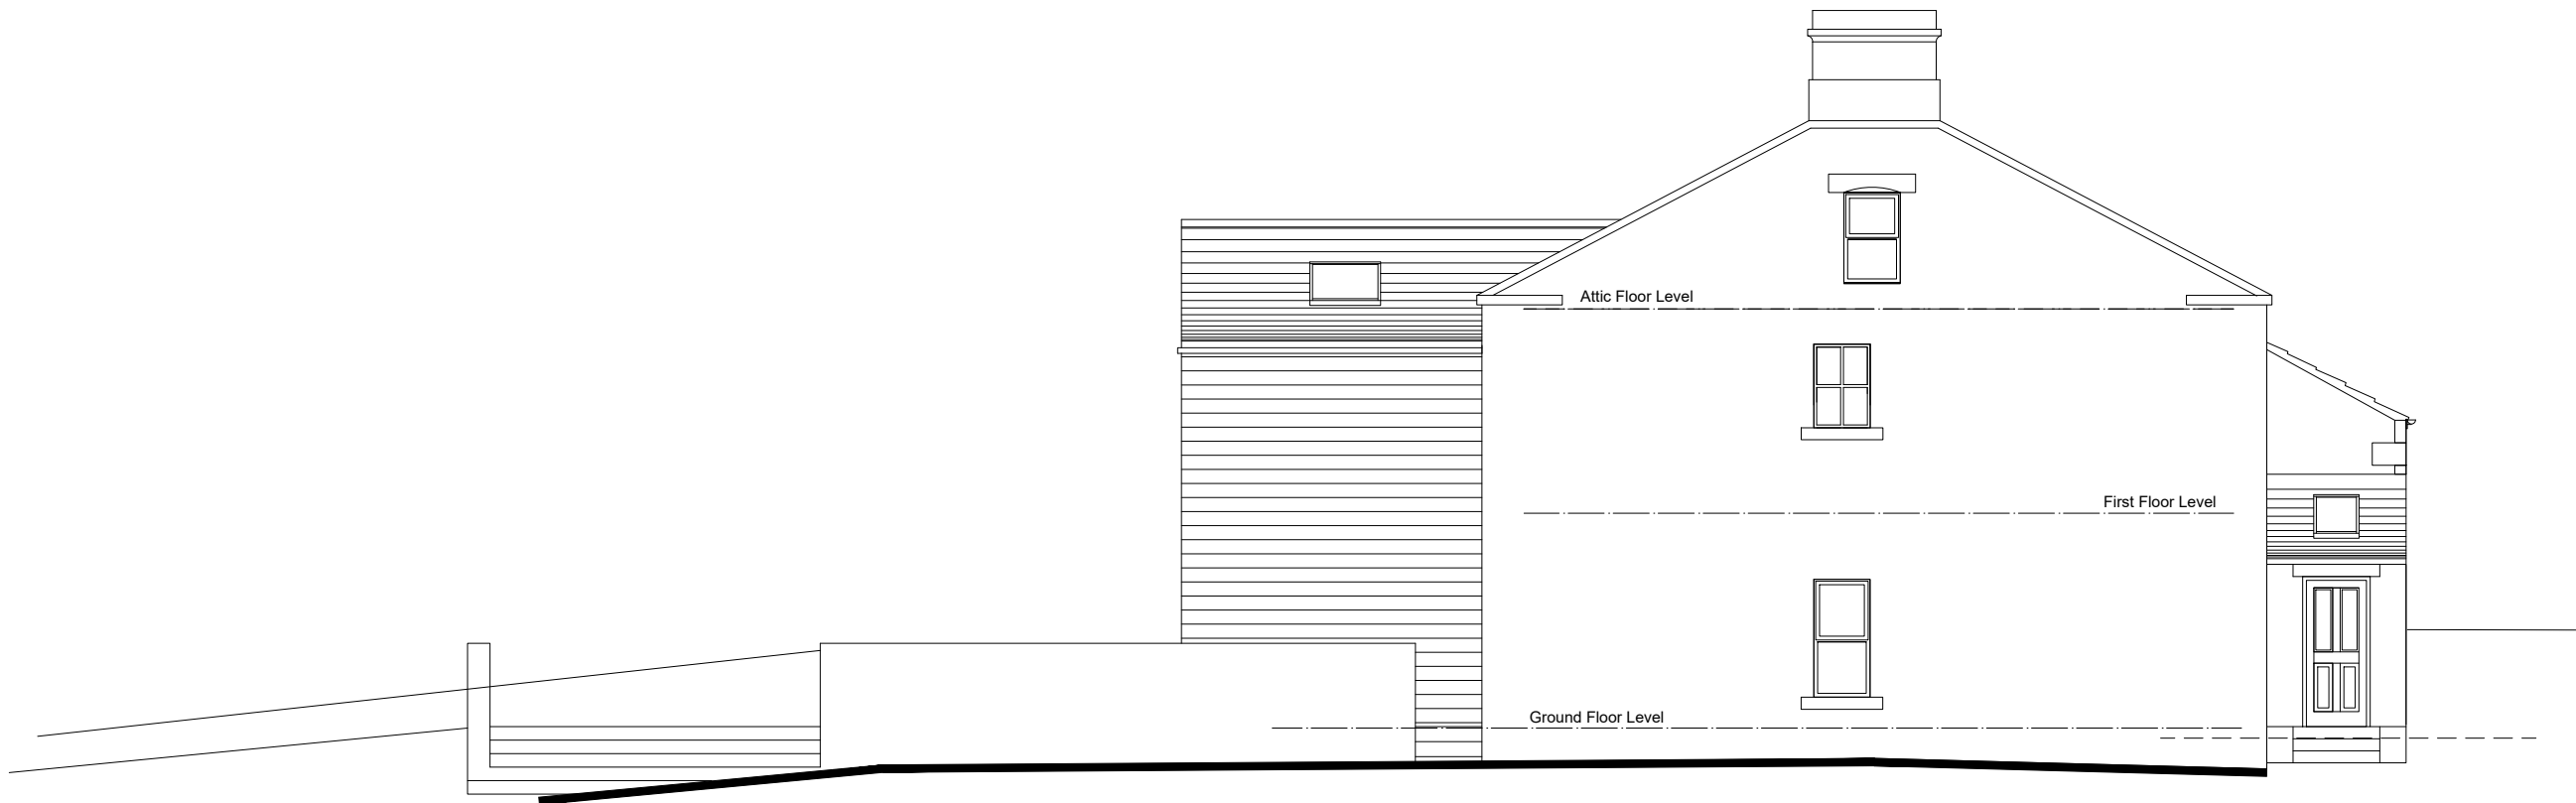

East Elevation
(Side)

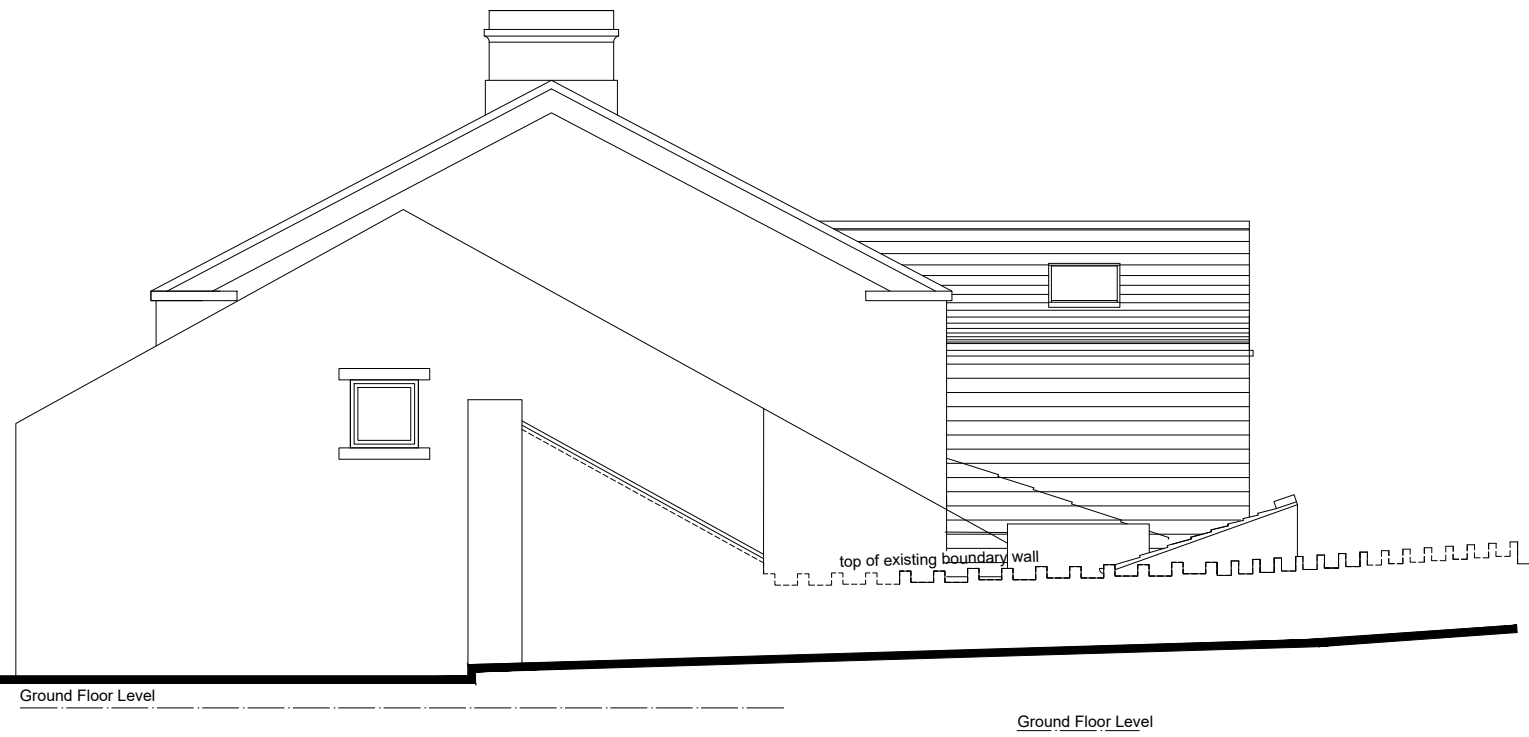

West Elevation
(Side)

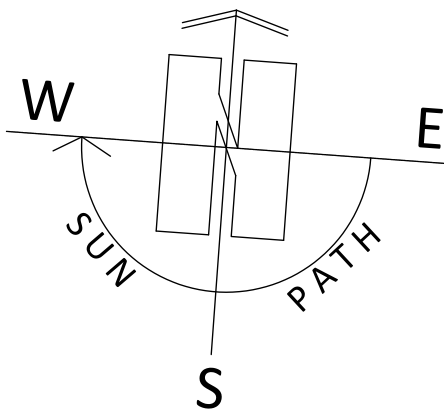

Do not scale from drawing, use figured dimensions only.

All dimensions must be checked and verified on site prior to commencement of works and architect to be notified of any discrepancies.

The copyright for these drawings remains the property of Paul MatthewsArchitectural Ltd. They must not be reproduced in any way without prior written consent from the originator (Paul MatthewsArchitecturalLtd).

ARCHITECTURE | PLANNING | DESIGN

Malkin Farm
Brow Lane
Holmfirth
HD9 2RJ
07946872499
paul@paulmatthewsarchitectural.co.uk
www.paulmatthewsarchitectural.co.uk

Company Registration Number: 09898149 – Company
Registered in England and Wales

Project
Alterations and Extensions to Dwelling/Barn (as
previously approved) and formation of two
Dwellings, Within a Conservation Area, at, 17
Town Gate, Upperthong, Holmfirth, HD9 3UX
Client

Barnaby James Donlon
Drawing Title/Issue

General Arrangement as Existing

scale 1:100 date 02/2025 sheet size A1 dwg. no. 25/975/03

