


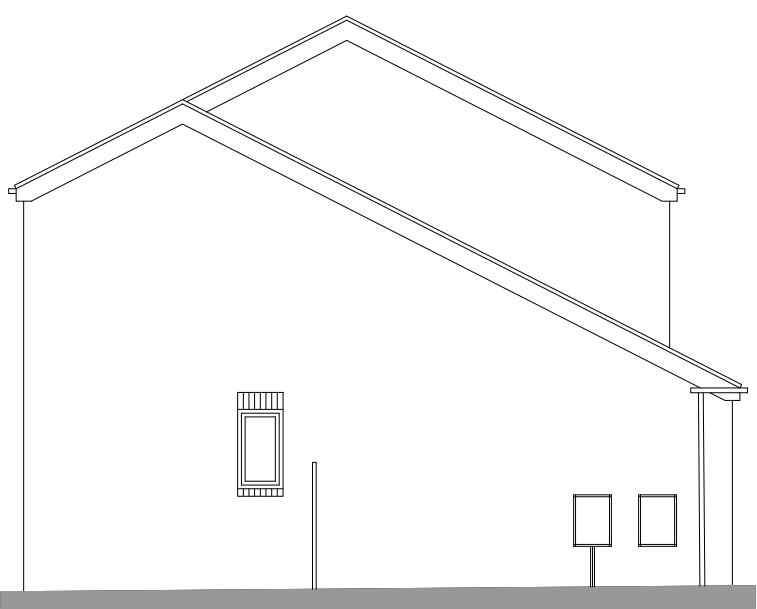


1:100 EAST ELEVATION




SOUTH ELEVATION




WEST ELEVATION

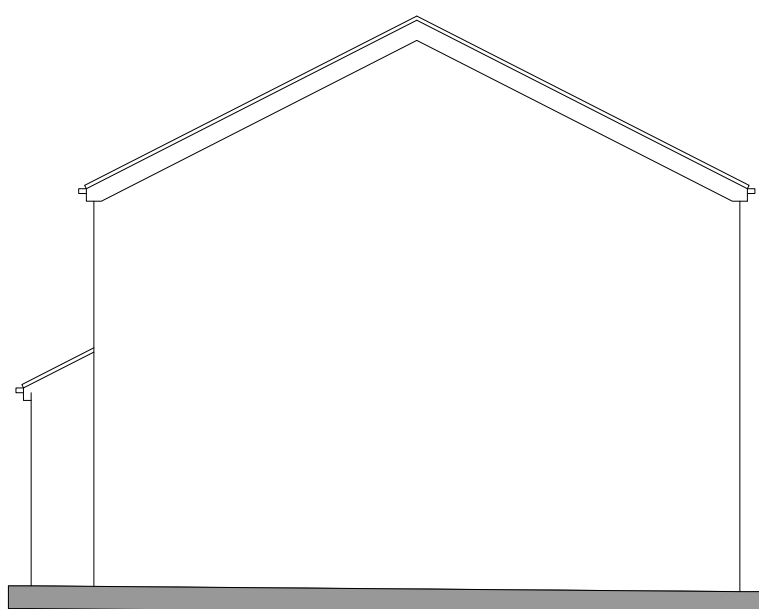


NORTH ELEVATION

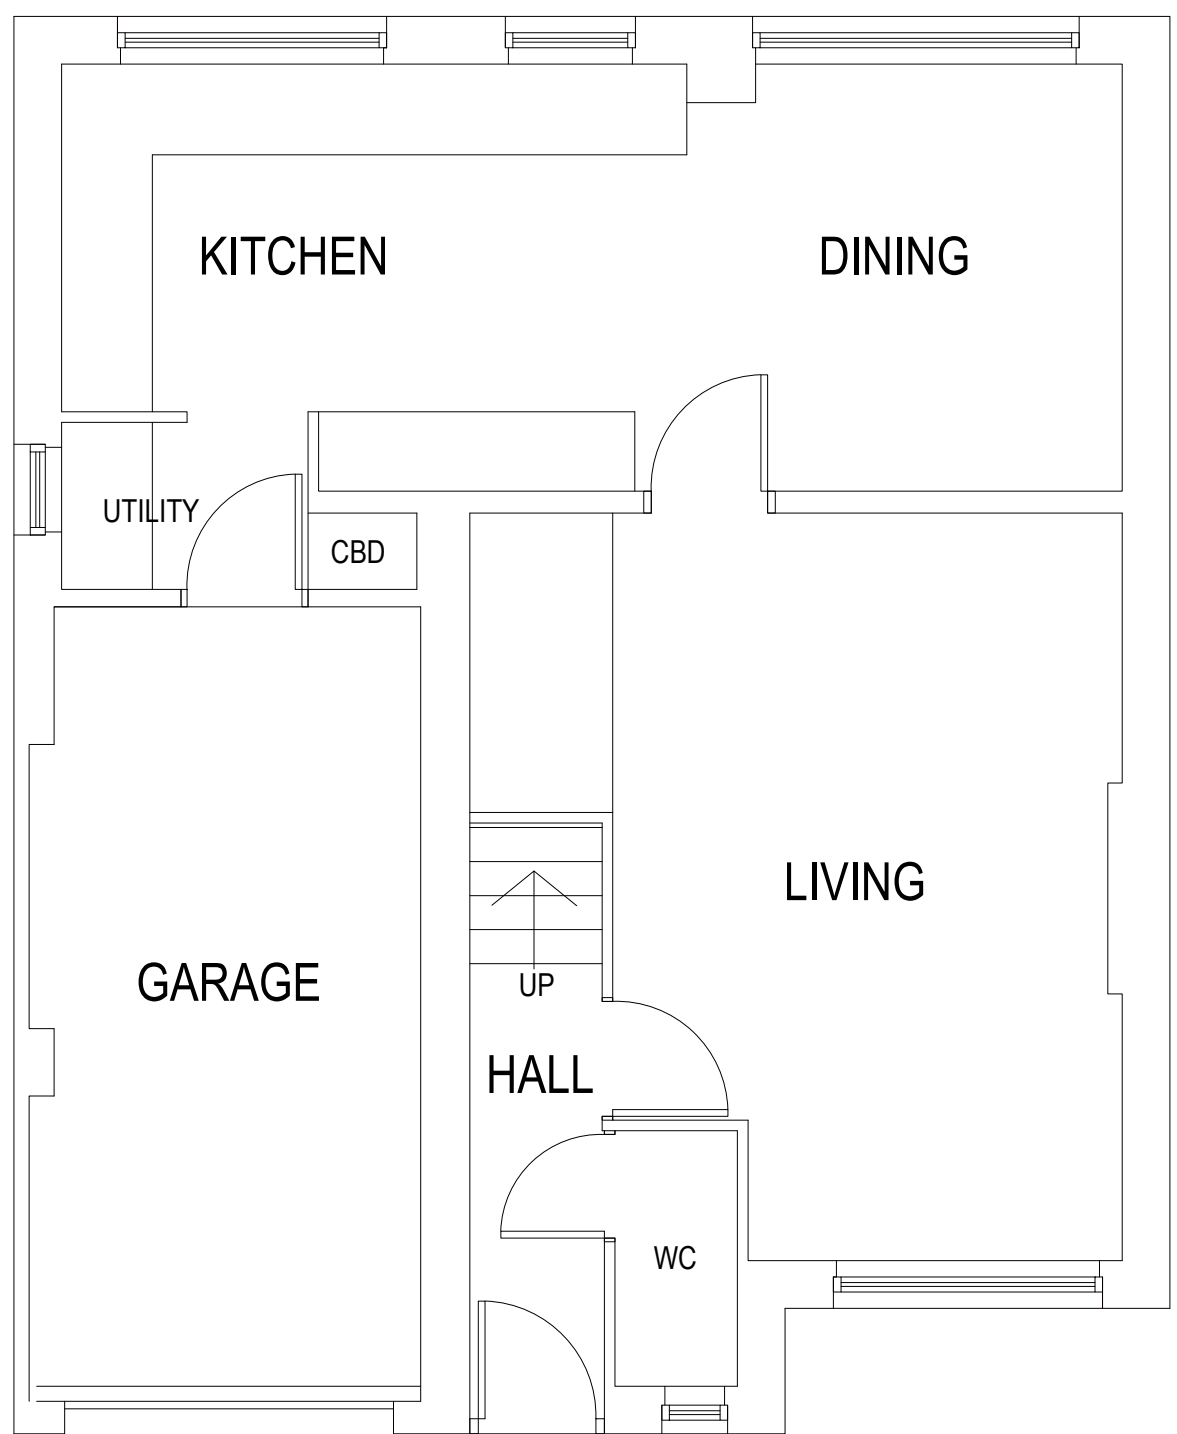


1:50 GROUND FLOOR PLAN

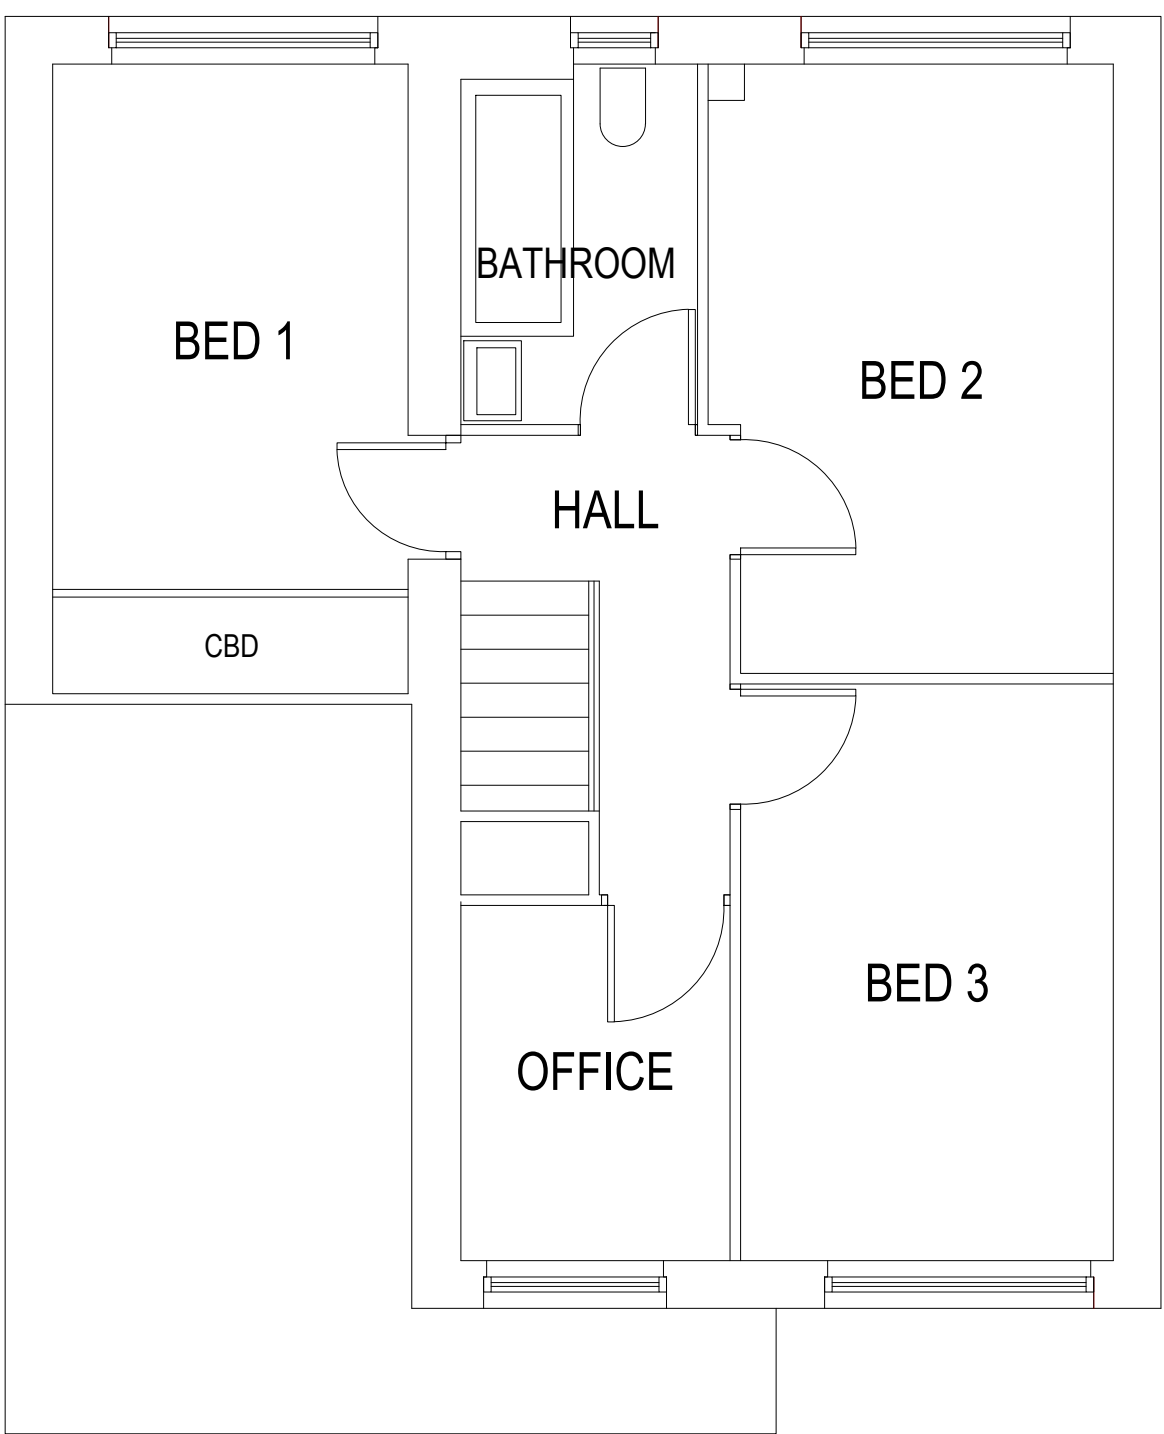

FIRST FLOOR PLAN

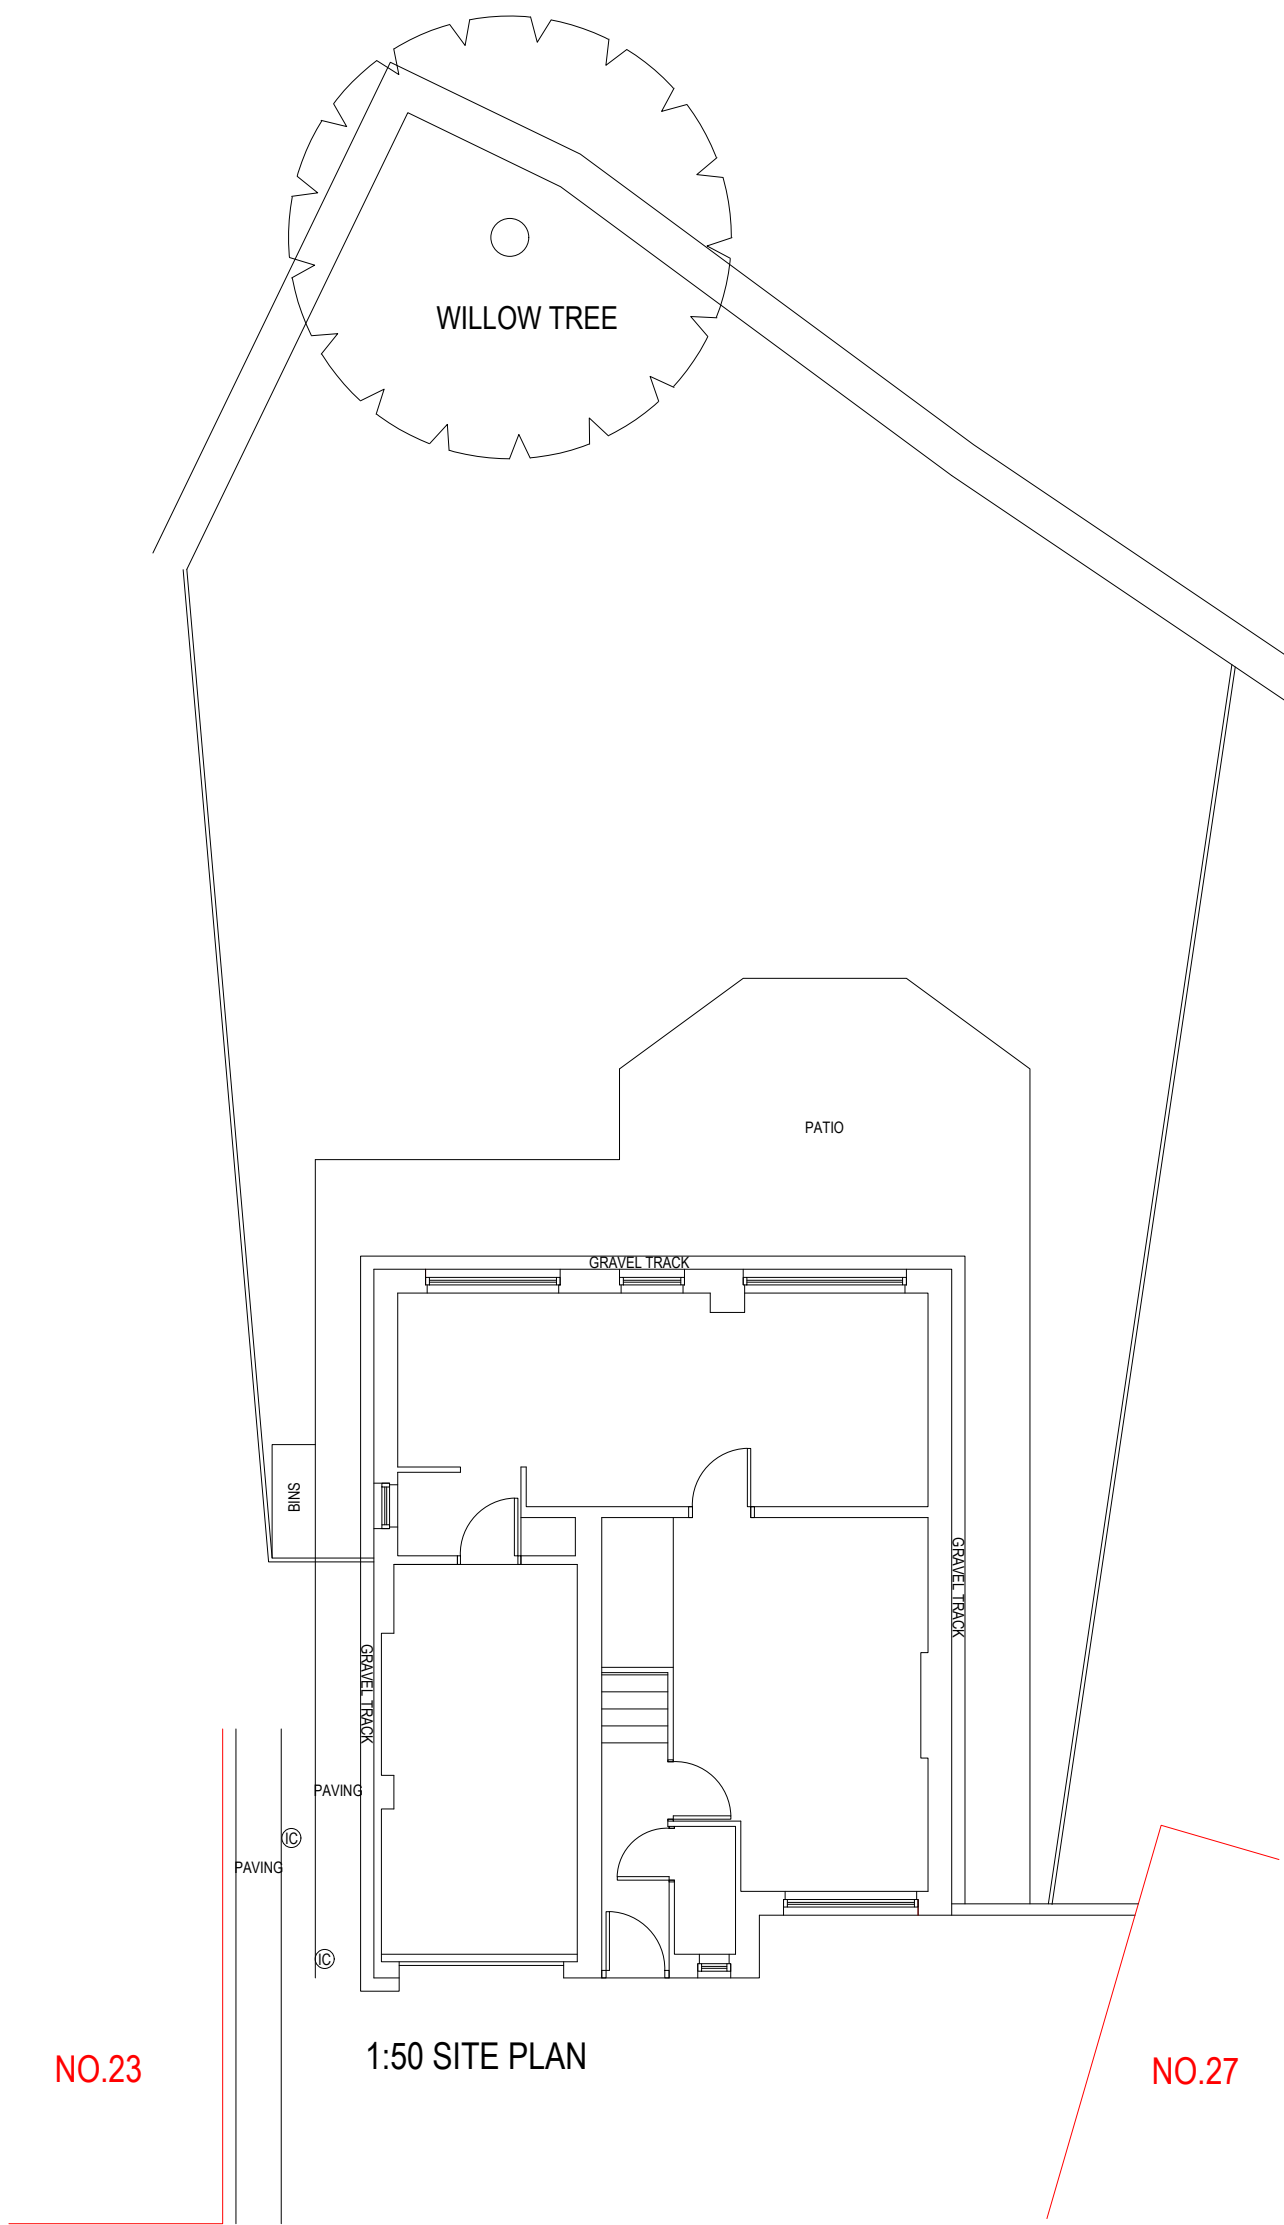

1:100 SITE PLAN

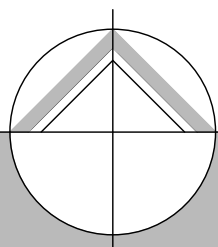

northern design
partnership

Chartered Architects
The Chapel, Millmoor Road,
Meltham, Holmfirth, HD9 5JU

www.northerndesignpartnership.co.uk
Instagram: @northerndesignp
Telephone: (01484) 854848

client	MR AND MRS MORELLI		
project	PROPOSED EXTENSIONS 25 MOORLAND RISE MELTHAM HOLMFIRTH HD9 5NA		
drawing	EXISTING PLANS AND ELEVATIONS		
revision	notes	date	drawn
*	*	*	*
scale :	1:50 AND 1:100 AT A1	05.25	PB
project no.	2423	drawing no.	01
		revision	