



- EXISTING MATERIALS
- WALLS
 - ROOF
 - DOORS
 - WINDOWS
 - RAINWATER GOODS


- NATURAL COURSED STONE
 - STONE SLATE
 - TIMBER
 - TIMBER
 - TIMBER & CAST IRON

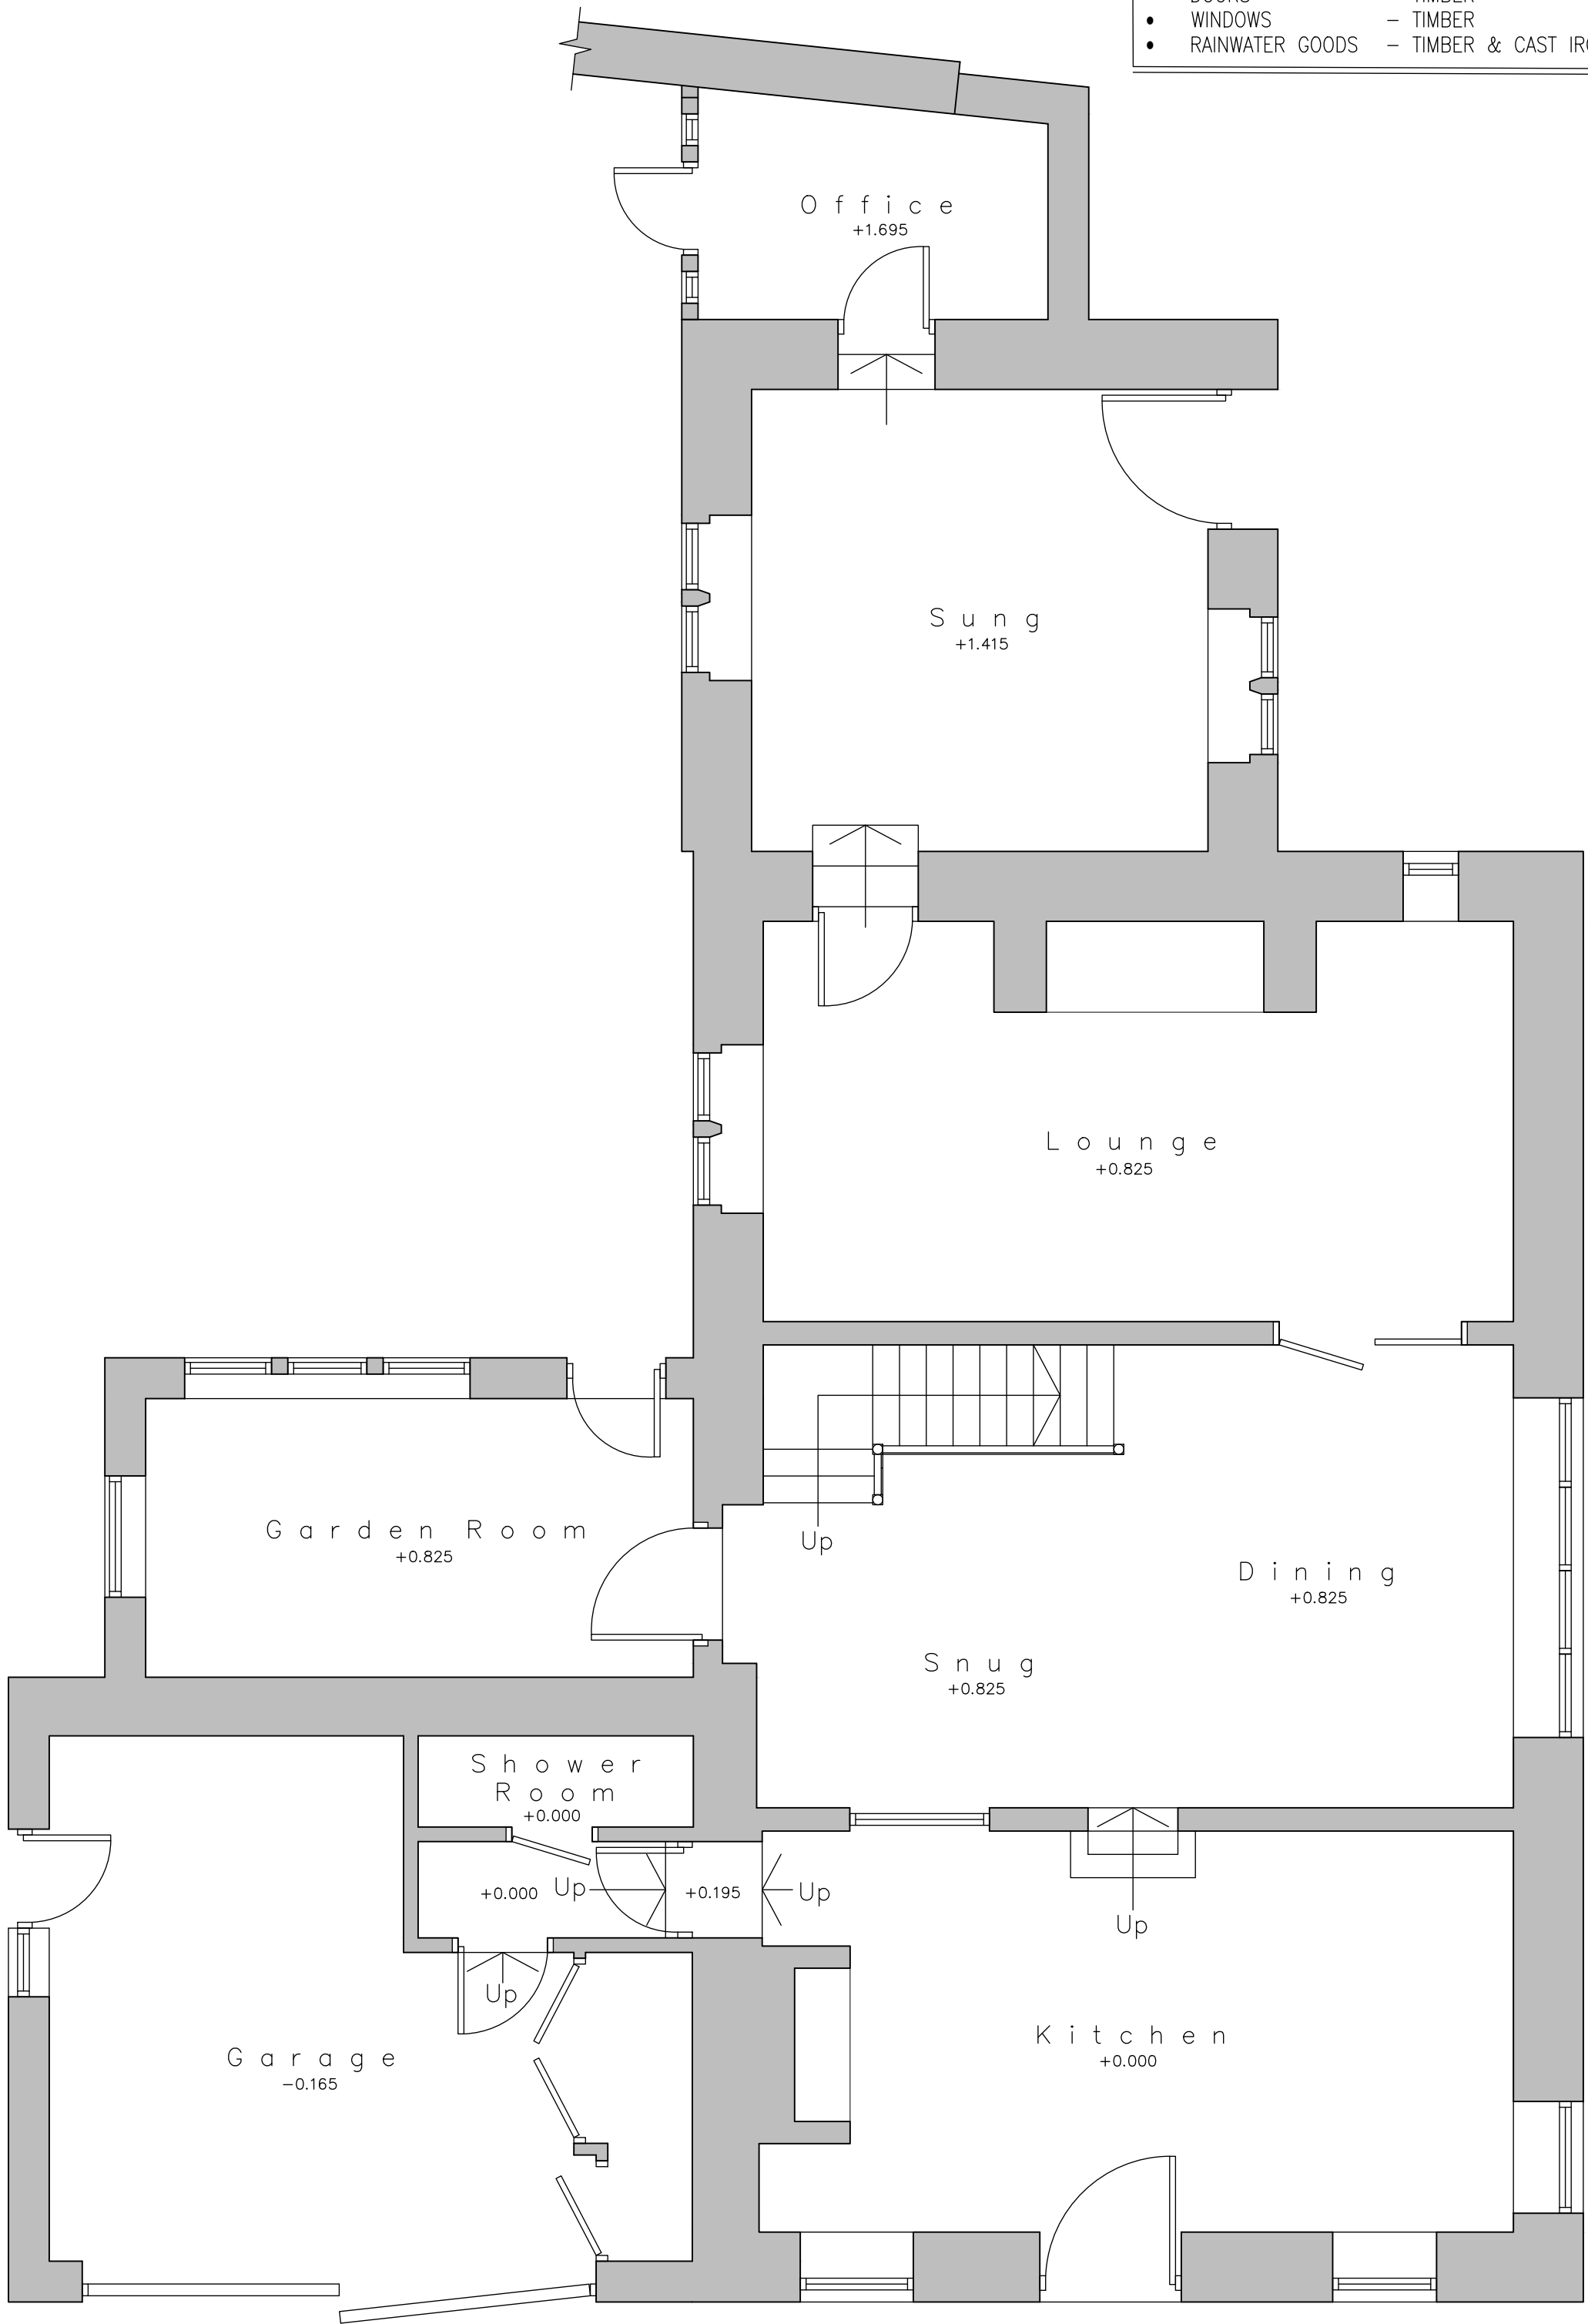

Existing Ground Floor Layout
Scale 1:50

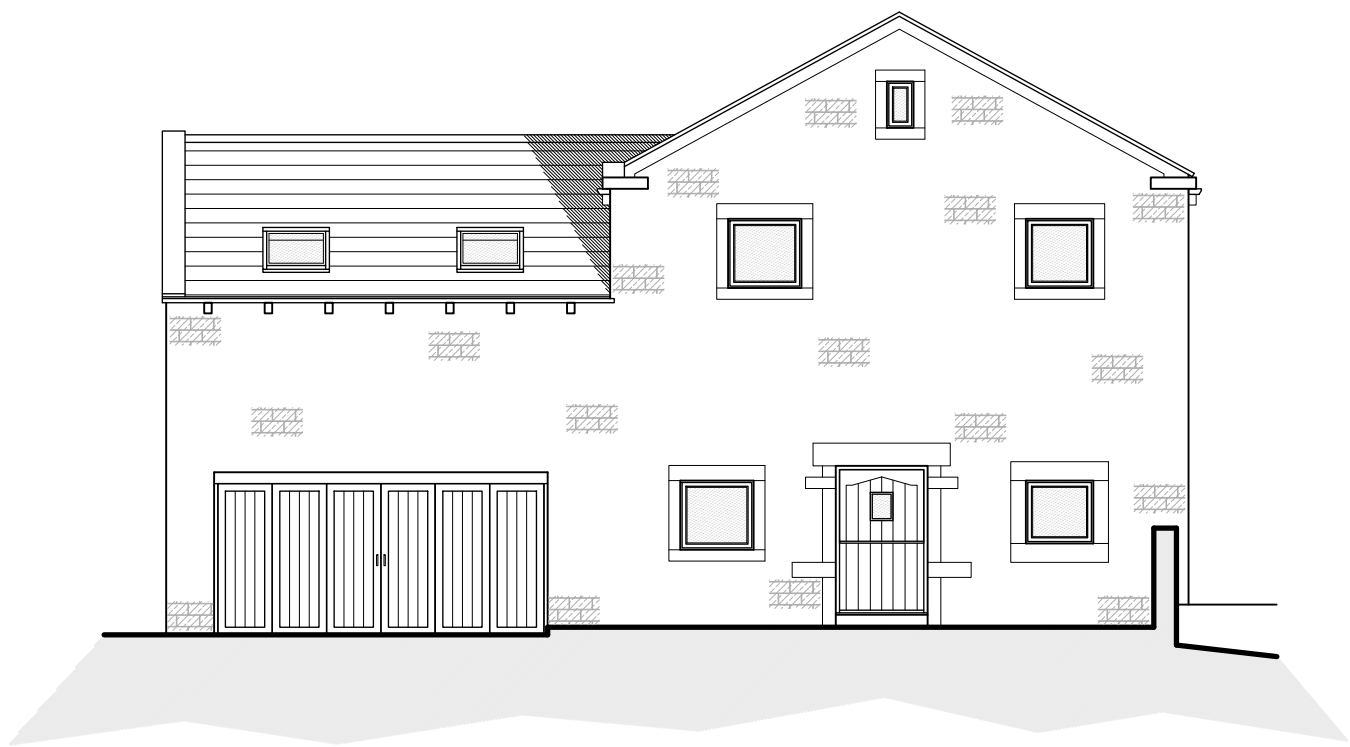


Existing North East facing Front Elevation
Scale 1:100

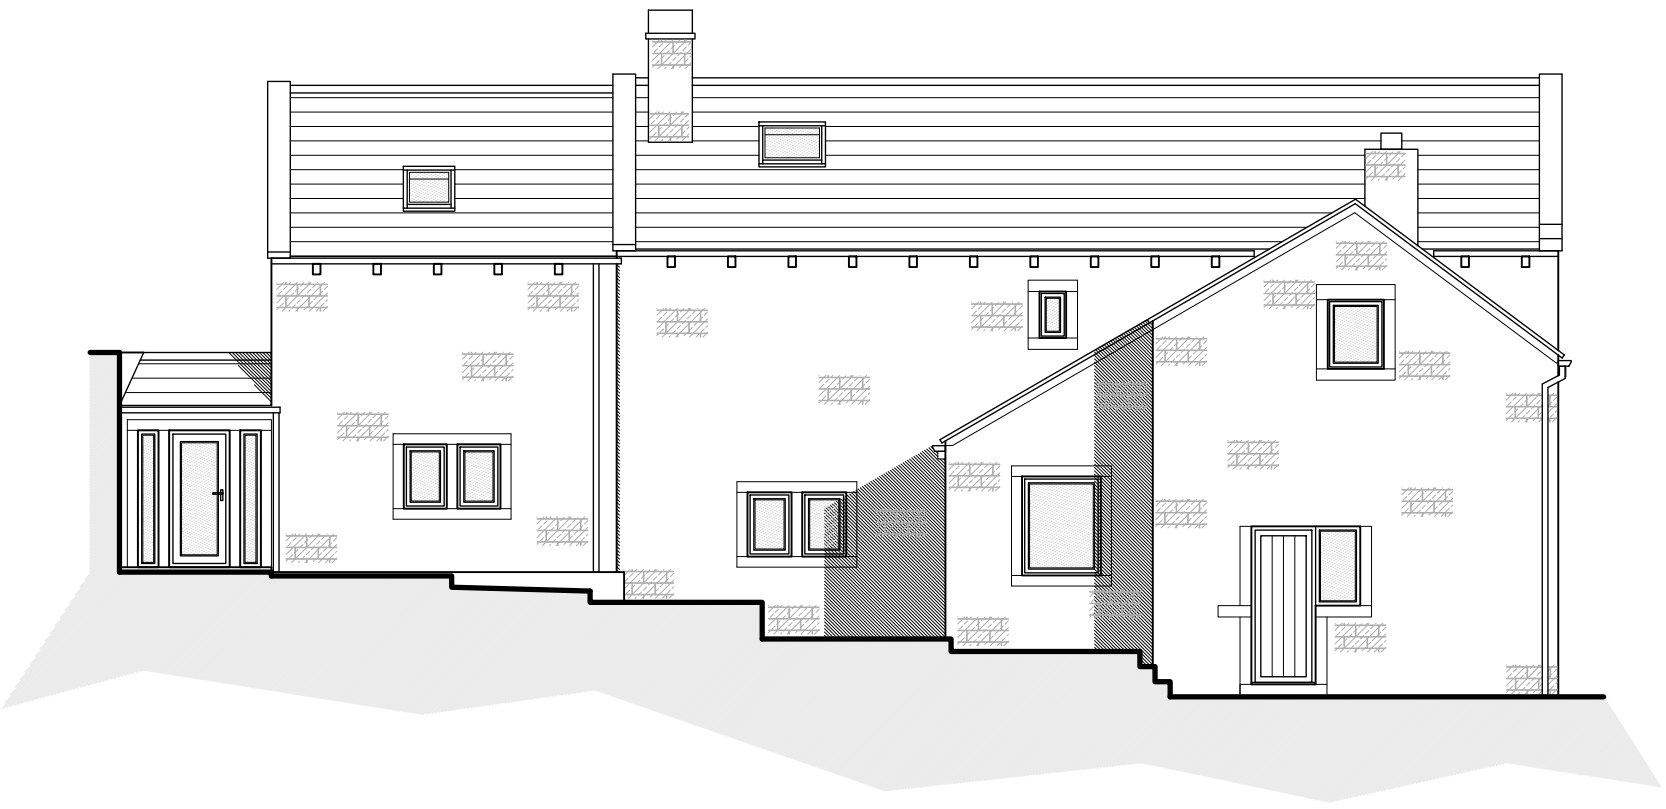

Existing South East facing Side Elevation
Scale 1:100



Existing South West facing Rear Elevation
Scale 1:100

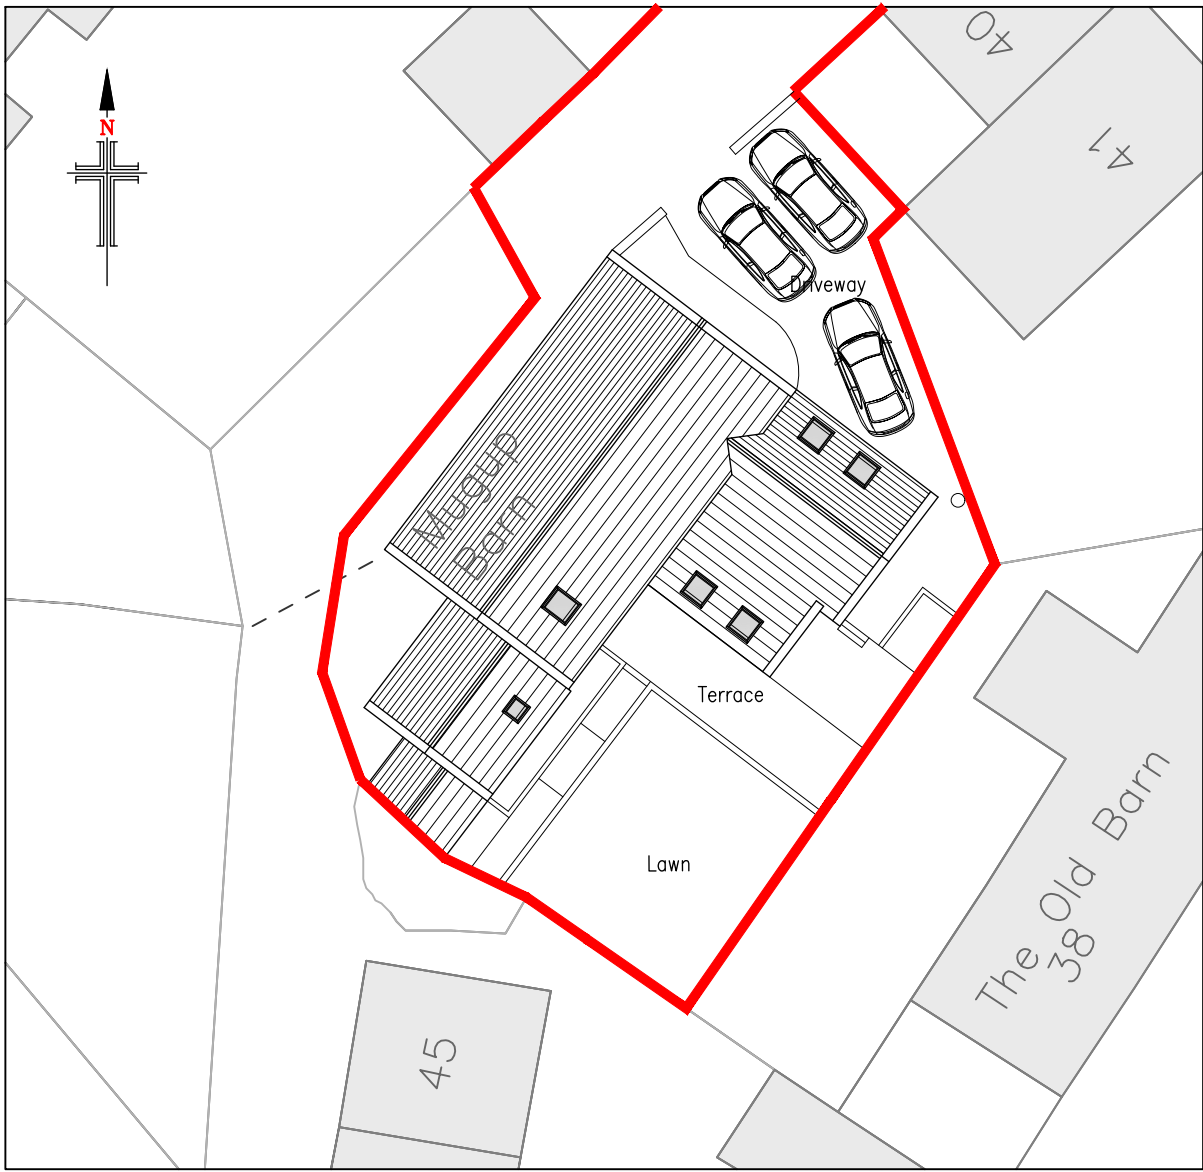

Existing Site Layout
Scale 1:250

- NOTES
1. No dimensions to be scaled.
IF IN DOUBT ASK.

2. All dimensions must be checked and
verified on site by the Contractor prior
to the commencement of works and
Hinchliffe Architecture & Design Ltd. to
be notified of any discrepancies.

3. The copyright of these drawings
remains the property of Hinchliffe
Architecture & Design Ltd. They must
not be reproduced in any way without
prior written consent from the originator
(Hinchliffe Architecture & Design Ltd.)

B	02.02	SOUTH EAST FACING ELEVATION EXTENDED
A	01.02	FIRST ISSUE
Rev.	Date	Description

Status PLANNING



hinchliffe
architecture
& design

Hinchliffe A&D
24 Carr View Road
Hepworth
Holmfirth
West Yorkshire
HD9 1AT

01921 907 142
01484 520 764
info@hinch-architecture.co.uk
www.hinch-architecture.co.uk

Client Ms L. EDGAR & Ms E. WOOD

Project MUGUP BARN
MUGUP LANE
TOWNGATE, HEPWORTH
HOLMFIRTH, WEST YORKSHIRE
HD9 1TE

Drawing Title
EXISTING FLOOR PLANS,
ELEVATIONS & SITE LAYOUT

Scale (at A1)	Date
AS SHOWN	APR' 2025

Drg. no.	Rev.
306-25-PL01	B