

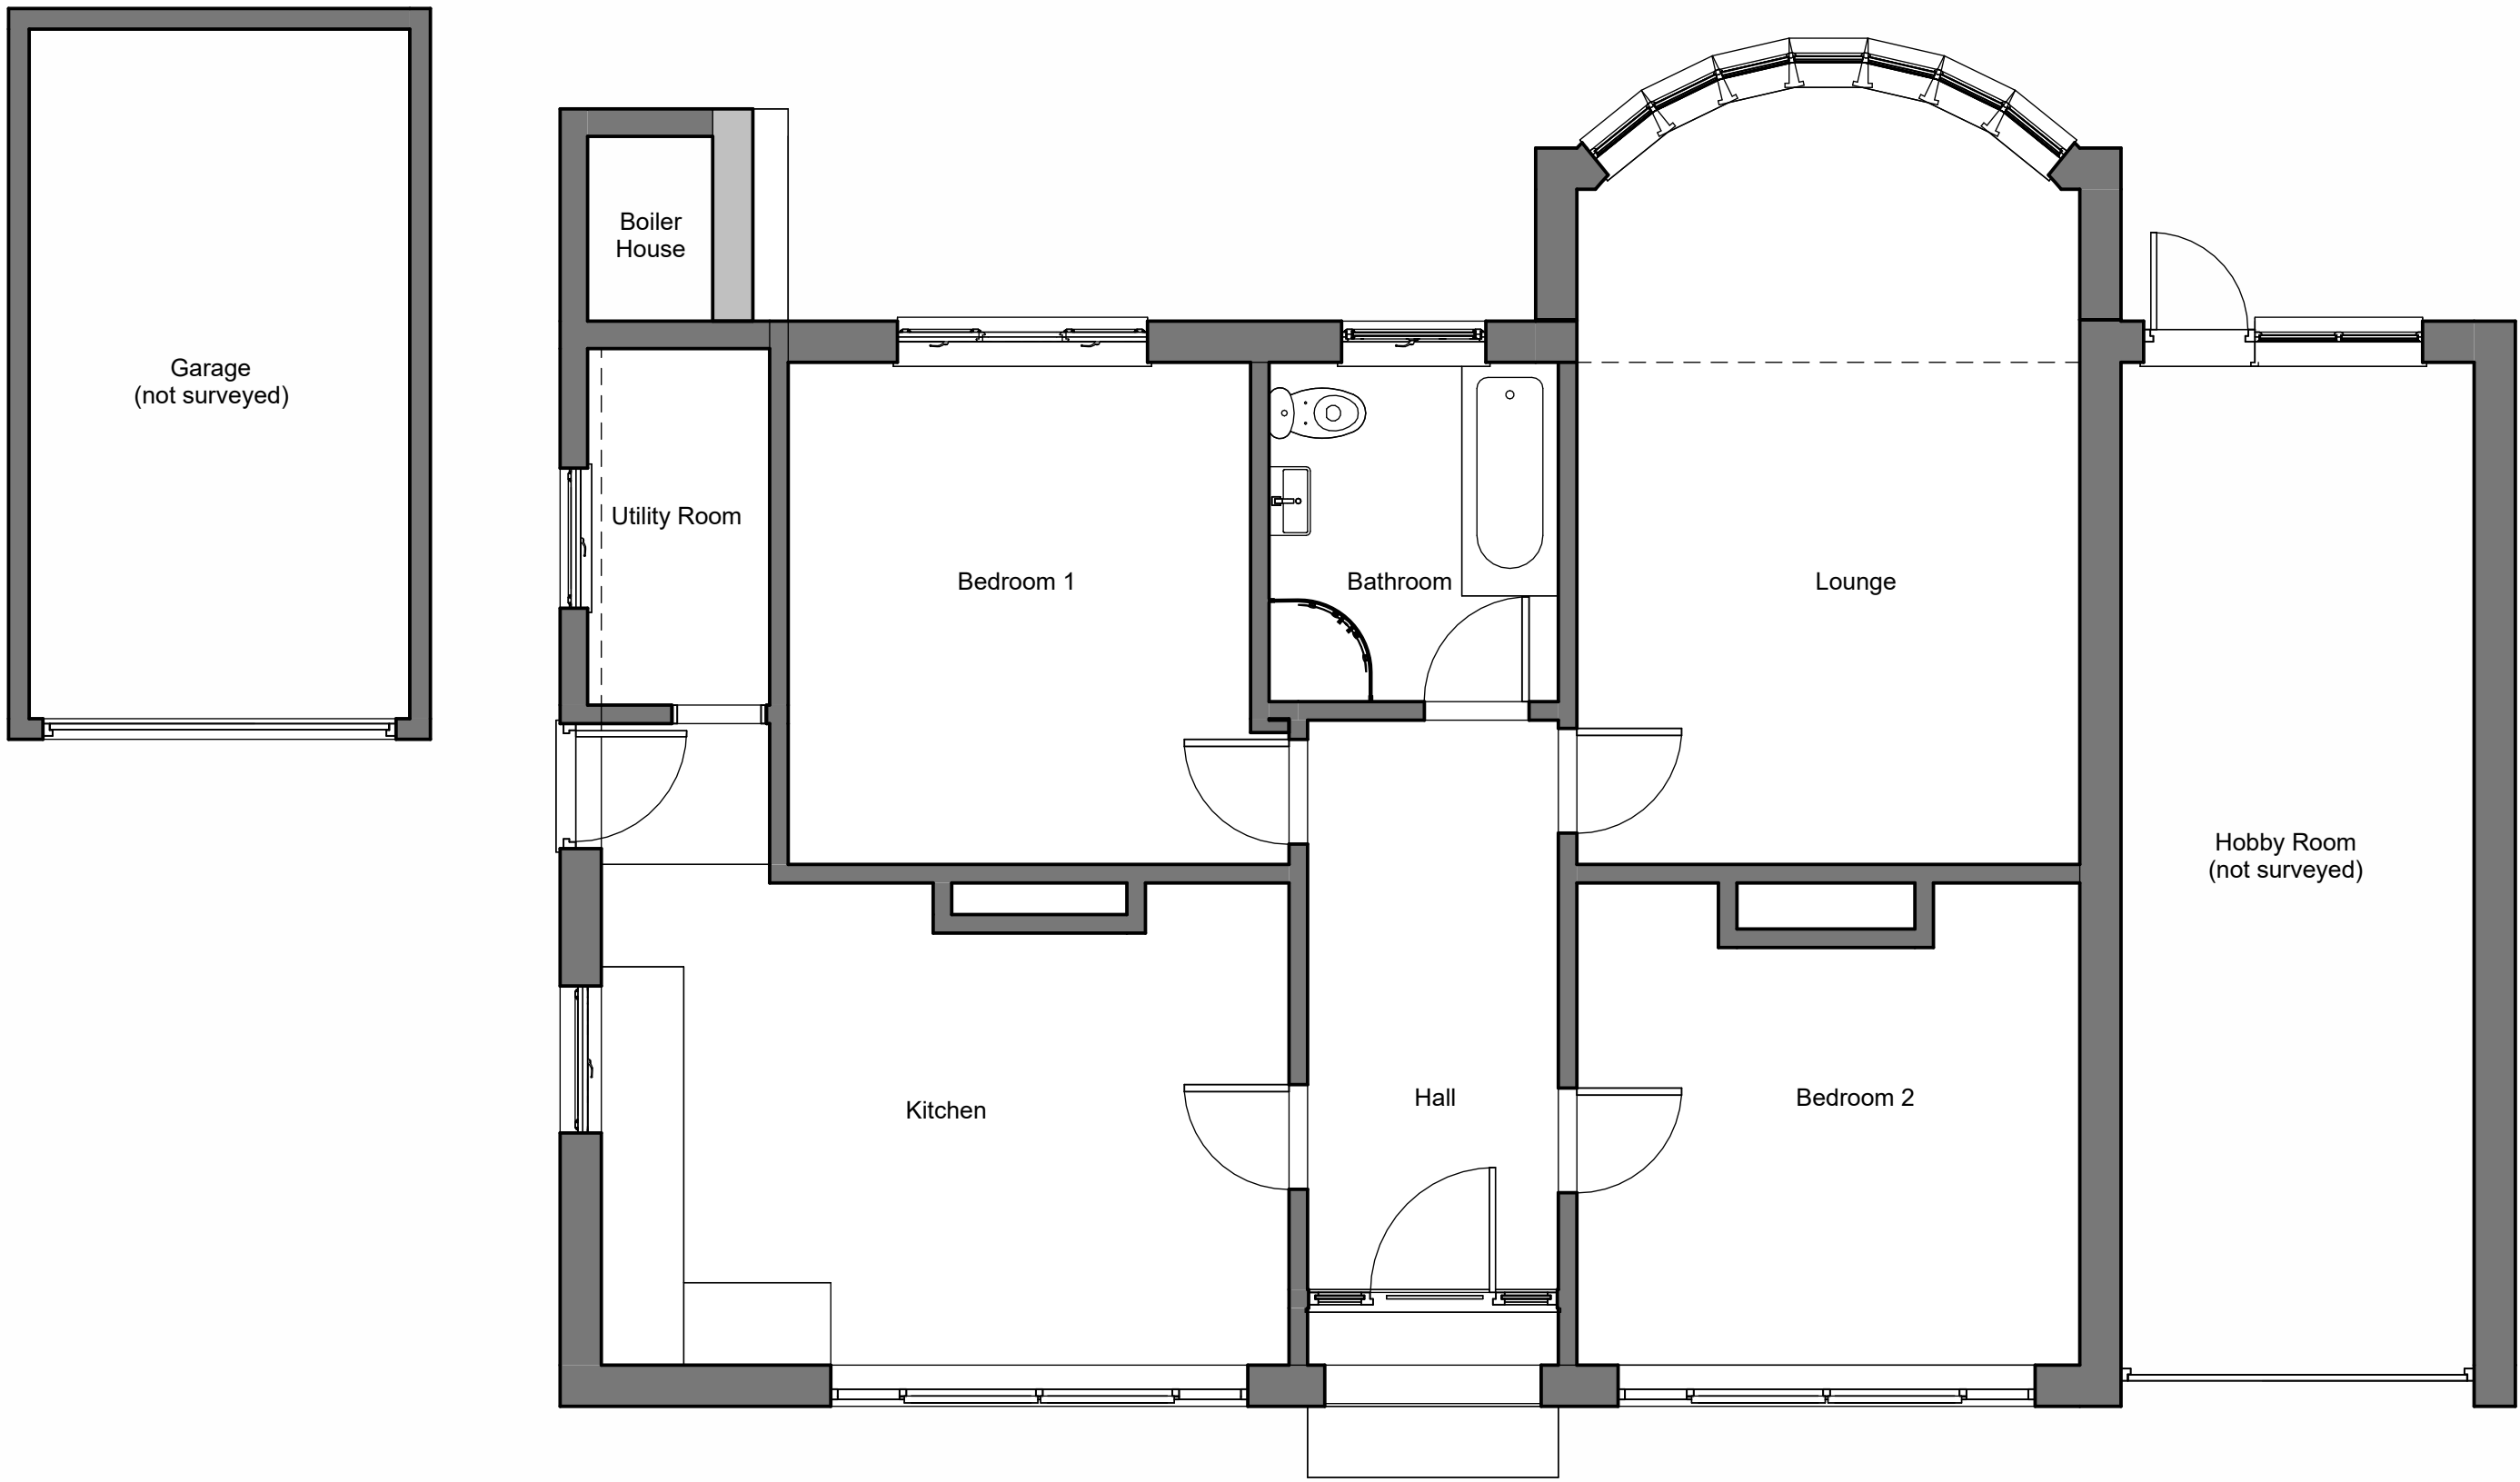


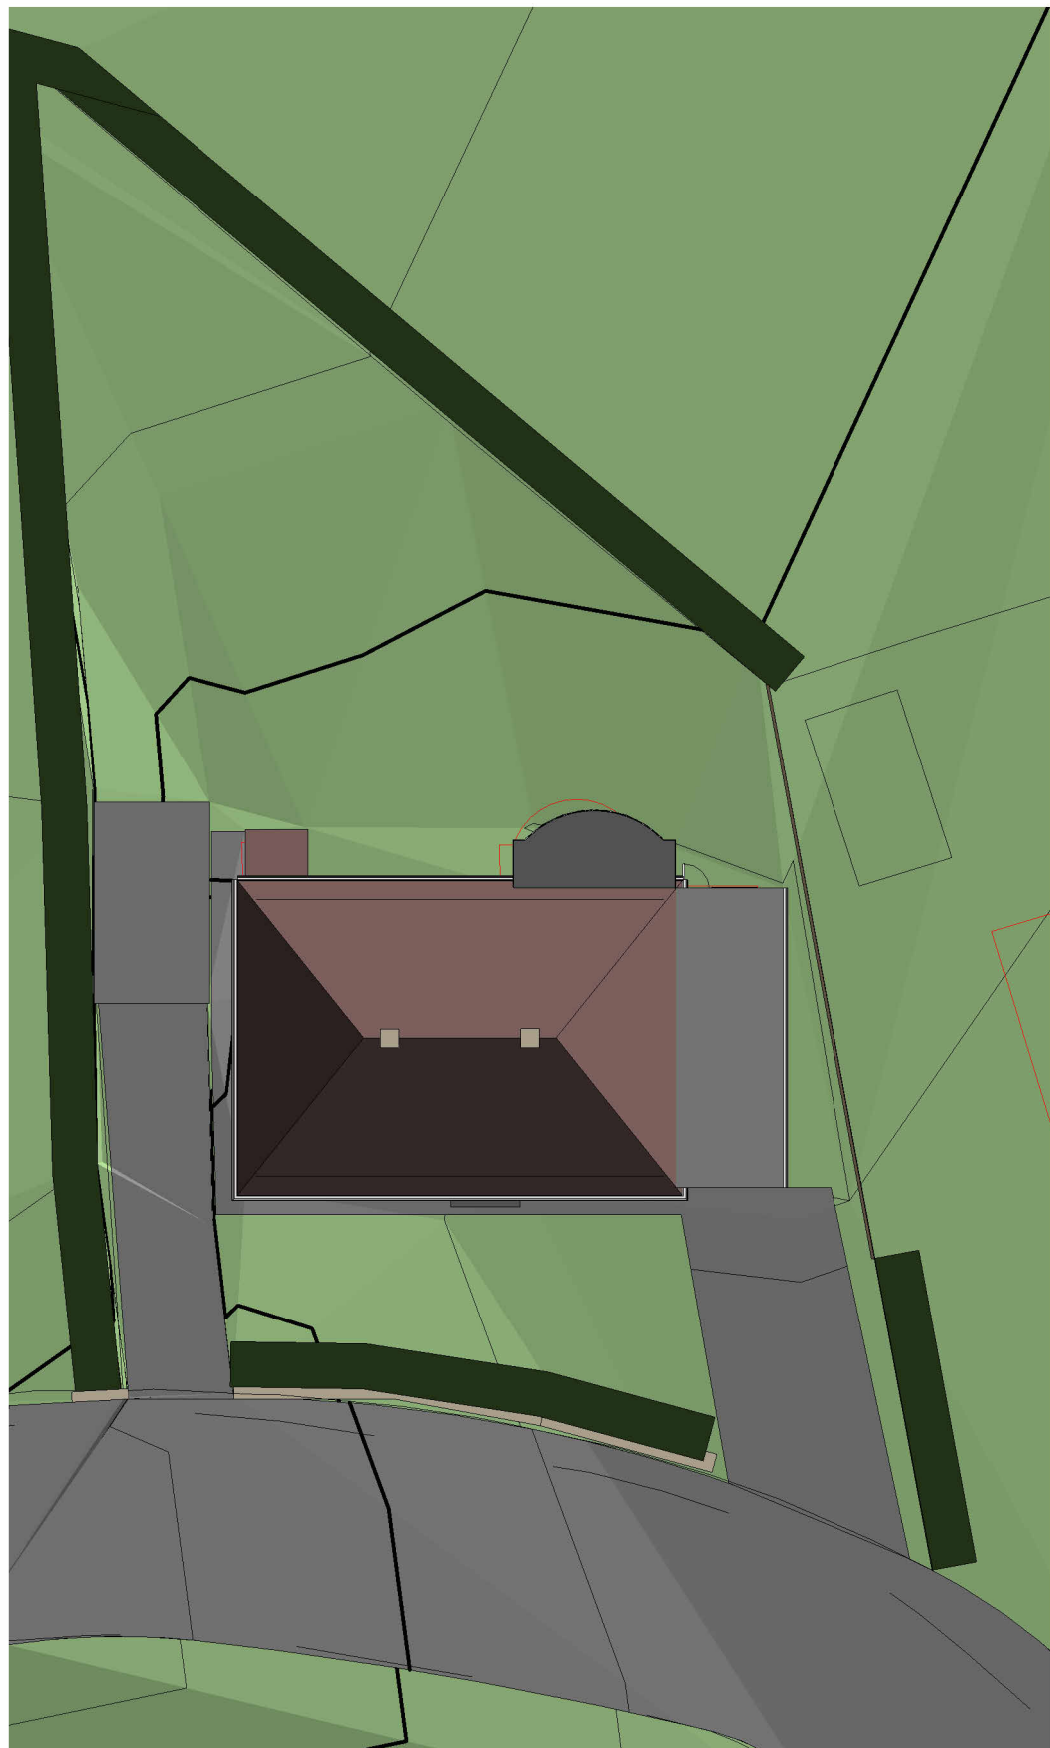

Existing Site Plan
1:200


Existing Ground Floor Plan
1:50

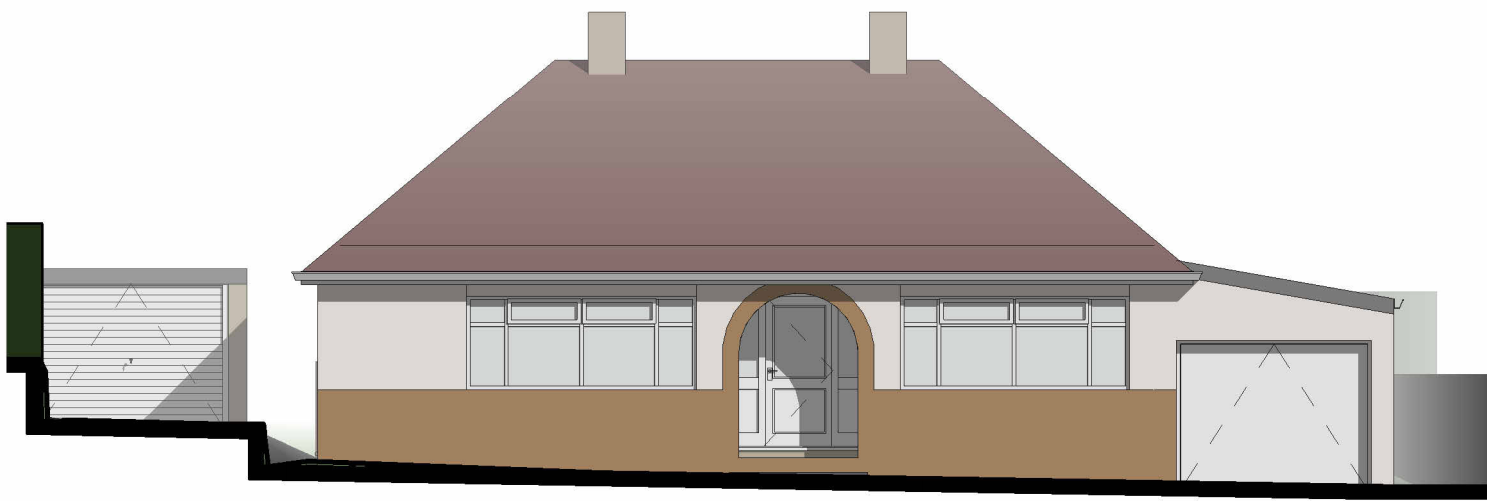

Existing South Elevation
1:100



Existing North Elevation
1:100

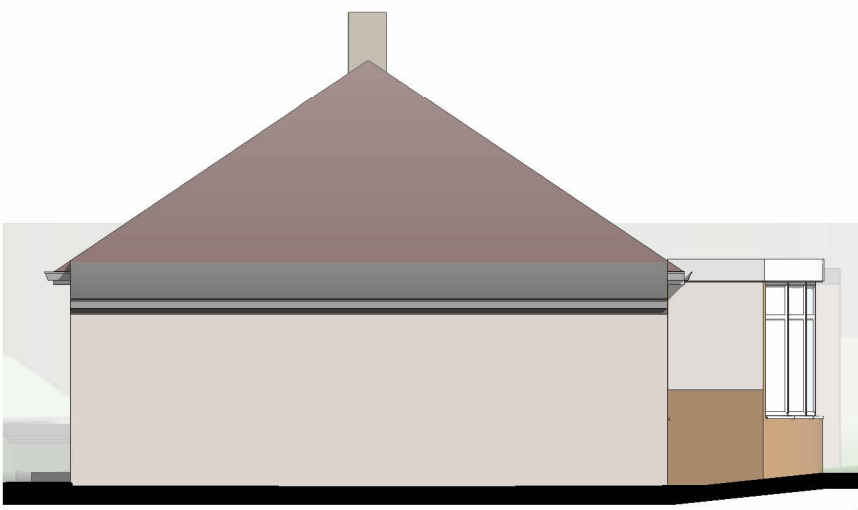

Existing East Elevation
1:100



Existing West Elevation
1:100

PO	Drawing originated	27.05.25
Rev No.	Description	Drawn: Date



Client
Mr M Robinson
Project
402 Bradley Road, Huddersfield

Drawing Title
Existing Plans & Elevations

Drawing No	Rev No
2025126-101	PO
Scale	Date Drawn
As indicated @ A1	May25
Purpose of Issue	Drawn By
Comment	JF