




FRONT ELEVATION
1:50


SIDE ELEVATION
1:50

REAR ELEVATION
1:50


SIDE ELEVATION
1:50

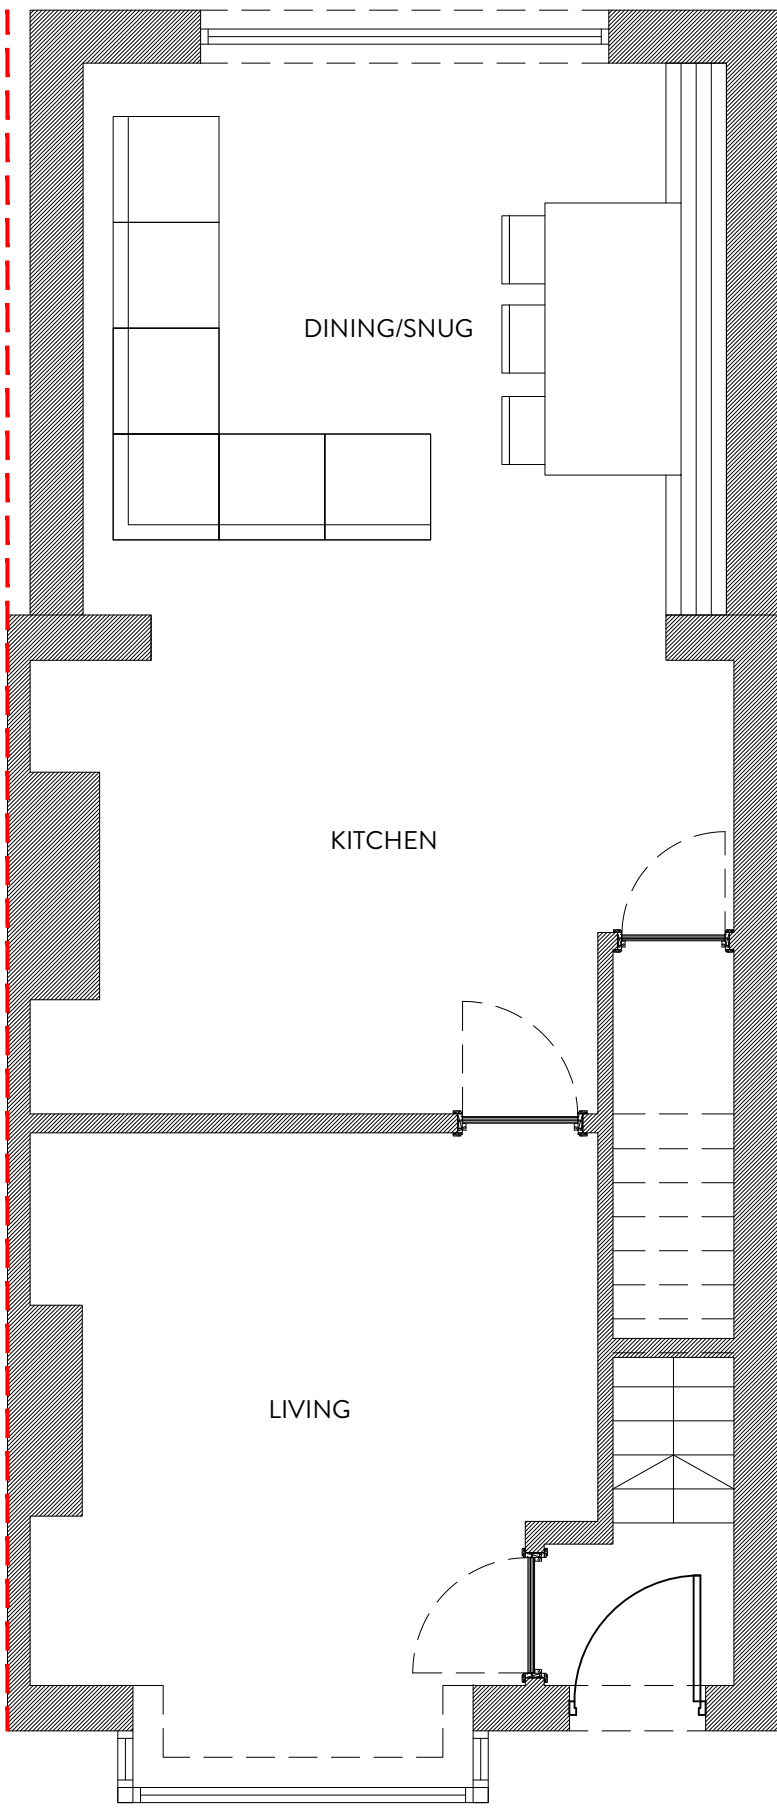

GROUND FLOOR PLAN
1:50

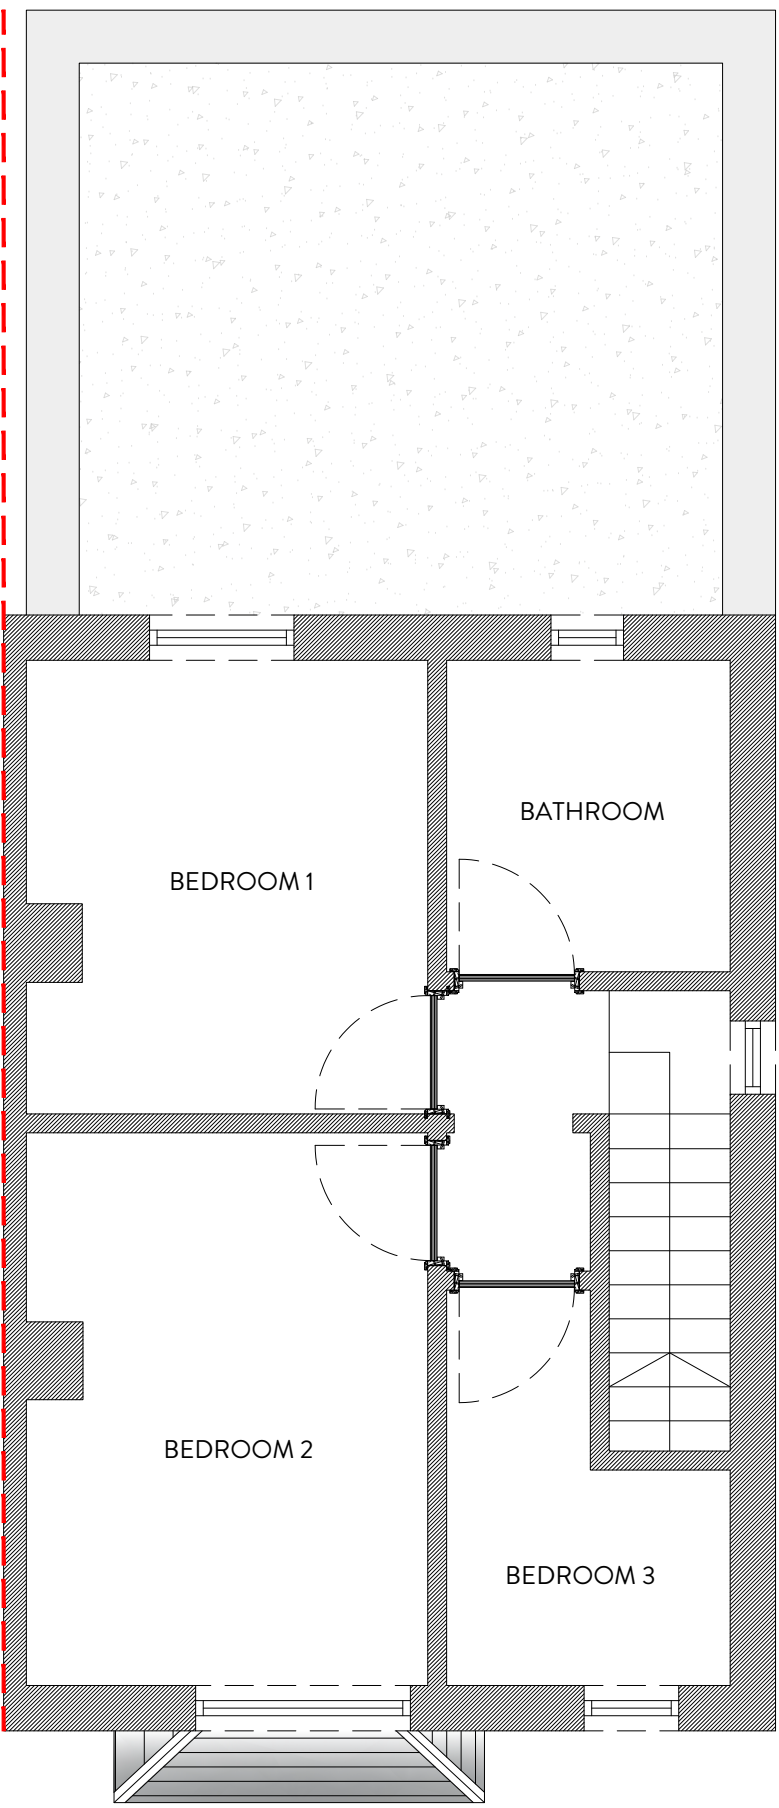

FIRST FLOOR PLAN
1:50

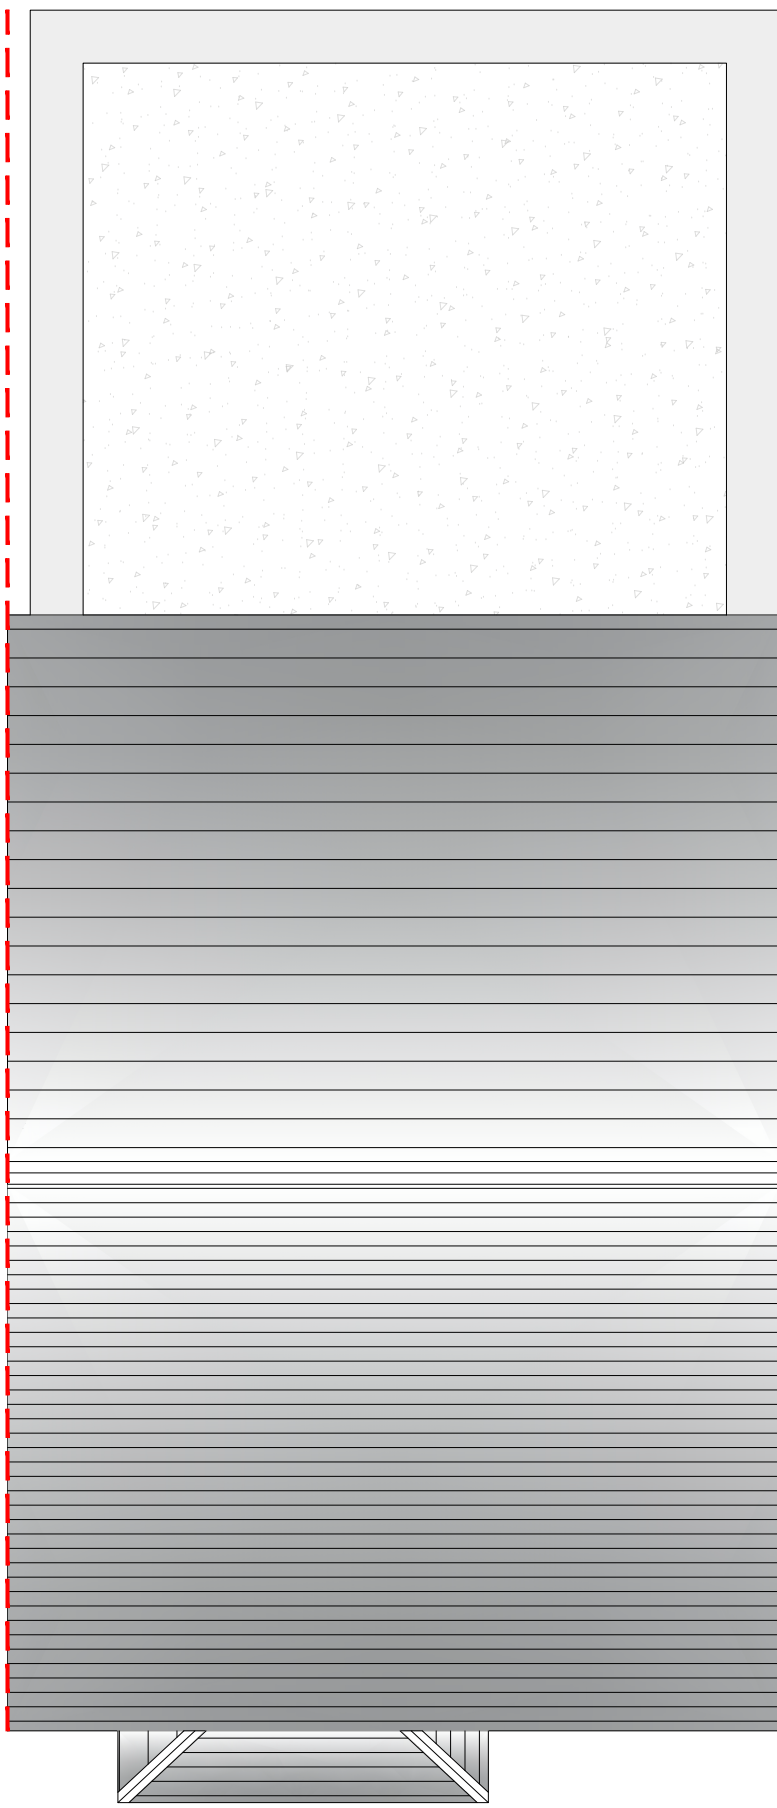

ROOF PLAN
1:50



REVISION	DESCRIPTION	DATE	NOTES

STATUS PLANNING DRAWING		PROJECT TITLE 17, SHILLBANK LANE, MIRFIELD		
DRAWING TITLE EXISTING GA		DRAWING TITLE EXISTING GA		
		DRAWING TITLE EXISTING GA		
		DRAWING TITLE EXISTING GA		
SCALE 1:50		DRAWN EC	CHECKED JH	PROJECT REFERENCE ODS_23/717
PAPER SIZE A1		DWG NUMBER (EX)001	DATE 22/05/25	REVISION /
CLIENT JAKE SINCLAIR		CLIENT JAKE SINCLAIR		
COPYRIGHT © ORANGE DESIGN STUDIO LIMITED		COPYRIGHT © ORANGE DESIGN STUDIO LIMITED		