


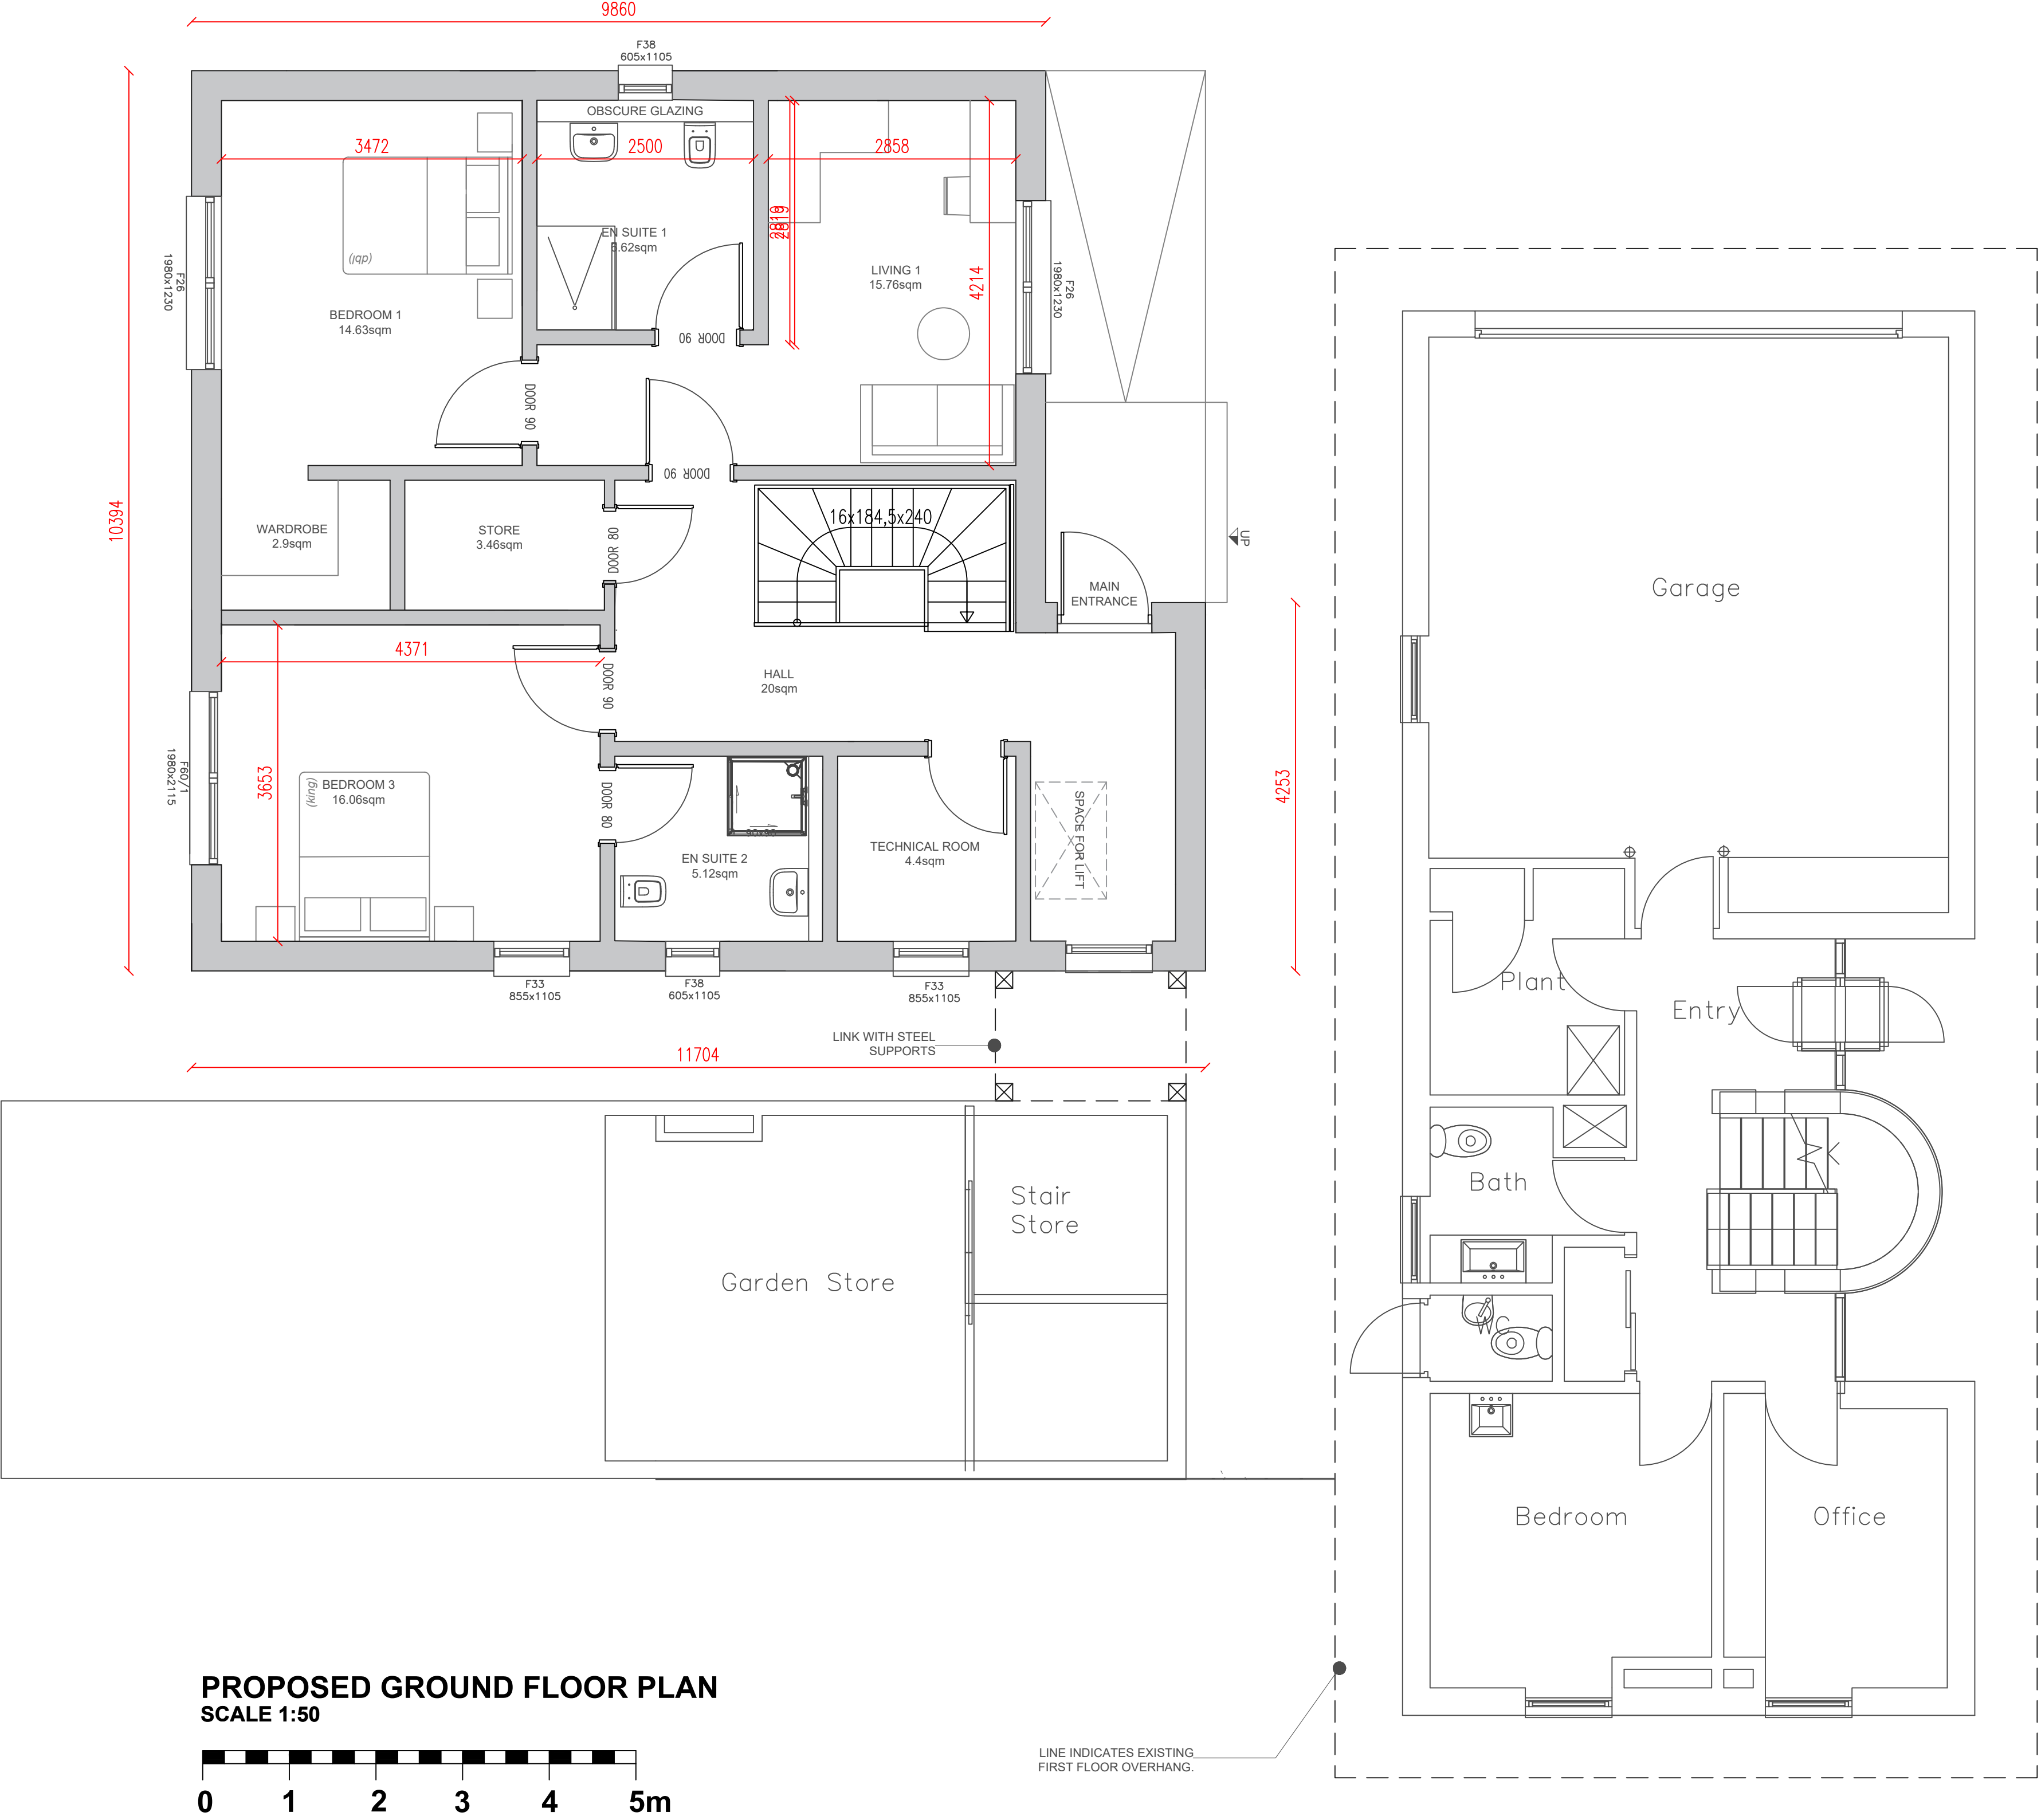

A/22/04/24 revised to suit planners feedback.  
B/14/06/24 revised to suit planners feedback.  
C/01/05/25 new dwelling separated from existing.

Rev/Date

PLEASE NOTE  
Any dimensions required by Consultants/ Contractors/  
Subcontractors must not be scaled from this drawing. In case of  
discrepancies please notify the Architect at once.  
Dimensions required for specialist manufacturers' items and fitted  
furniture need to be taken on site.  
All shop-fit drawings to be approved by CherishHomes  
COPYRIGHT  
This drawings are copyright by CherishHomes and may not  
be used or reproduced in any way without written consent.

Drawing Title

**CH-003**  
**PROPOSED**  
**GROUND FLOOR PLAN**

Drawing Number  
**CH - 003 - 02C**

Project  
17 INGLEWOOD AVENUE, HUDDERSFIELD

Drawing Status  
Concept Planning ☐

Scale A1  
Drawn KS

Tender Construction ☐  
Date 20.02.24  
Checked

CherishHomes for:  
**PAM & KEITH JACKSON**

