



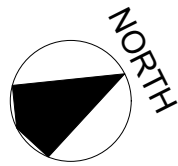

View 01

Site /Roof Plan As Existing
Scale 1:200

0m 5m 10m

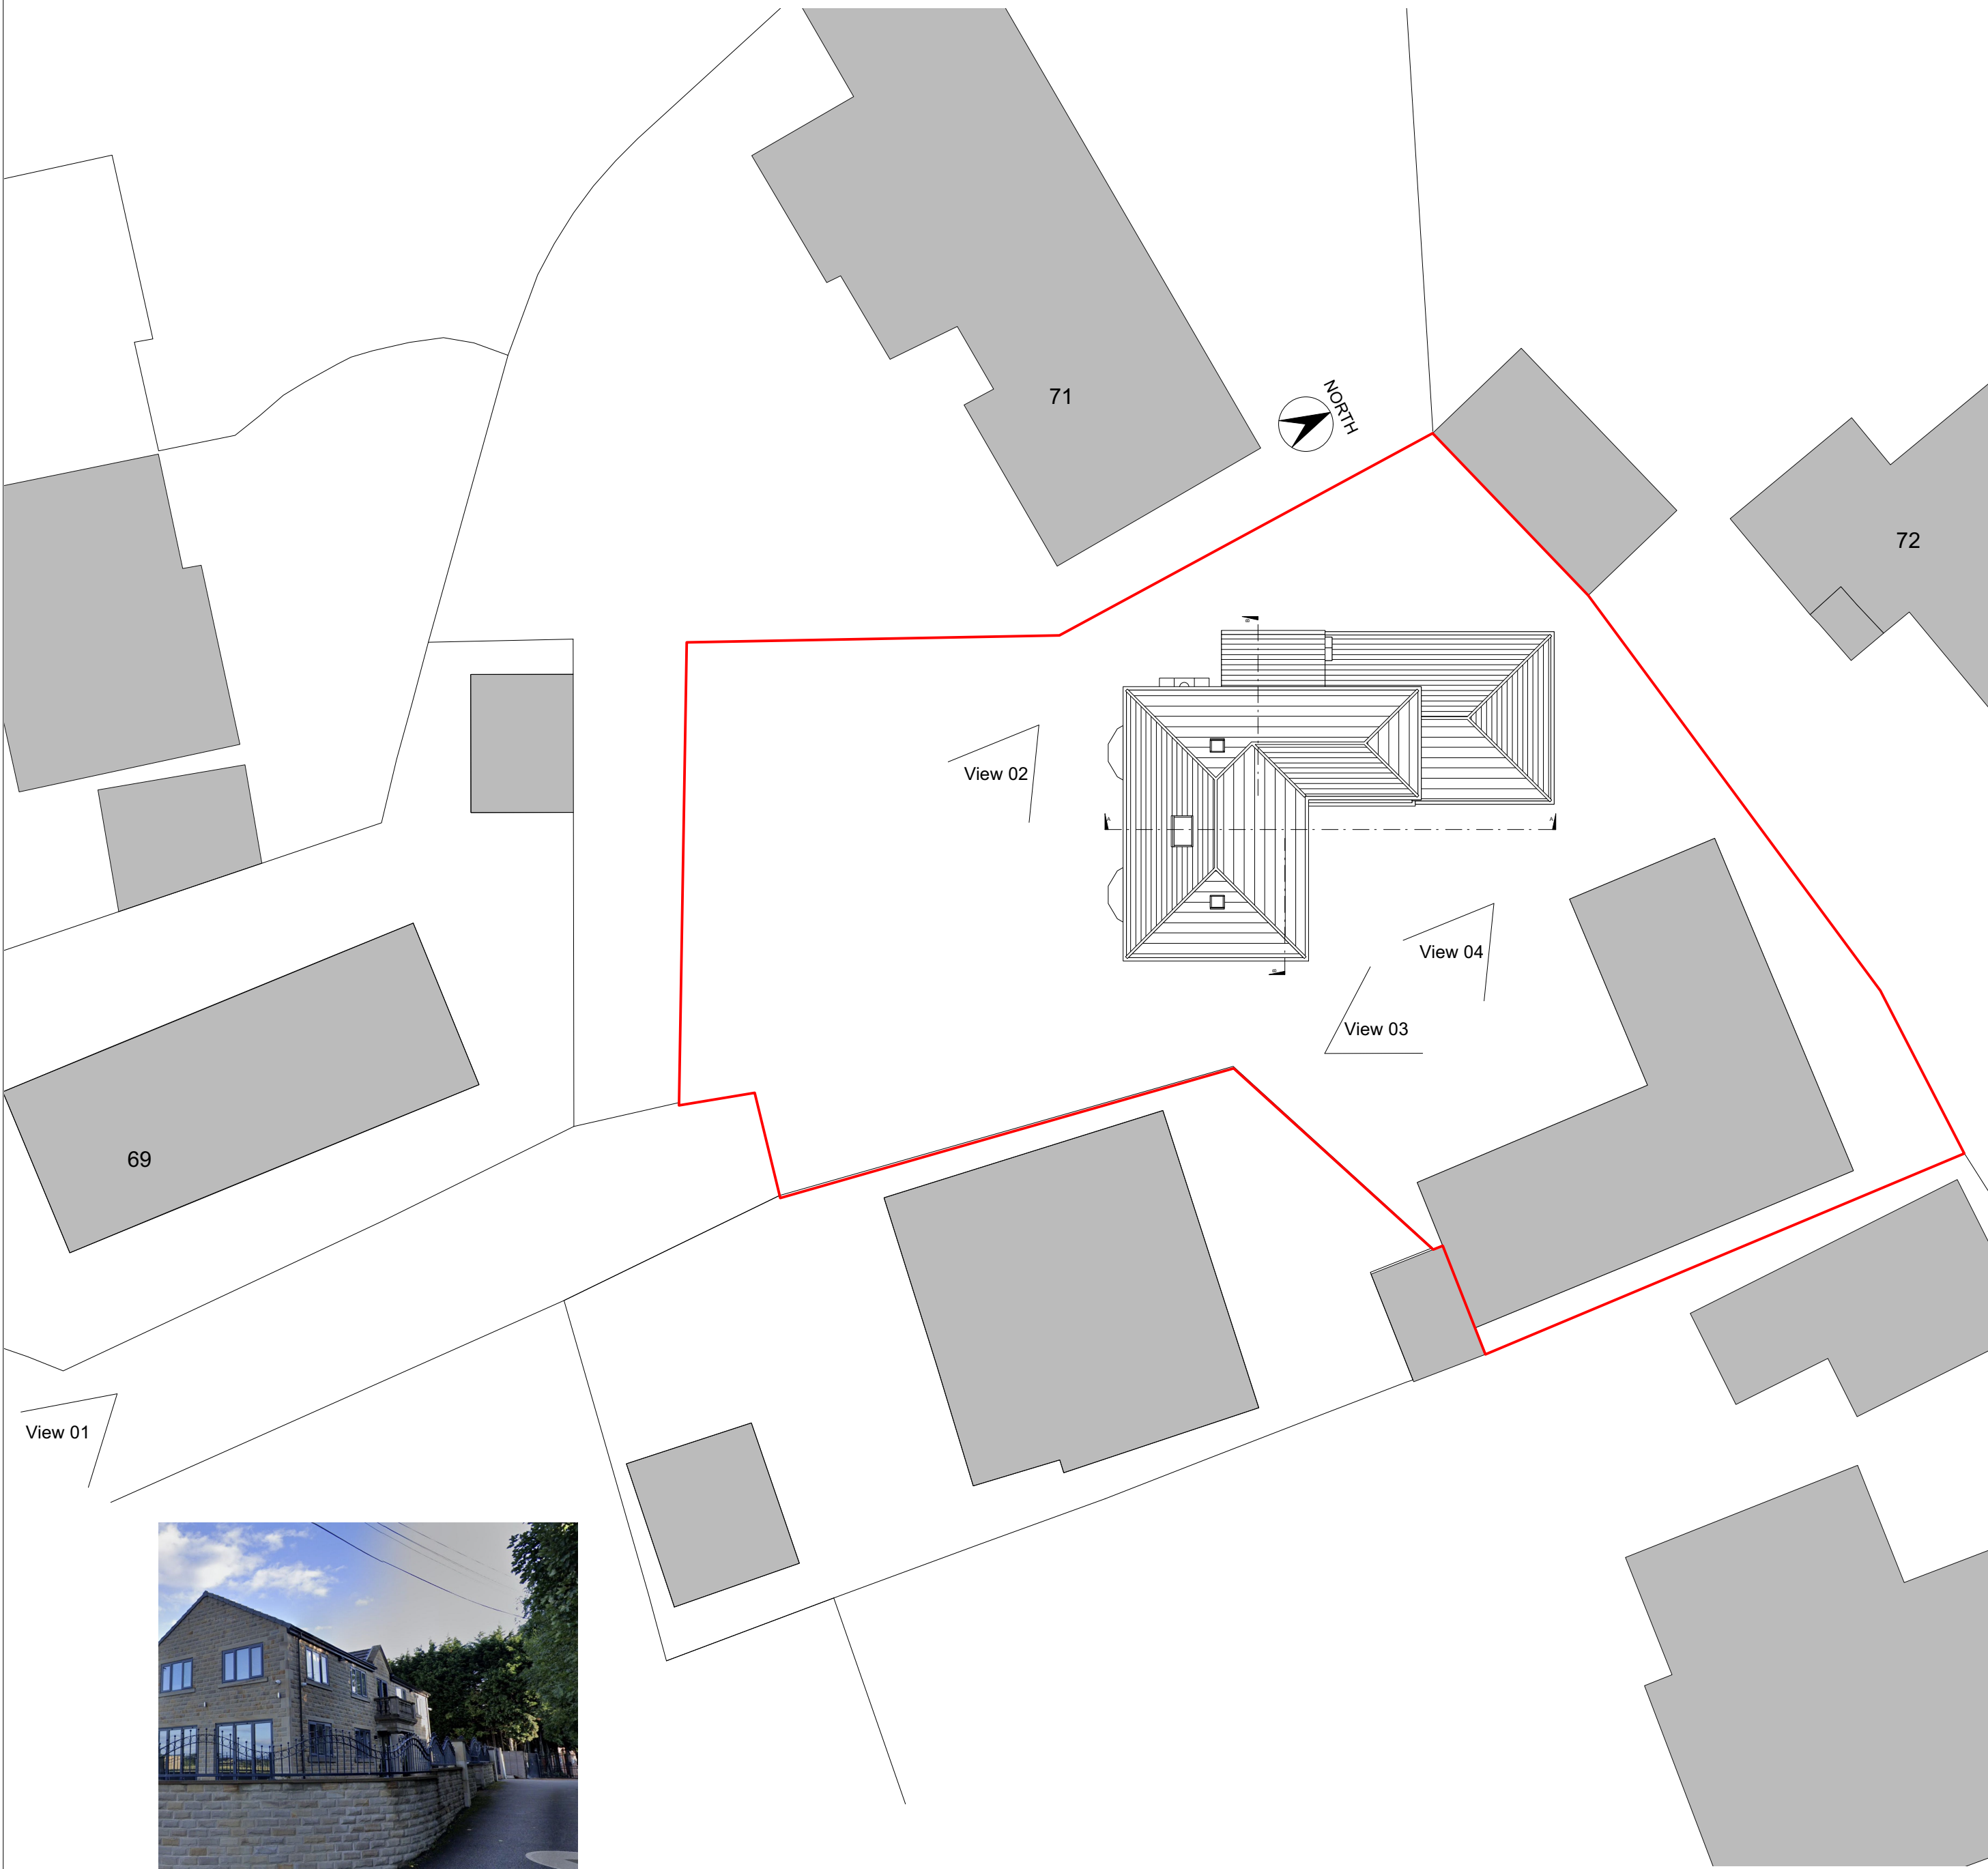

View 02





View 03



View 04

AS EXISTING

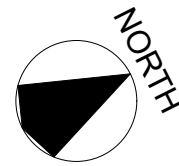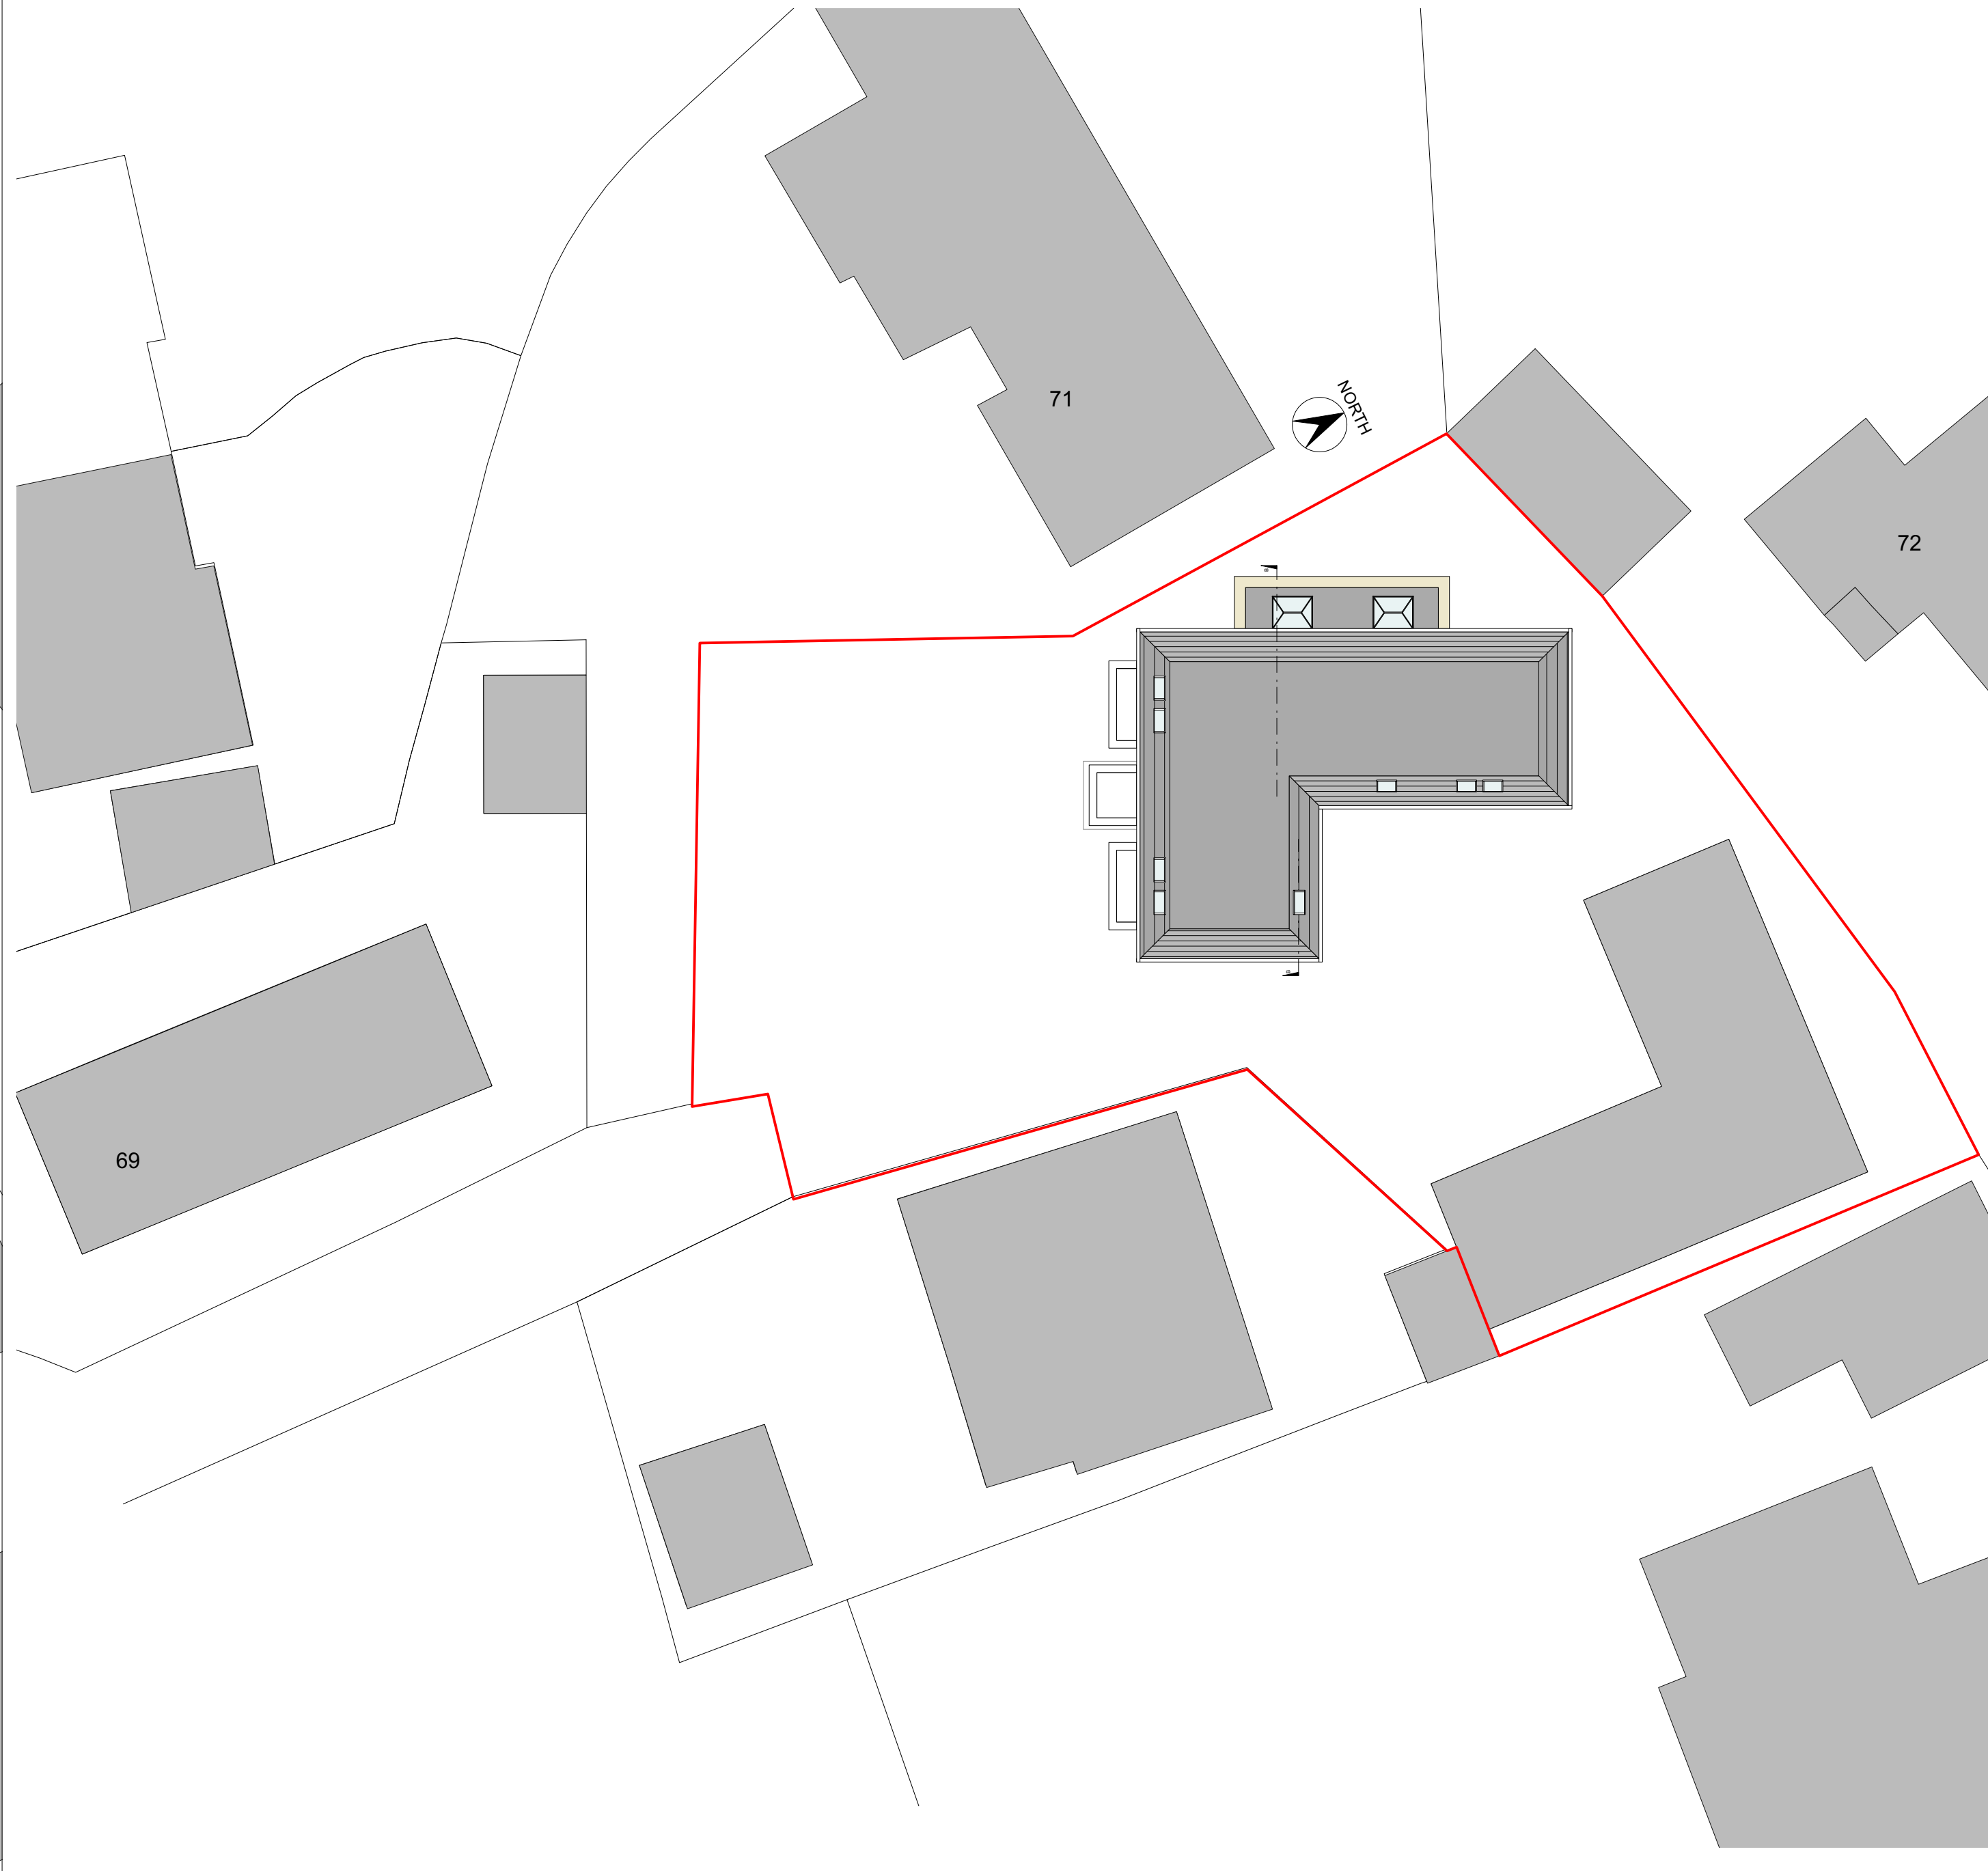

Site /Roof Plan As Proposed
Scale 1:200

0m 5m 10m

AS PROPOSED

NOTES:

Any errors or omissions to be reported to Code L6 immediately.

This drawing and design is the copyright of Code L6 and is not to be used for any purpose without their consent.

rev	details	date
1	Code L6 Architects Ltd	
2	No 2 Warehouse, The Wharf, Sowerby Bridge, HX6 2AG	
3	T: 01422 648431	
4	E: info@codeL6.com	
5	W: www.CODEL6.com	
6	Project:	
7	73 Bunkers Lane, Batley, WF17 7QT	
8	Client:	
9	Drawing:	
10	Site Plan As Existing and As Proposed	
11	Date:	
12	17/02/25	
13	Scale:	
14	1:200	
15	Size:	
16	A1	
17	Drawing Number:	
18	25-003-10	