



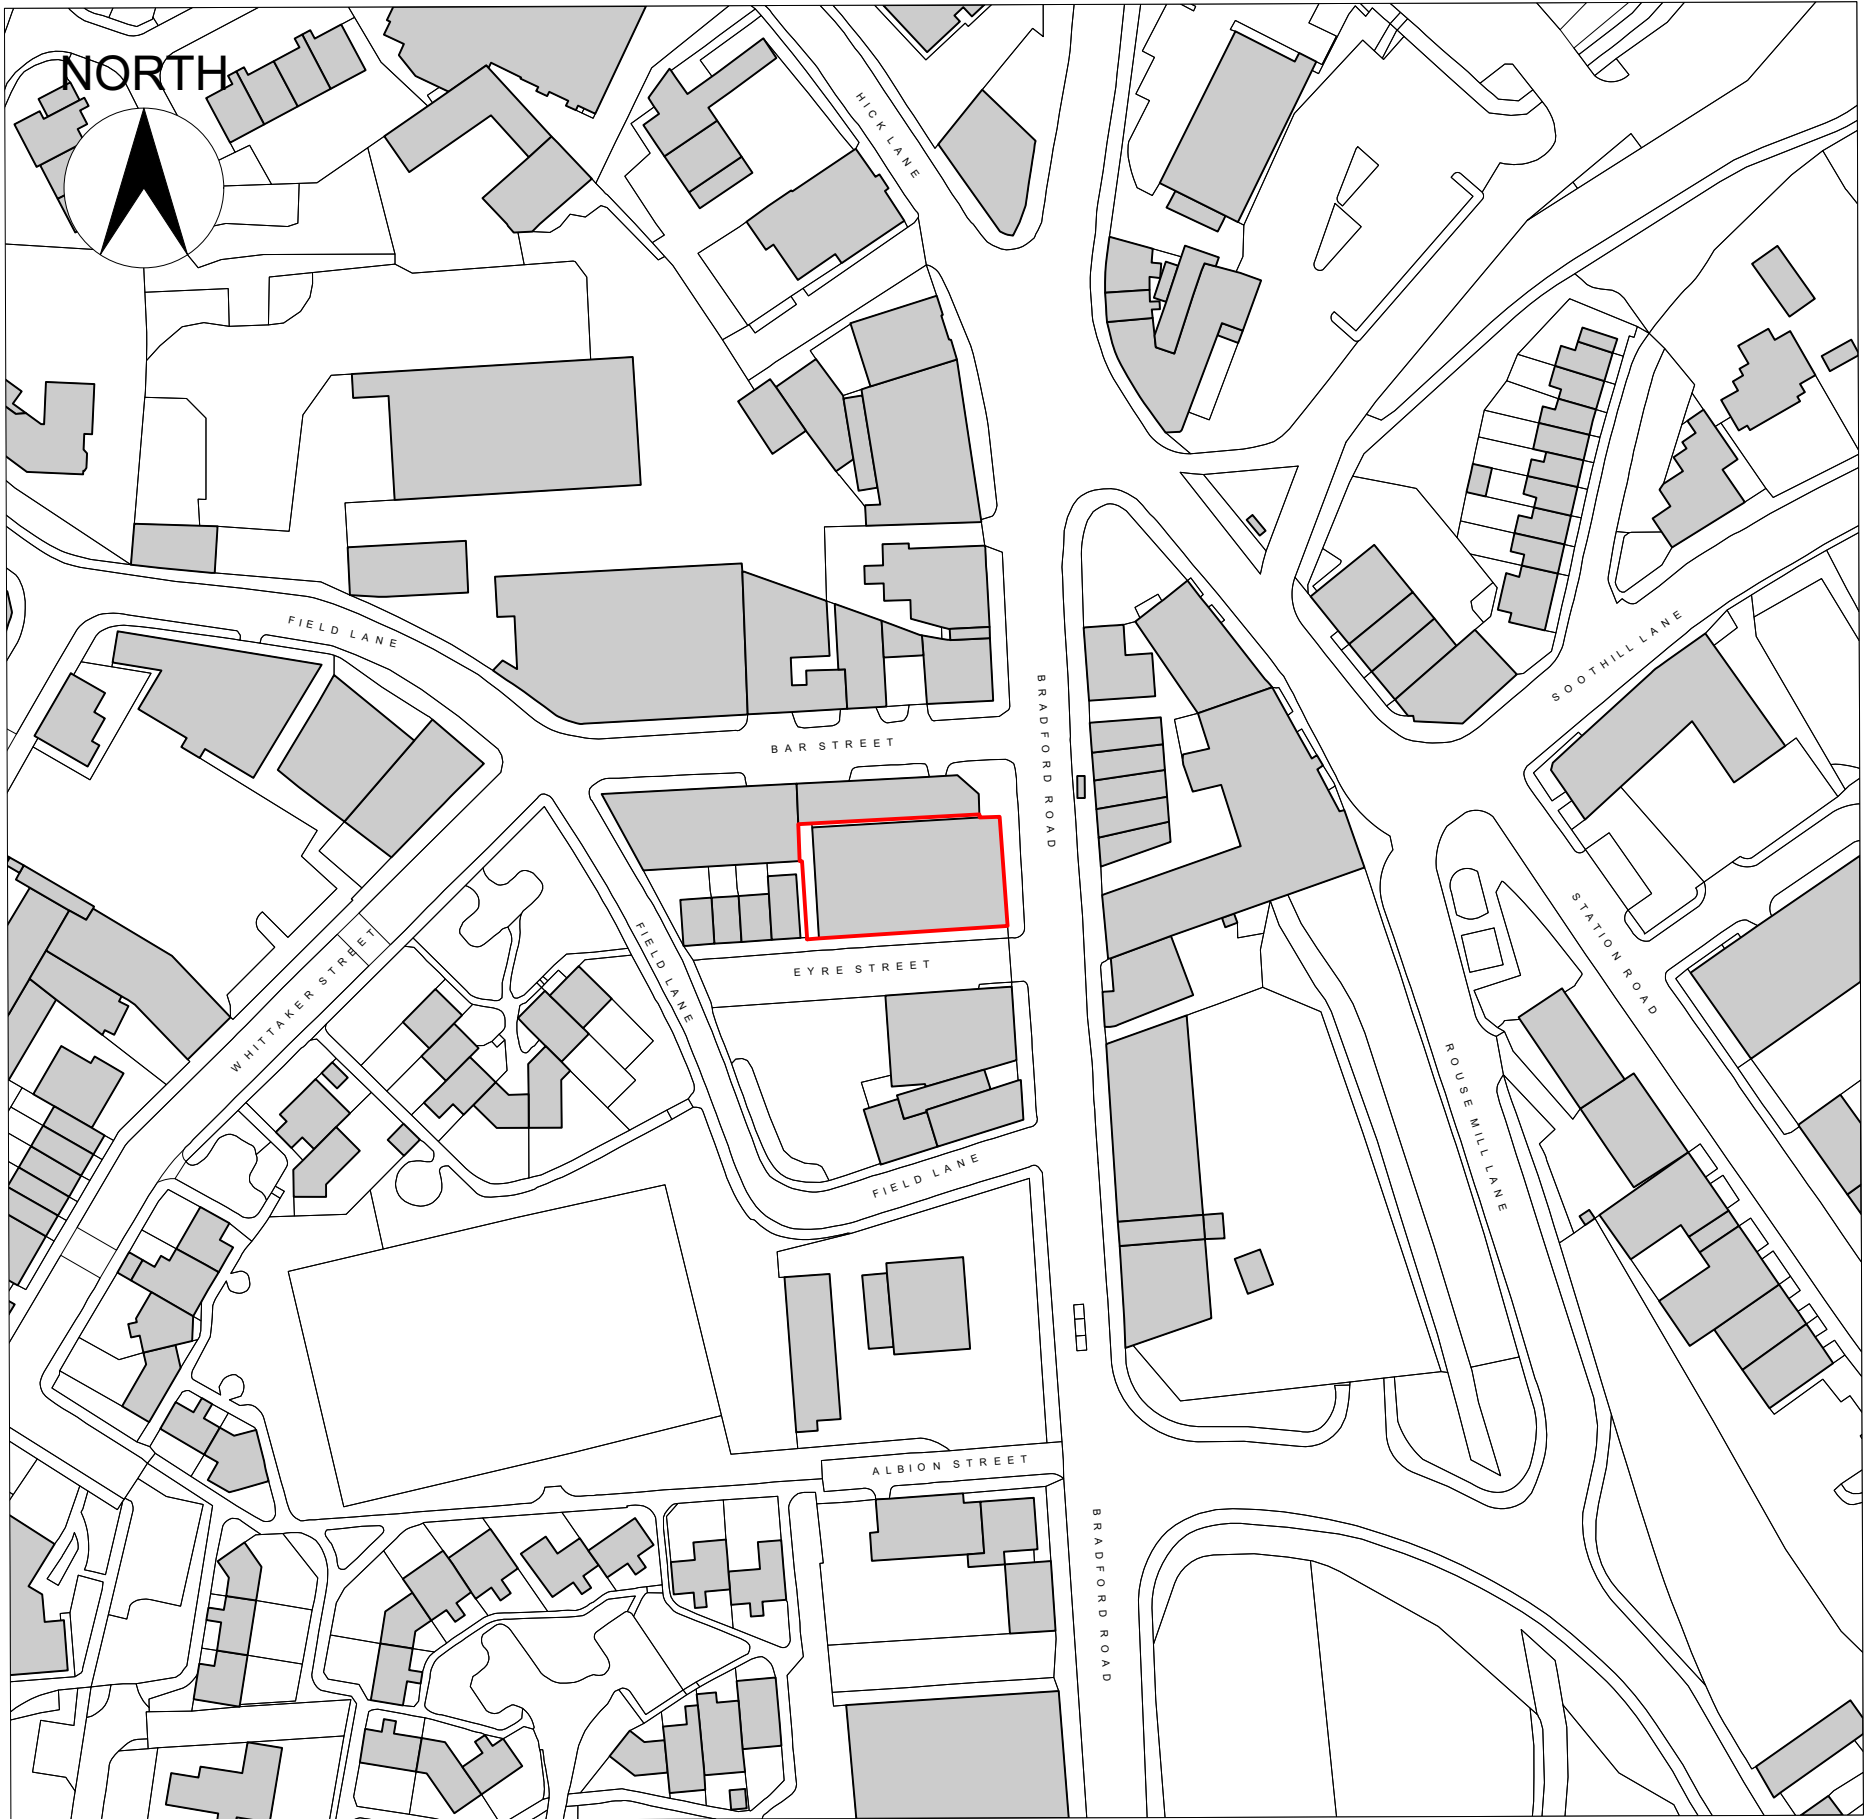

Location Plan
Scale 1:1250

0m 50m

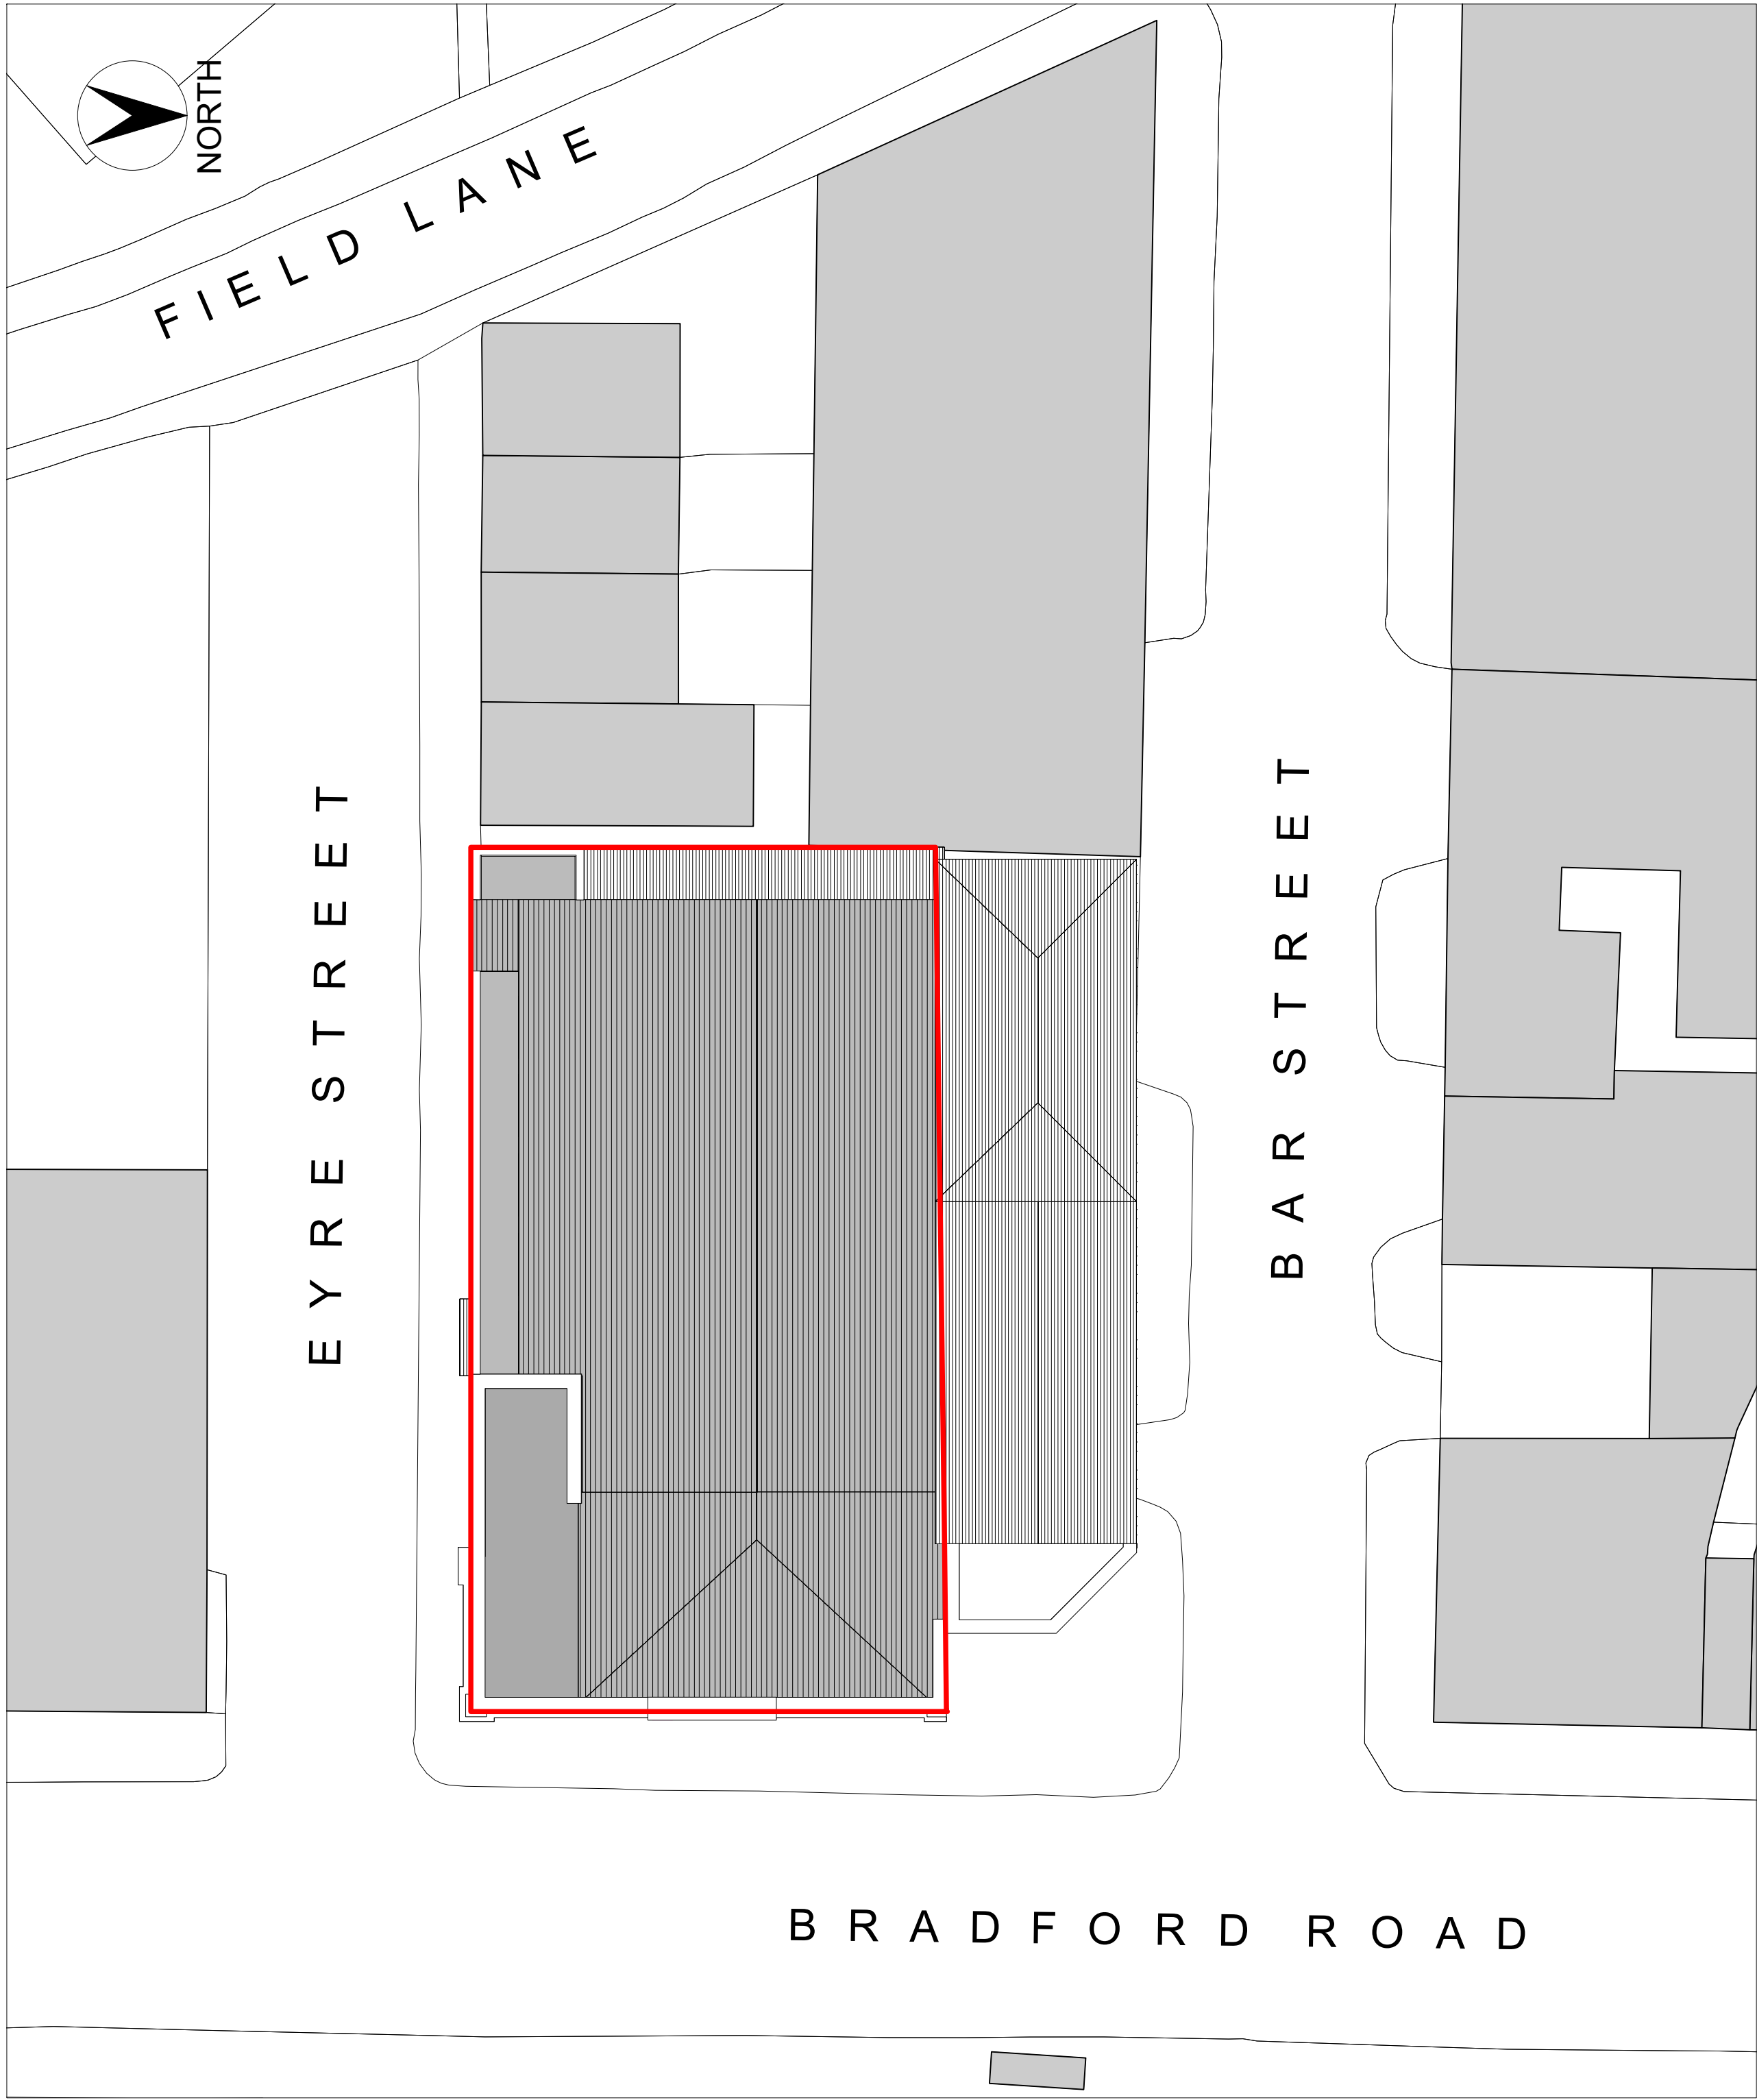

Roof Plan As Existing
Scale 1:200

0m 5m 10m

NOTES:
Any errors or omissions to be reported to Code L6 immediately.
This drawing and design is the copyright of Code L6 and is not to be used for any purpose without their consent.

Code L6
Architects Ltd
No 2 Warehouse, The Wharf,
Sowerby Bridge,
HX6 2AG
T: 01422 648431
E: info@codeL6.com
W: www.CODEL6.com

Project:
369 Bradford Road,
Batley,
WF17 5PH

Client:
XXXXXX

Drawing:
Location and Existing
Site Plan

Date: 20/05/25 Scale: 1:200/1:1250 Size: A1

Drawing Number:
25-009-SK01