



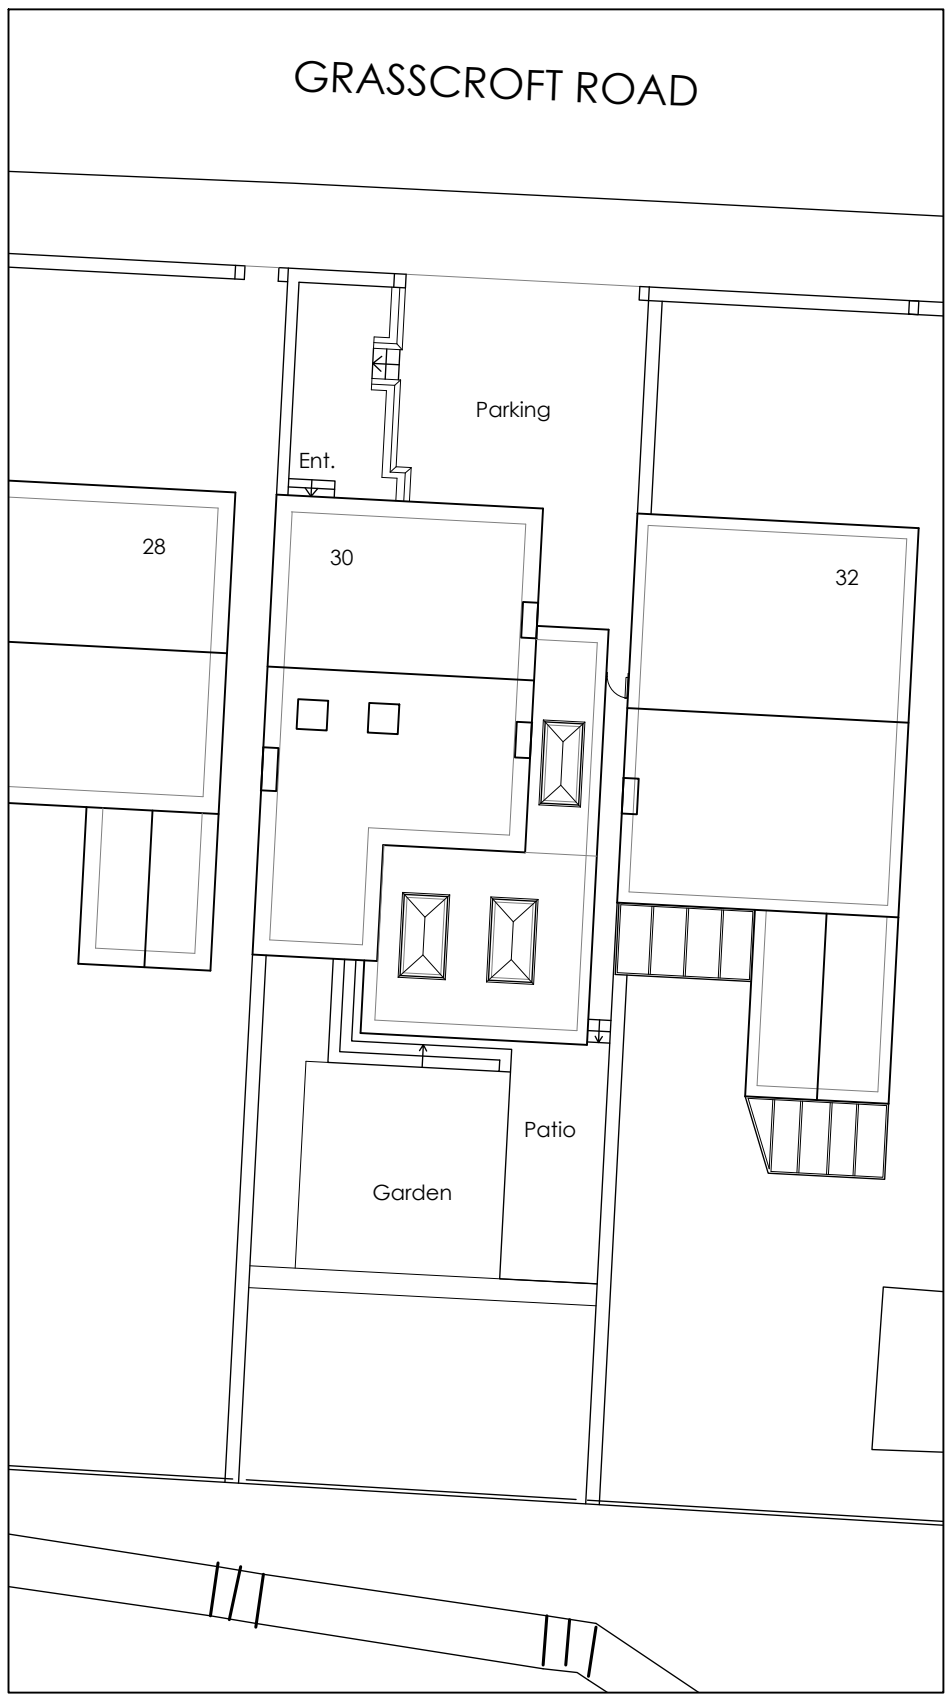

SITE PLAN

Scale 1:200 0 5m 10m 20m

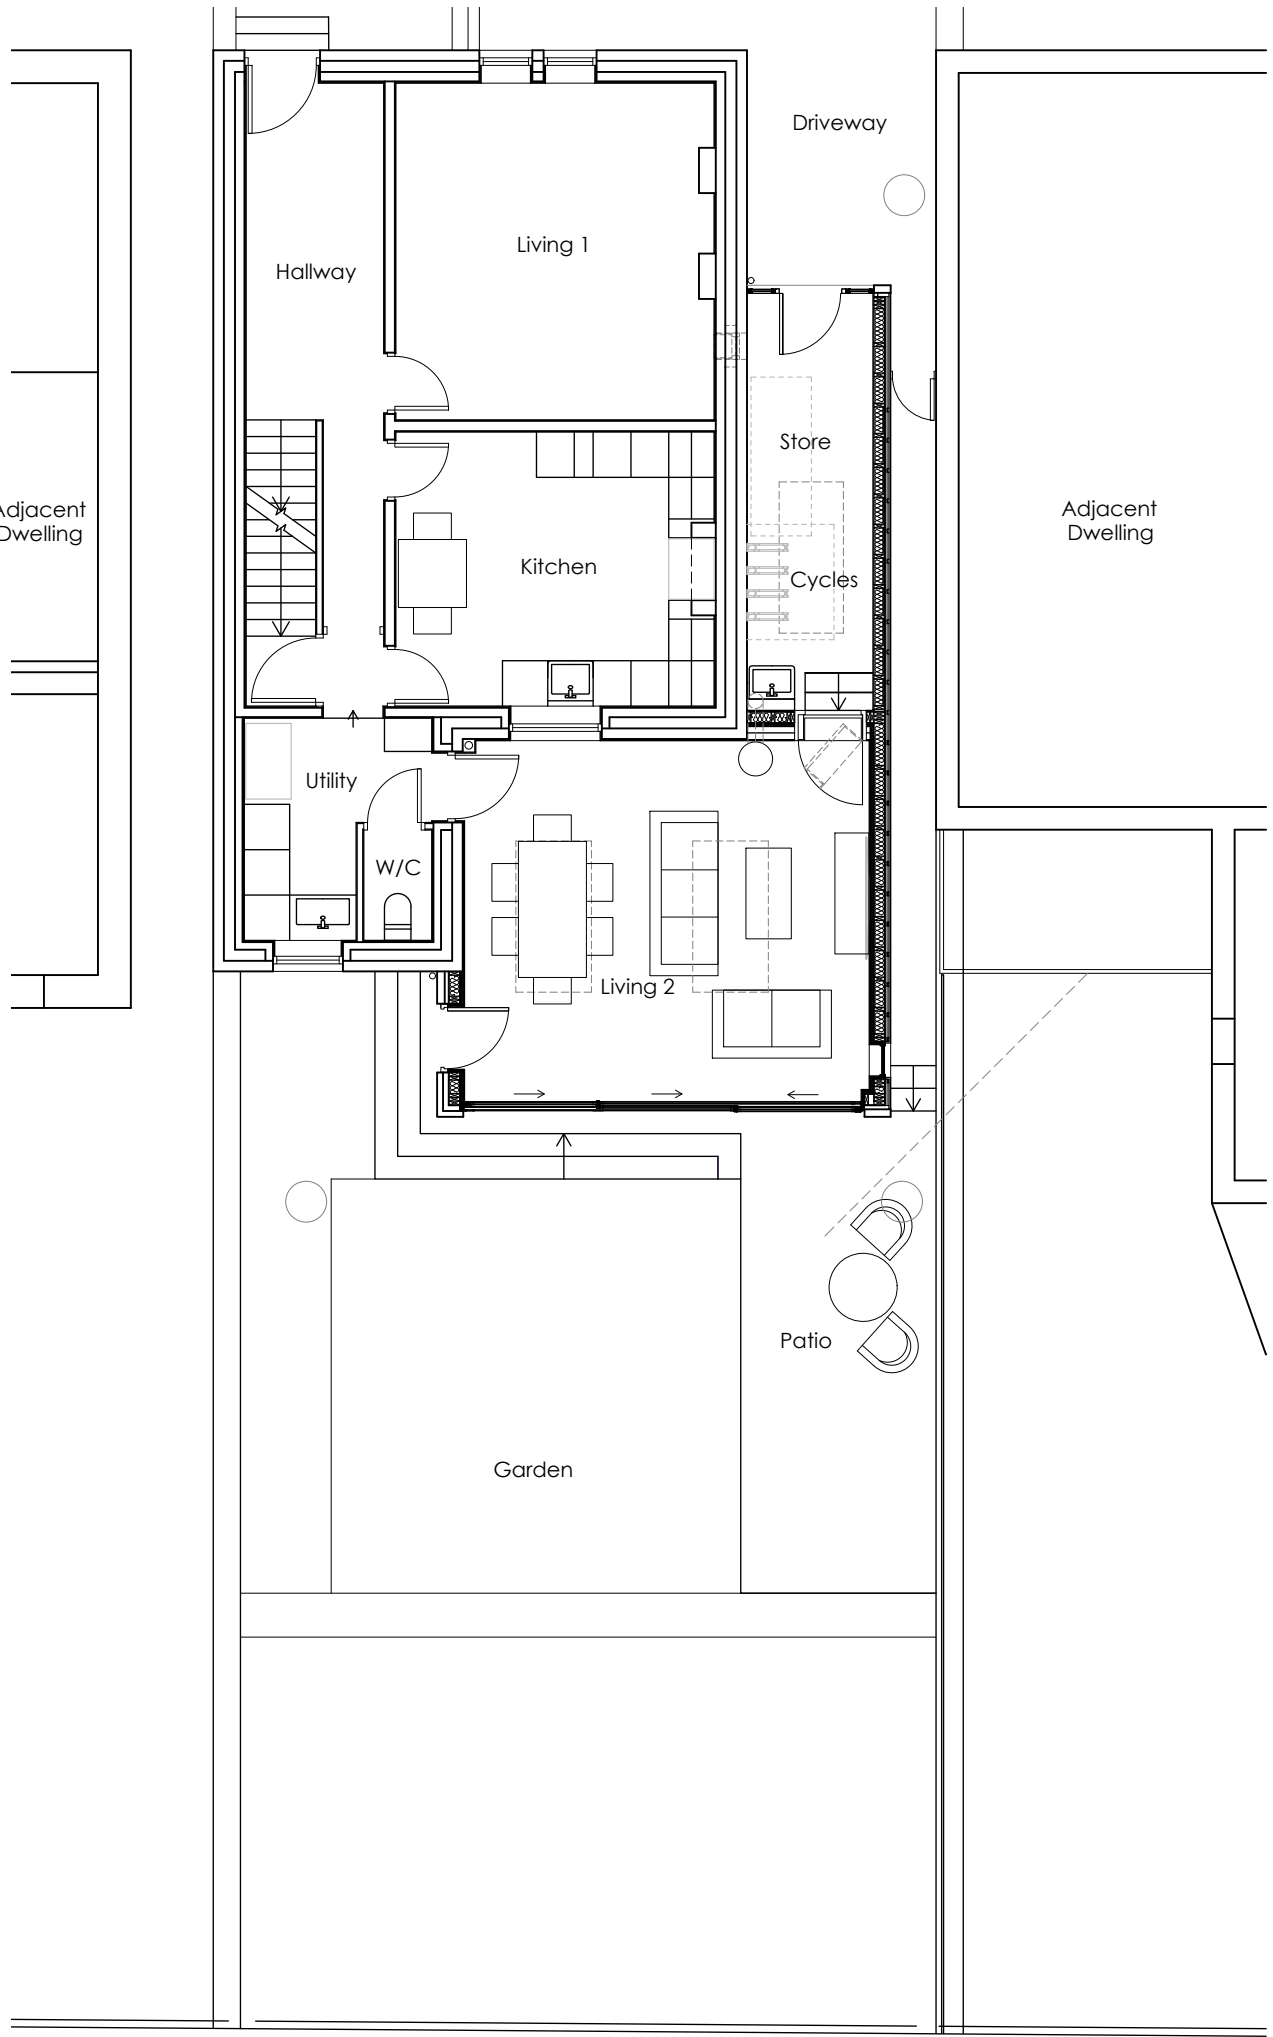


GROUND FLOOR PLAN

Scale 1:100



NORTH ELEVATION

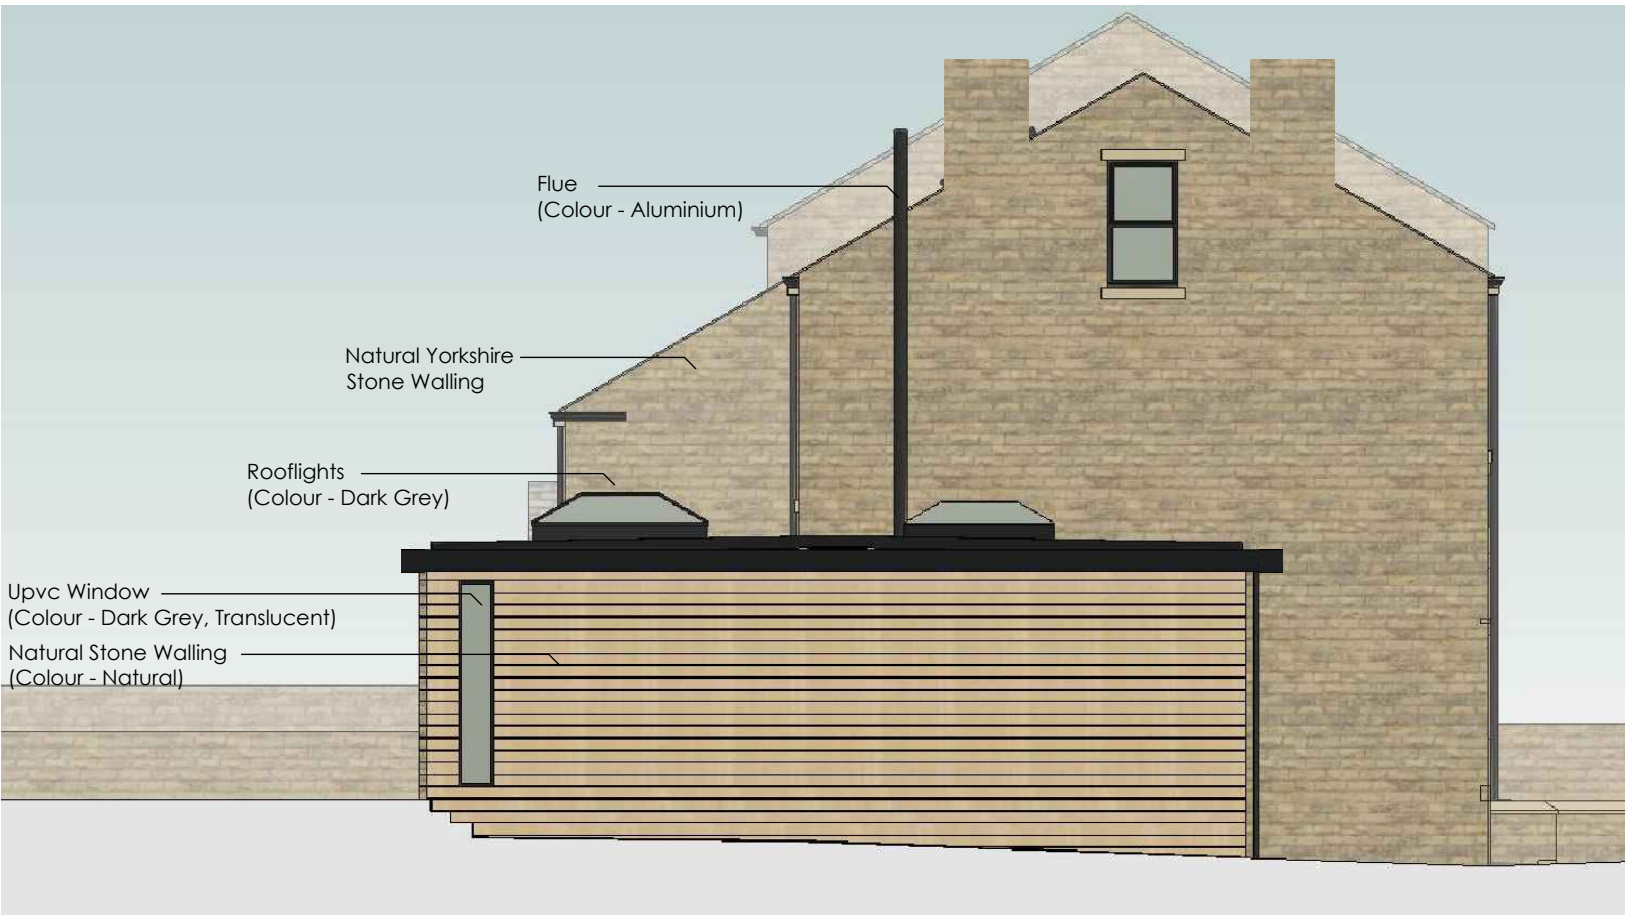

EAST ELEVATION




SOUTH ELEVATION



WEST ELEVATION

Scale 1:100 0 5m 10m

FIRST FLOOR/ROOF PLAN

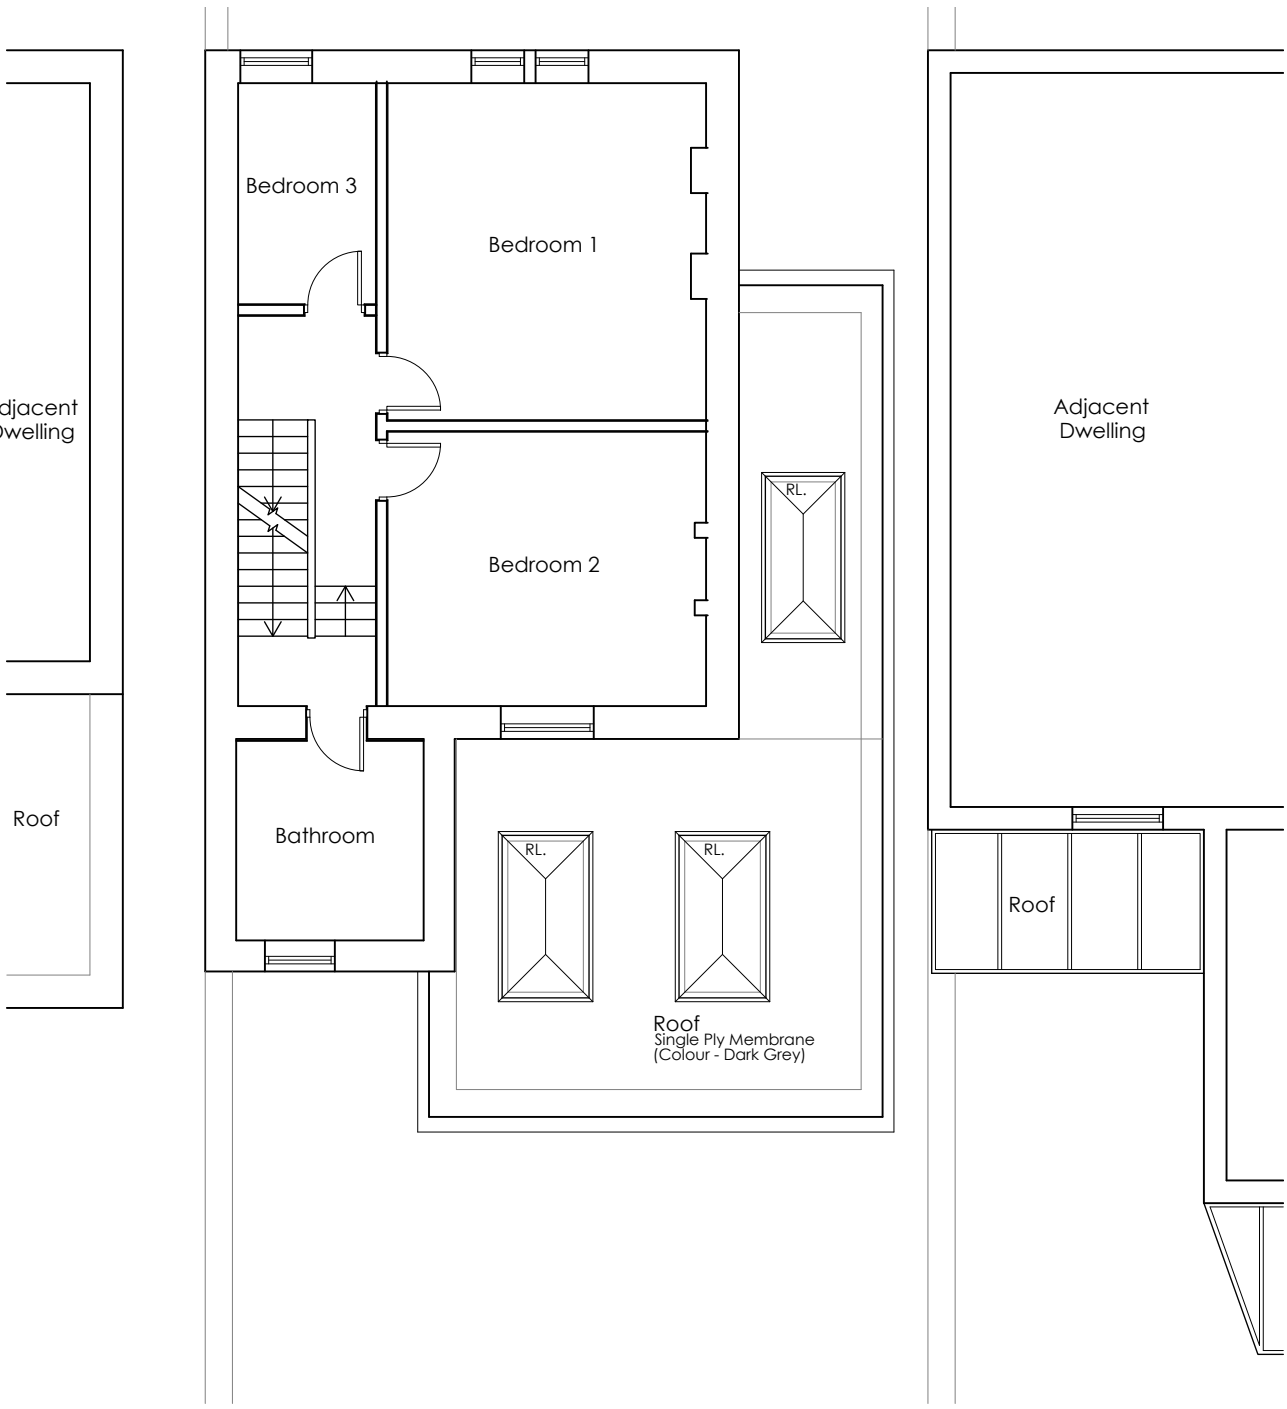

Do not scale from this drawing. Use figured dimensions only.

Contractors to verify all dimensions on site before commencing any work or shop drawings.

If drawings or specifications exceed the quantities taken in any way, Fibre Architects are to be informed before the work is initiated.

All drawn information is based on Ordnance Survey and/or existing record drawings. All content subject to Site Survey, Structural Survey, Site Investigations, Planning and other Statutory Approvals.

This drawing is not to be reproduced in whole or part without the consent of Fibre Architects Ltd.

Fibre Architects Limited Copyright.

AS PROPOSED

General Updates		02/09/25		MO		-	
Rev	Description	Date		By	Appr		
Project	30 Grasscroft Road, Huddersfield, HD1 4LP	Project no		25.004	Date		12/06/25
Drawing Title		Scale @ A1		Drawn by		Appr by	
General Information As Proposed		As Shown		MO		-	
Client	V. O'Reilly	Drawing no		AL0005		Rev	
-						A	

Fibre

ARCHITECTS

First Floor Buckden Mount

8 Thornhill Road

Huddersfield, HD3 3AU

Tel: 01484 544 410

www.fibrearchitects.co.uk

Email: info@fibrearchitects.co.uk