

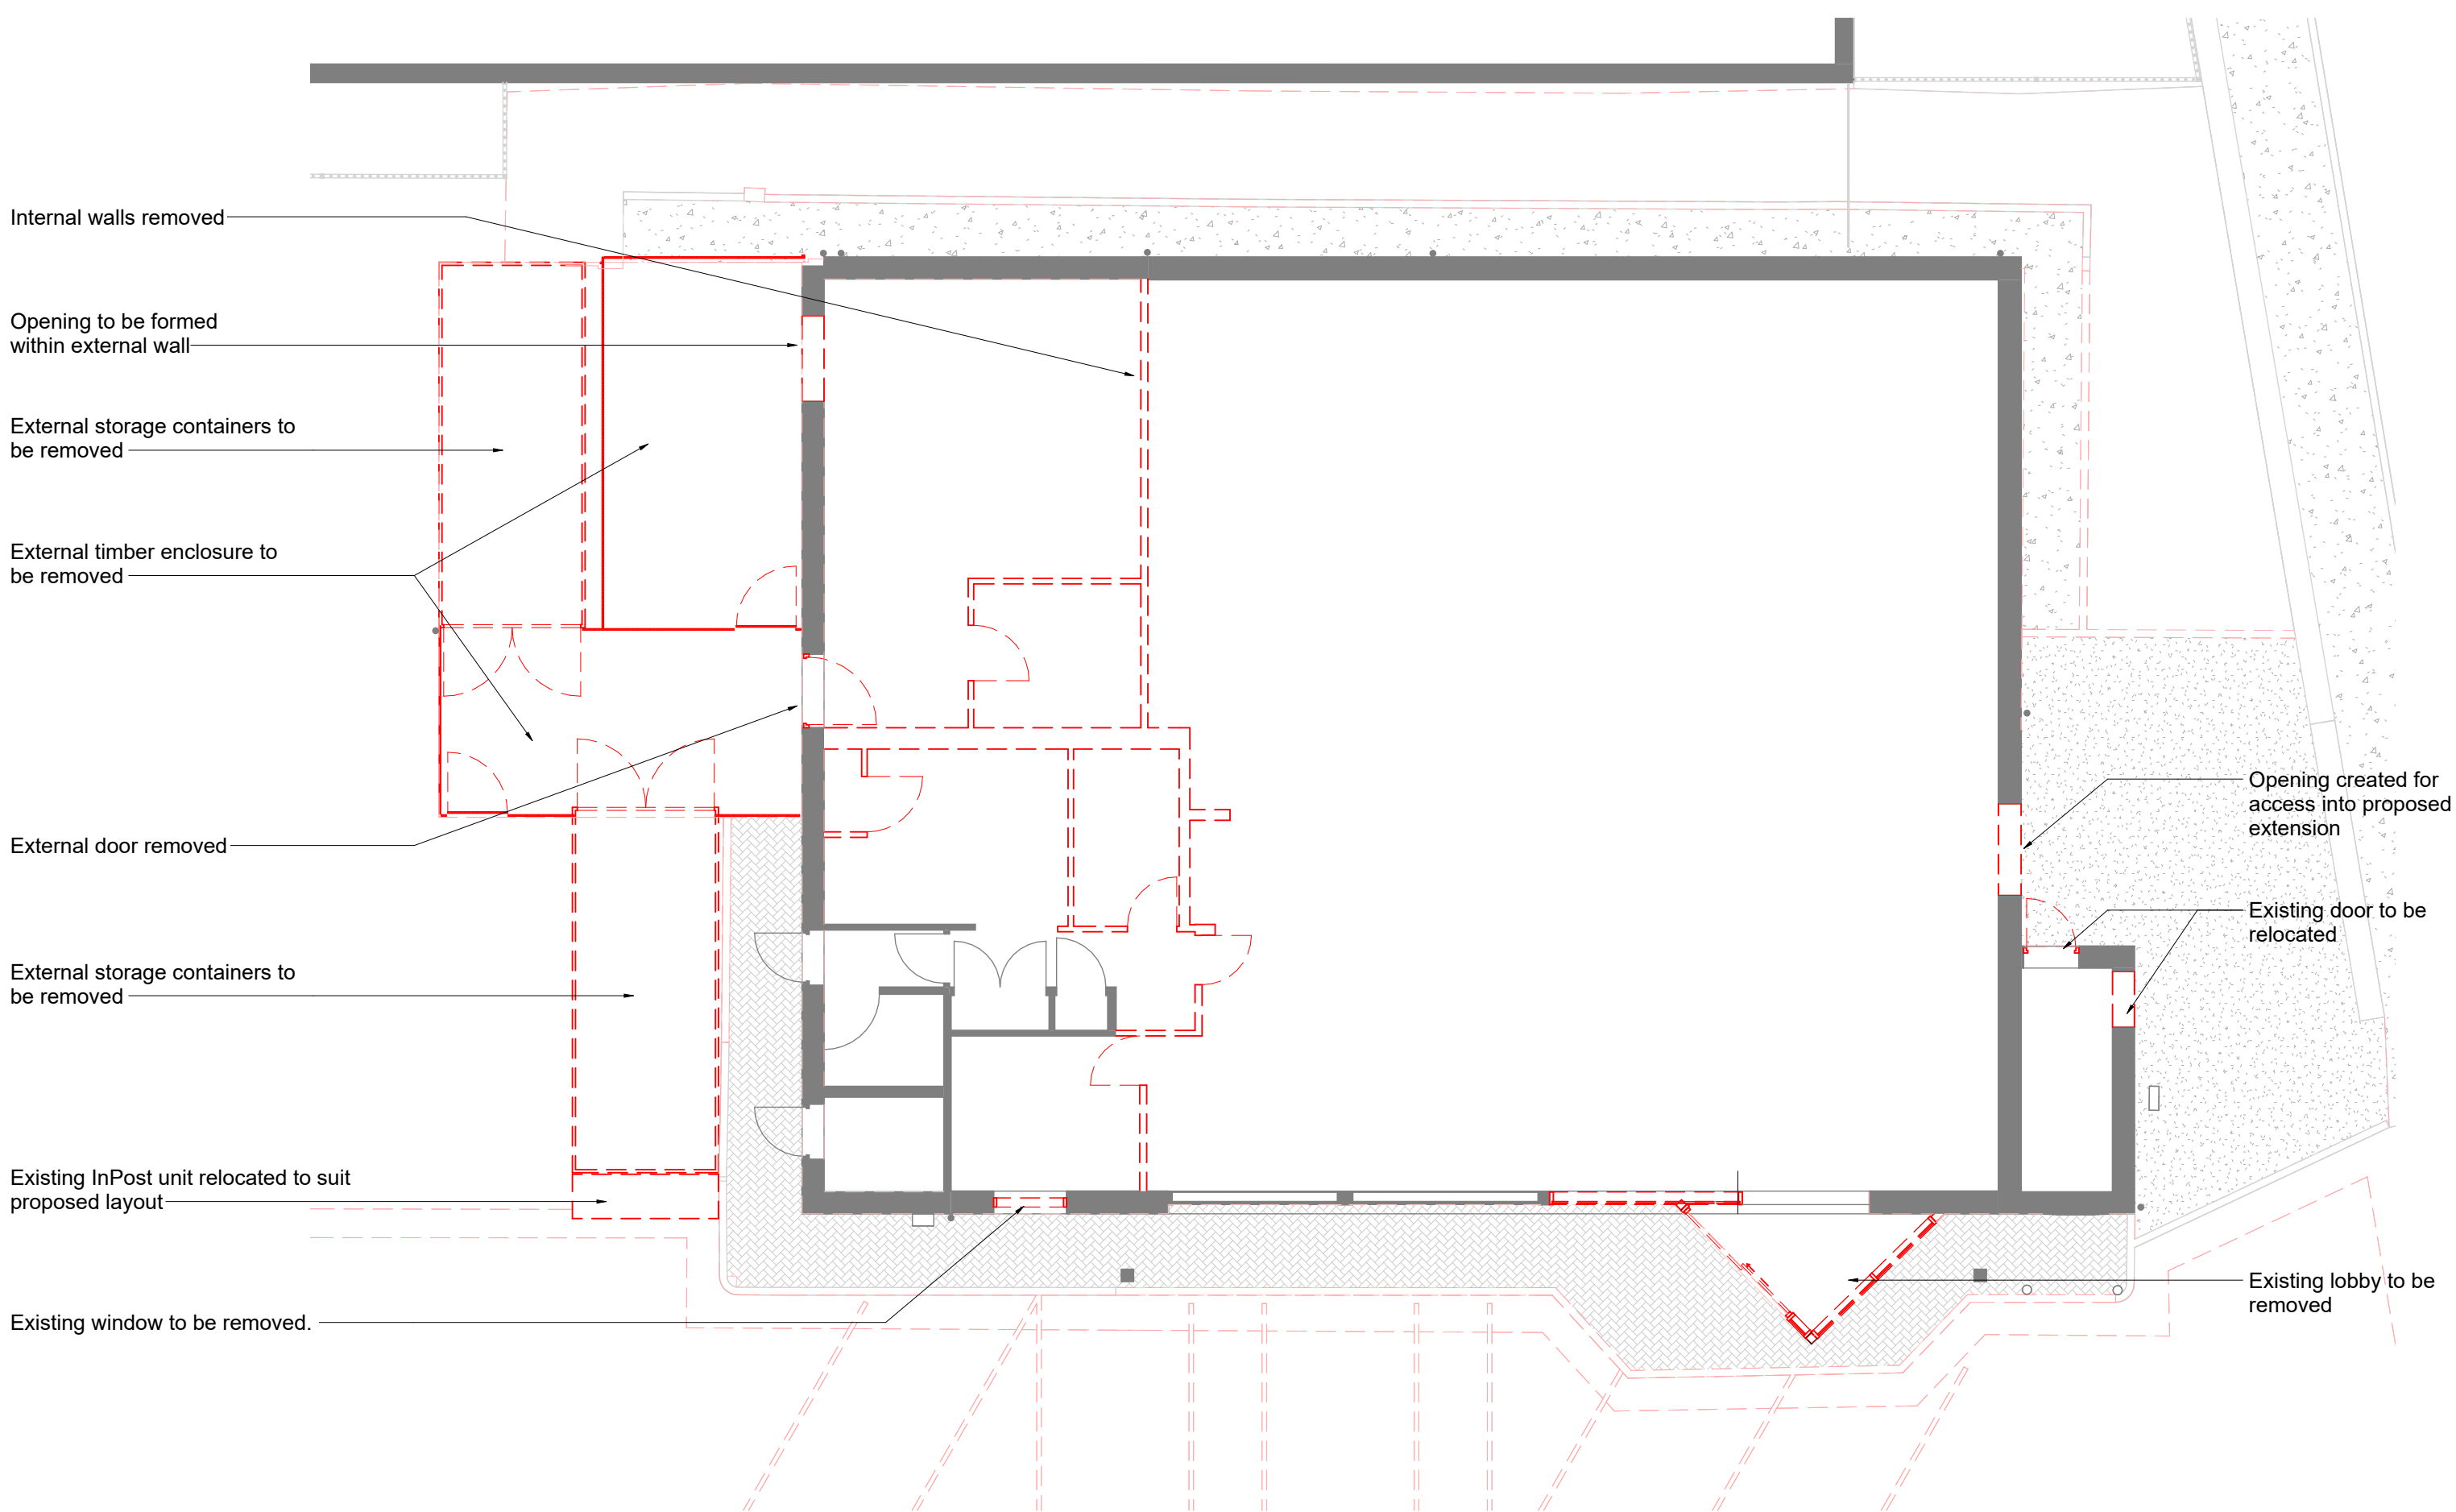


 

Demolition Ground Floor Plan
1 : 100

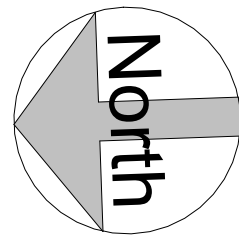

GENERAL NOTES

1. All dimensions are in millimetres unless noted otherwise.
No dimension to be scaled off this drawing.
All dimensions to be checked on site prior to ordering materials.

P01	06.06.25	Planning Issue	GELU	RISi
Rev	Date	Description	Drawn	Chk'd/ App'd

Client:

CENTRAL COOP

Project:

SHEPLEY

Lane Head

HD8 8BL

Drawing Title:

GROUND FLOOR DEMOLITION PLAN

Scale (at A2): 1 : 100

NIRAS Project No.: 8181481

NIRAS

ARCHITECTS

Project Contact: RISi@NIRAS.com tel: +44 (0) 1283 485 125

Status	Status
PLANNING	S3

Drawing No.:	Revision.
8181481-NIR-B01-00-DR-A-10065	P01

Copyright, Designs and Patents Act (1988)
This drawing must not be reproduced without the permission of NIRAS Group (UK) Ltd.