



General Notes

THIS DRAWING HAS BEEN PREPARED FROM HAND MEASURED SURVEY INFORMATION AND IS FOR INFORMATION PURPOSES ONLY. DO NOT SCALE FROM DRAWING. USE FIGURED DIMENSIONS ONLY. ALL DIMENSIONS MUST BE CHECKED AND VERIFIED ON SITE PRIOR TO COMMENCEMENT OF WORK AND DESIGNER TO BE NOTIFIED OF ANY DISCREPANCIES.

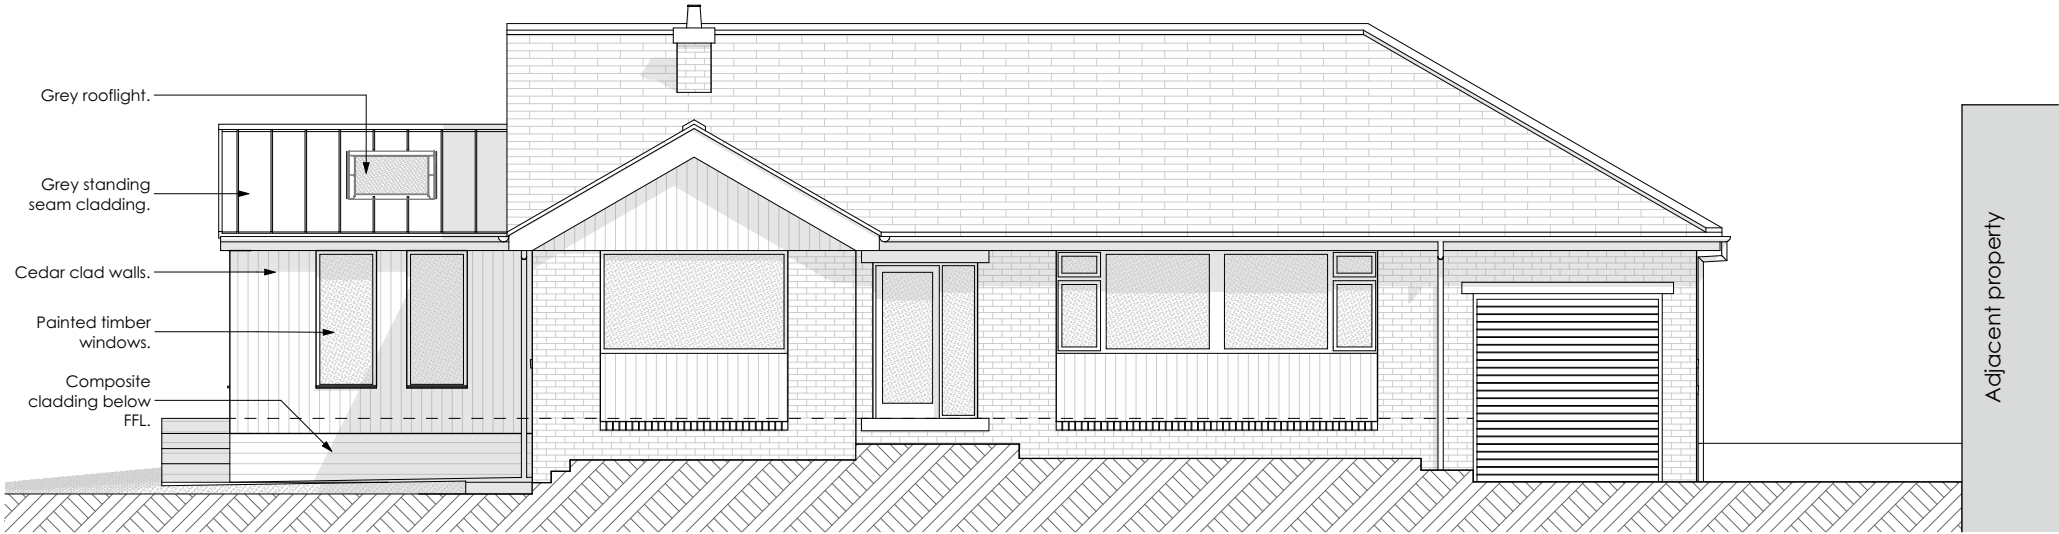

Front Elevation
1:100

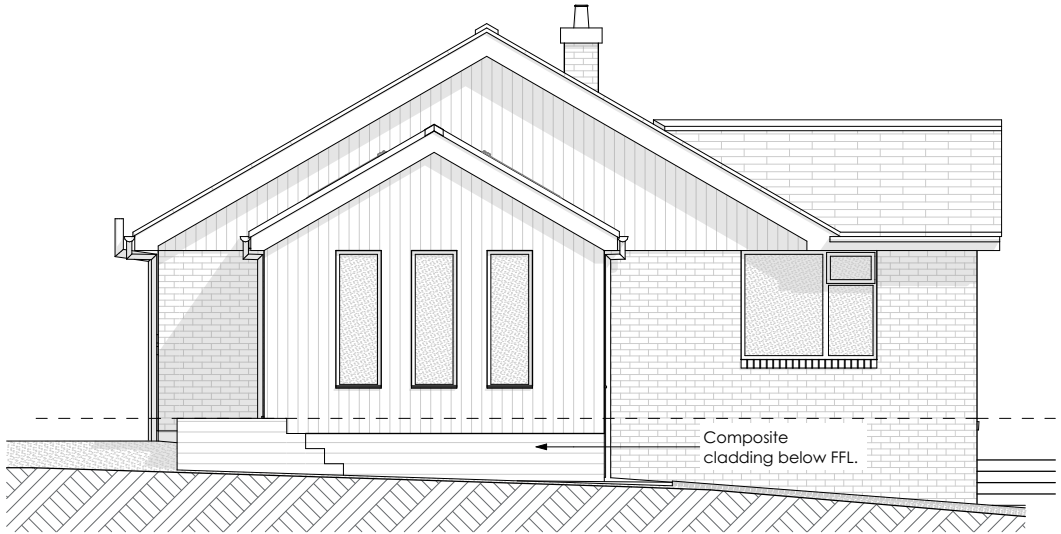


Side 1 Elevation
1:100




Rear Elevation
1:100



Side 2 Elevation
1:100

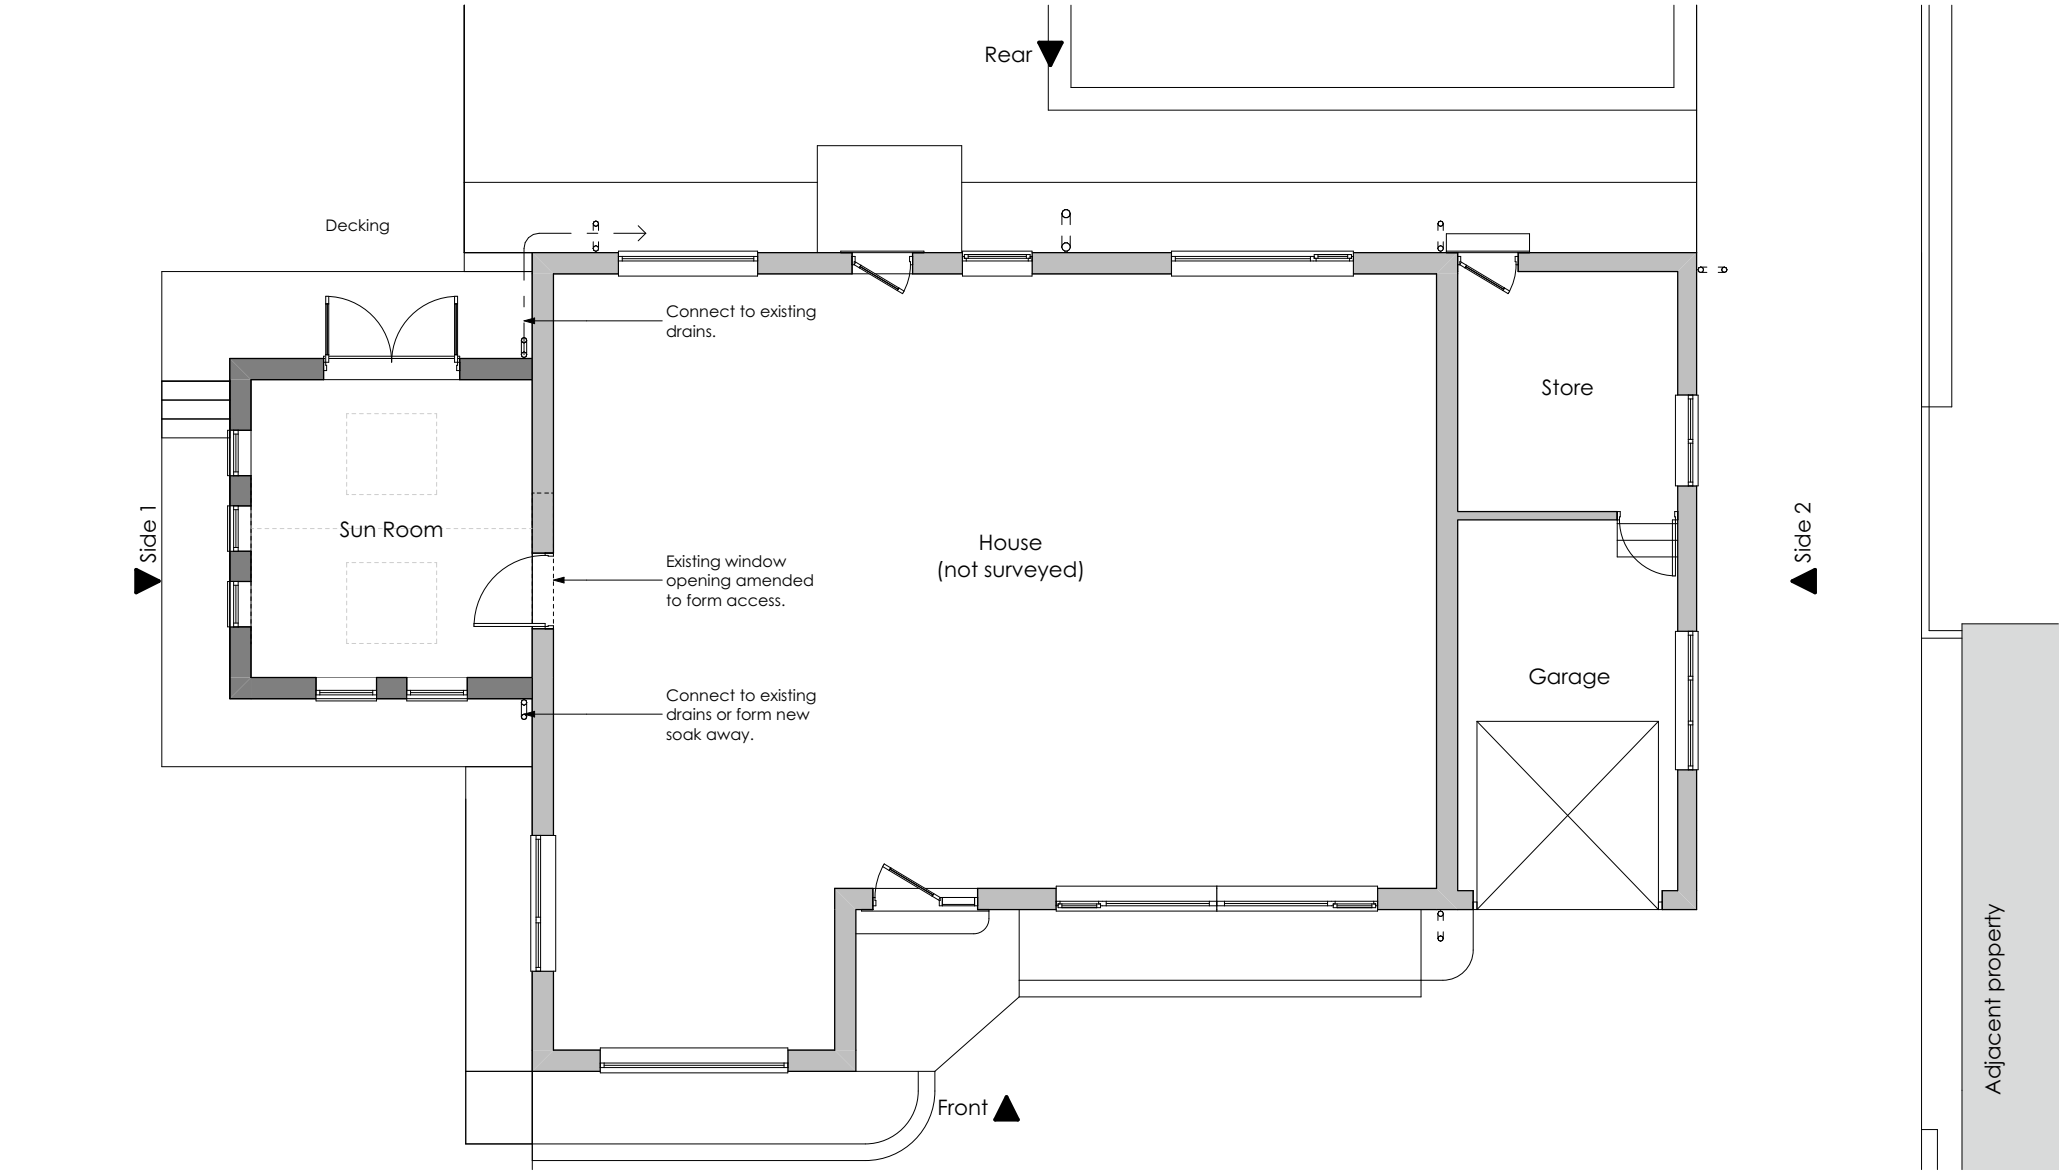

Plan
1:100

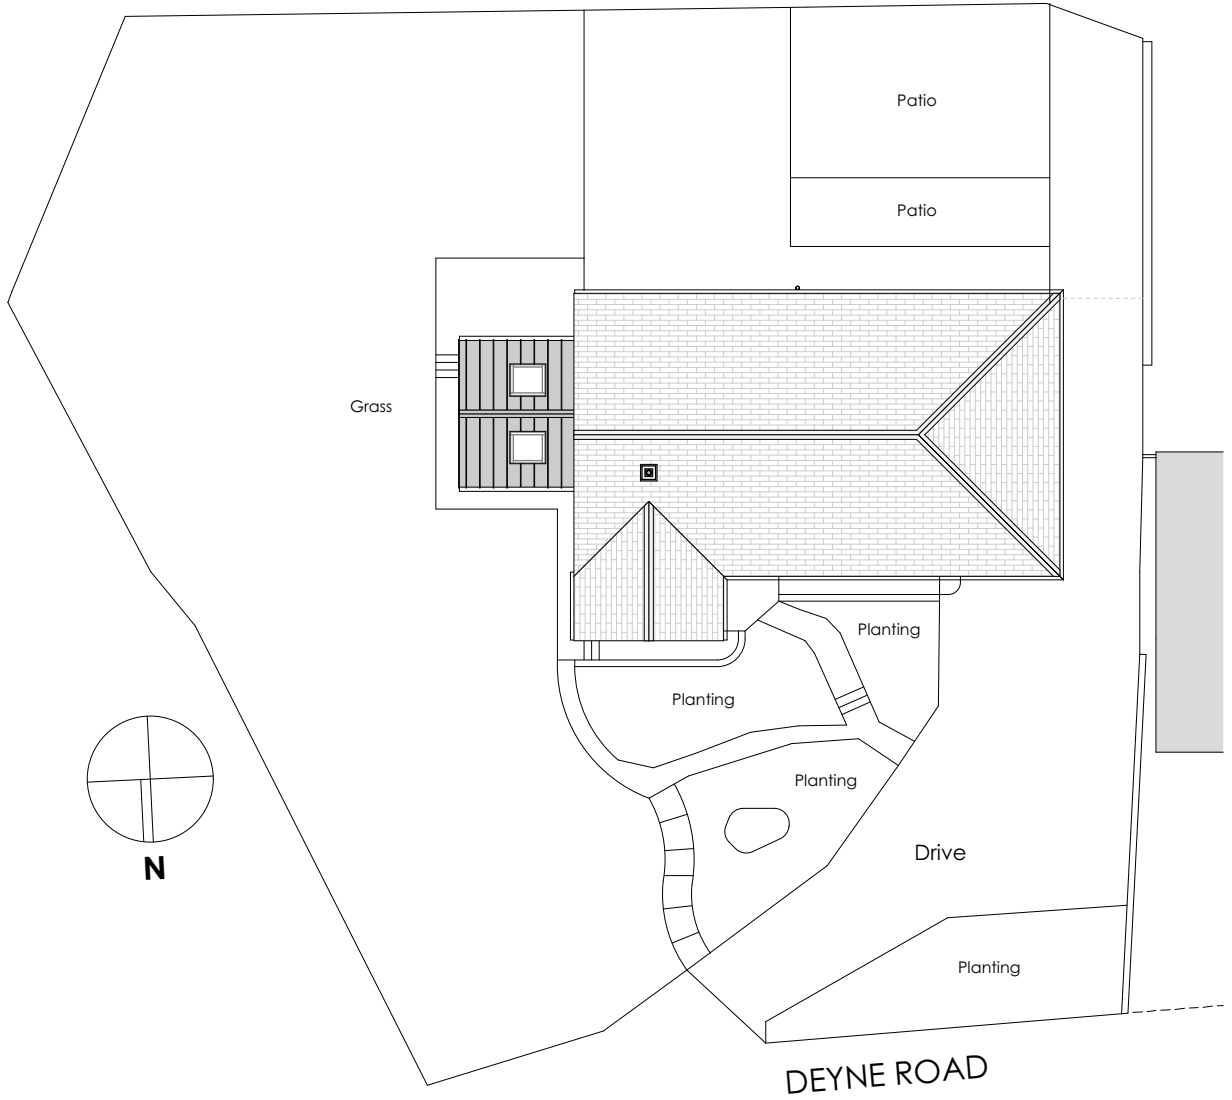

Roof / Block Plan
1:250

B	RWP amended.	B		24/06/2025
A	Windows / doors updated.	A		23/06/2025
Revision	Description	Issued	Checked	Date

Client:
Mr Haigh

Project:
118 Deyne Road,
Netherton,
Huddersfield.

Drawing:
Proposed side extension

Drawing Status:

PLANNING

Date:	Scale @ A2:	Drawn by:
JUN 25	1:100/250	AB
Project No:	Drawing No:	Revision:
283	(0-) 02	B

BA

Bamford Architectural Ltd.

07725022034
enquiry@bamfordarchitectural.co.uk
bamfordarchitectural.co.uk