



Only figured dimensions should be used.
Scaled dimensions should be checked with the Architect.
This drawing together with the design, is the property and copyright of the Architect and must not be reproduced without written permission

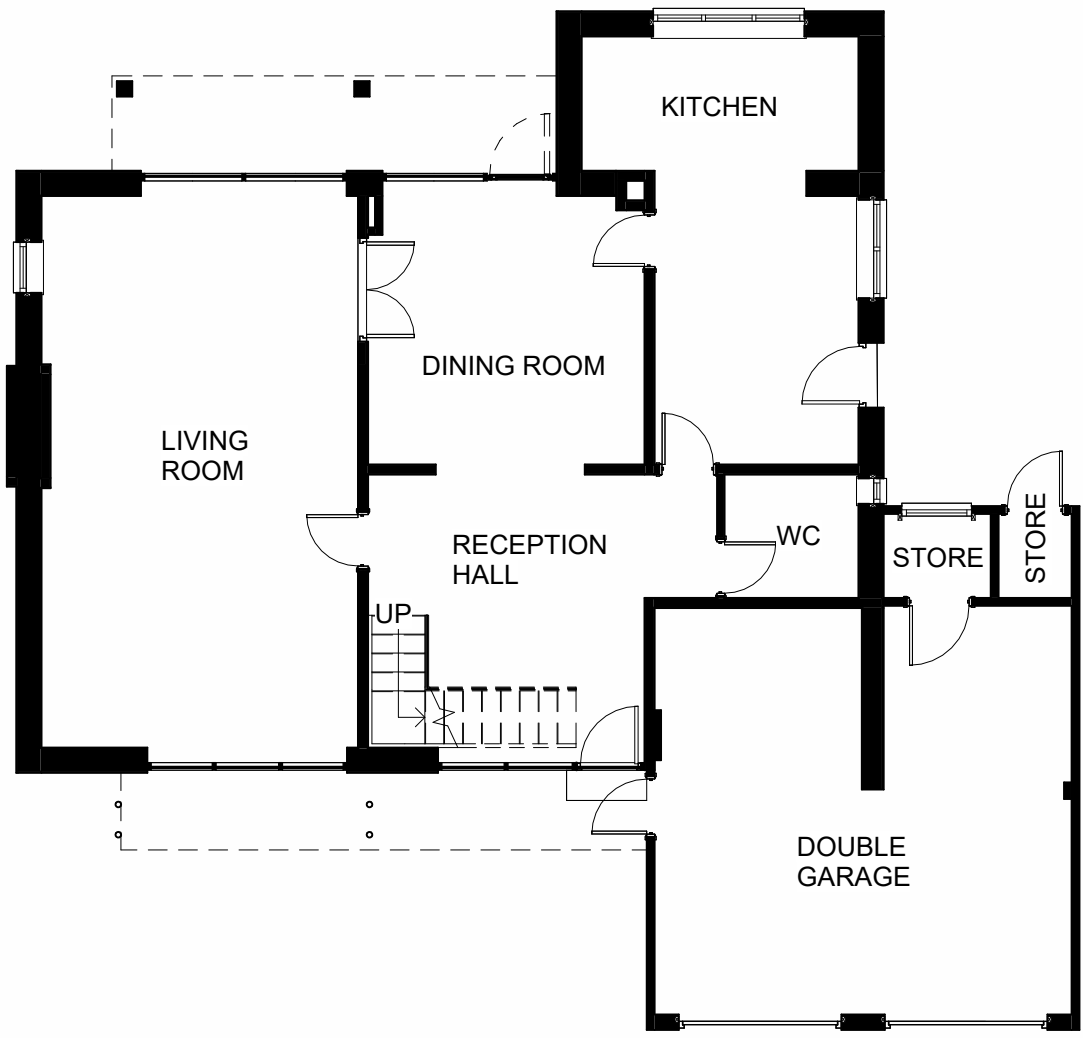

1 GROUND FLOOR AS EXISTING
1 : 100

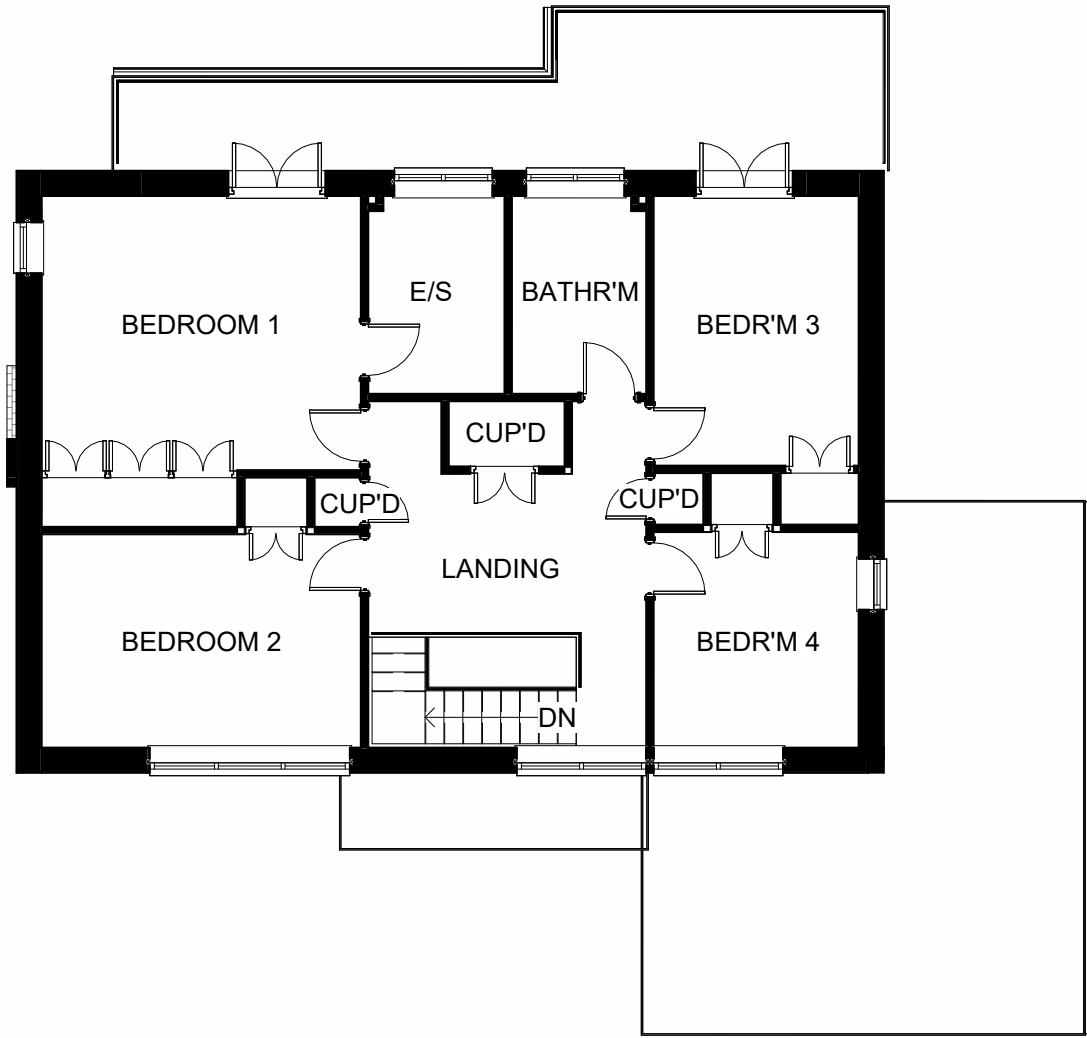

2 FIRST FLOOR AS EXISTING
1 : 100




7 3D VIEW OF FRONT SIDE



3 SOUTH EAST - FRONT ELEVATION
1 : 100



4 NORTH EAST - SIDE ELEVATION
1 : 100

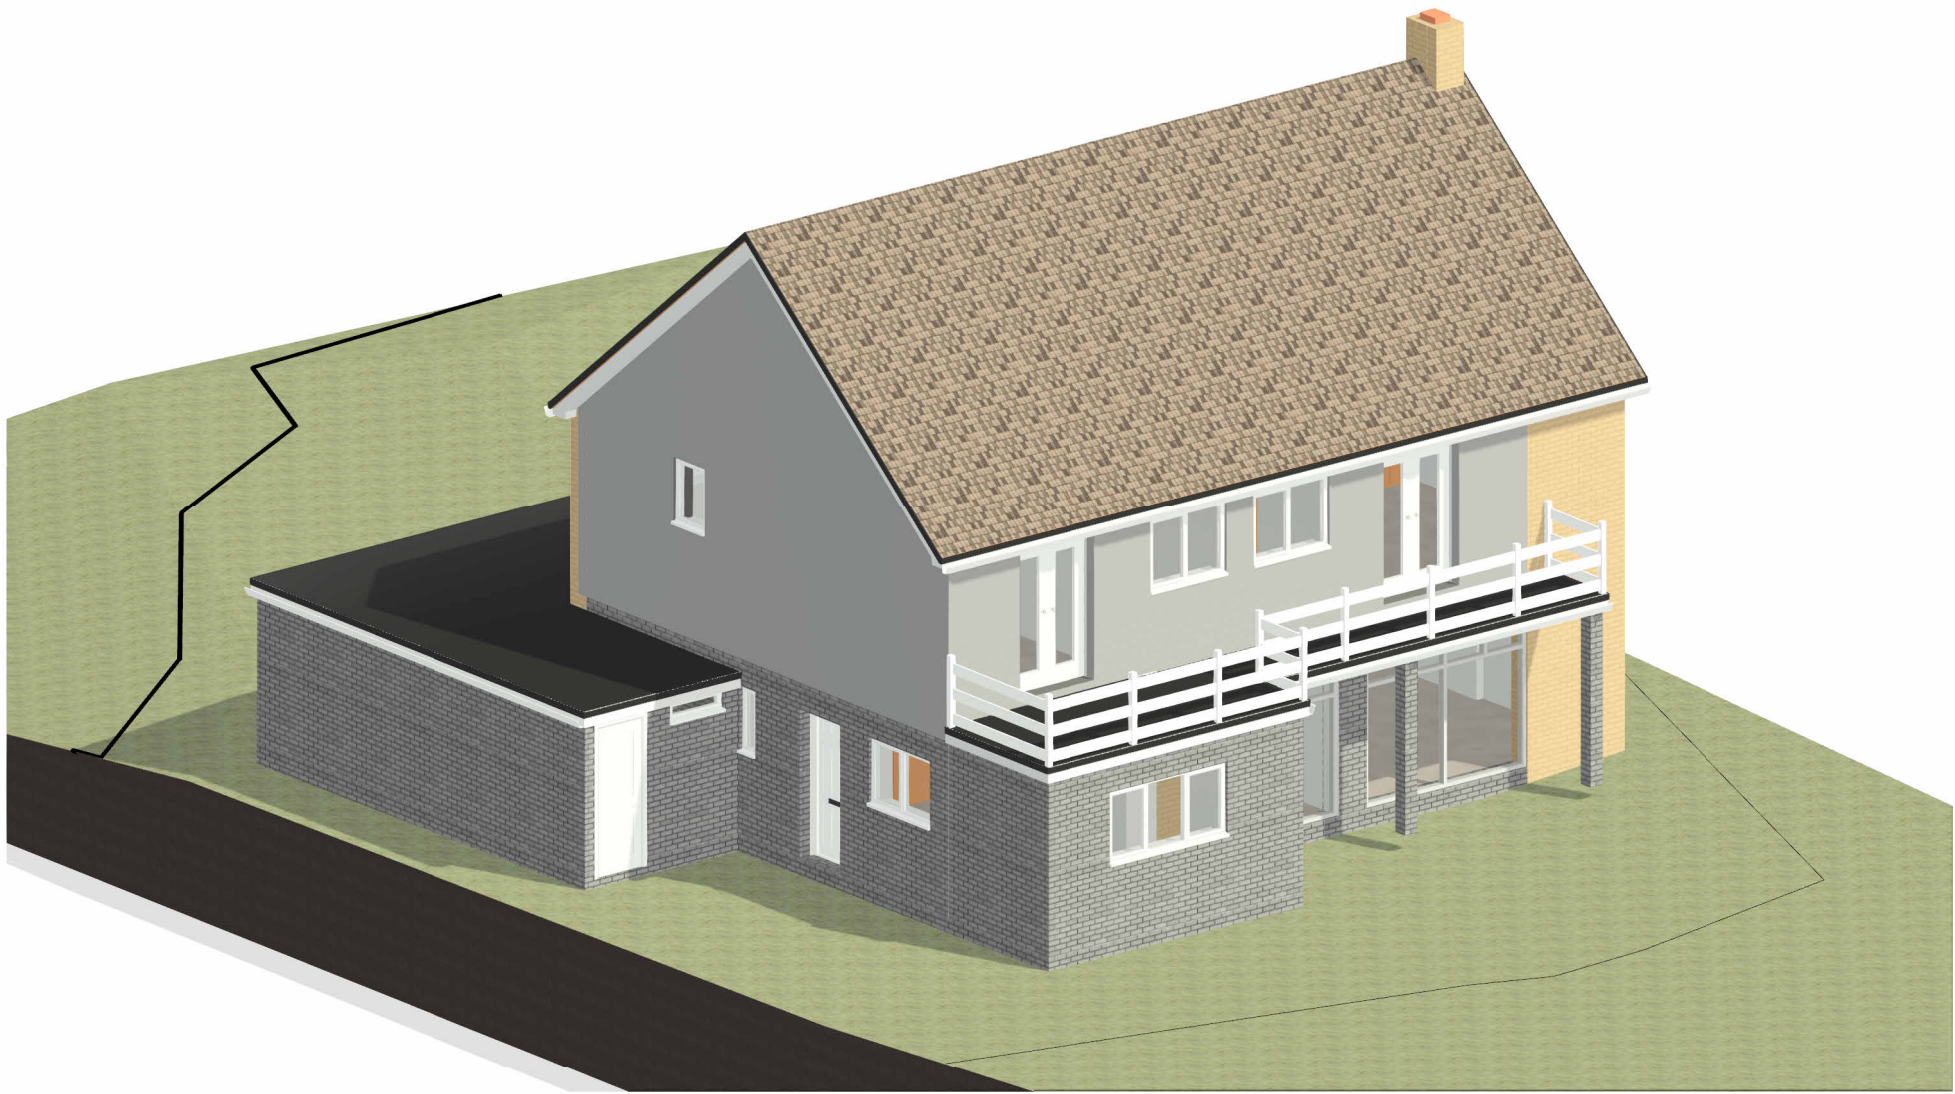

8 3D VIEW OF REAR SIDE



5 NORTH WEST - REAR ELEVATION
1 : 100



6 SOUTH WEST - SIDE ELEVATION
1 : 100

Rev No.	Description	Drawn	Date
DO NOT SCALE OFF THIS DRAWING			
ACUMEN Designers & Architects acumenarchitects.co.uk01484 546 000 Headrow House, Old Leeds Road, Huddersfield, Huddersfield HD1 1SG			
Client MR A RIAZ			
Project ALTERATION & EXTENSION AT 3 EDGERTON GREEN			
Description PLANS, ELEVATIONS & 3D AS EXISTING			
Drawing No 2869_(100)02		Rev No	
Scale 1 : 100 @ A1	Date Drawn 18/09/23	Drawn By HB	Authorised By JC
Purpose of Issue Planning ☐ Building Regs ☐ Tender ☐ Construction ☐ Comment ☒ Info ☐			