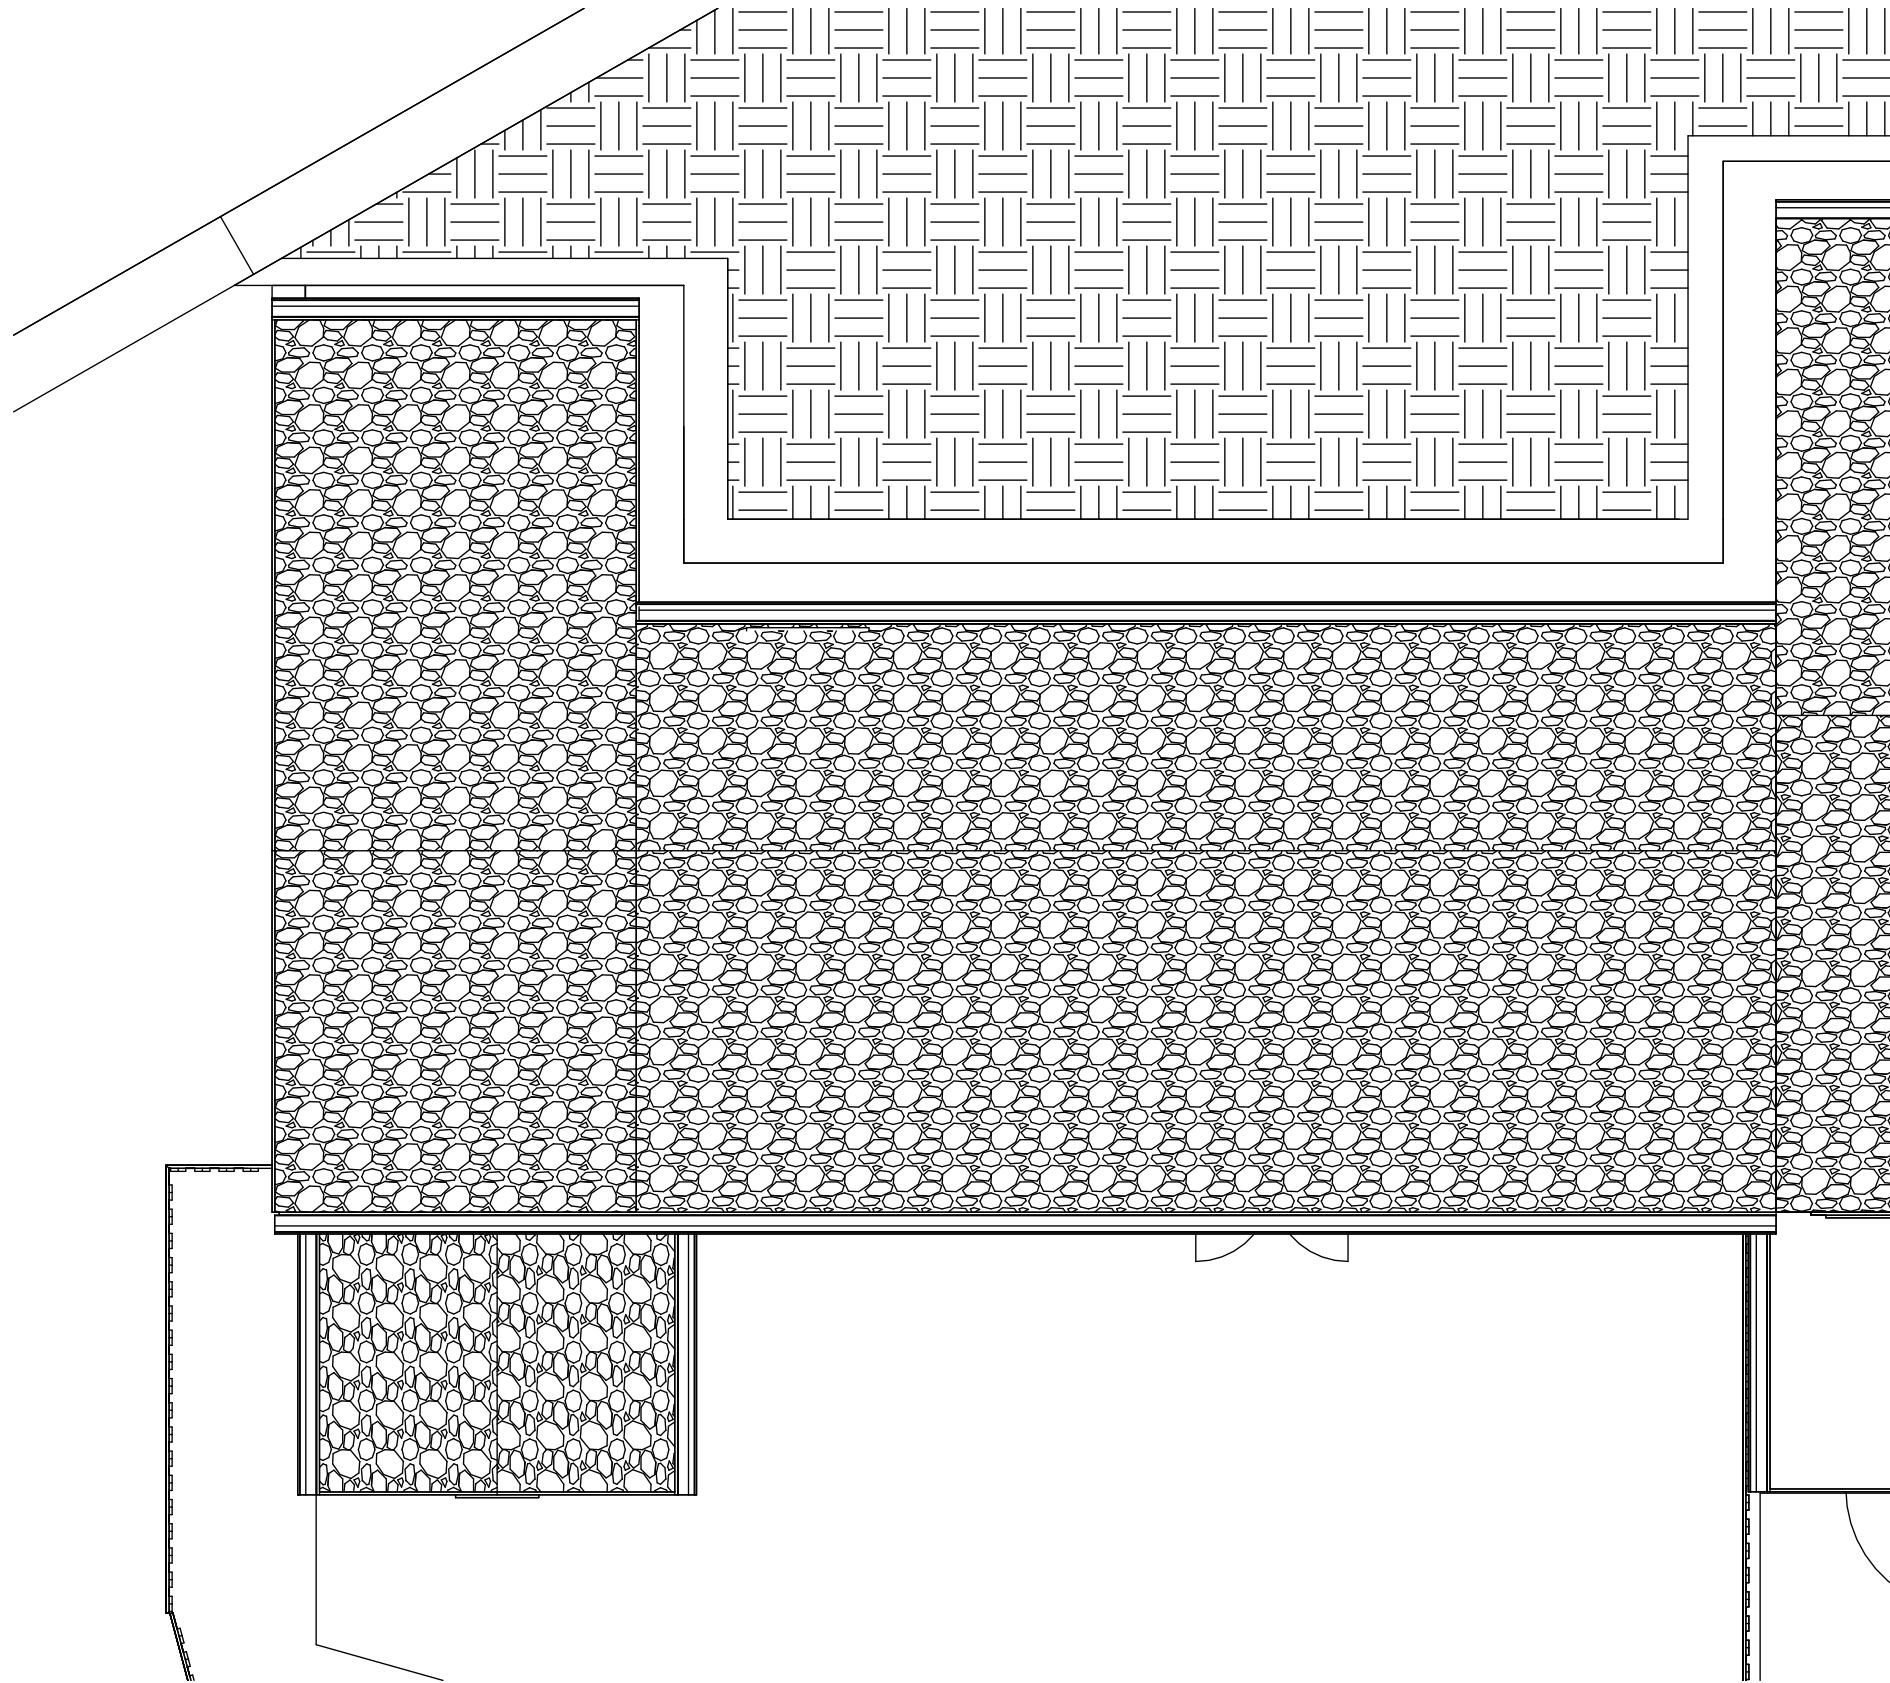


1 Existing Roof
1 : 50

PROJECT		CLIENT		
HD 91EG		Sykes		
SHEET	Date		Project number	Scale (@ A3)
	07/07/2025		00107	1 : 50
	Drawn by		DRAWING NUMBER	
	GB		A107	
Checked by				
Existing Roof Plan		GB		REV