



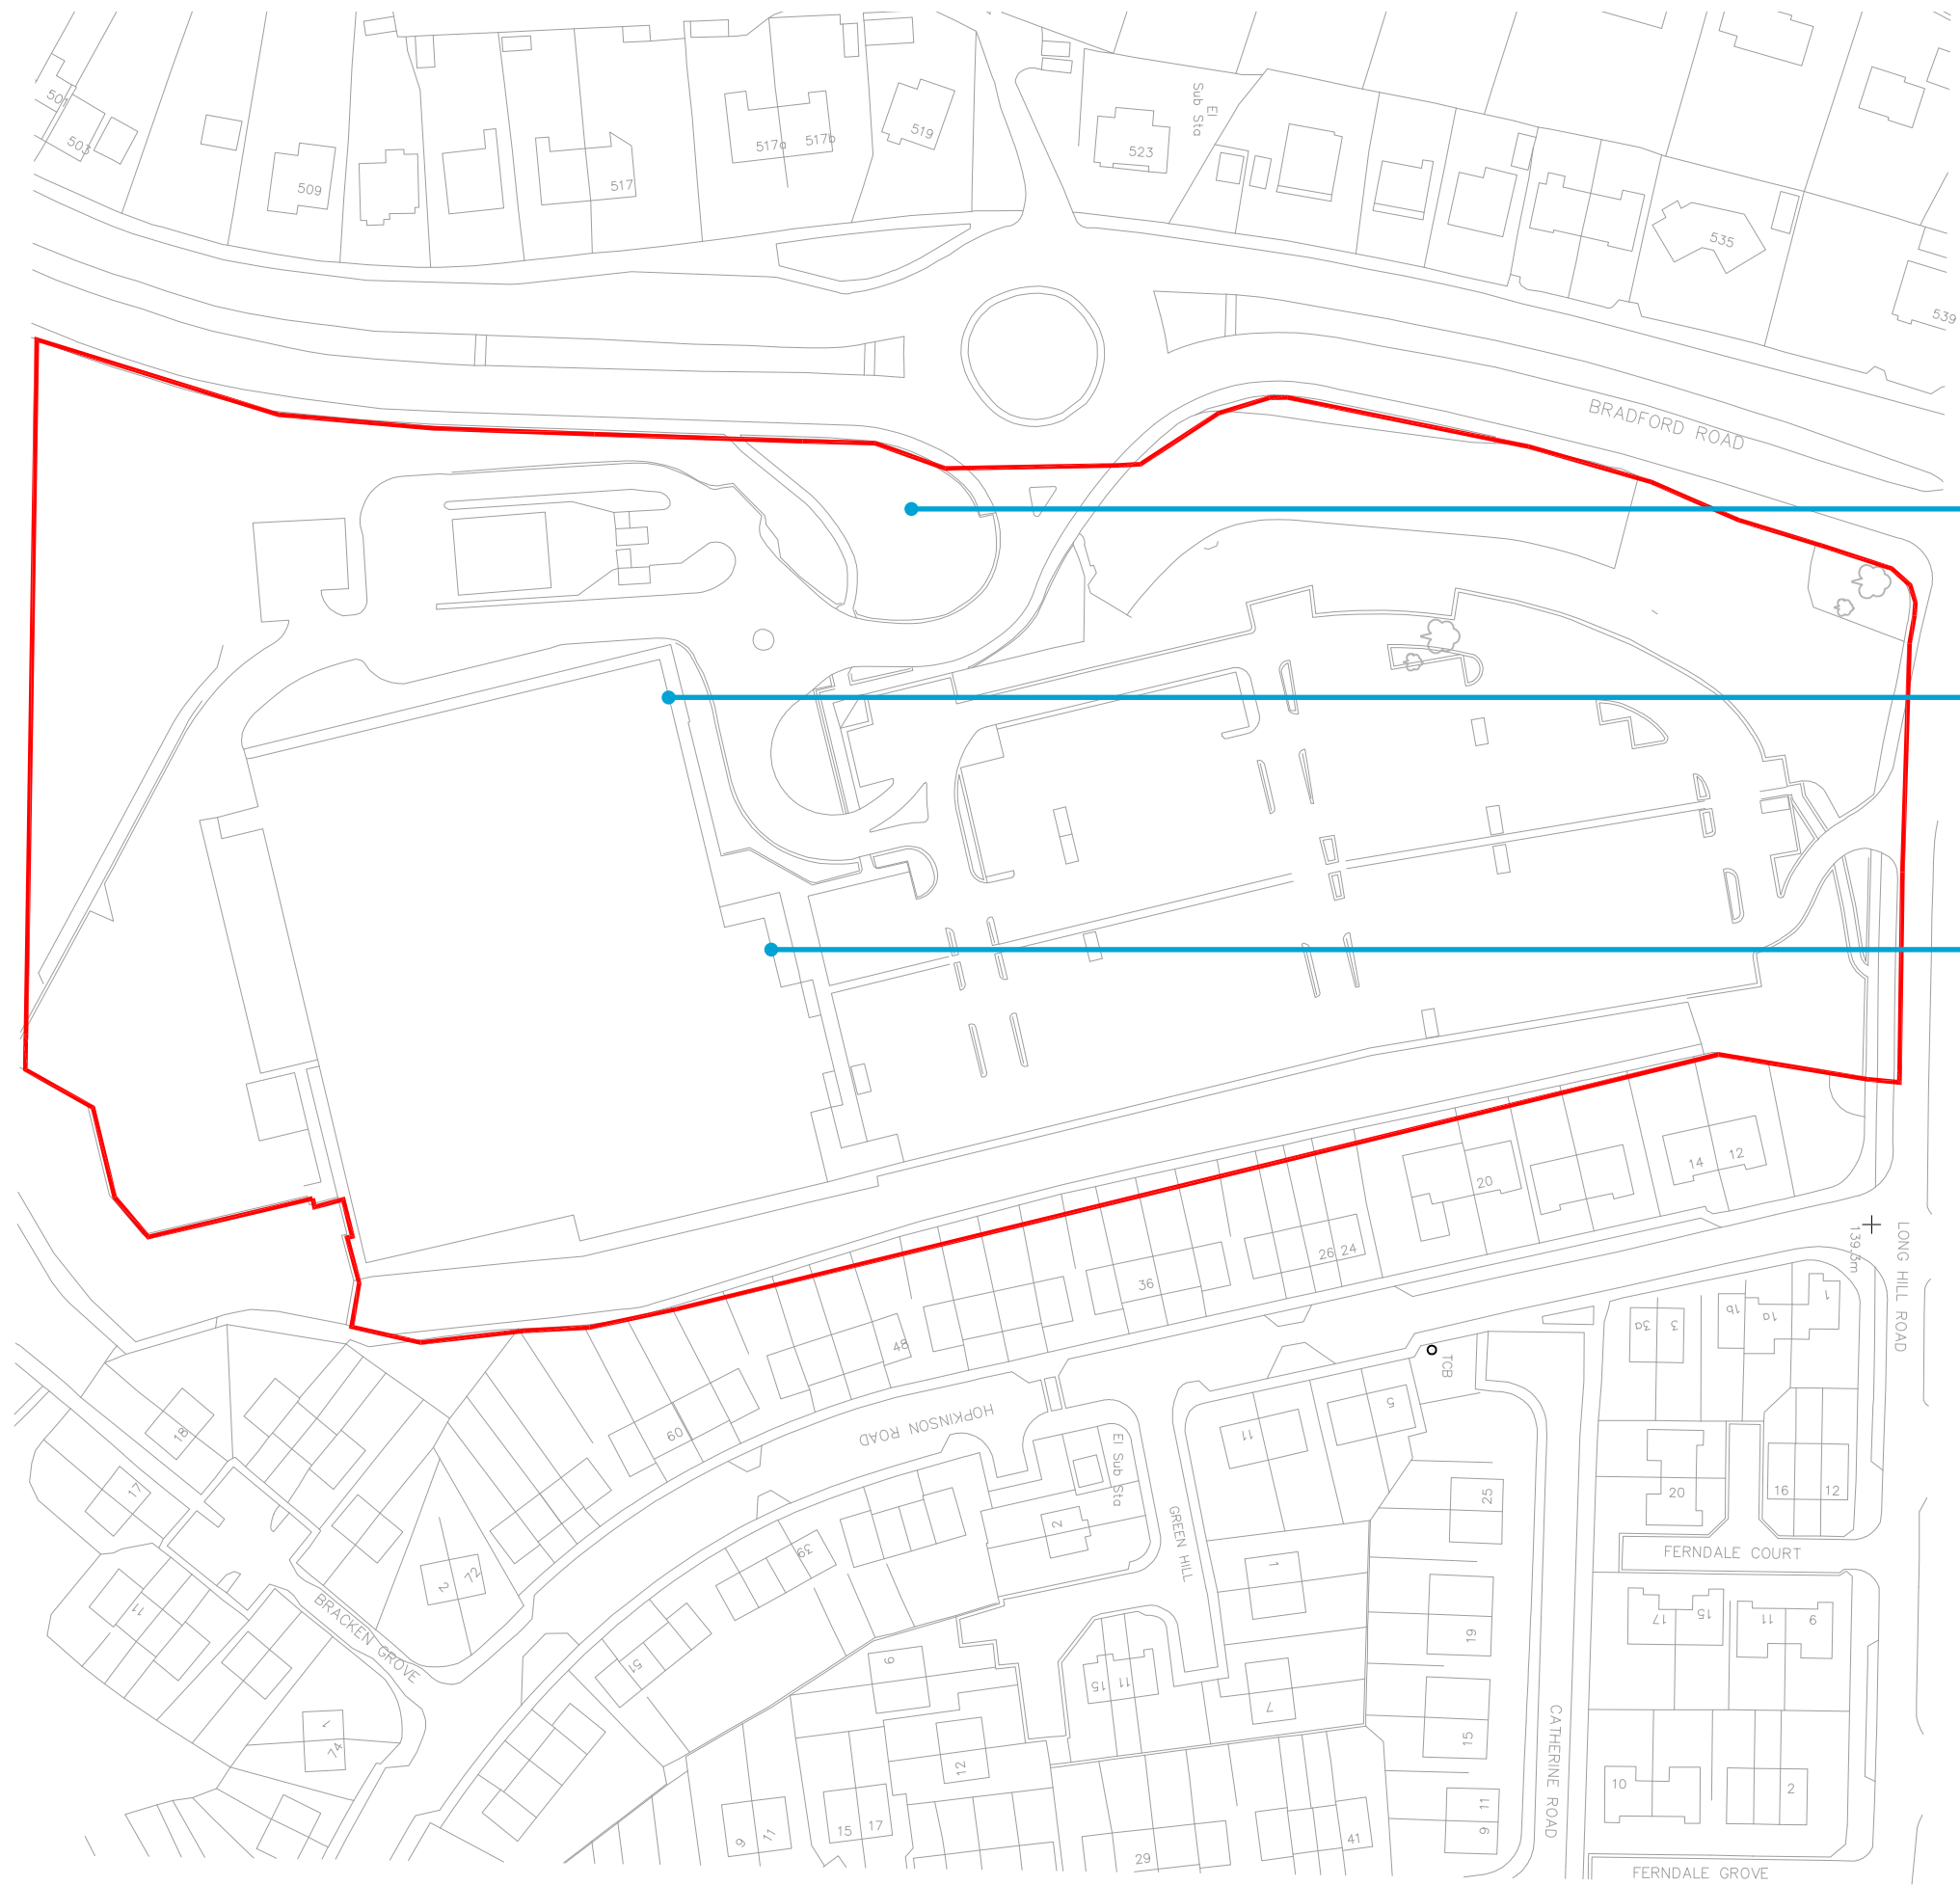


ITEM G

ITEM B

ITEM A

SITE PLAN
Scale 1:1250

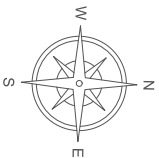 

ANY COLOURS SHOWN ARE INDICATIVE ONLY AND ARE NOT TRUE REPRESENTATIONS OF THE FINISHED PRODUCT.

THIS DRAWING IS THE PROPERTY OF BENSON SIGNS LIMITED. COPYRIGHT IS RESERVED BY THEM AND IS ISSUED ON THE CONDITION THAT IT IS NOT COPIED OR DISCLOSED BY OR TO ANY UNAUTHORISED PERSONS WITHOUT PRIOR CONSENT IN WRITING OF BENSON SIGNS LIMITED.

CLIENT COSTA COFFEE (UPLIFT)		JOB LONGHILL ROAD, OFF BRADFORD RD, HUDDERSFIELD HD2 2LQ		
DATE 11.07.2025	SCALE A5 SHOWN @ A3	DRAWN M.M.	REV.	DWG No. 29167PLAN

Tel: 0151 298 1567 • www.bensonsigns.com • 96-98 Great Howard Street, Liverpool, L3 7AX

